



Classic Homes

QT#:260572

JB# & Project Description:22548 - Sterling Park Signage

Account Manager:Ryan

Designer On Duty:Brycen


Creation Date:7/9/26

Hey!
Ready to Make It Together?

SIGN VISUAL



MONUMENT SIGN

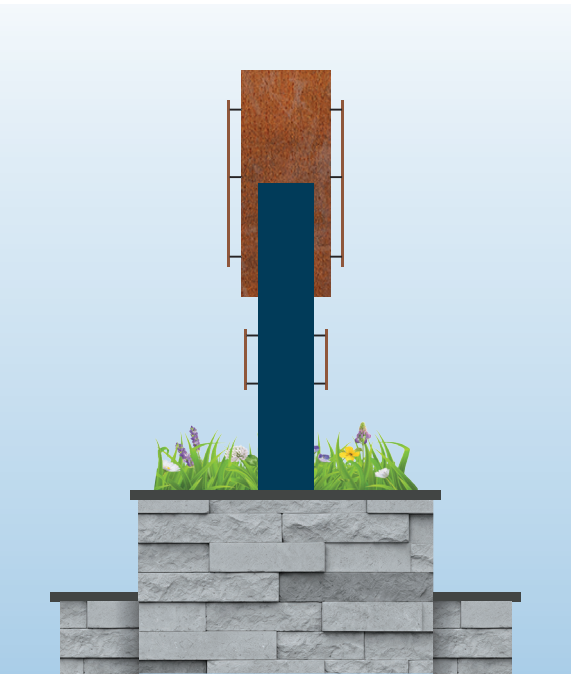

SIGN PLAN | SIZING

=

SQ. FT.:

63.8

MONUMENT SIGN


MATERIAL(S)

- 1: corten steel container
R-CORTEN-.125
- 2: corten steel raised copy
R-CORTEN-.25
- 3: aluminum container skin
R-ALUM-.125
- 4: aluminum raised logo
R-ALUM-.25
- 5: LEDs
SPEC-HELBNDR-5000K
- 6:
- 7:
- 8:
- 9:
- 10:
- 11:
- 12:
- 13:
- 14:


INSTALLATION & ADDITIONAL NOTE(S)

installed to concrete pads done by others.


Concrete pads subject to engineering submittal

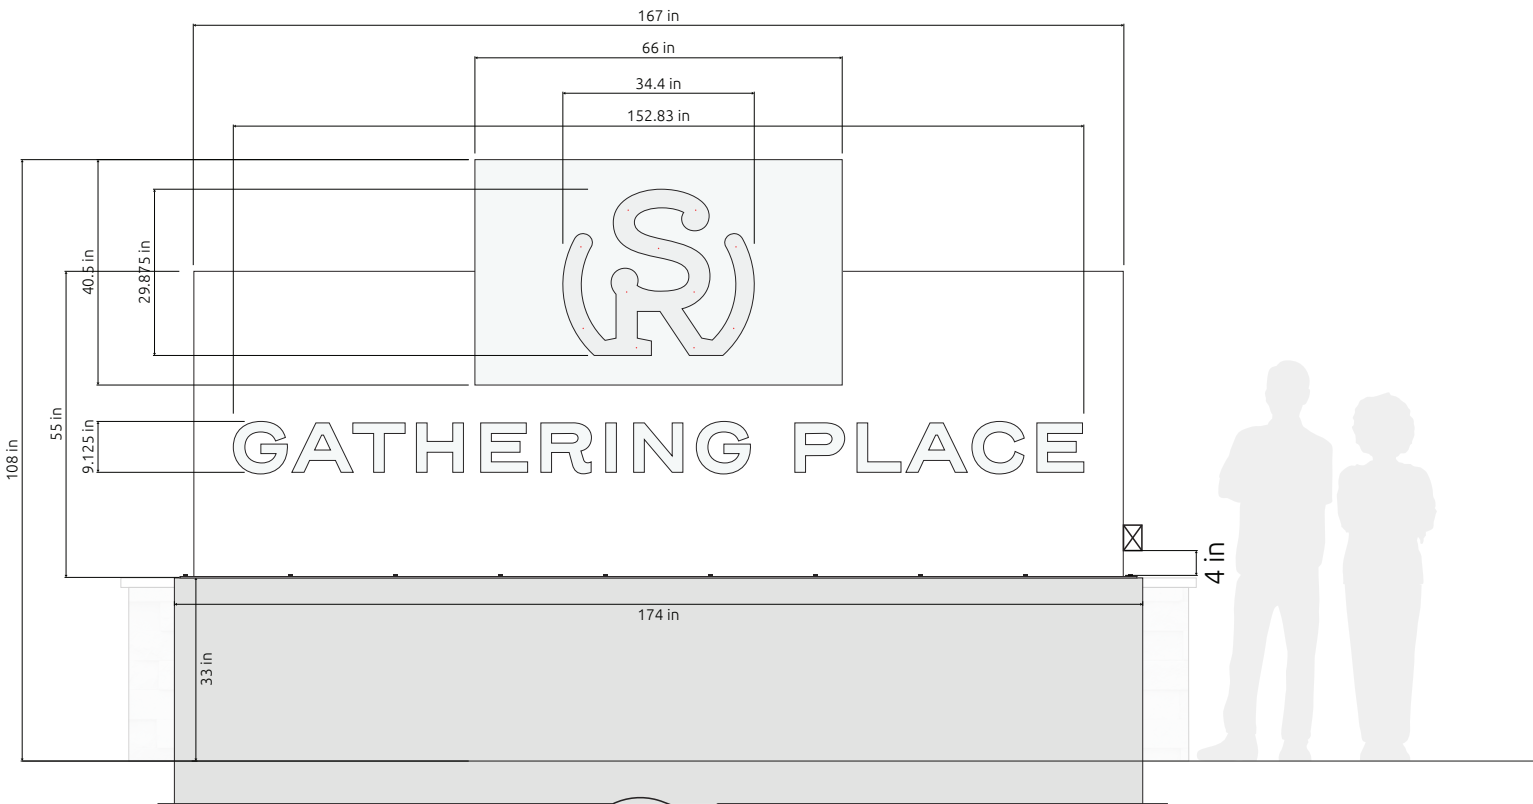

Est. Sign Weight (excluding concrete pad) : 1200 lbs.

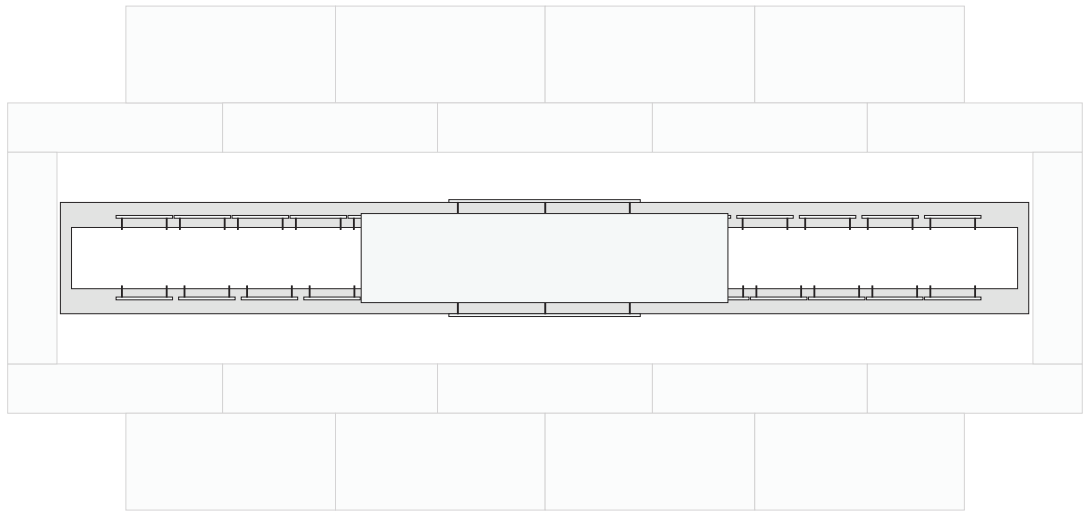

TOP PROFILE

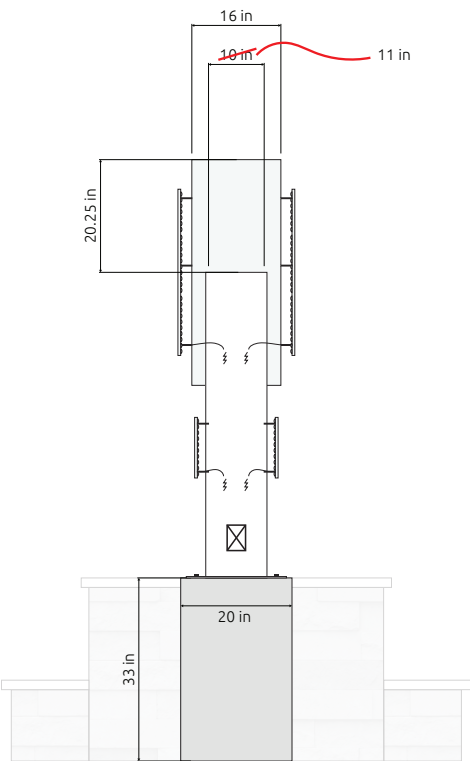

SITE PLAN



MONUMENT SIGN

LOCATION OF SIGN ADDRESS

8440 Sterling Rnch Rd
Colorado Springs, CO 80908

SOURCE OF POWER ADDRESS

NA

ADDITIONAL NOTE(S)

NA


KEY

SIGN RELEVANCE

FRONTAGE RELEVANCE



NORTH

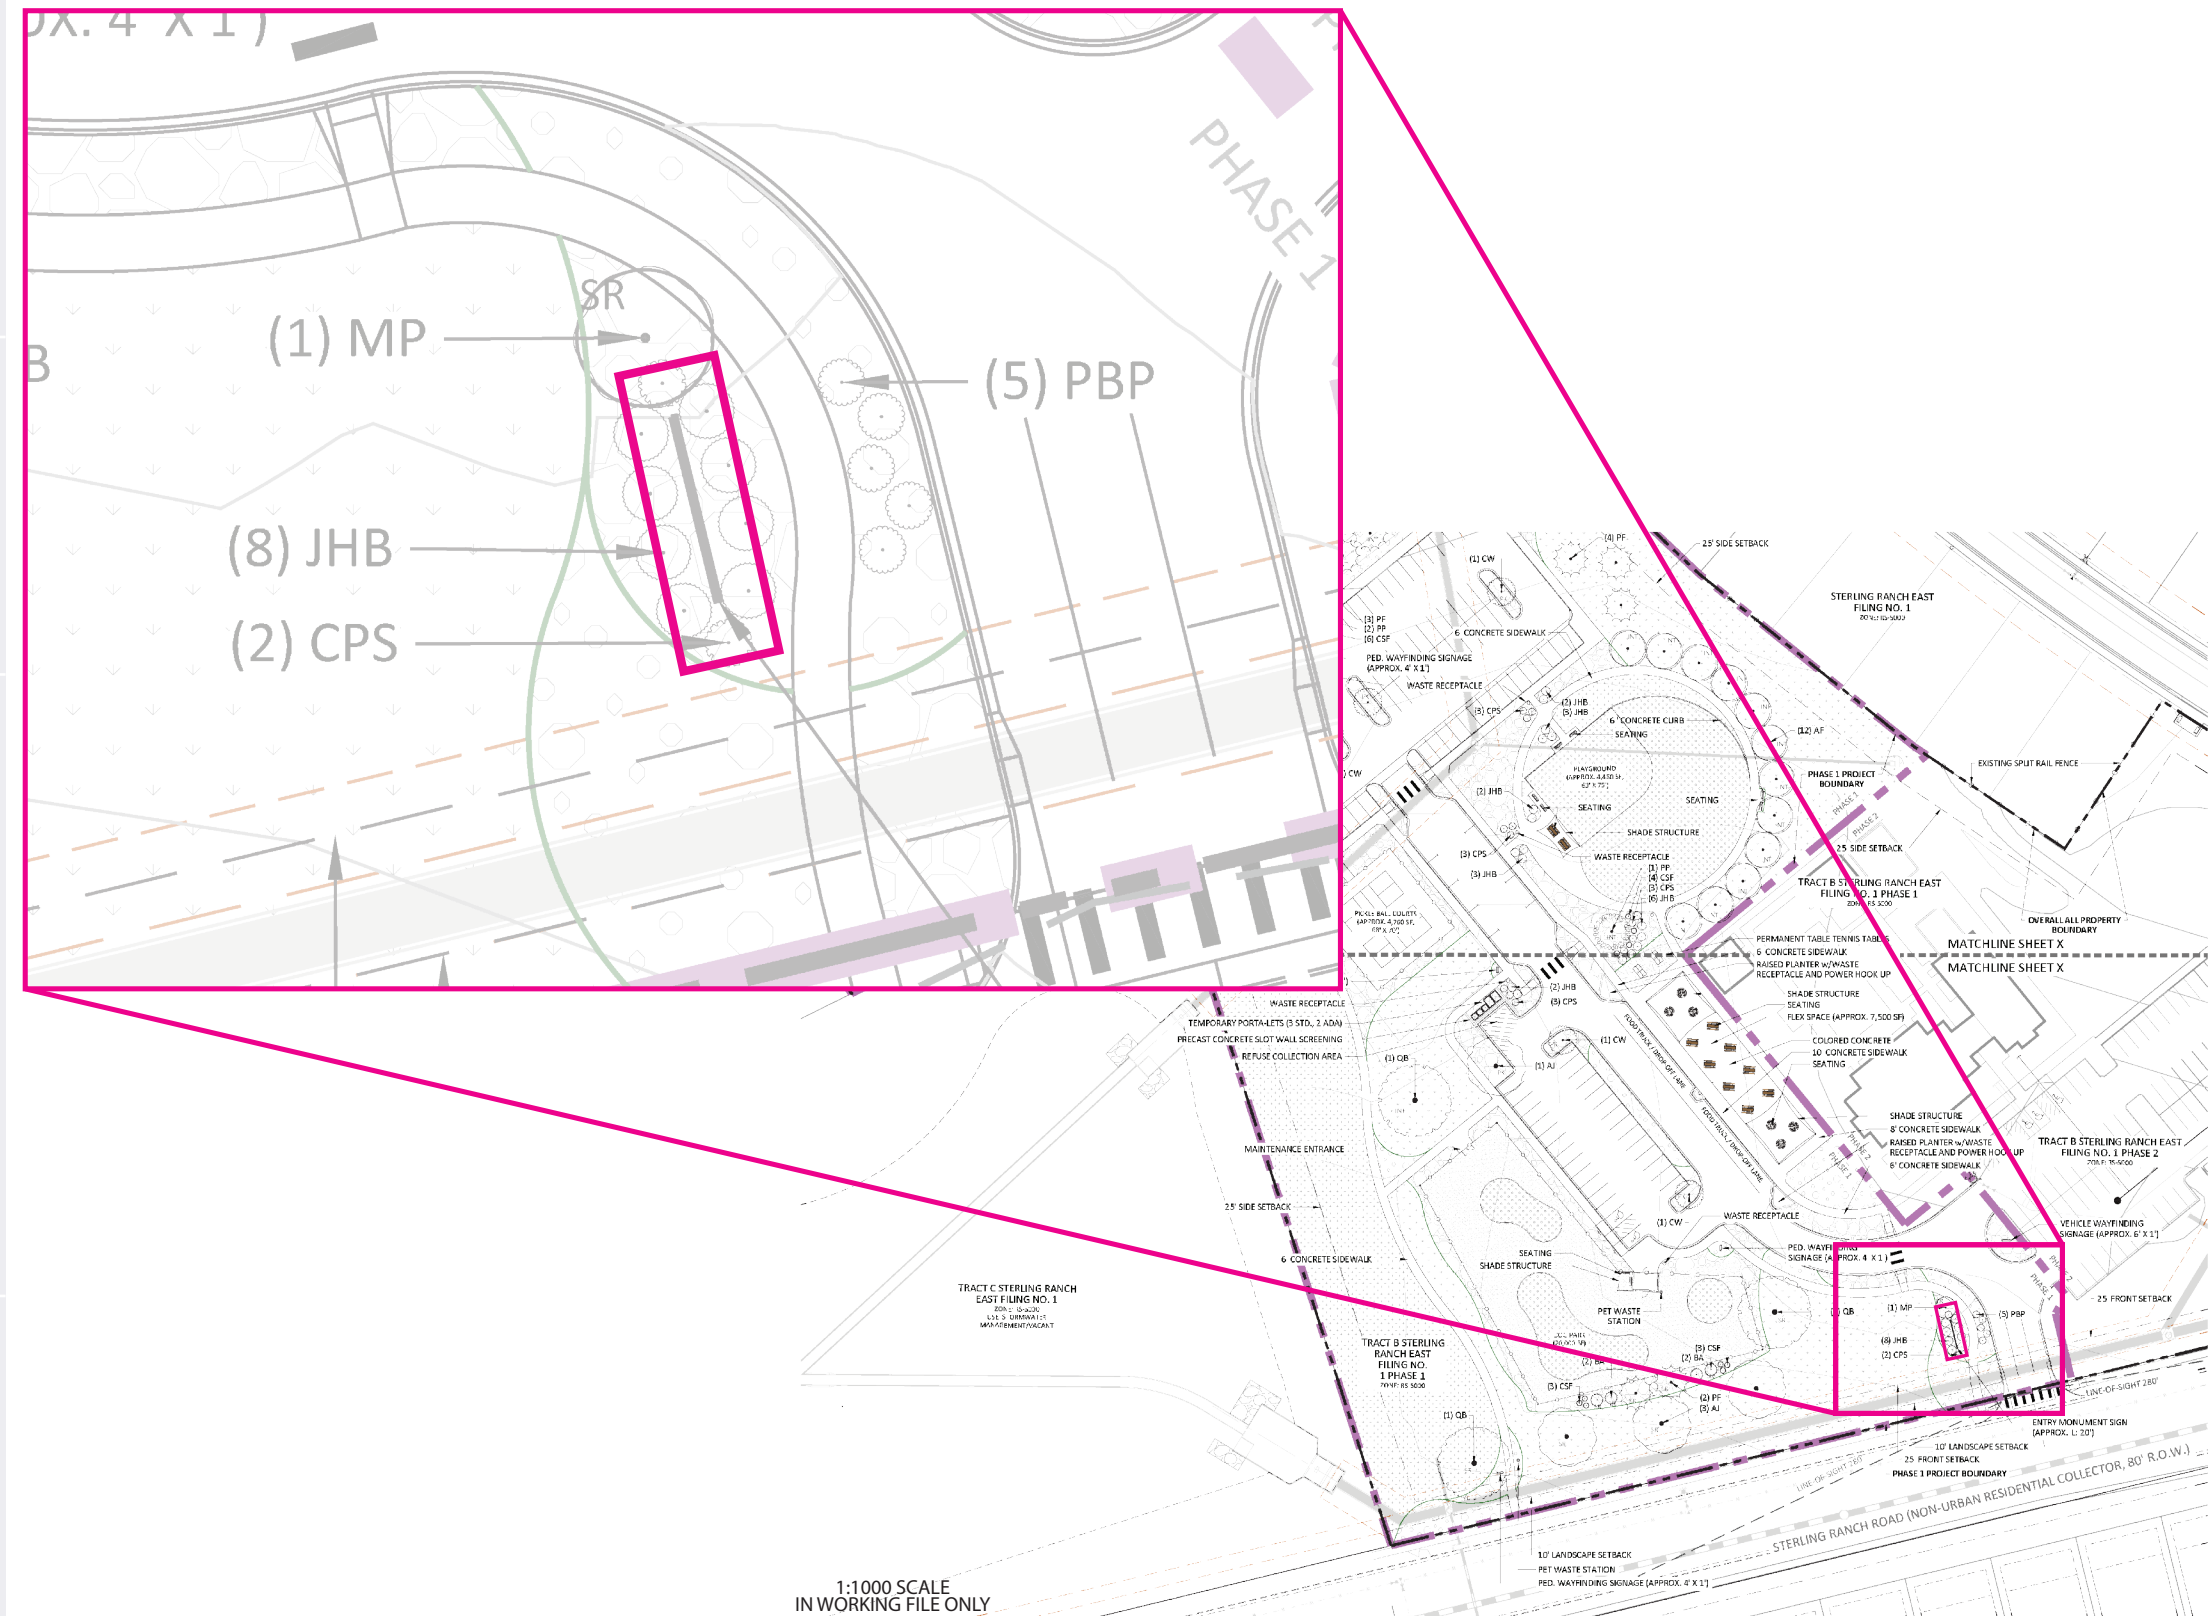

1:1000 SCALE
IN WORKING FILE ONLY

SIGN PLAN | CALL-OUTS



MONUMENT SIGN


MATERIAL(S)

- 1: corten steel container
R-CORTEN-.125
- 2: corten steel raised copy
R-CORTEN-.25
- 3: aluminum container skin
R-ALUM-.125
- 4: aluminum raised logo
R-ALUM-.25
- 5: LEDs
SPEC-HELBNDR-5000K
- 6:
- 7:
- 8:
- 9:
- 10:
- 11:
- 12:
- 13:
- 14:

INSTALLATION & ADDITIONAL NOTE(S)

installed to concrete pads done by others.

Concrete pads subject to engineering submittal

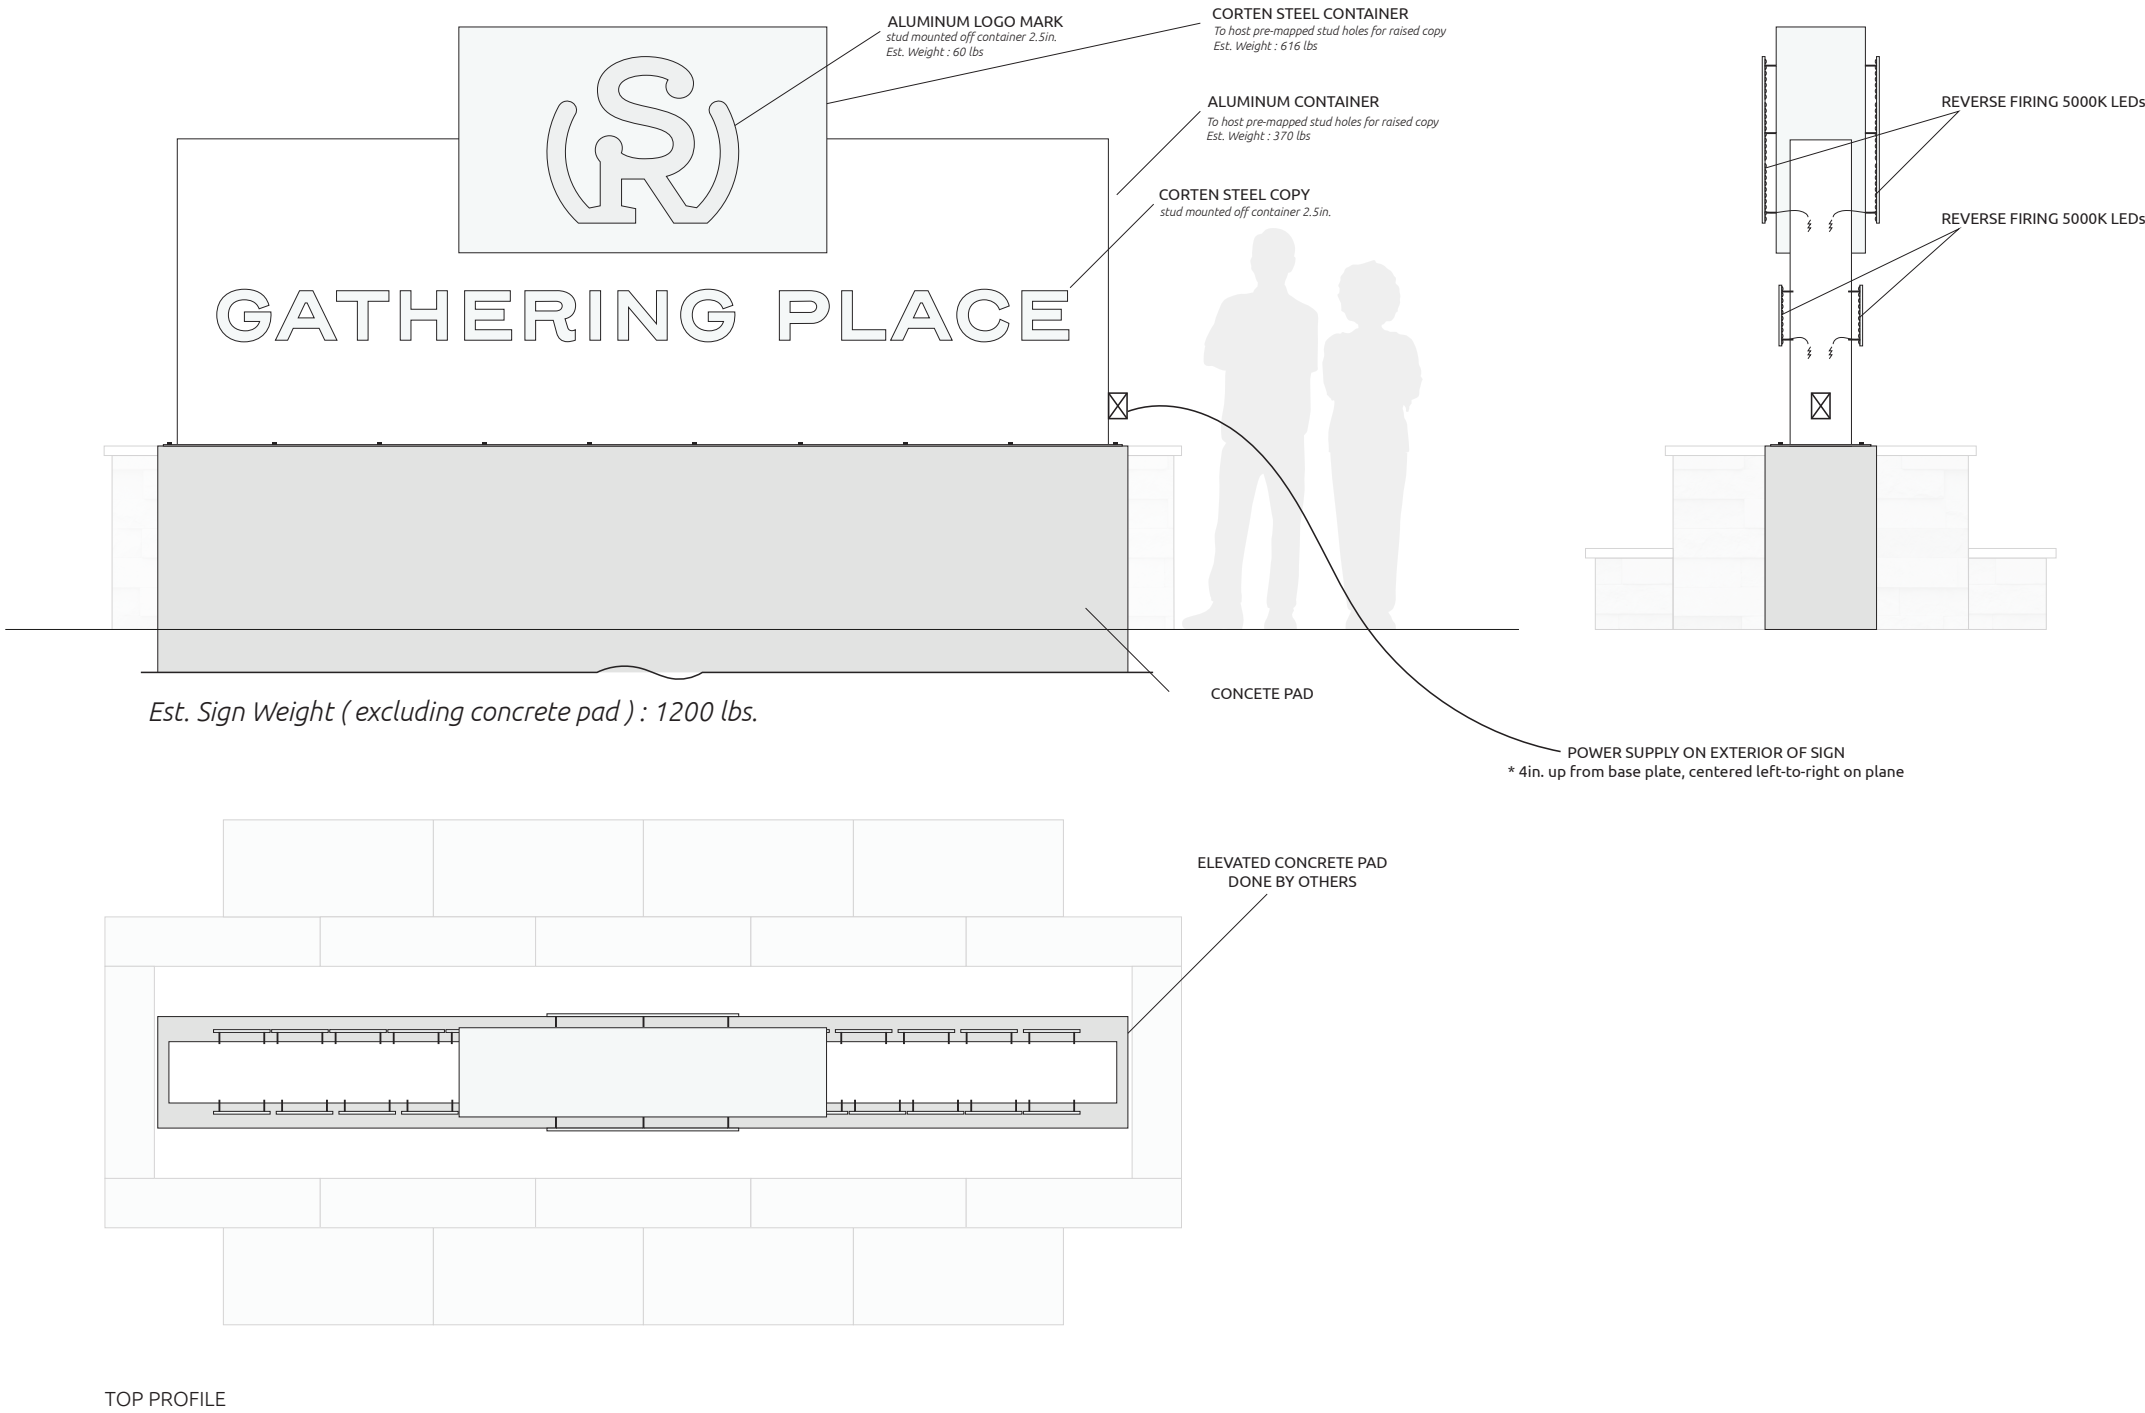

SIGN PLAN | PLANTER METHOD




MONUMENT SIGN

MATERIAL(S)

- 1: All aspects by others
- 2:
- 3:
- 4:
- 5:
- 6:
- 7:
- 8:
- 9:
- 10:
- 11:
- 12:
- 13:
- 14:

INSTALLATION & ADDITIONAL NOTE(S)
installed to concrete pads done by others.

Concrete pads subject to engineering submittal

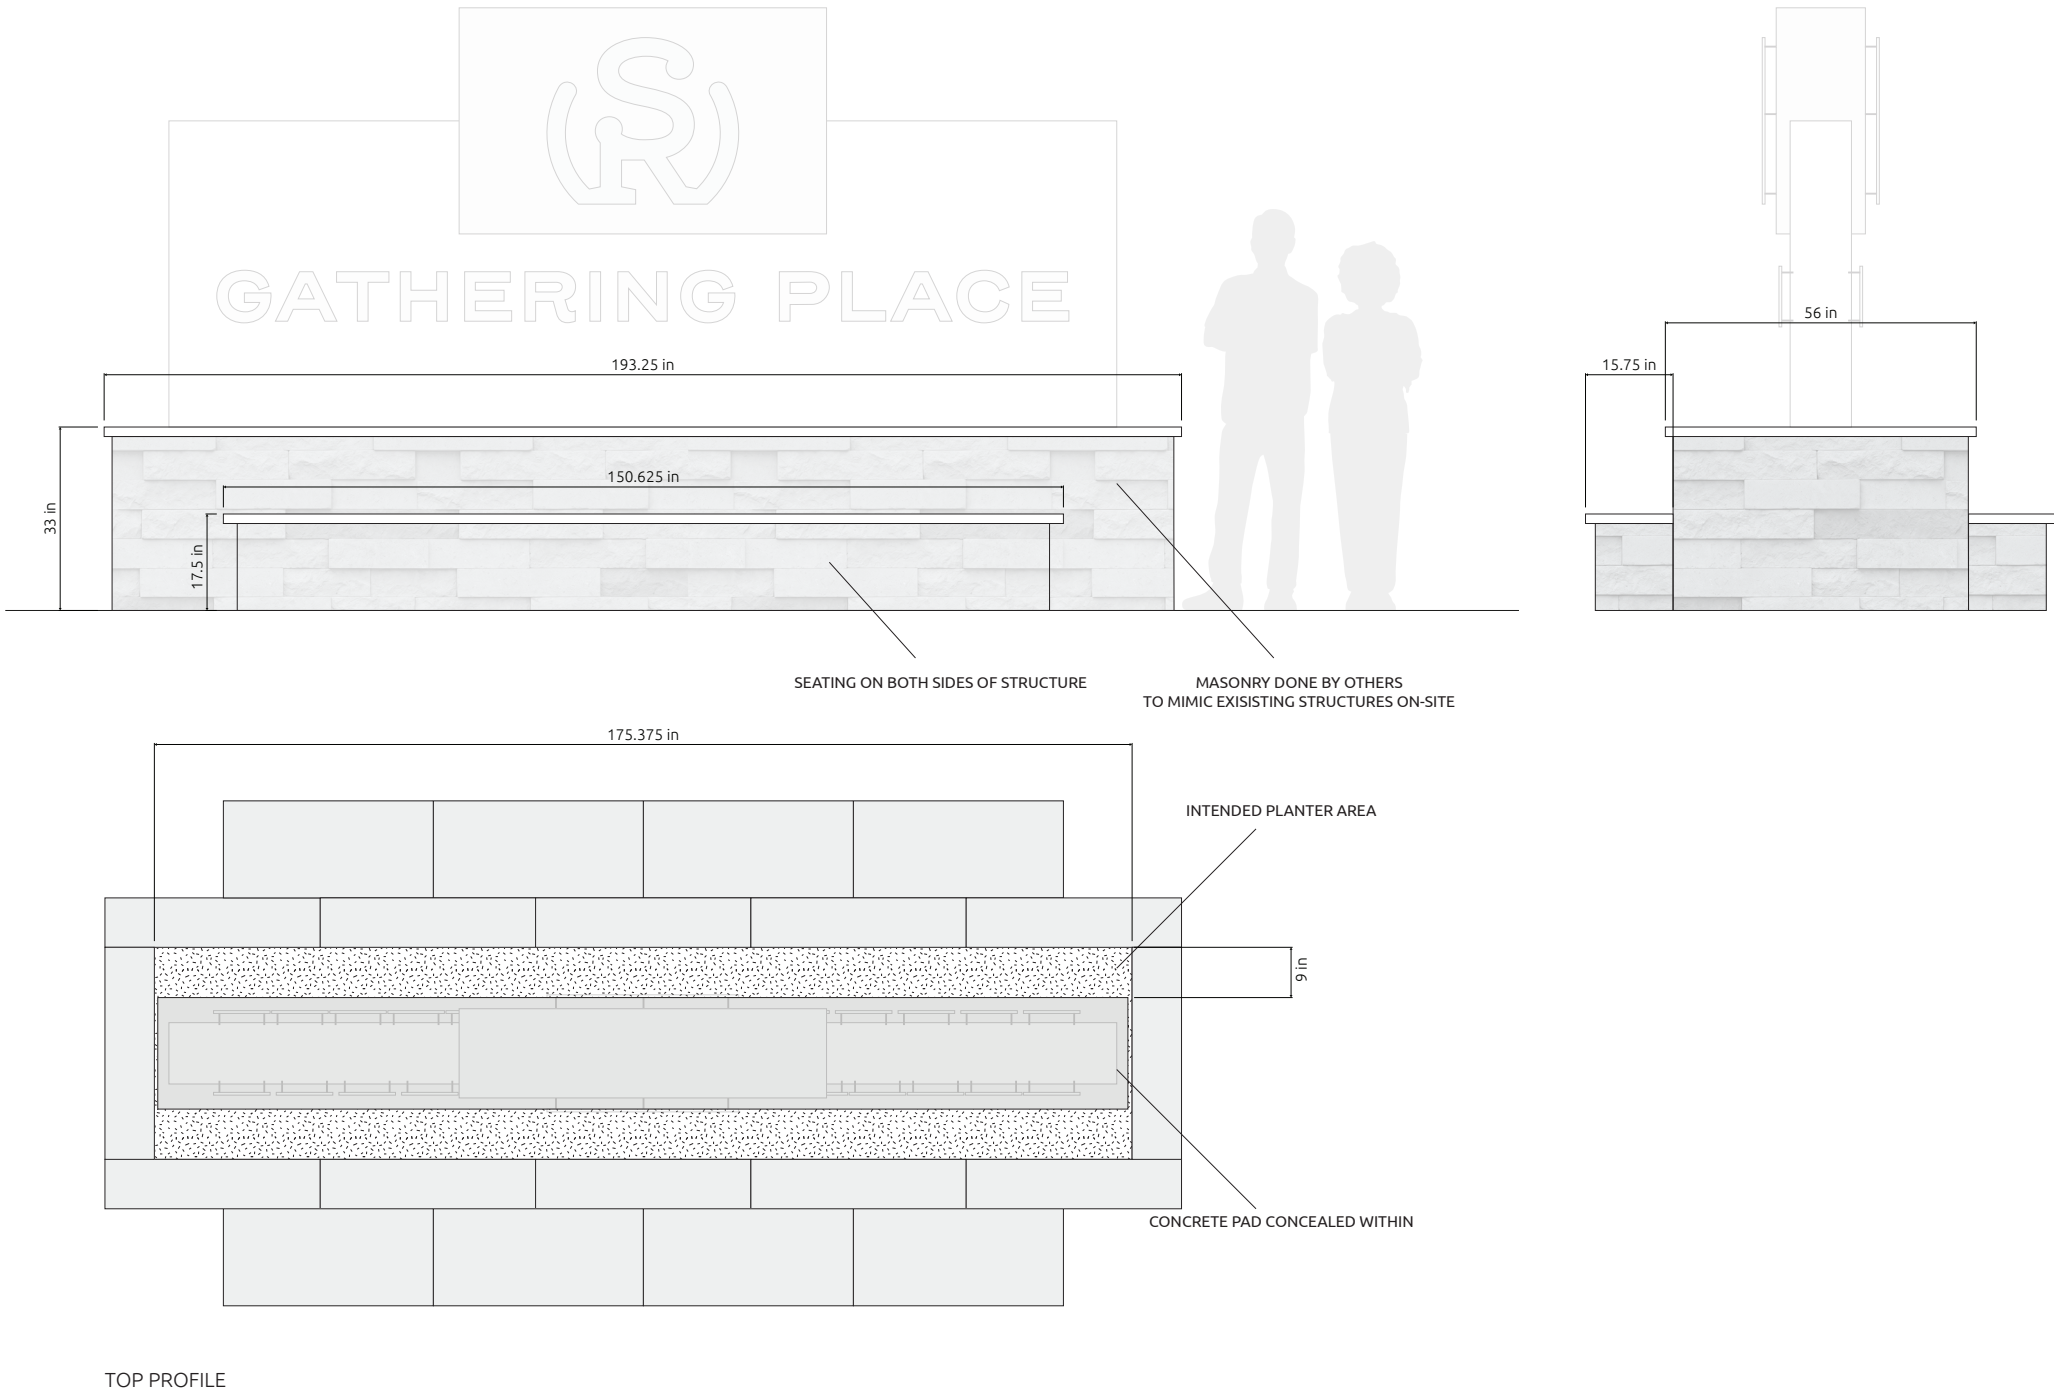

* ALL MEASUREMENTS SUBJECT TO CHANGE SLIGHTLY



5757C
302C

SIGN PLAN | SIZING

11

SQ. FT.:

27

PLANTER SIGN

MATERIAL(S)

- 1: corten steel elements
R-CORTEN-25
- 2: aluminum container skin
R-ACM-6mm-M-PRINTED
- 3: LEDs
SPEC-HELBNDNR-5000K
- 4: Hidden mesh paneling
Metal Mesh*
- 5: Box tube post elements
R-ALUM-BOX-6x6
- 6: post elements skin
R-ACM-3mm-M-PRINTED

7:

8:

9:

10:

11:

12:


13:

14:


INSTALLATION & ADDITIONAL NOTE(S)

installed to concrete pads done by others.

Concrete pads subject to engineering submittal

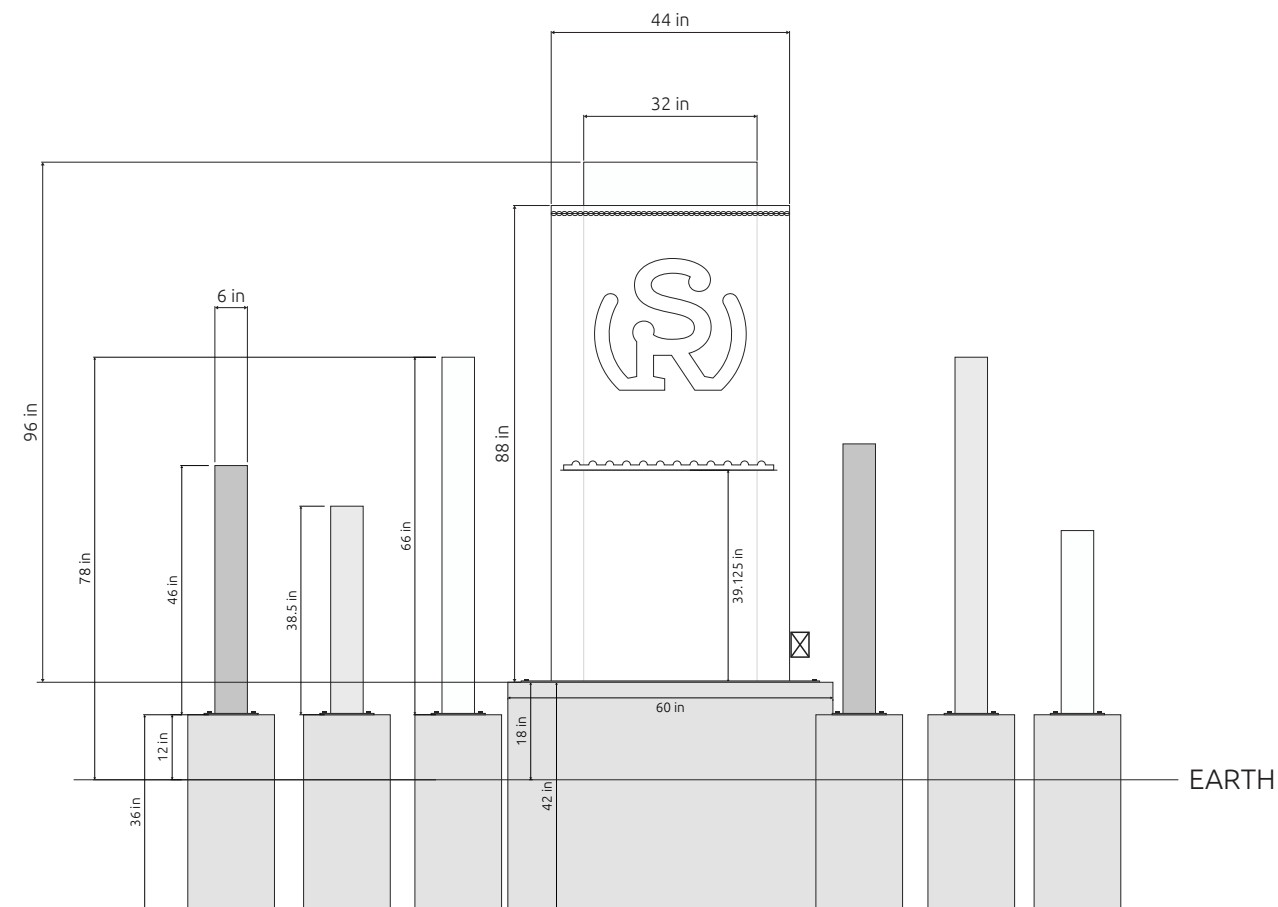

Est. Sign Weight (excluding concrete pad & surrounding post elements : 1875 lbs.

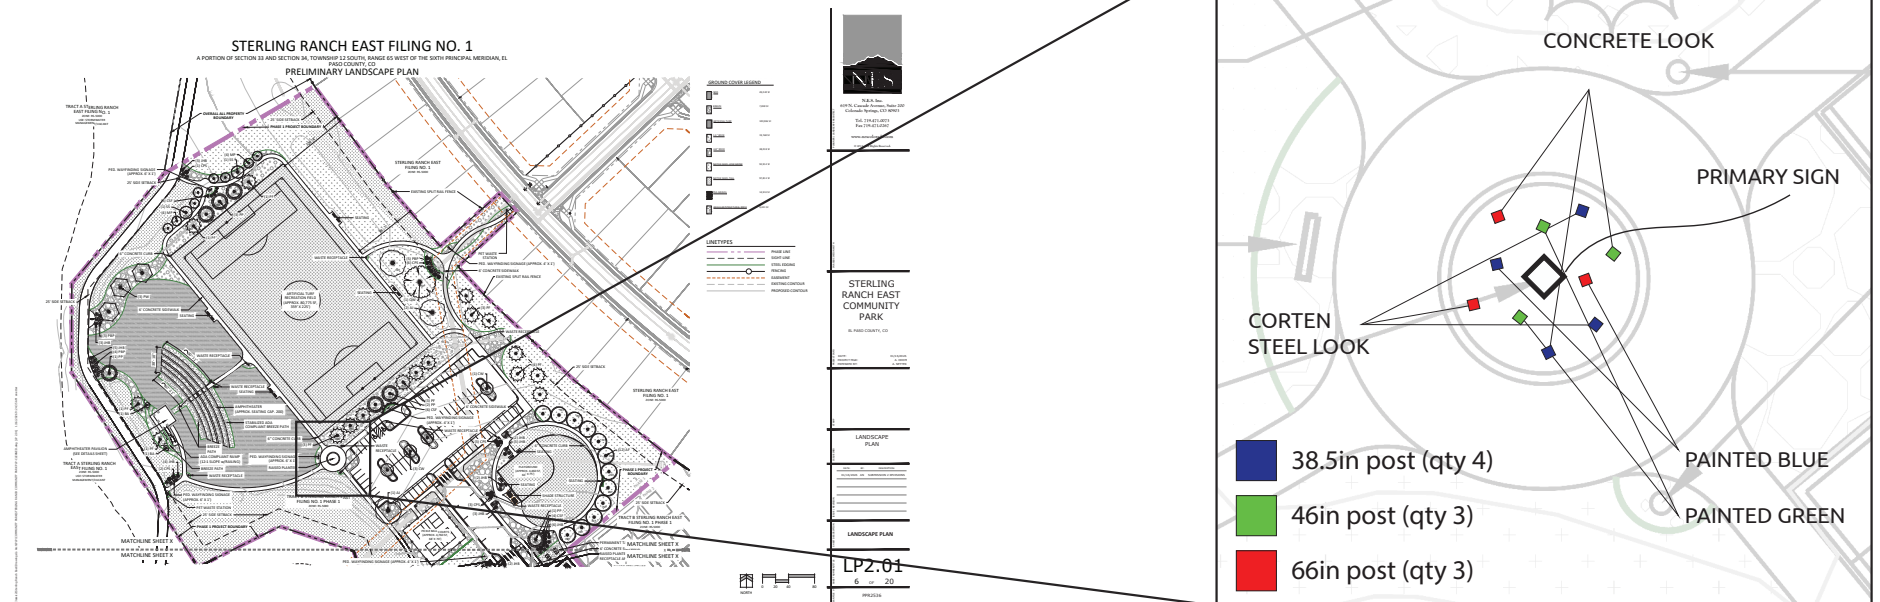

SIGN PLAN | CALL-OUTS



PLANTER SIGN


MATERIAL(S)

- 1: corten steel elements
R-CORTEN-.25
- 2: aluminum container skin
R-ACM-6mm-M-PRINTED
- 3: LEDs
SPEC-HELBNDR-5000K
- 4: Hidden mesh paneling
Metal Mesh*
- 5: Box tube post elements
R-ALUM-BOX-6x6
- 6: post elements skin
R-ACM-3mm-M-PRINTED
- 7:
- 8:
- 9:
- 10:
- 11:
- 12:
- 13:
- 14:



INSTALLATION & ADDITIONAL NOTE(S)

installed to concrete pads done by others.

Concrete pads subject to engineering submittal

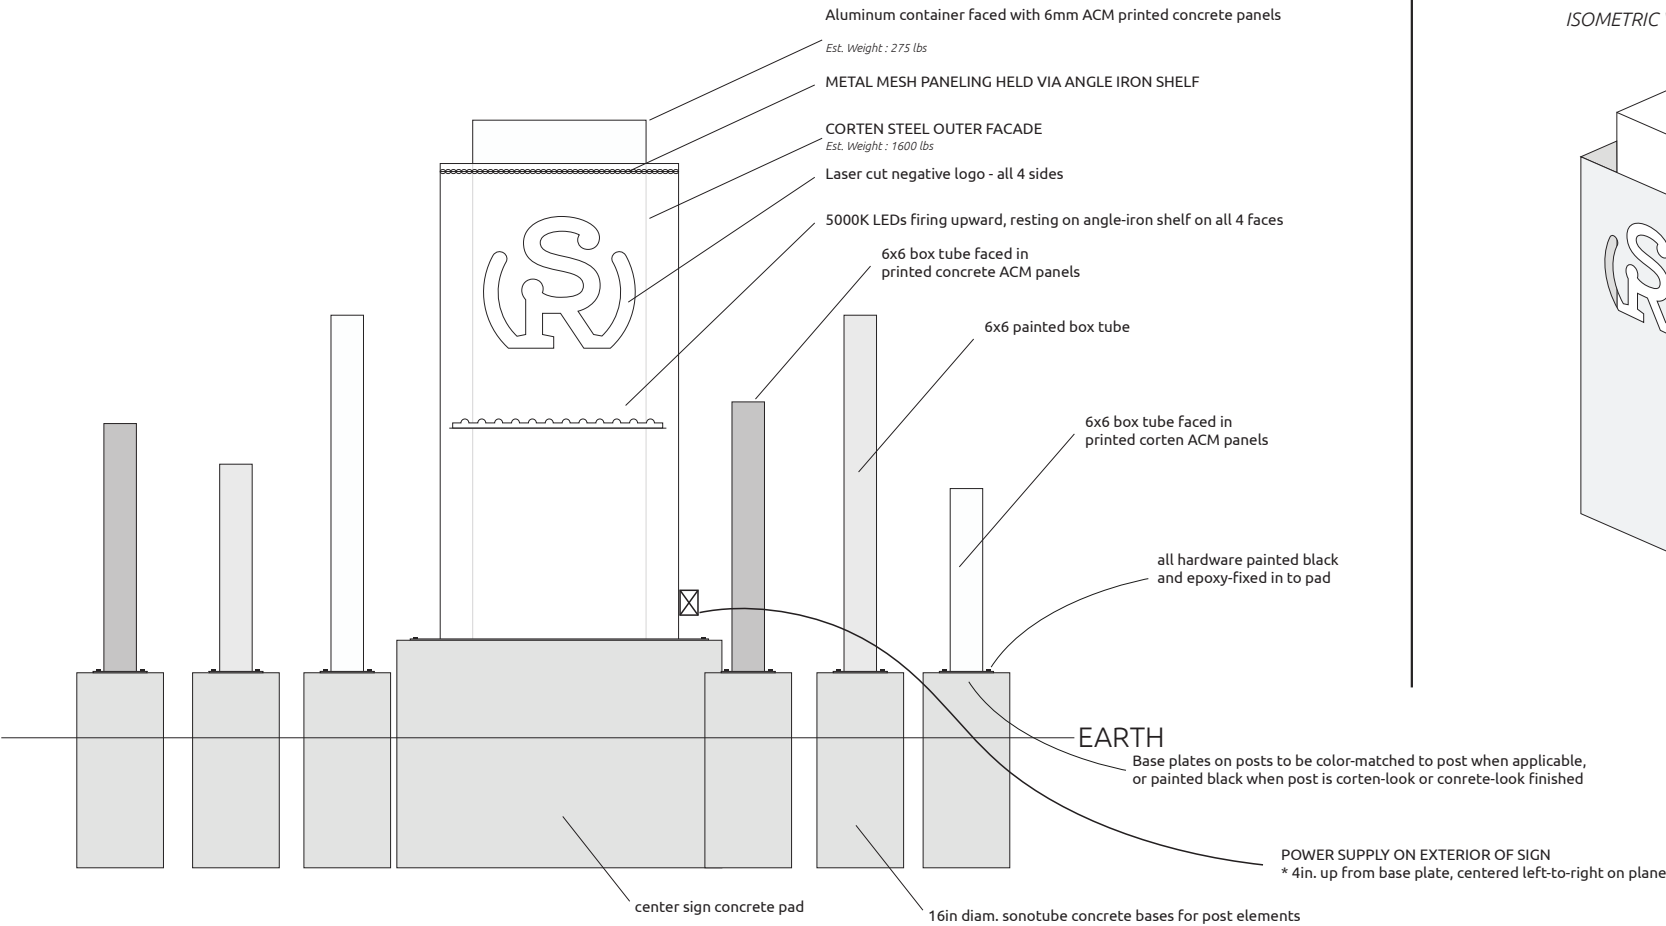

ISOMETRIC VIEW OF CENTER PIECE

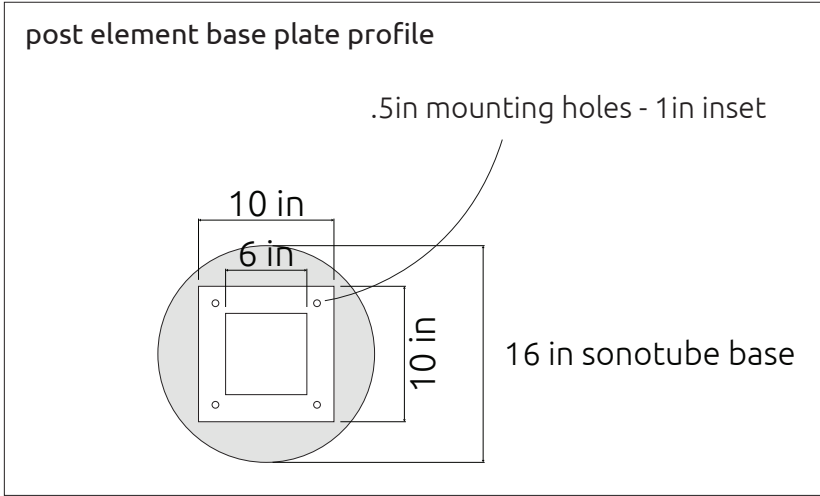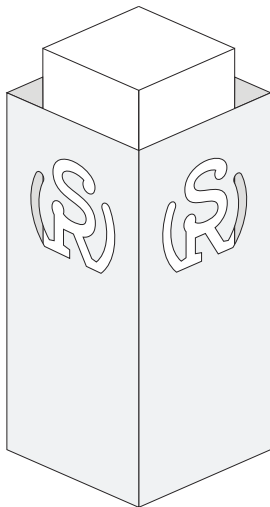

Est. Sign Weight (excluding concrete pad & surrounding post elements : 1875 lbs.

SIGN PLAN | CALL-OUTS | CENTER ELEMENT BASE SPECIFIC



PLANTER SIGN

MATERIAL(S)


- 1: corten steel elements
R-CORTEN-.25
- 2: aluminum container skin
R-ACM-6mm-M-PRINTED
- 3: LEDs
SPEC-HELBNDR-5000K
- 4: Hidden mesh paneling
Metal Mesh*
- 5: Box tube post elements
R-ALUM-BOX-6x6
- 6: post elements skin
R-ACM-3mm-M-PRINTED
- 7:
- 8:
- 9:
- 10:
- 11:
- 12:
- 13:
- 14:

INSTALLATION & ADDITIONAL NOTE(S)

installed to concrete pads done by others.

Concrete pads subject to engineering submittal

Center element mounting baseplate profile

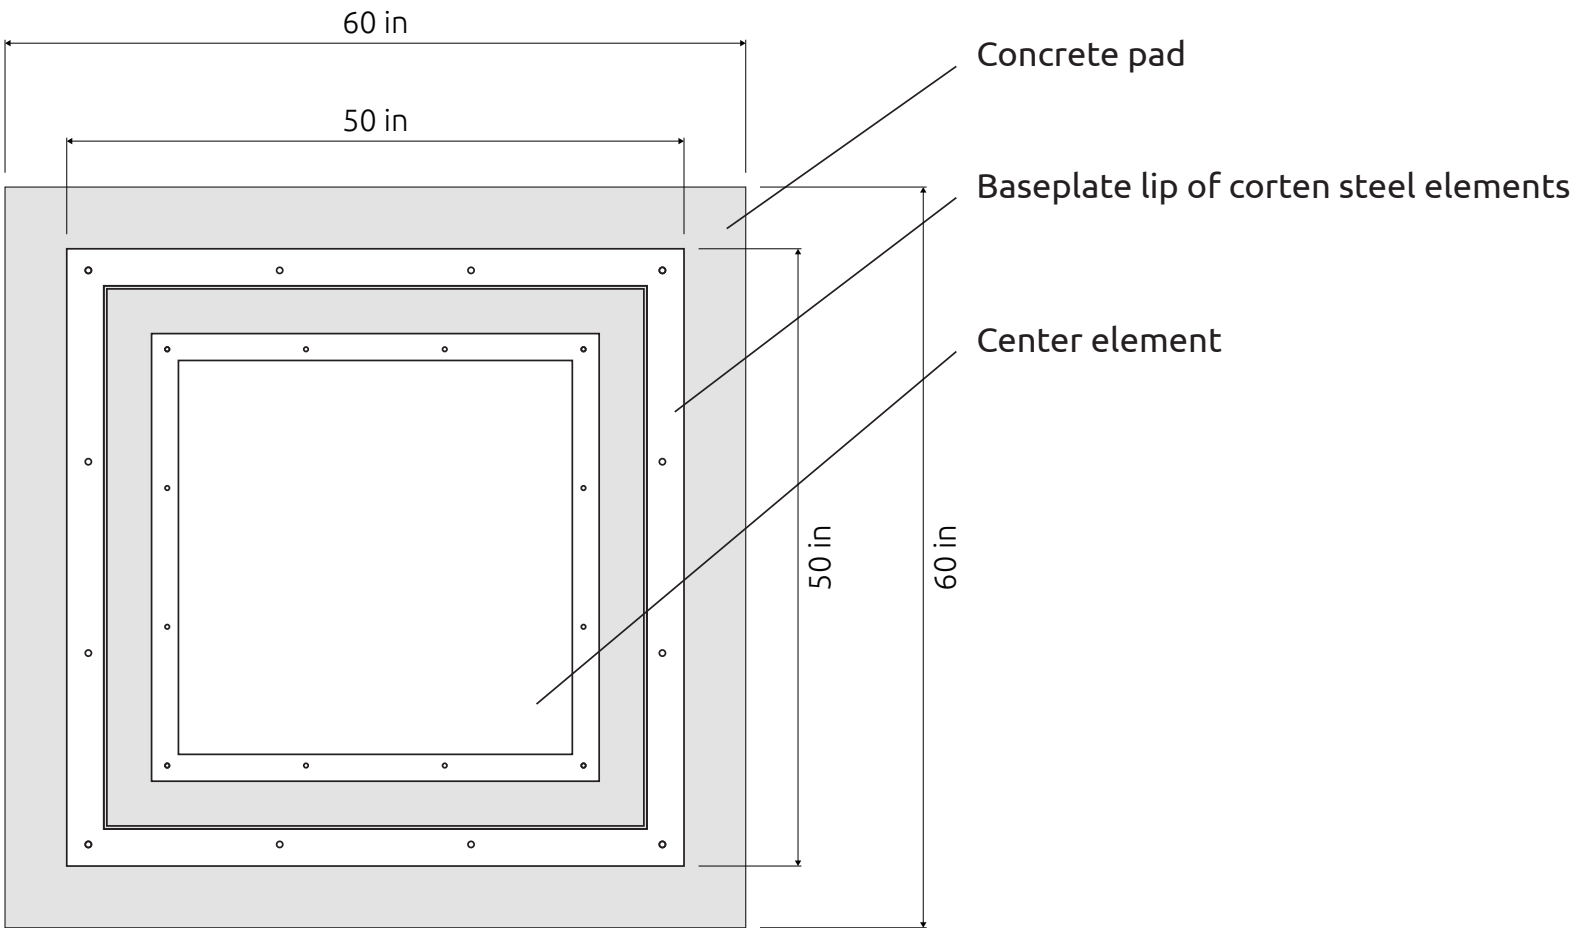

SIGN PLAN | PLANTER WALL METHOD



PLANTER SIGN



MATERIAL(S)

- 1: corten steel elements
R-CORTEN-.25
- 2: aluminum container skin
R-ACM-6mm-M-PRINTED
- 3: LEDs
SPEC-HELBNDR-5000K
- 4: Hidden mesh paneling
Metal Mesh*
- 5: Box tube post elements
R-ALUM-BOX-6x6
- 6: post elements skin
R-ACM-3mm-M-PRINTED
- 7:
- 8:
- 9:
- 10:
- 11:
- 12:
- 13:
- 14:

INSTALLATION & ADDITIONAL NOTE(S)

installed to concrete pads done by others.

Concrete pads subject to engineering submittal

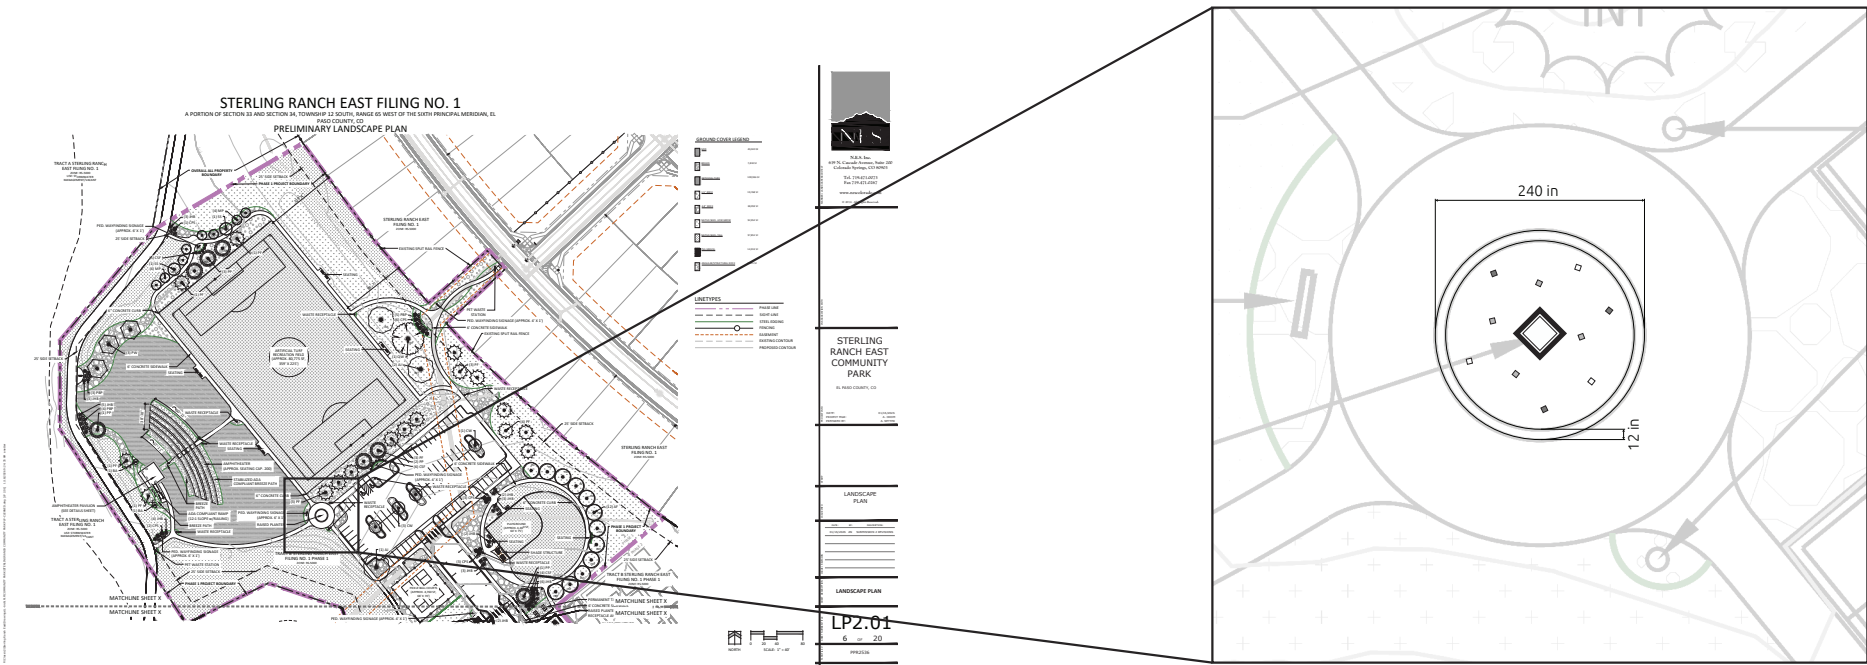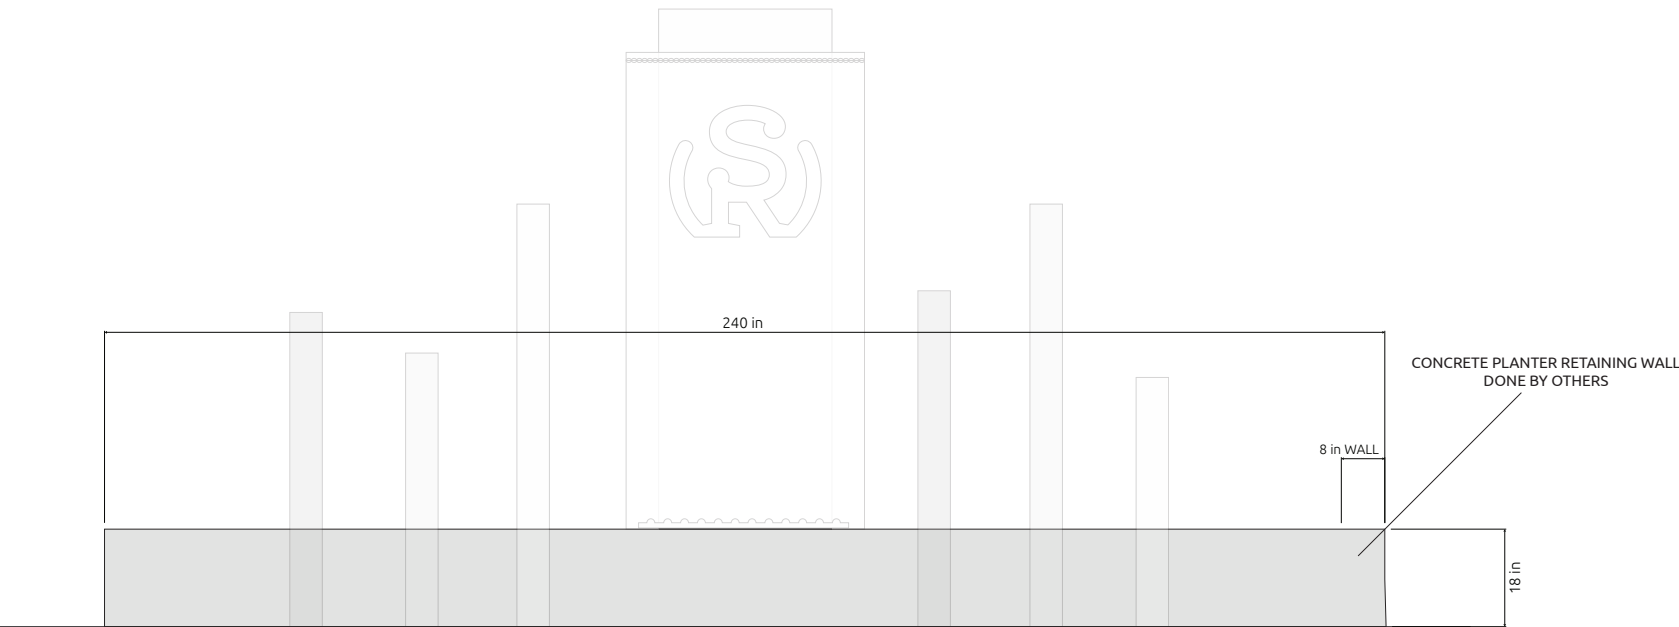

SITE PLAN

LOCATION OF SIGN ADDRESS

8440 Sterling Rnch Rd
Colorado Springs, CO 80908

SOURCE OF POWER ADDRESS

NA

ADDITIONAL NOTE(S)

NA

KEY


SIGN RELEVANCE

FRONTAGE RELEVANCE


NORTH



PLANTER SIGN

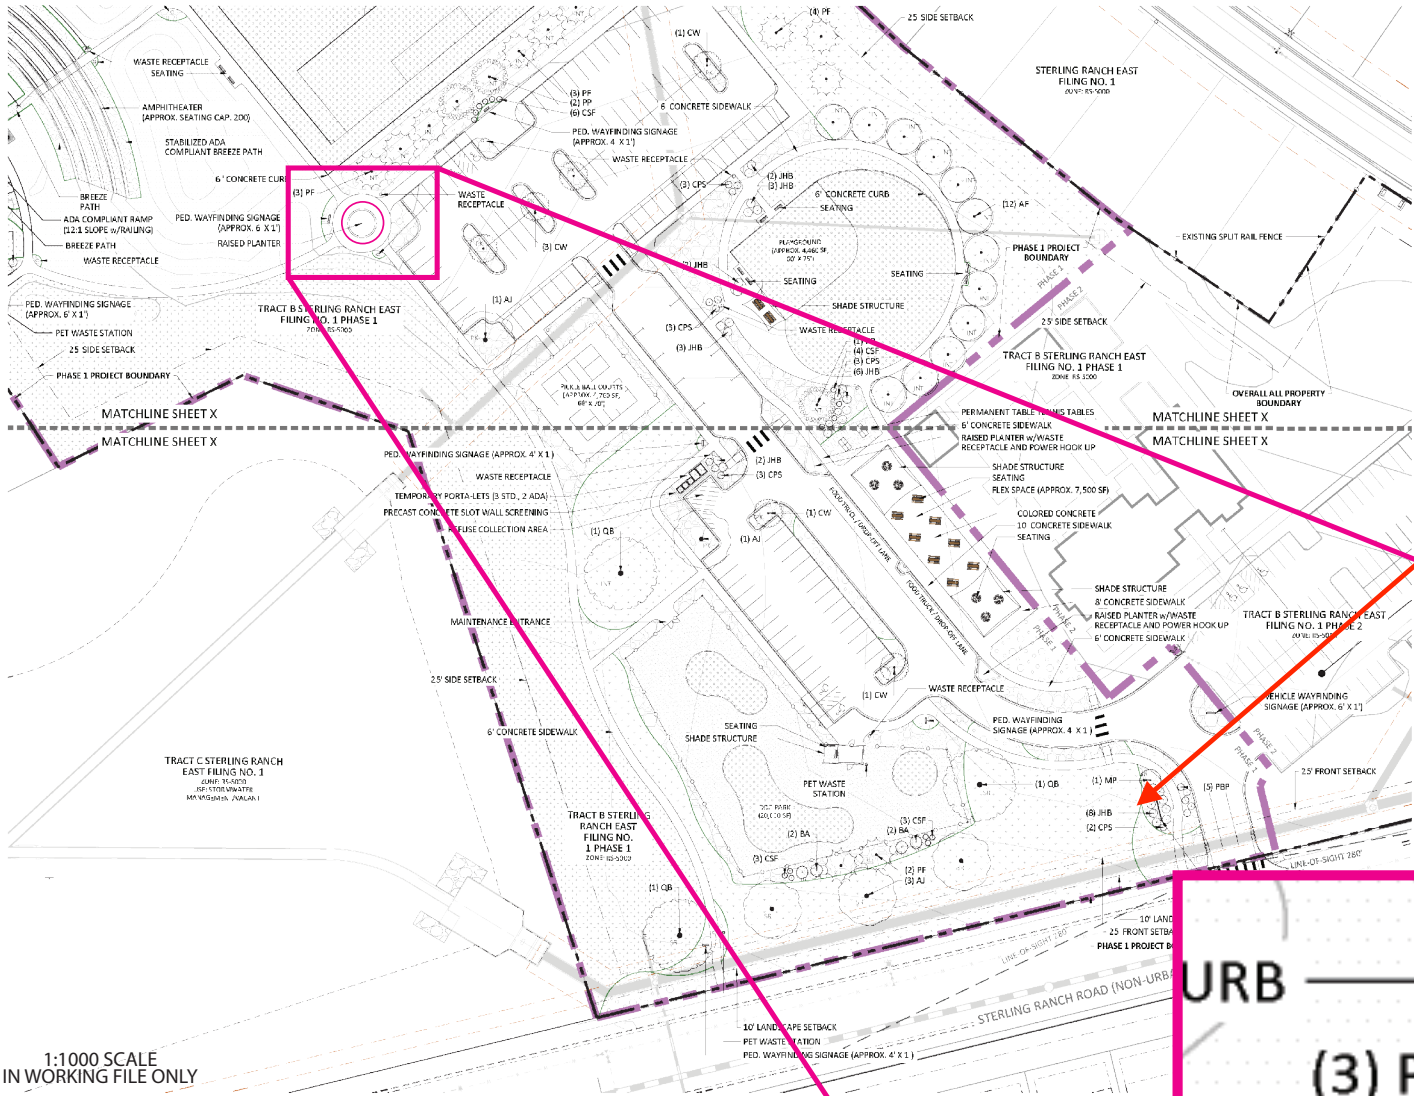

Monument Sign

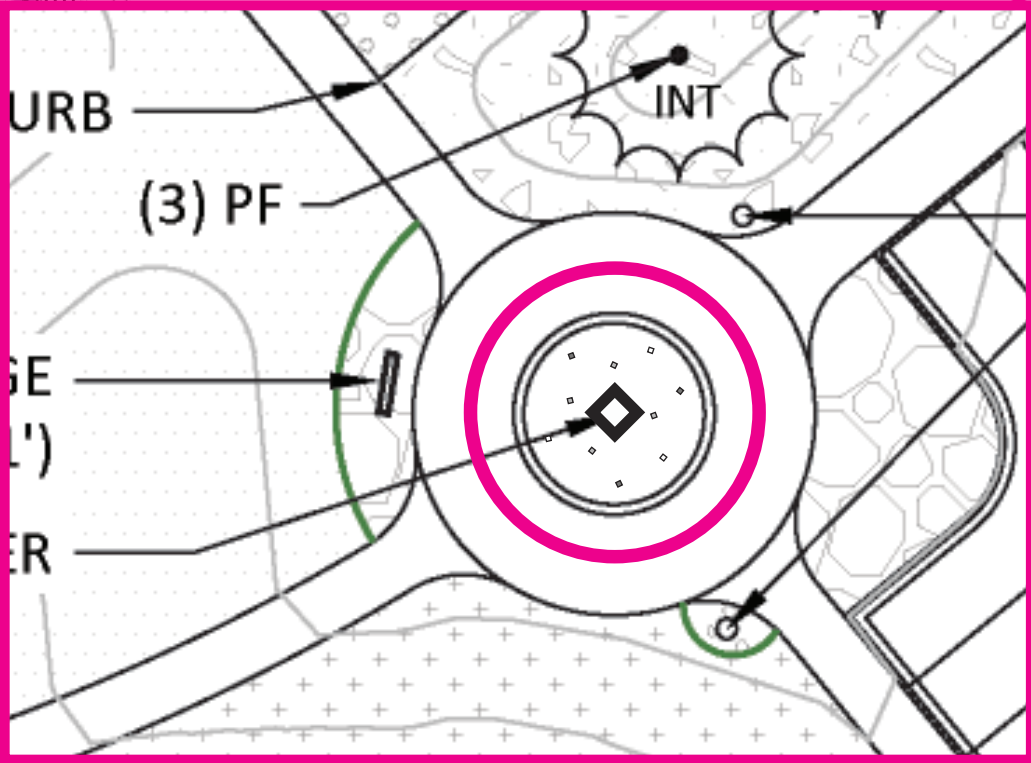

SITE PLAN



PLANTER SIGN

LOCATION OF SIGN ADDRESS

8440 Sterling Rnch Rd
Colorado Springs, CO 80908

SOURCE OF POWER ADDRESS

NA

ADDITIONAL NOTE(S)

NA

KEY

- SIGN RELEVANCE
- FRONTAGE RELEVANCE

