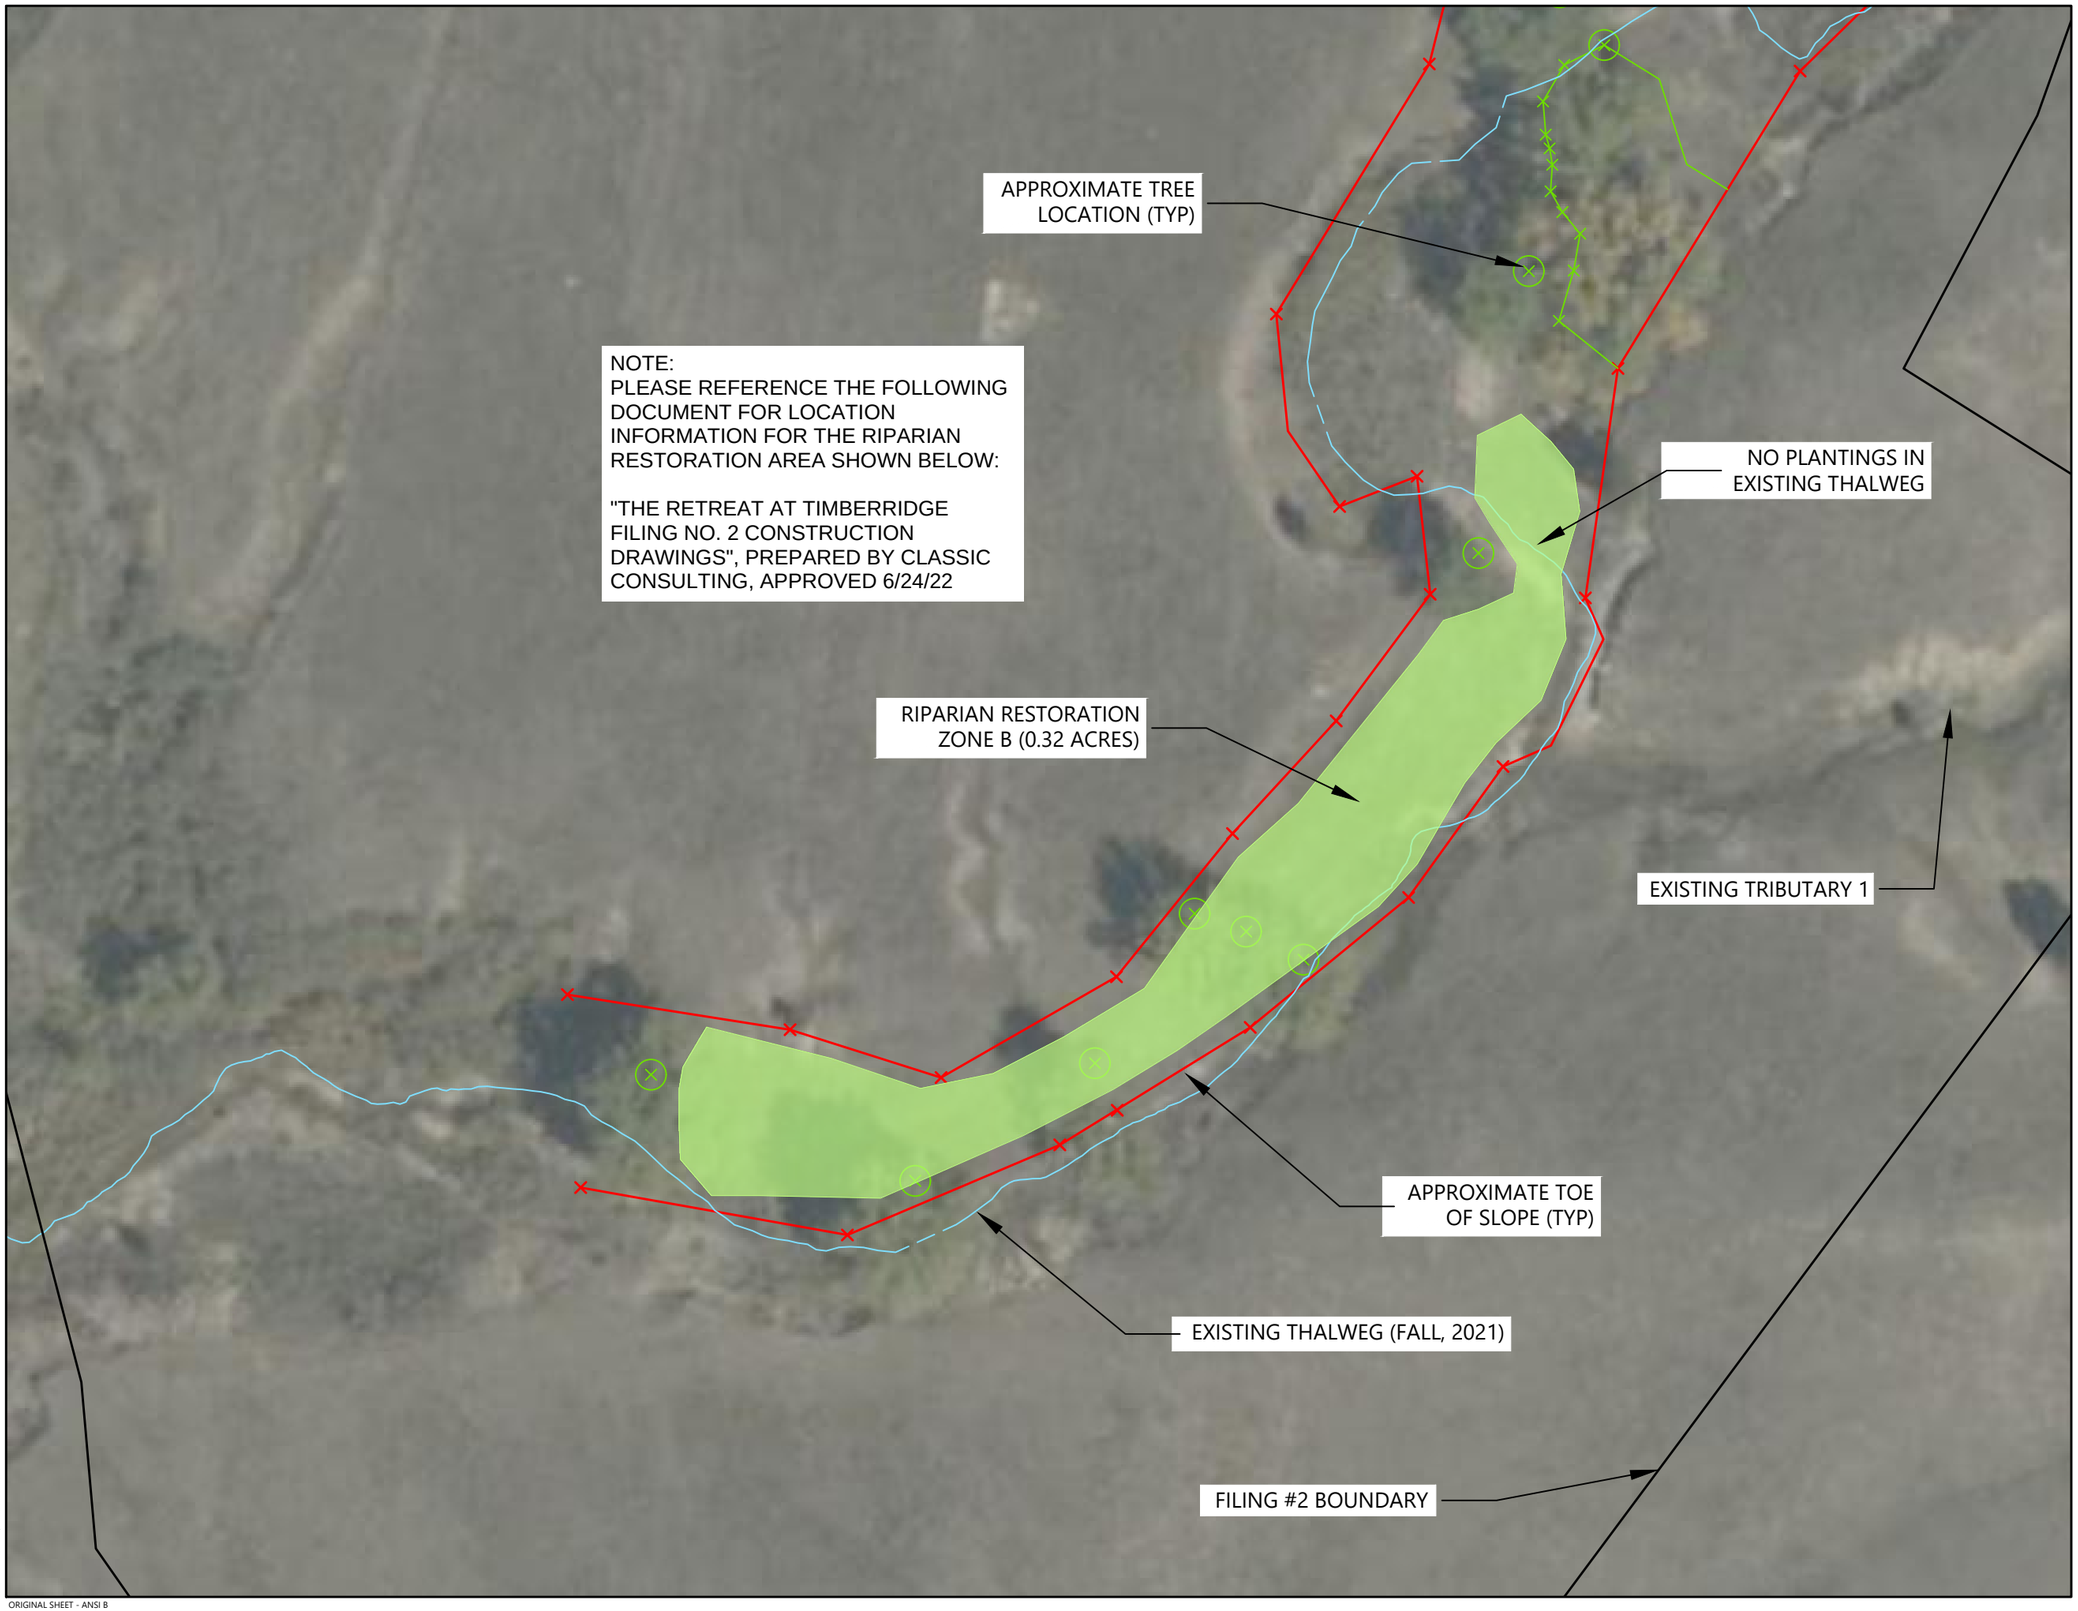

WATERVATION
123 G Street, Suite 18
Salida, CO 81201
www.water-vation.com

Copyright Reserved
The Contractor shall verify and be responsible for all dimensions. DO NOT scale the drawing - any errors or omissions shall be reported to WaterVation without delay.
The Copyrights to all designs and drawings are the property of WaterVation. Reproduction or use for any purpose other than that authorized by WaterVation is forbidden.

Sub-Consultants

Horizontal Scale & Orientation

N

0 50 100

Legend

Revision	By	Appd.	YY.MM.DD

Issued	By	Appd.	YY.MM.DD

File Name:	MAJ	LTB	MAJ	22.06.24
	Dwn.	Chkd.	Dsgn.	YY.MM.DD

Permit-Seal

Client/Project
CORE CONSULTANTS, INC
TIMBER RIDGE SAND CREEK MITIGATION

COLORADO SPRINGS, CO

Project Milestone
CONCEPTUAL DESIGN - NOT FOR CONSTRUCTION

Sheet Name
PLAN (1)

2021009009 — Project No.
1" = 50' — Horizontal Scale

Sheet 4 of 4

C:\Users\matthew.johnson\watervation Dropbox\Projects\2021009009_Timber Ridge Cogo_CAD\Sheet_files\PLAN & PROFILE.VFG - C-4(PR-SANDCREEK - (3) - (2).dwg
2022/06/01 10:22 AM By: Matthew Johnson

ORIGINAL SHEET - ANSI B

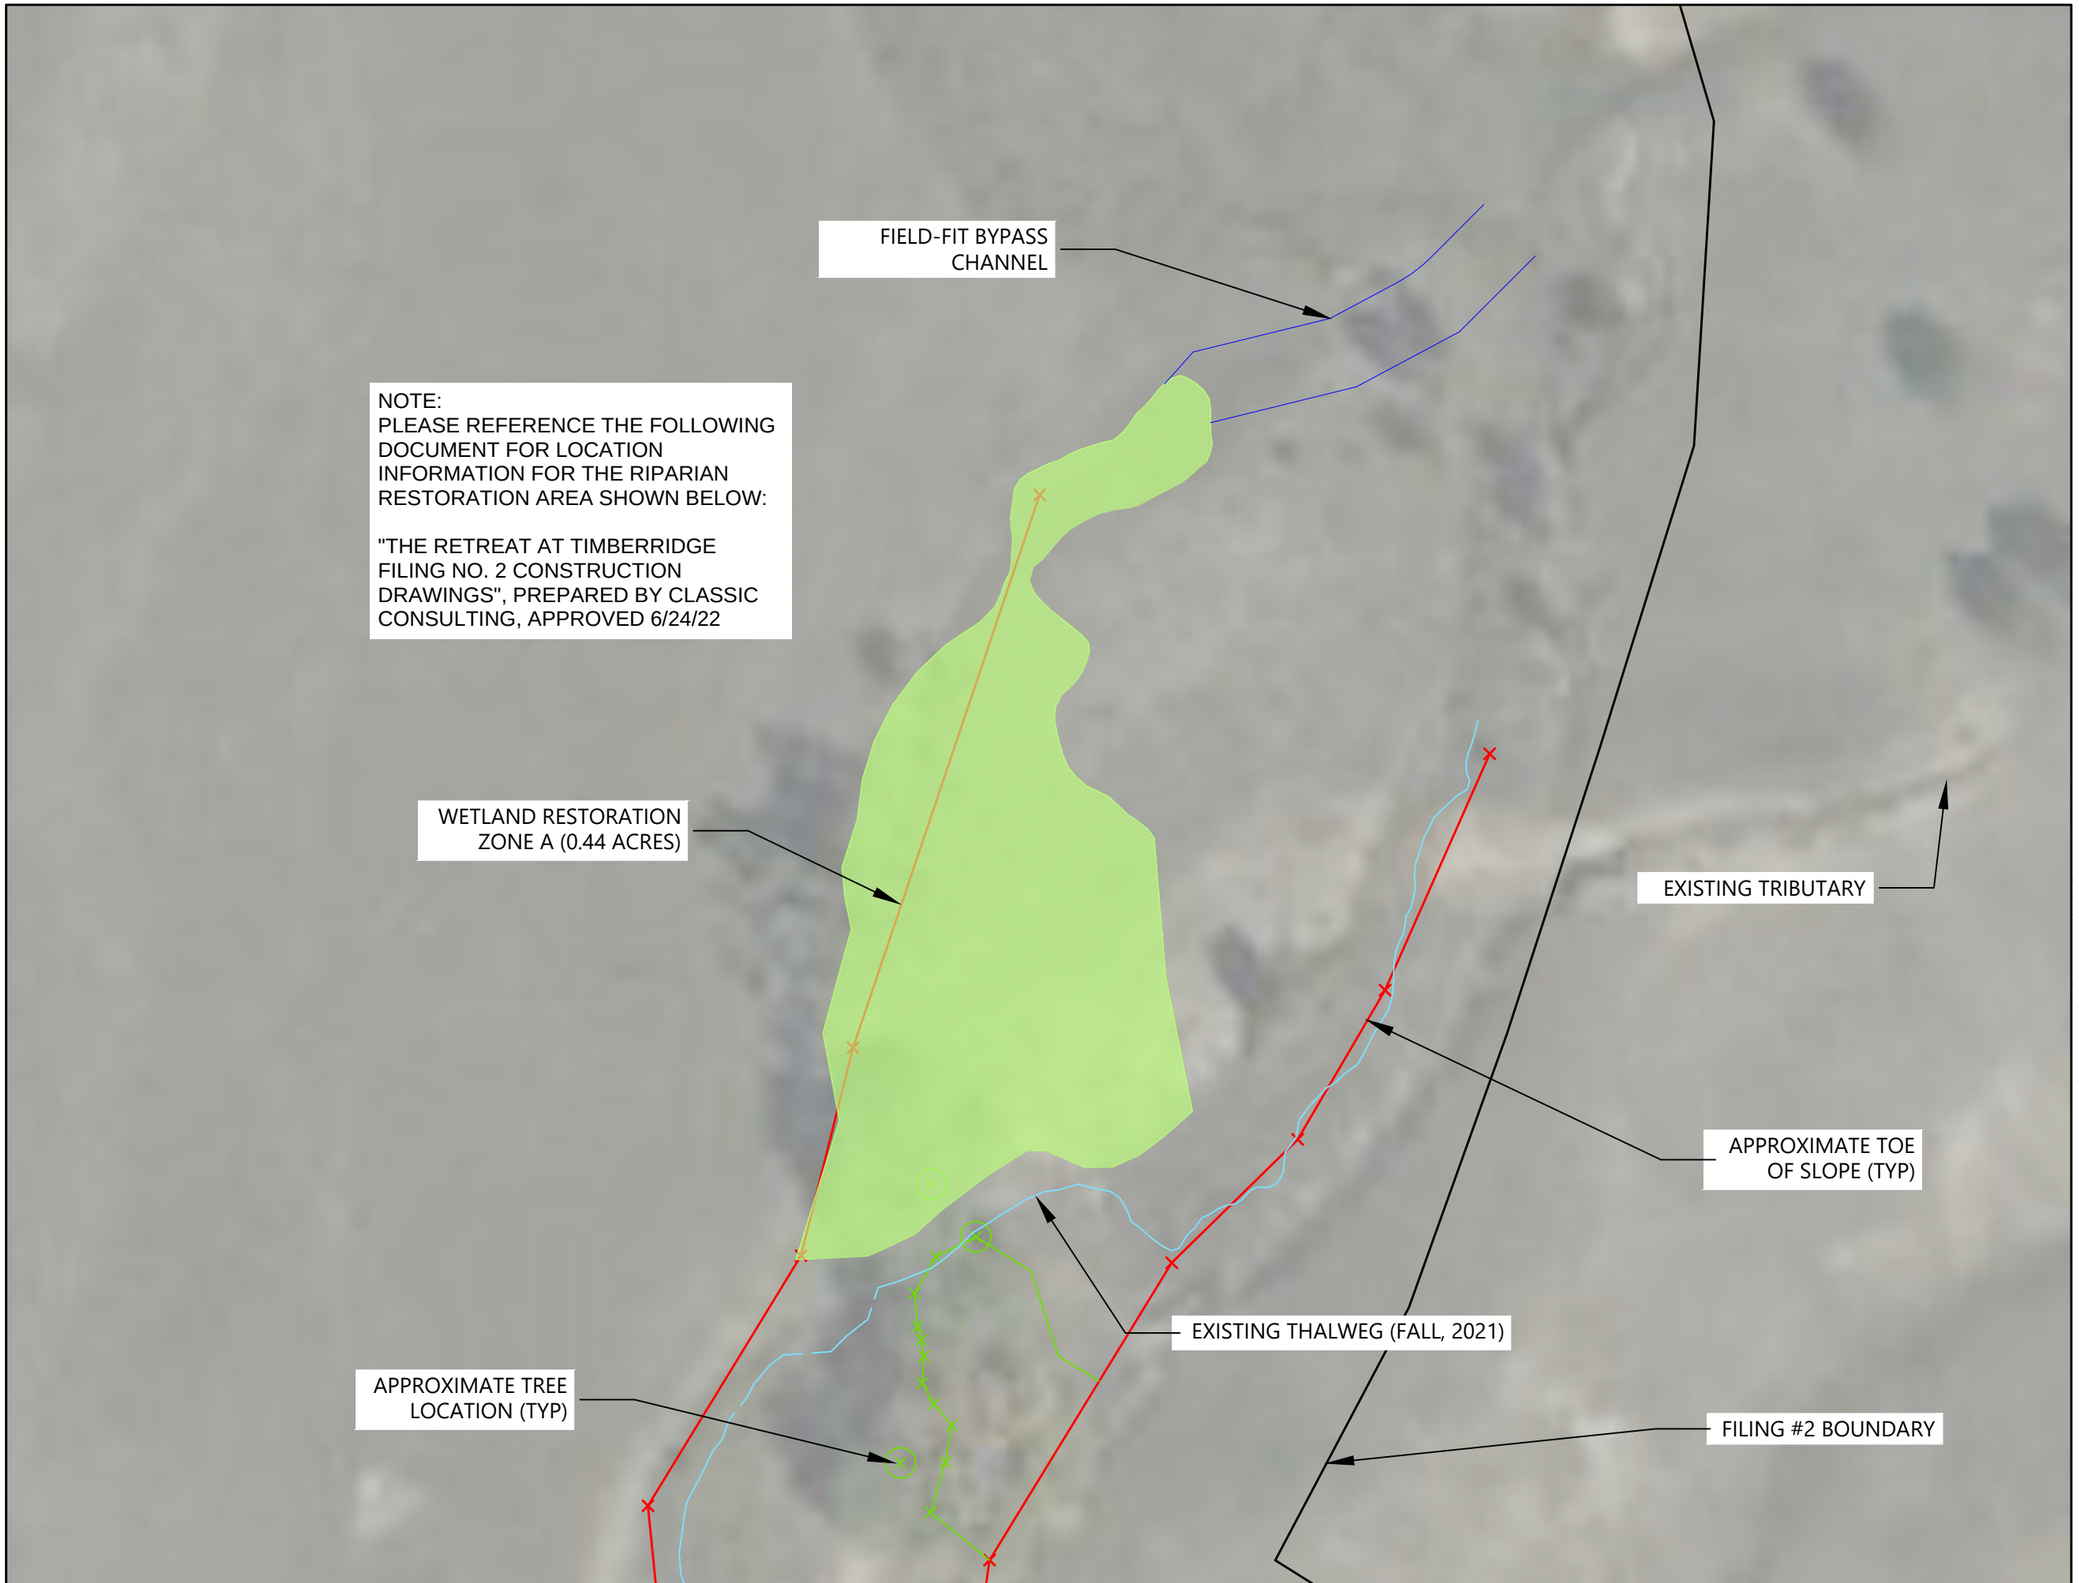

WATERVATION
123 G Street, Suite 18
Salida, CO 81201
www.water-vation.com

Copyright Reserved
The Contractor shall verify and be responsible for all dimensions. DO NOT scale the drawing - any errors or omissions shall be reported to WaterVation without delay.
The Copyrights to all designs and drawings are the property of WaterVation. Reproduction or use for any purpose other than that authorized by WaterVation is forbidden.

Sub-Consultants

Horizontal Scale & Orientation

N

0 50 100

Legend

Revision	By	Appd.	YY.MM.DD

Issued	By	Appd.	YY.MM.DD

File Name:	MAJ	LTB	MAJ	22.06.24
	Dwn.	Chkd.	Dsgn.	YY.MM.DD

Permit-Seal

Client/Project
CORE CONSULTANTS, INC
TIMBER RIDGE WETLAND MITIGATION

COLORADO SPRINGS, CO

Project Milestone
CONCEPTUAL DESIGN - NOT FOR CONSTRUCTION

Sheet Name
PLAN (1)

2021009009 — Project No.
1" = 50' — Horizontal Scale

Sheet 5 of 5

C:\Users\matthew.johnson\watervation Dropbox\Projects\2021009009_Timber Ridge Coal_CAD\Sheet_Files\PLAN & PROFILE\PLAN_WETLAND.dwg
2022.06.01 2:27 PM by Matthew Johnson

ORIGINAL SHEET - ANSI B