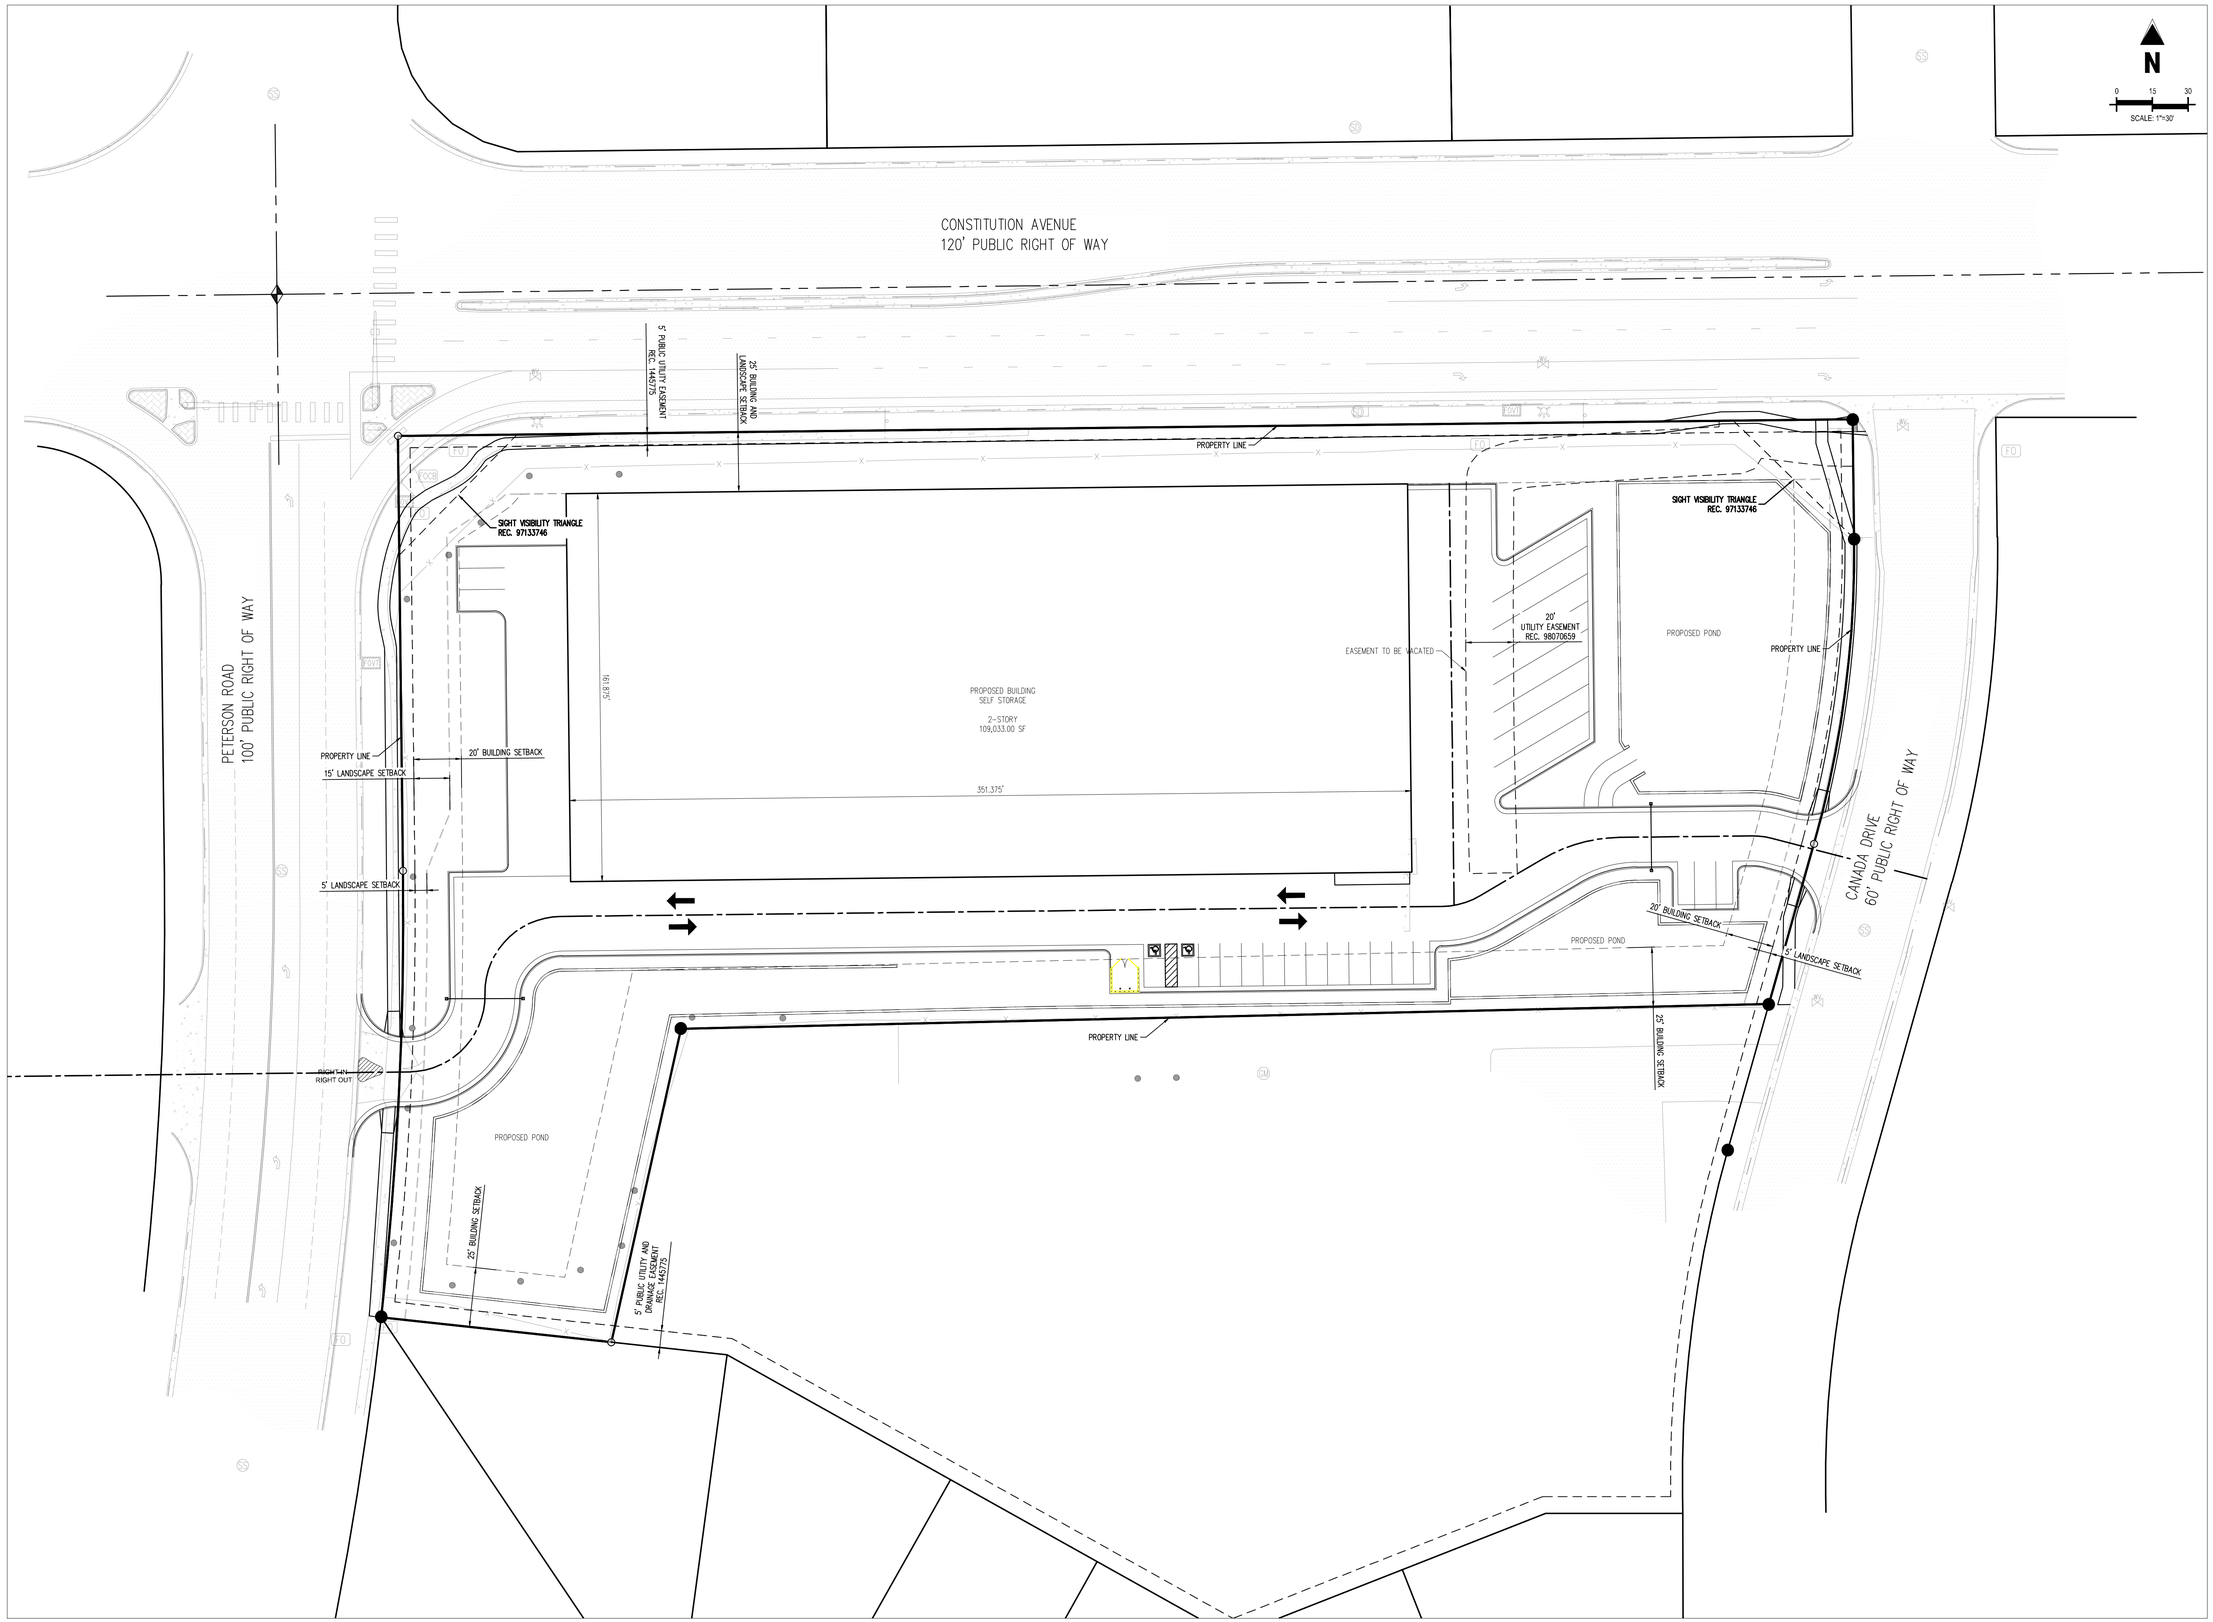

Galloway
1155 Kelly Johnson Blvd., Suite 305
Colorado Springs, CO 80920
719.900.7220
GallowayUS.com

PRELIMINARY
NOT FOR BIDDING
NOT FOR CONSTRUCTION

COPYRIGHT
THESE PLANS ARE AN INSTRUMENT OF SERVICE AND ARE THE PROPERTY OF GALLOWAY, AND MAY NOT BE DUPLICATED, DISCLOSED, OR REPRODUCED WITHOUT THE WRITTEN CONSENT OF GALLOWAY. COPYRIGHTS AND INFRINGEMENTS WILL BE ENFORCED AND PROSECUTED.

6855 CONSTITUTION AVE. STORAGE SITE
INDUSTRIAL DEVELOPMENT
REZONE PACKAGE
FOR JOHNSON DEVELOPMENT ASSOCIATES

LOT 1 OF THE EIGHT LINE SUBDIVISION
COLORADO SPRINGS, CO 80916

#	Date	Issue / Description	Init.

Project No:	JDA 02
Drawn By:	CRD
Checked By:	BAS
Date:	April 2022

SITE PLAN

C1.0
Sheet 1 of 1

M:\Johnson Development Association\02 Cabarco Storage - Constit...tion Ave 6855\DWG\CONSTRUCTION\...APPLICATION\SITE PLAN.DWG, Plotted by: CRD, 5:08:41 PM, 4/14/2022