comments have been provided on the construction documents set.

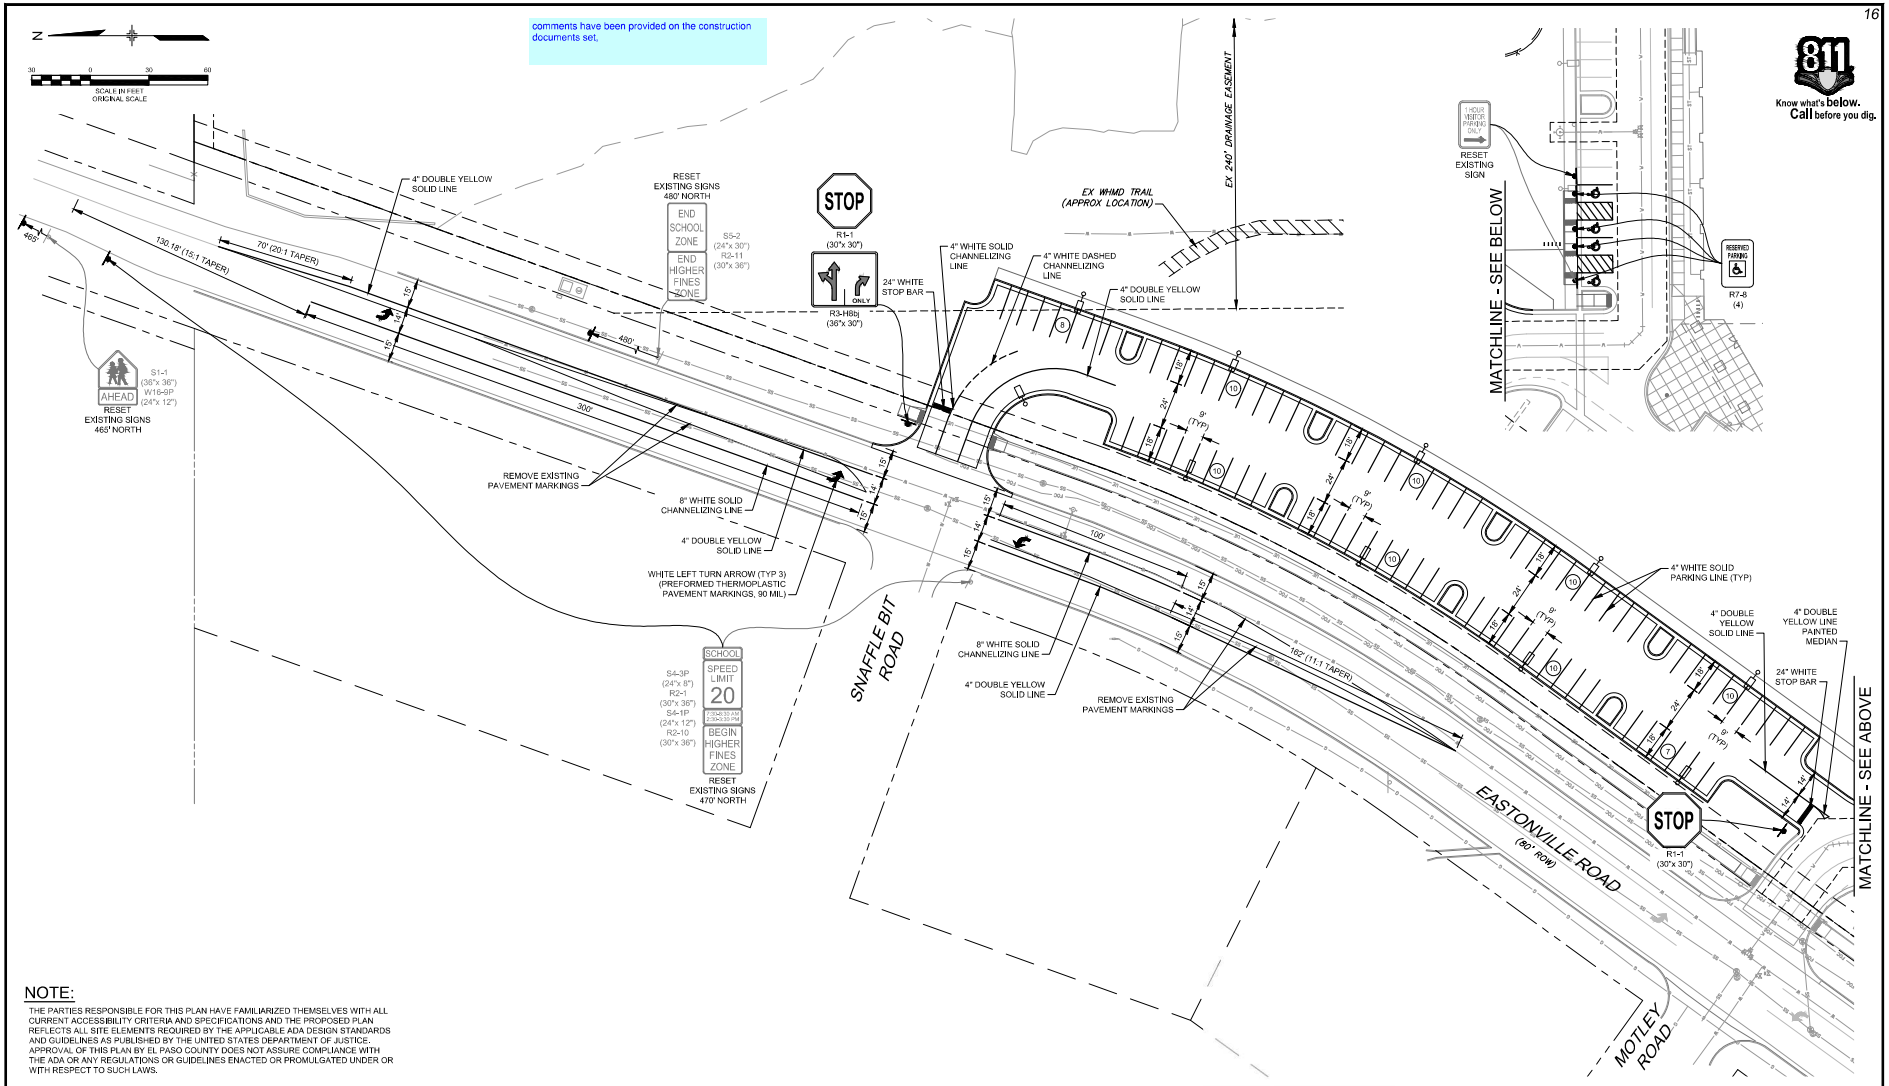

811 Know what's below. Call before you dig.

NOTE:

THE PARTIES RESPONSIBLE FOR THIS PLAN HAVE FAMILIARIZED THEMSELVES WITH ALL CURRENT ACCESSIBILITY CRITERIA AND SPECIFICATIONS AND THE PROPOSED PLAN REFLECTS ALL SITE ELEMENTS REQUIRED BY THE APPLICABLE ADA DESIGN STANDARDS AND GUIDELINES AS PUBLISHED BY THE UNITED STATES DEPARTMENT OF JUSTICE. APPROVAL OF THIS PLAN BY EL PASO COUNTY DOES NOT ASSURE COMPLIANCE WITH THE ADA OR ANY REGULATIONS OR GUIDELINES ENACTED OR PROMULGATED UNDER OR WITH RESPECT TO SUCH LAWS.

REFERENCE DRAWINGS

No.	DATE	DESCRIPTION	BY

REVISIONS

COMPUTER FILE MANAGEMENT

FILE NAME: R:\20,995.002 (Liberty Tree Academy Additional Svcs)\Dwg\Sheets\CDs\ST01_PH2.dwg
CTB FILE: ---
PLOT DATE: 4/29/2020 2:02 PM
THIS DRAWING IS CURRENT AS OF PLOT DATE AND MAY BE SUBJECT TO CHANGE.

SHEET KEY

PREPARED FOR: LIBERTY TREE ACADEMY
PREPARED BY: Matrix Excellence by Design

PRELIMINARY
THIS DRAWING HAS NOT BEEN APPROVED BY GOVERNING AGENCIES AND IS SUBJECT TO CHANGE

FOR AND ON BEHALF OF MATRIX DESIGN GROUP, INC.
PROJECT No. 20.995.002

LIBERTY TREE ACADEMY - PHASE 2

TOWN OF PEYTON, EL PASO COUNTY
CONSTRUCTION DOCUMENTS, PCD FILE NO. PPR-20-XXX

SIGNING & STRIPING PLAN

Add PCD File #

DESIGNED BY:	ACR	SCALE		DATE ISSUED:	APRIL 2020
DRAWN BY:	ACR	HORIZ.	1" = 30'	DRAWING No.	ST01
CHECKED BY:	DRK	VERT.	NA	SHEET	16 OF 19