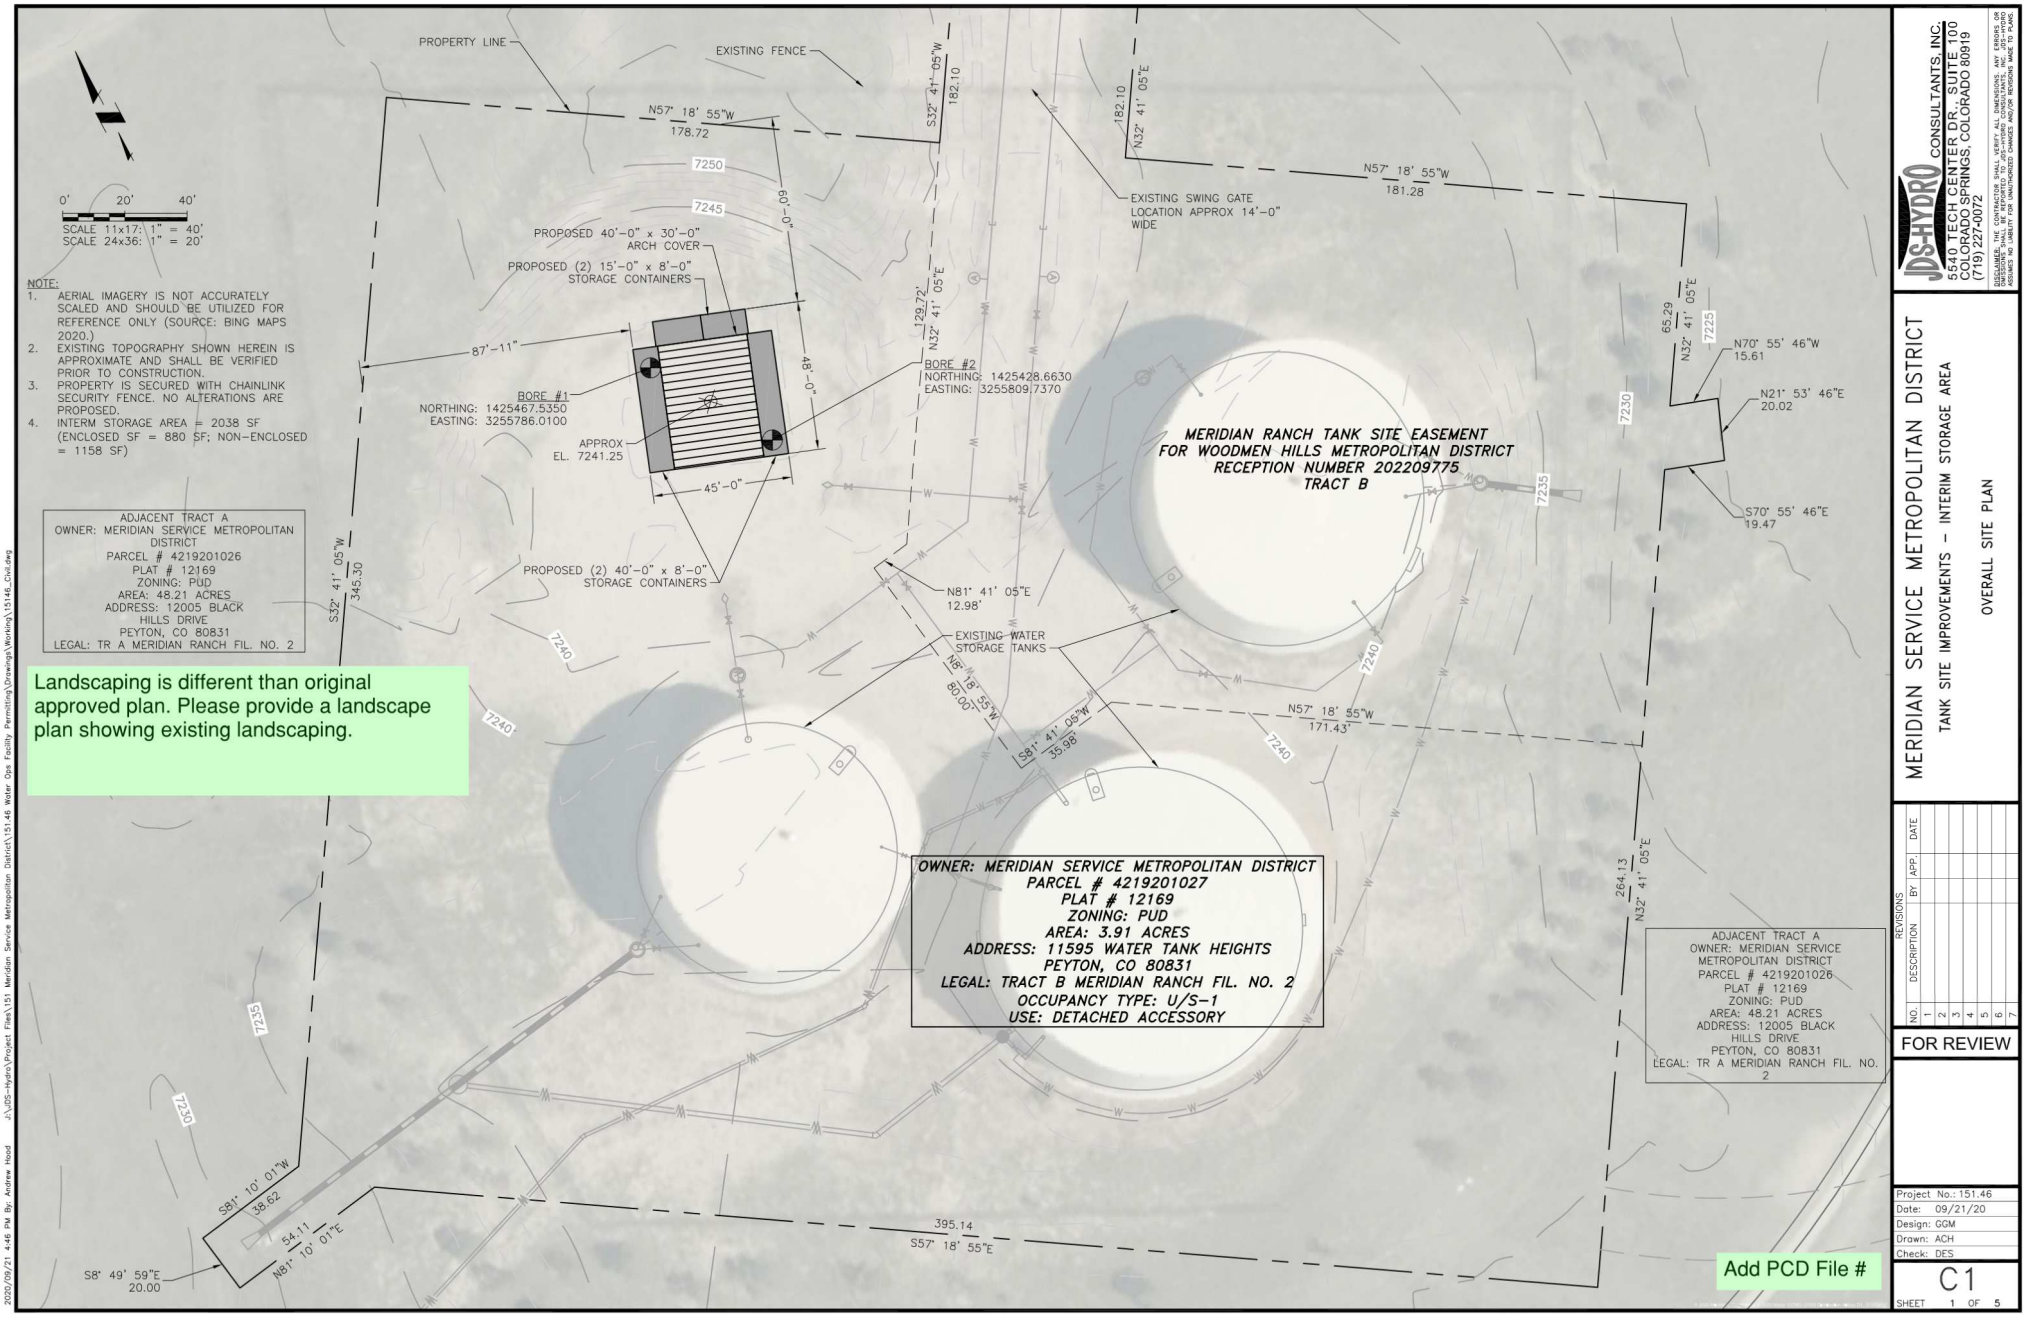

JDS-HYDRO CONSULTANTS, INC.
5540 TECH CENTER DR. SUITE 100
COLORADO SPRINGS, COLORADO 80919
(719) 227-0072

DISCLAIMER: THE CONTRACTOR SHALL VERIFY ALL DIMENSIONS. ANY ERRORS OR OMISSIONS SHALL BE REPORTED TO JDS-HYDRO CONSULTANTS, INC. JDS-HYDRO ASSUMES NO LIABILITY FOR UNAUTHORIZED CHANGES AND/OR REVISIONS MADE TO PLANS

MERIDIAN SERVICE METROPOLITAN DISTRICT

TANK SITE IMPROVEMENTS – INTERIM STORAGE AREA

OVERALL SITE PLAN

REVISIONS				
NO.	DESCRIPTION	BY	APP.	DATE
1				
2				
3				
4				
5				
6				
7				

FOR REVIEW

Project No.:	151.46
Date:	09/21/20
Design:	GGM
Drawn:	ACH
Check:	DES

C1

SHEET 1 OF 5

2020/09/21 4:46 PM By: Andrew Hood J:\JDS-Hydro\Project Files\151 Meridian Service Metropolitan District\151.46 Water Ops. Facility Permitting\Drawings\Working\15146_Civil.dwg