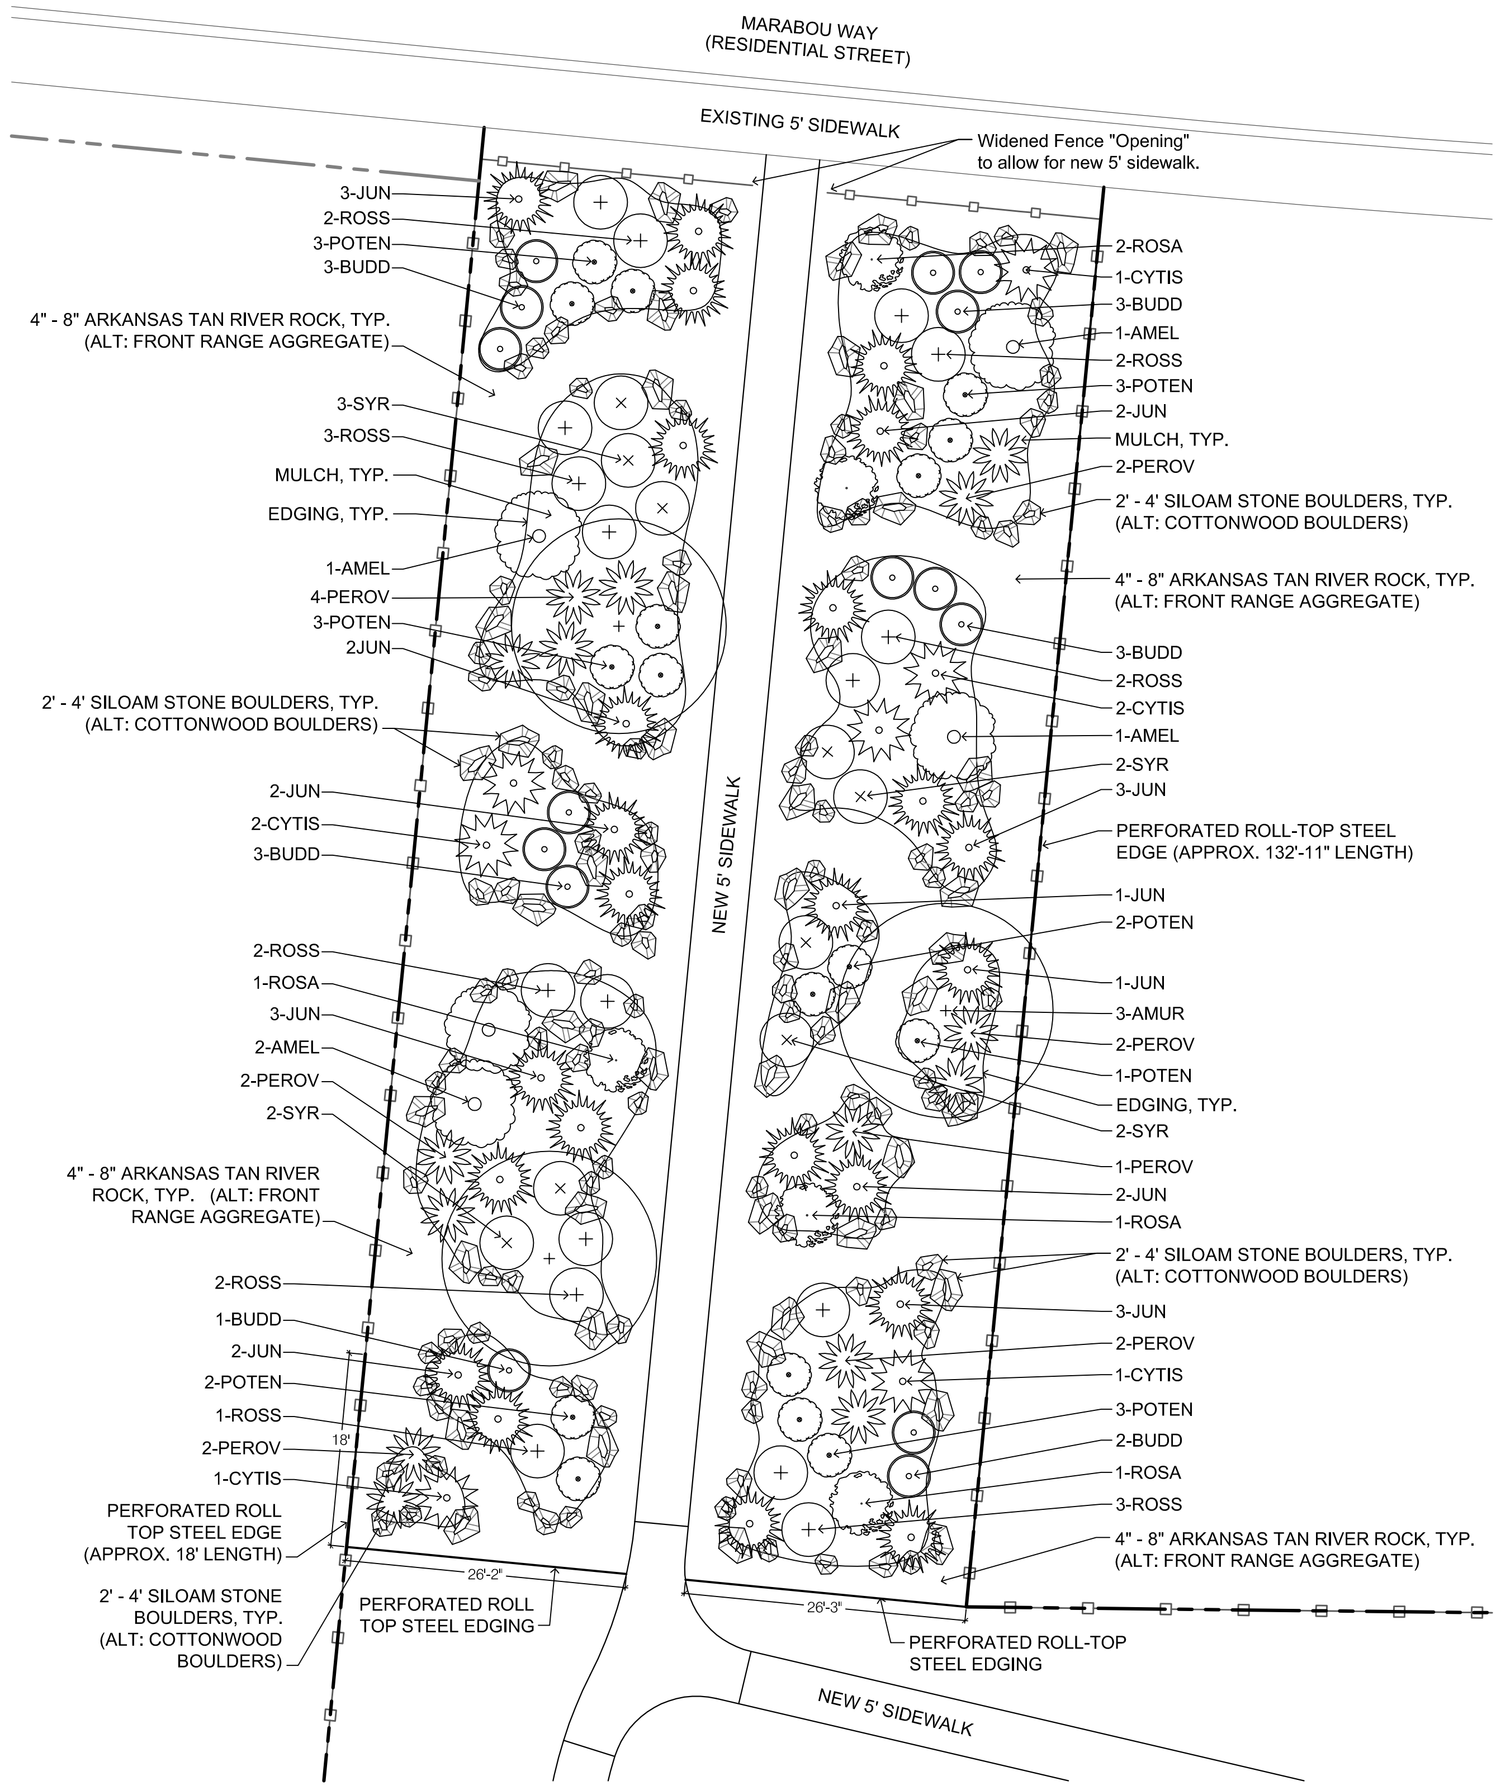

1 North Xeriscape Plant Bed

0 5' 10' 20'
SCALE: 1" = 10'
NORTH

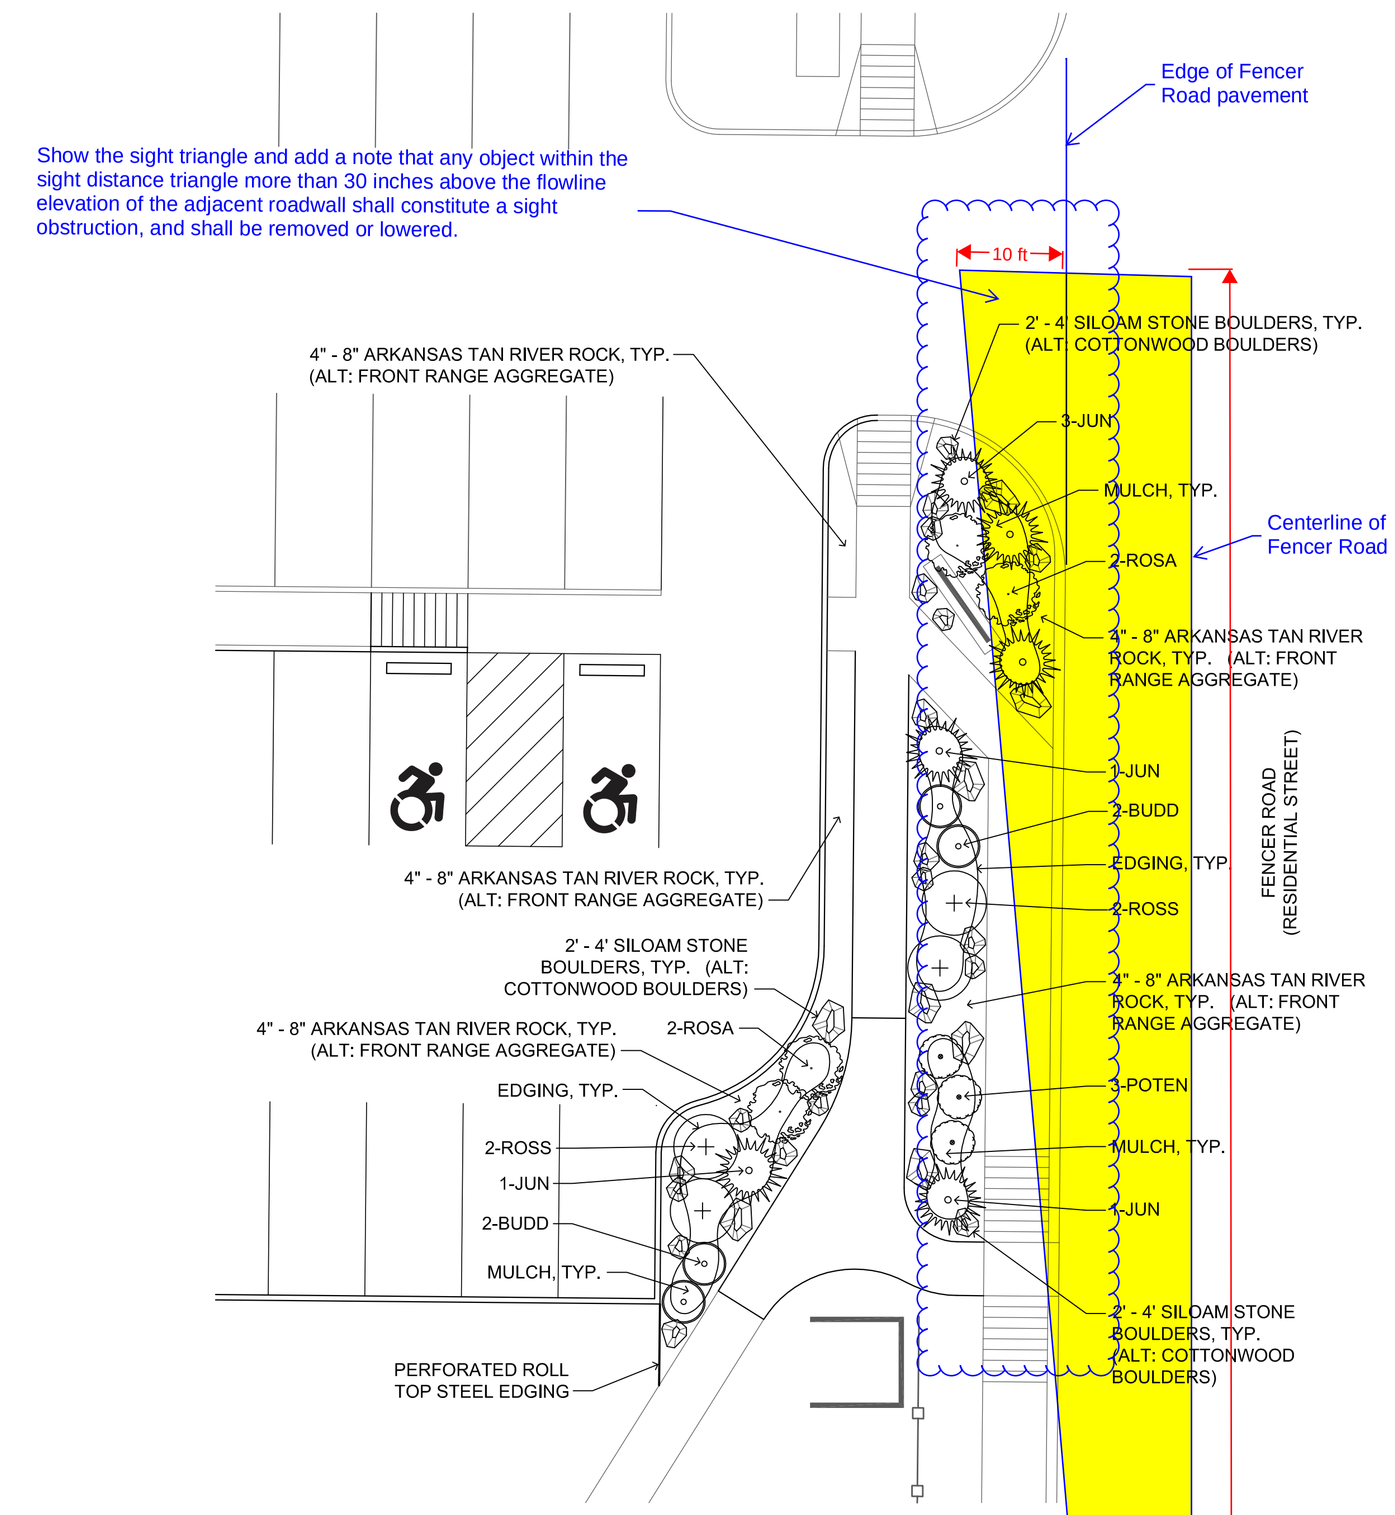

2 Xeriscape Plant Bed at Main Entry/Parking Lot

0 5' 10' 20'
SCALE: 1" = 10'
NORTH

NOTES:

1. The landscape contractor is to locate all underground utility lines/infrastructure prior to the start of work.
2. Strip and stockpile topsoil in areas to be graded and/or to receive flatwork. Topsoil is to be re-distributed over all disturbed areas.
3. All finished grades shall provide for the natural runoff of water without low spots or pockets. Establish accurate flow lines. Provide a minimum 1% grade in unpaved areas.
4. For sodded, and planted areas, hold finished grades a minimum distance below the top of adjacent pavement or cubs as follows: 1 inch for sod; 1/2" for seed.
5. Soil to be amended per the recommendations of a Soil Analysis. Soil amendments to be tilled into the top 8" of soil.
6. Provide dust control and erosion control as required by local, regional and/or state authorities.
7. All shrubs shall be placed and their location approved by the Owner's Representative prior to installation.
8. Shrub beds shall receive a 3" cover of "gorilla hair" mulch.
9. Deciduous trees are to be planted a minimum of 5' from sidewalks, back of curbs, driveways, and utilities. Evergreen trees shall be planted 8' - 15' from sidewalks, back of curbs, driveways, and utilities.
10. The quantity of plant materials noted in the Plant Schedule is provided for convenience only. In case of a discrepancy, the quantity of plants shown on the Landscape Plan shall govern.
11. Gravel mulch to be 4"-8" Arkansas Tan River Rock, 3" depth over weed barrier fabric.
12. Irrigation: All shrubs to receive supplemental irrigation through an automated drip irrigation system. Retrofit existing irrigation system to allow for drip irrigation to ALL "New" planting/shrub beds. Turf areas to be irrigated with pop-up sprays and/or rotors. Field adjust spray heads as necessary for new benches, tables, sidewalks, parking lots, sports courts, fencing, etc.

PLANT SCHEDULE

Sym	Qty	Botanical Name	Common Name	W/H	Flower	Season	Size	Cond.	Notes
TREES									
AMUR	3	Acer gInnala 'Flame'	Flame Amur Maple	20'/20'	----	----	2" cal.	B&B	
SHRUBS									
AMEL	5	Amelanchier alnifolia 'Regent'	Regent serviceberry	6'/8'	White	SP	5 gal.	Cont.	
BUDD	19	Buddleja davidii 'Adonis Blue'	Compact Dark Blue Butterfly Bush	4'/4'	Dk. Blue	S-F	5 gal.	Cont.	
CYTIS	7	Cytisus scoparius 'Spanish Gold'	Spanish Gold Broom	5'/3'	Yellow	SP-ES	5 gal.	Cont.	
JUN	30	Juniperus horizontalis 'Blue Chip'	Blue Chip Juniper	8'/1'	----	----	5 gal.	Cont.	
PEROV	15	Perovskia atripiicifolia	Russian Sage	5'/5'	Violet	S	5 gal.	Cont.	
POTEN	20	Potentilla fruticosa 'Coronation Triumph'	Coronation Triumph Potentilla	3'/4'	Yellow	S	5 gal.	Cont.	
ROSA	9	Rosa x 'Meidiland White'	Meldiland Double White Shrub Rose	4-6'/1-2'	White	S	5 gal.	Cont.	
ROSS	21	Rosa x 'Meidiland Scarlet'	Meldiland Double Red Shrub Rose	4-6'/3-4'	Red	SP-F	5 gal.	Cont.	
SYR	9	Syringa patula 'Miss Kim'	Miss Kim Dwarf Lilac	4'/4'	Pale Lav.	L-SP	5 gal.	Cont.	

M- Mid, L- Late, E- Early, SP- Spring, S- Summer, F- Fall

Terry Putman & Associates, Inc.
Land Planning and Development Consulting
Park Planning and Design
TPA
7495 Delmonico Drive
Colorado Springs, Colorado 80919
phone: 719.641.1539 fax: 719.590.1566
e-mail: theputman@msn.com

Designed By:
ALPINE DESIGN
Landscape Architecture
by Janette Kuhnel, PLA
2730 Silent Rain Drive
Colorado Springs, CO 80919
AlpineDesignLA@gmail.com
Phone: (719) 290-5330

Windmill Mesa Park
Widefield Parks & Recreation
Widefield School District 3
4610 Fencer Rd. Colorado Springs, CO 80911

Planting Plan

DATE:	SCALE:
Feb. 22, 2017	PER PLAN

REVISION:	DATE:	ISSUE:
#1	03/25/2017	For Construction

SHEET
L4
4 OF 7