EAST BUILDING SOUTH ELEVATION

SCALE: 1/8"=1'-0"

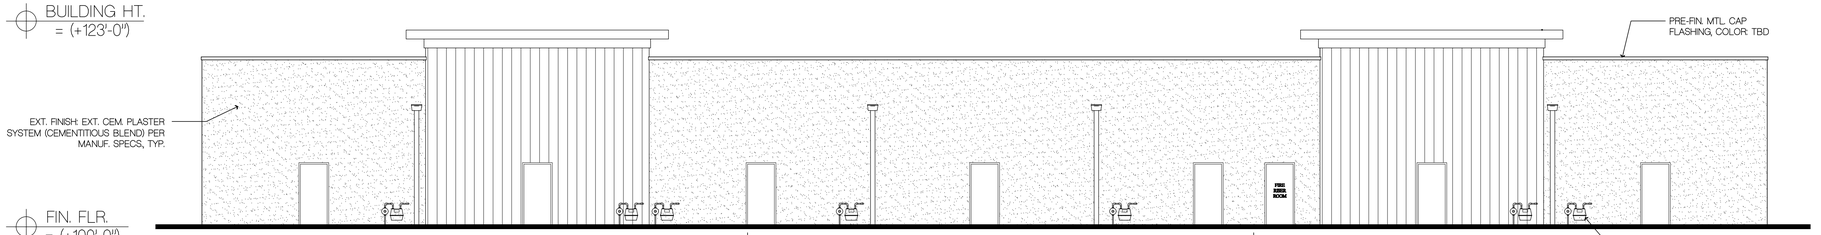

EAST BUILDING NORTH ELEVATION

SCALE: 1/8"=1'-0"

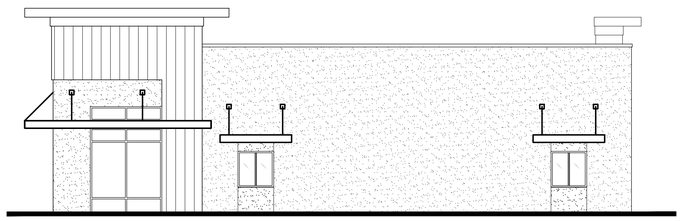

EAST BUILDING EAST ELEVATION

SCALE: 1/8"=1'-0"

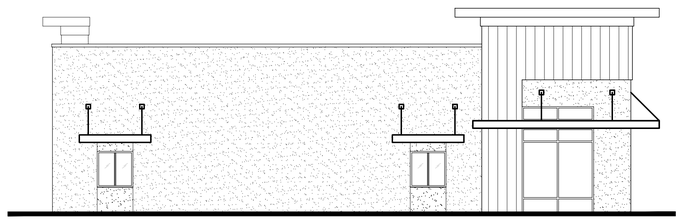

EAST BUILDING WEST ELEVATION

SCALE: 1/8"=1'-0"

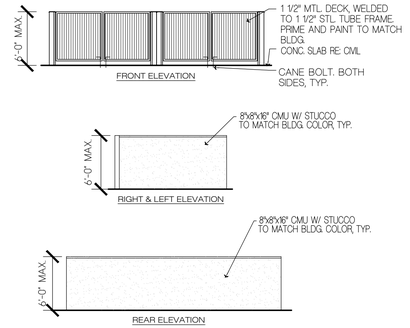

TRASH ENCLOSURE, TYP. 2

SCALE: 1/8"=1'-0"

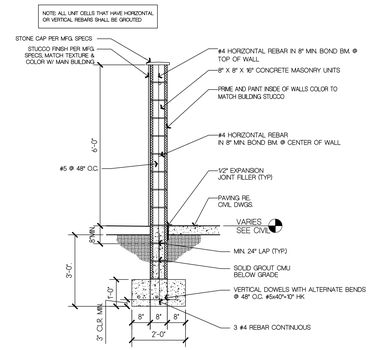

TYP. TRASH ENCLOSURE WALL DETAIL

SCALE: 3/8"=1'-0"

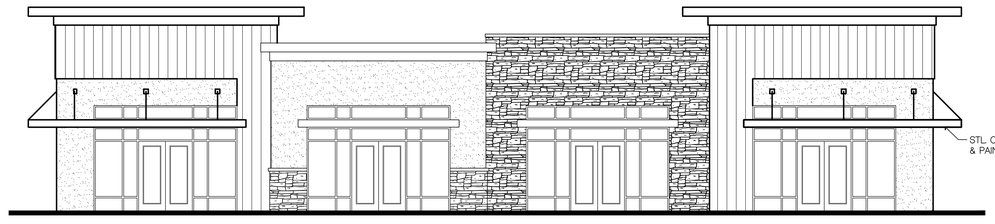

WEST BUILDING SOUTH ELEVATION

SCALE: 1/8"=1'-0"

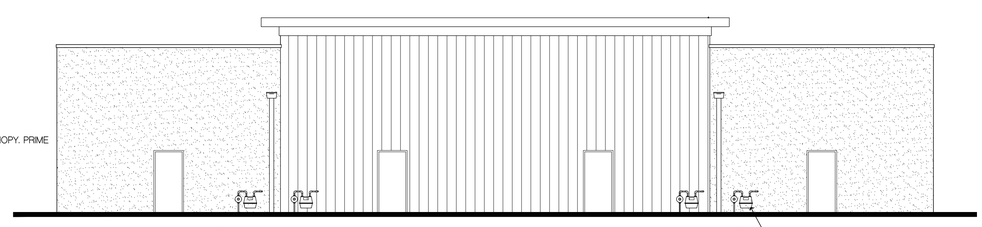

WEST BUILDING NORTH ELEVATION

SCALE: 1/8"=1'-0"

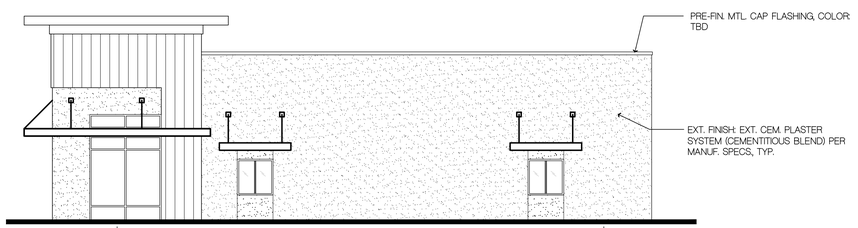

WEST BUILDING EAST ELEVATION

SCALE: 1/8"=1'-0"

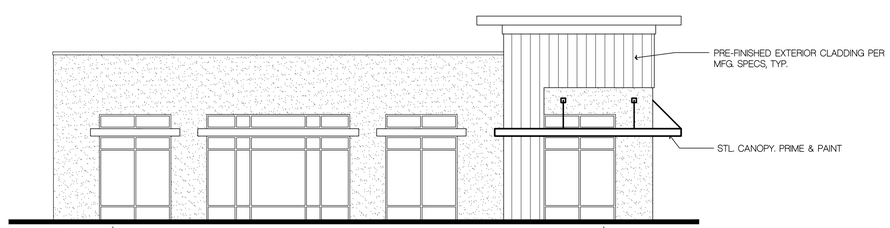

WEST BUILDING WEST ELEVATION

SCALE: 1/8"=1'-0"

Copyright © 2023

BUCHER DESIGN STUDIO
architecture • planning
12325 Oracle Blvd, Suite 111
Colorado Springs, CO 80921
(719) 484-0480
Brian K. Bucher, AIA
Architect
CO license no. C-4889
CA license no. C 23506

A PROPOSED CORE & SHELL BUILDING FOR

NATHAN DERWICK

11716 BENT GRASS MARKET VIEW
PEYTON, CO

Sheet Title:

EXTERIOR ELEVATIONS

Drawing Status:

DEVELOPMENT PLAN
NOT FOR CONSTRUCTION

Revisions:

No.	Description	By	Date

All ideas, designs, arrangements and plans indicated or represented by this drawing are owned by, and the property of BUCHER DESIGN STUDIO and were created, evolved and developed for use on, and in conjunction with, the specified project. None of such ideas, designs, arrangements or plans shall be used by, or disclosed to any person, firm or corporation for any purpose whatsoever without the written permission of BUCHER DESIGN STUDIO.

Date: 11/17/2023

Drawn by: .

Checked by: .

Scale: AS NOTED

Job No.: .

Sheet No.: DP2

Of

File Name: P:\Capstone\Bent Grass-Plaza\Bent Grass-Plaza ISDP-3.dwg
November 16, 2023 - 9:11pm