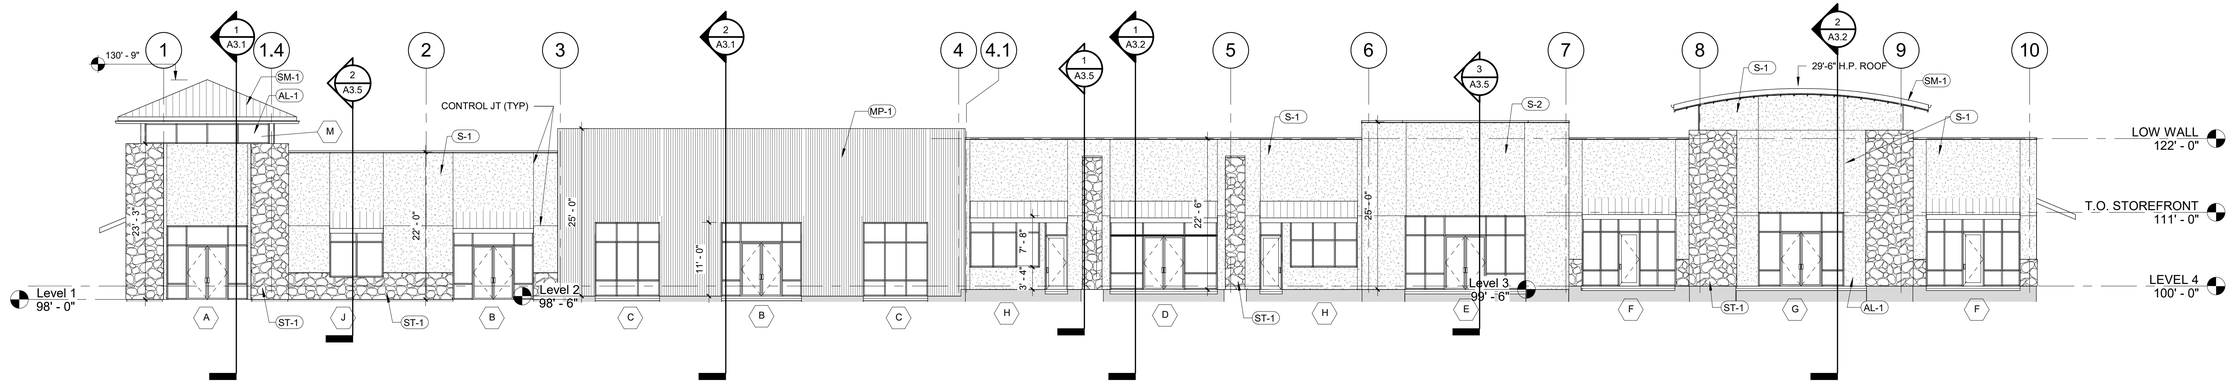

1 EAST ELEVATION
3/32" = 1'-0"

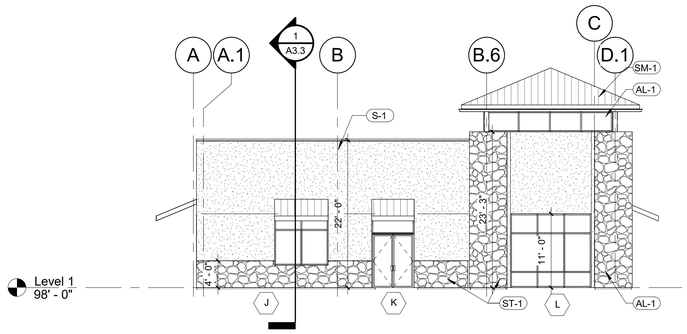

3 SOUTH ELEVATION
3/32" = 1'-0"

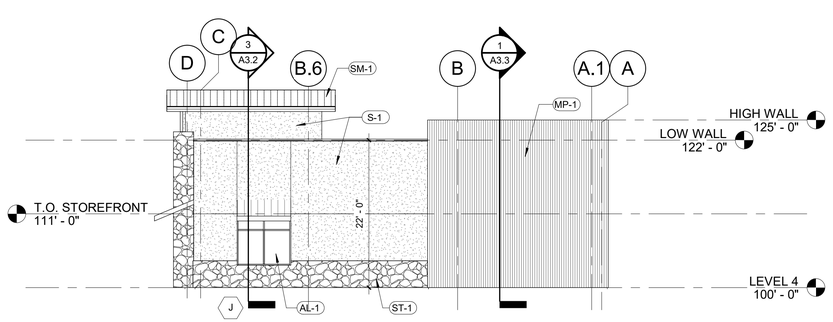

2 NORTH ELEVATION
3/32" = 1'-0"

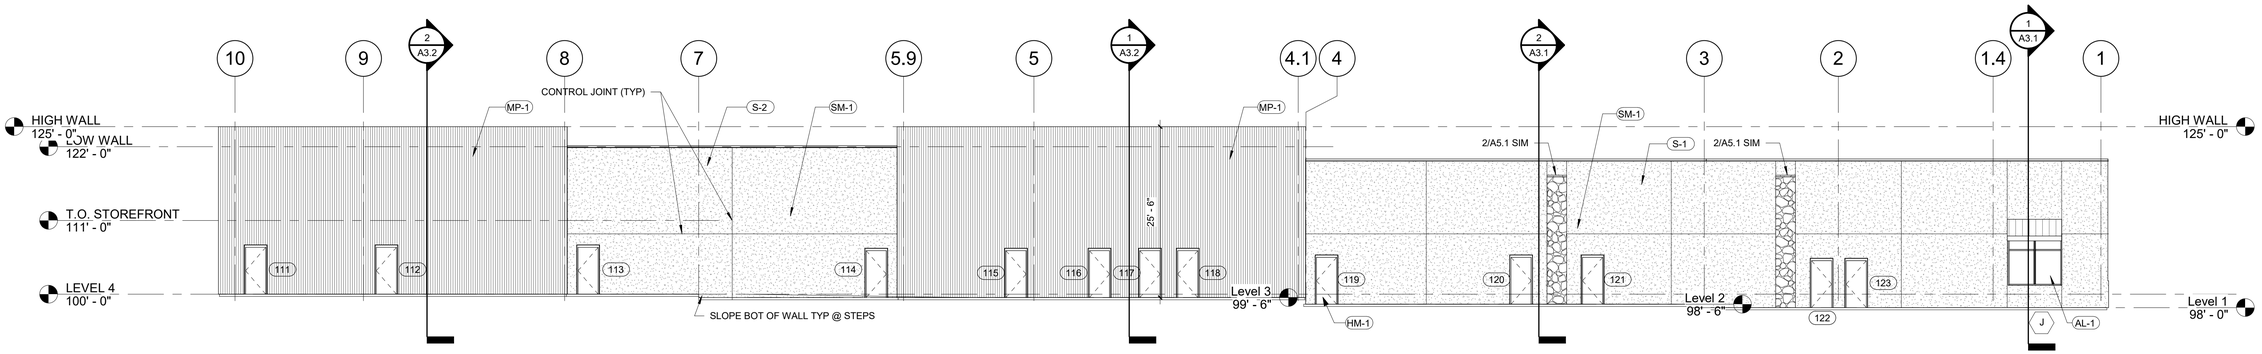

4 WEST ELEVATION
3/32" = 1'-0"

KEYNOTES

ELEVATIONS

AL-1	ALUMINUM STOREFRONT ANODIZED DARK BRONZE
HM-1	HOLLOW METAL DOOR AND FRAME - PAINTED - DARK BRONZE
MP-1	CORRUGATED METAL PANEL - PREFINISHED BERRIDGE S-PANEL - HEMLOCK GREEN
PC-1	PREFINISHED METAL PARAPET CAP - KYNAR 500 - BERRIDGE DARK BRONZE
PM-1	PREFINISHED METAL FASICA - BERRIDGE DARK BRONZE
S-1	STUCCO - EL REY # 119 - FINE FINISH
S-2	STUCCO 2 - LA LUZ 125 - FINE FINISH
SM-1	STANDING SEAM METAL ROOF - BERRIDGE - DARK BRONZE
ST-1	STONE VENEER - EL DORADO COUNTRY RUBBLE - COGNAC - GROUT 3/4 DEPTH - COLORED GROUT

YOW Architects PC
Architecture & Planning
115 S. Weber Colorado Springs, Colorado 719-475-8133

Structrual:
HCDA ENGINEERING, INC
Electrical:
MEP ENGINEERING, INC
Mechanical:
MEP ENGINEERING, INC
Plumbing:
MEP ENGINEERING, INC

STATE OF COLORADO
BRAD J. MCFARLAND
401784
LICENSED ARCHITECT

Revision Schedule

THE SHOPS AT MERIDIAN RANCH

RETAIL BUILDING 'D'
11910 TOURMALINE DR.
PEYTON, CO 80831

Project Number
18.175

Date
9/28/18

Drawn By
Author

Checked By
Checker

A2.1
ELEVATIONS
Scale
3/32" = 1'-0"

11/29/2018 7:21:16 AM