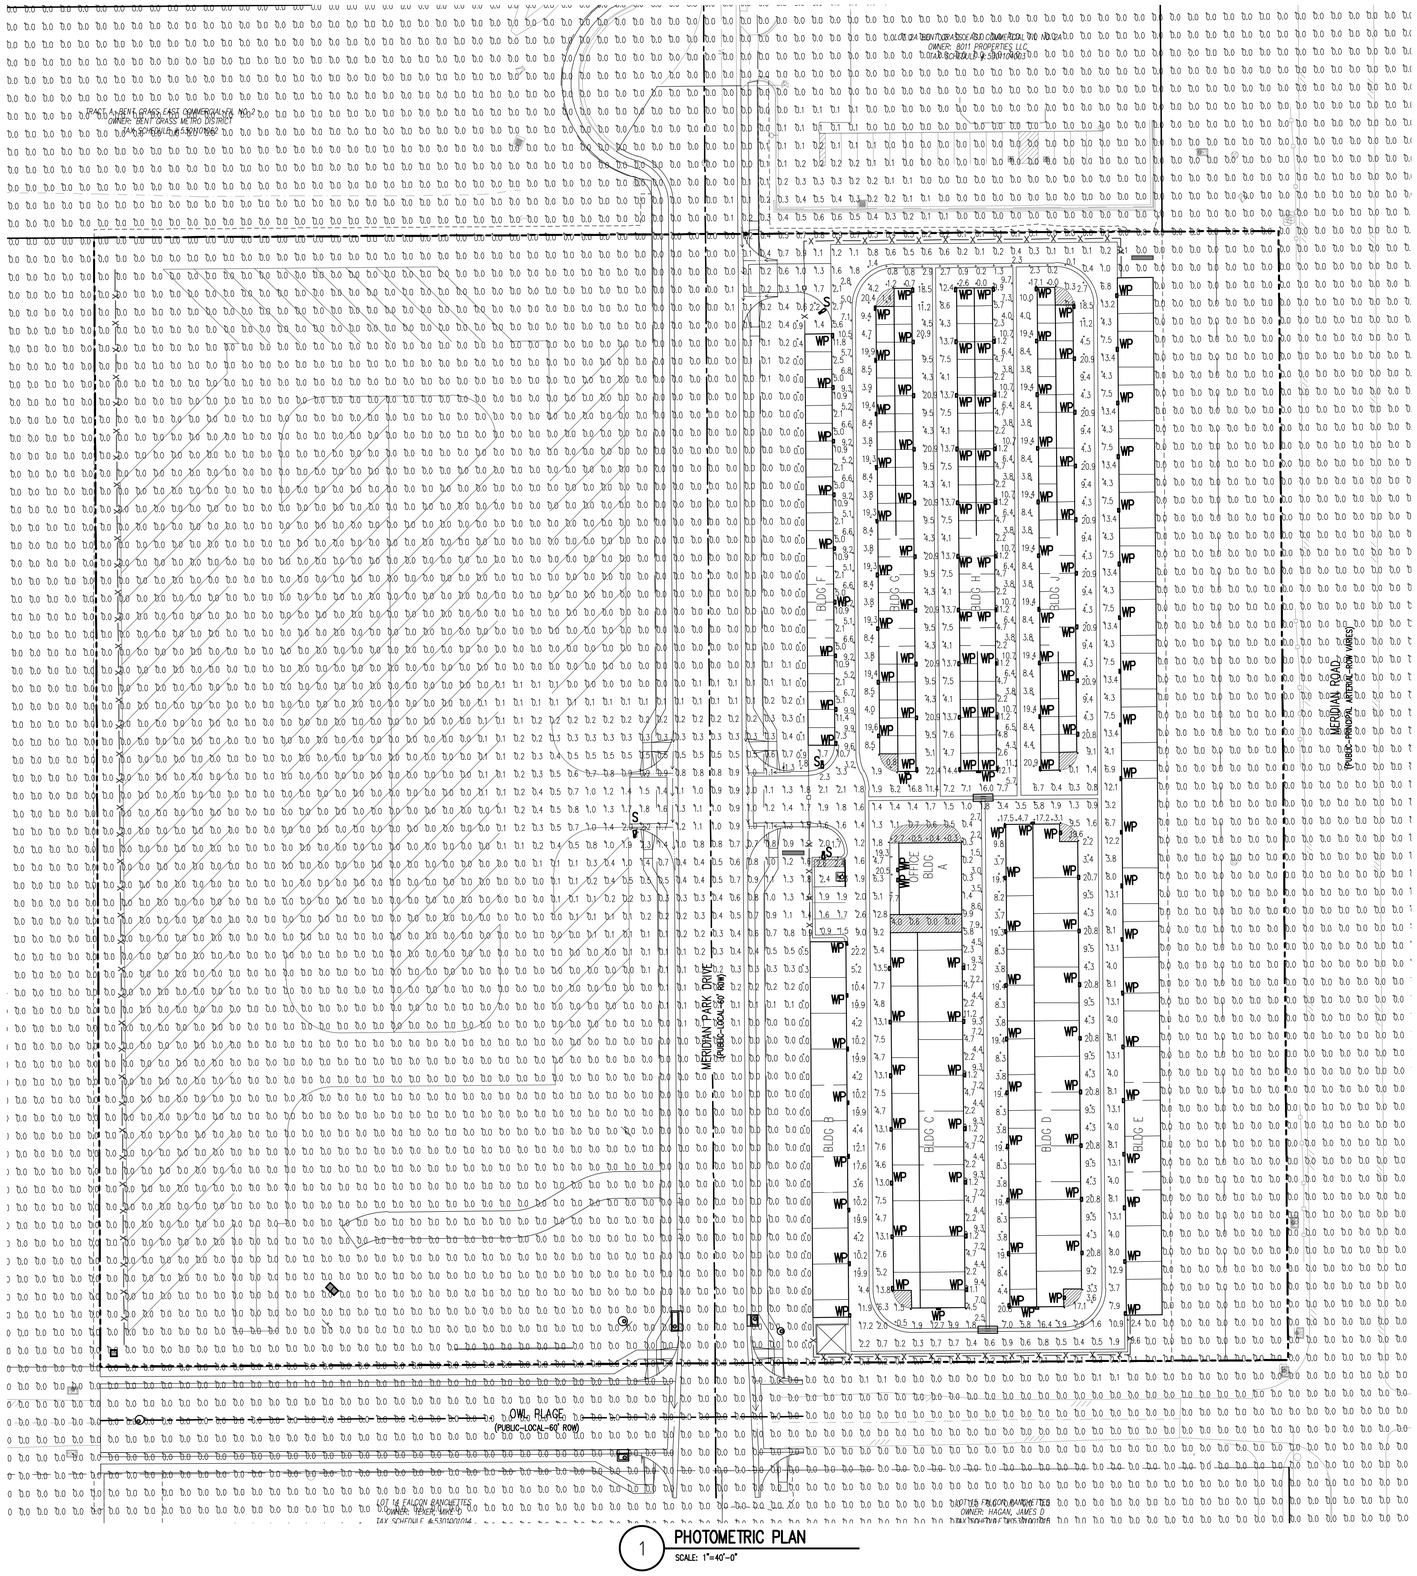

1 PHOTOMETRIC PLAN
SCALE: 1"=40'-0"

N
0 20 40
SCALE: 1"=40'

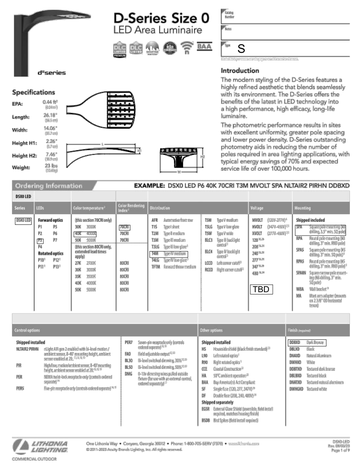

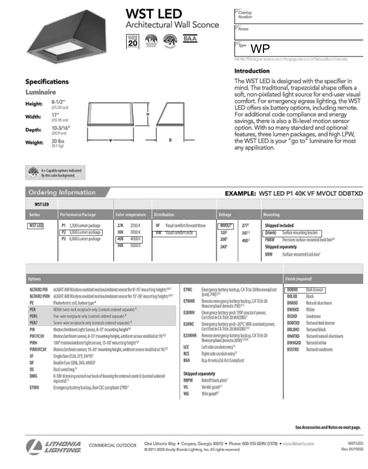

LUMINAIRE SCHEDULE

MARK	QTY	LABEL	MOUNTING	ARRANGEMENT	LLF	CATALOG NUMBER	DESCRIPTION	LUMENS	WATTS
▭	4	S	20'-0" POLE	SINGLE	1.0	DSXO-LE-P3-40K-70CRI-T4M-VOLT?-SPA-DDBXD	4,000K CCT, POLE MOUNTED FULL CUT-OFF LED FIXTURE, BRONZE COLOR	8926	69
▭	136	WP	9'-0" WALL	SINGLE	1.0	WST-LED-P2-40K-VW-MVOLT-DDBXD	4,000K CCT, WALL MOUNTED FULL CUT-OFF LED FIXTURE, BRONZE COLOR	3512	25

* S FIXTURES MOUNTED ON 18' POLE WITH 2' CONCRETE BASE, TOTAL HEIGHT 20'-0"

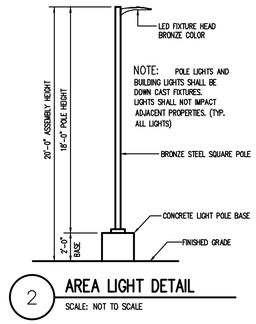

2 AREA LIGHT DETAIL
SCALE: NOT TO SCALE

PLANNING AND COMMUNITY DEVELOPMENT DIRECTOR:

COUNTY FILE NUMBER:
PPR-2224

Galloway
1155 Kelly Johnson Blvd., Suite 305
Colorado Springs, CO 80920
719.900.7220
GallowayUS.com

COPYRIGHT
THESE PLANS ARE AN INSTRUMENT OF SERVICE AND ARE THE PROPERTY OF GALLOWAY, AND MAY NOT BE DUPLICATED, DISCLOSED, OR REPRODUCED WITHOUT THE WRITTEN CONSENT OF GALLOWAY. COPYRIGHTS AND INFRINGEMENTS WILL BE ENFORCED AND PROSECUTED.

SITE DEVELOPMENT PLAN
MERIDIAN STORAGE
M.D. ROOFING
PPR23XX

MERIDIAN ROAD & OWL PLACE
EL PASO COUNTY, FALCON, CO 80931

#	Date	Issue / Description	Init.

Project No:	MRS01
Drawn By:	ASA
Checked By:	BAS
Date:	09/08/2023

PHOTOMETRIC PLAN AND DETAILS

PP1.0
Sheet 1 of 1

x:\AMS\Falcon Storage LLC\CO, El Paso County - MRS01 - Storage\05 ITD\2 Plans\MRS01_P_SHT.dwg, Jun 15, 2023 - 2:46pm, Alex Hay - Alex (Galloway) - 5/8/2023