DISAPPROVED

06/01/2021 6:39:47 AM

michaela

CONSTRUCTION
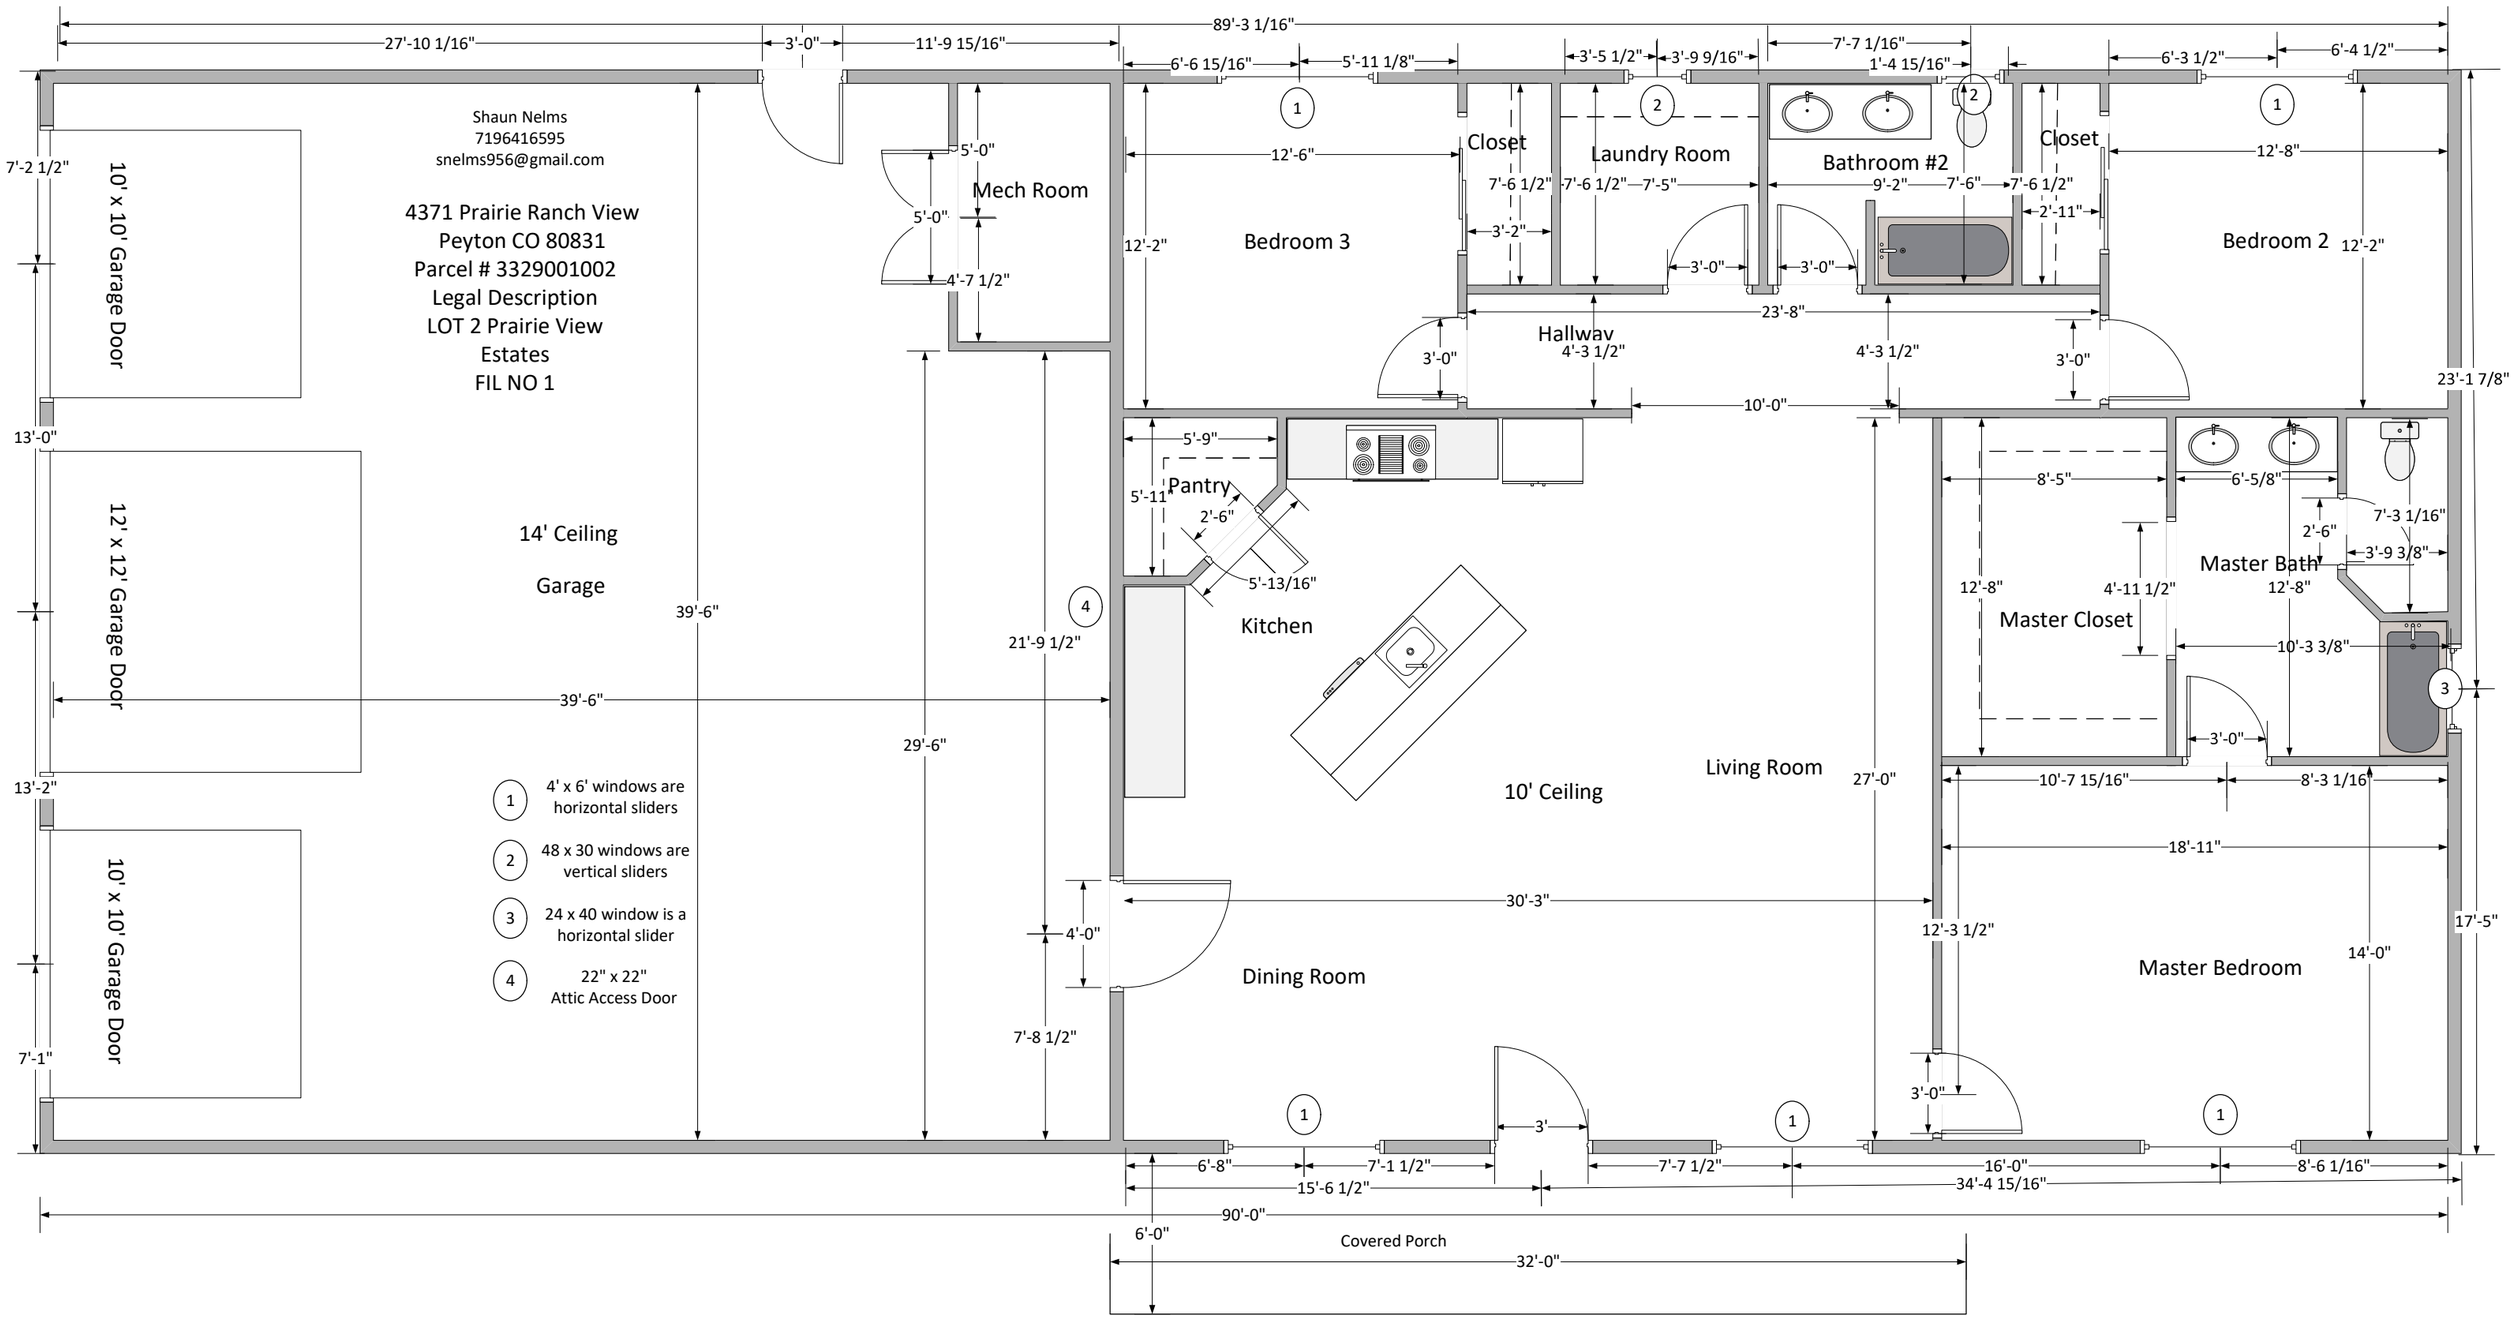
Missing garage/dwelling separation requirements.
Missing smoke and CO alarms.
Missing bath fan.
Missing note for mechanical platform.
Missing architectural wall elevation showing wall construction and the placement of insulation