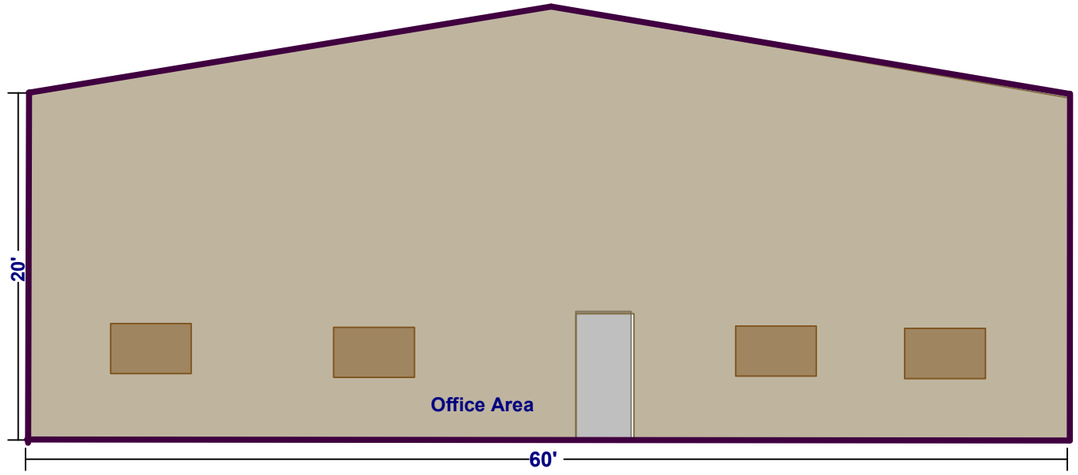

SOUTH ELEVATION

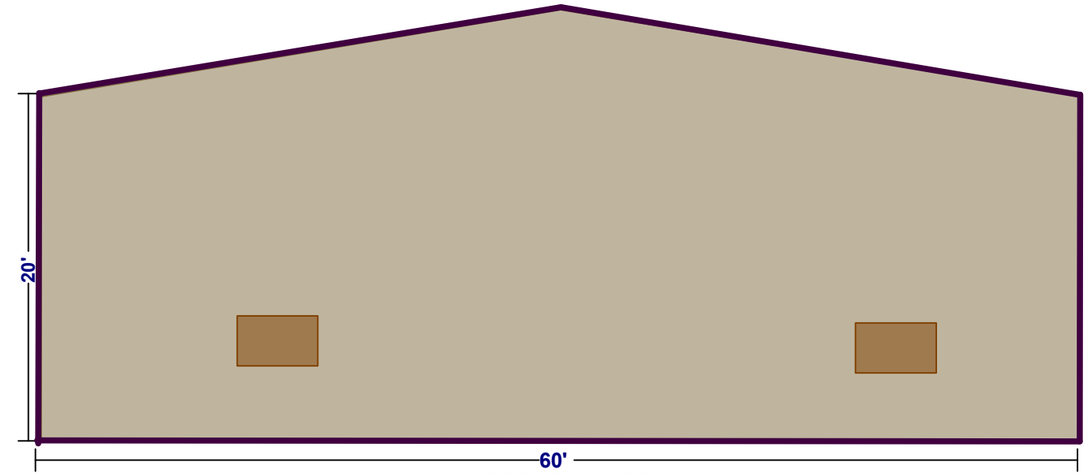

NORTH ELEVATION

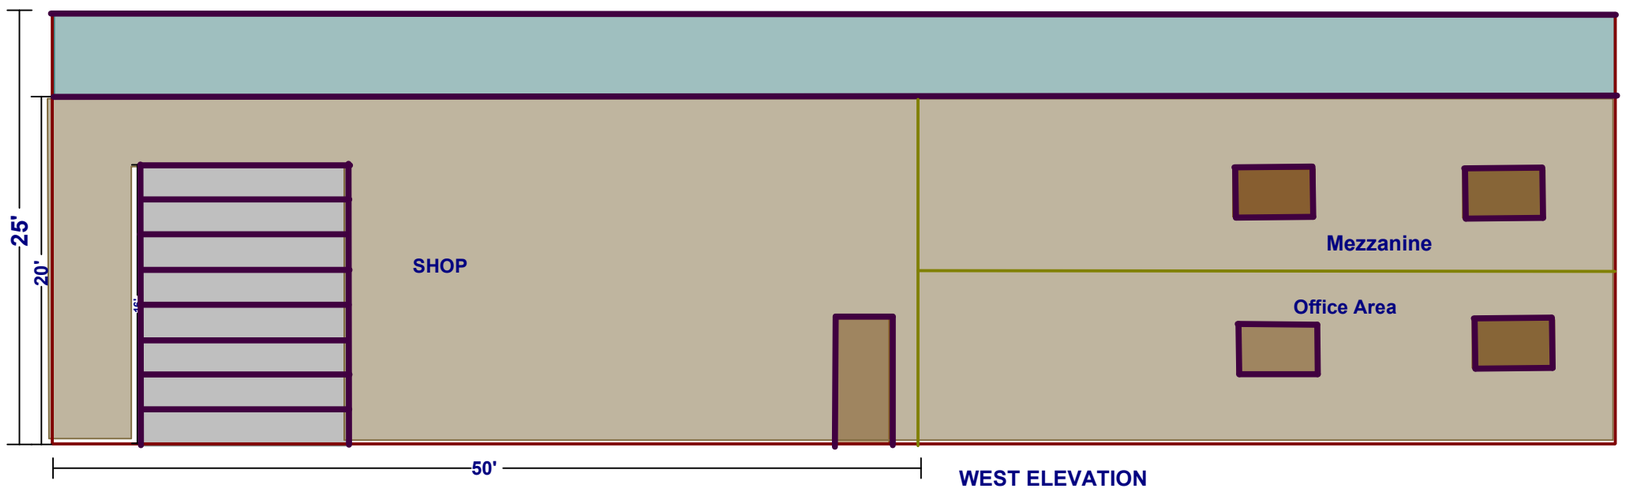

WEST ELEVATION

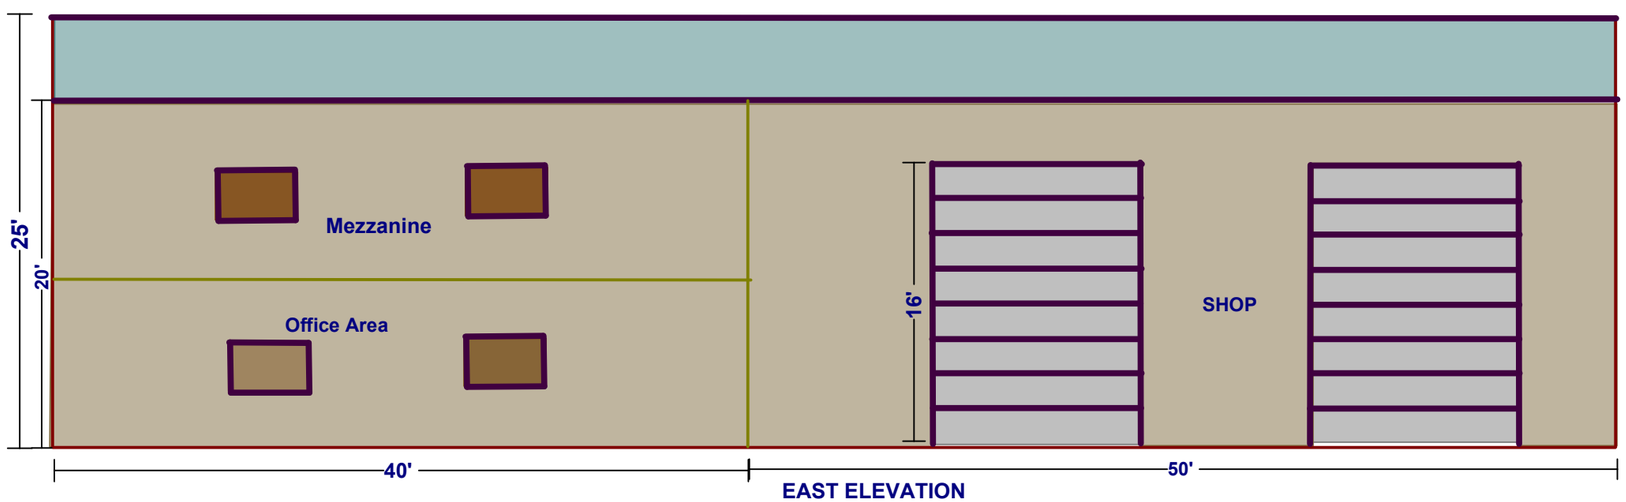

EAST ELEVATION

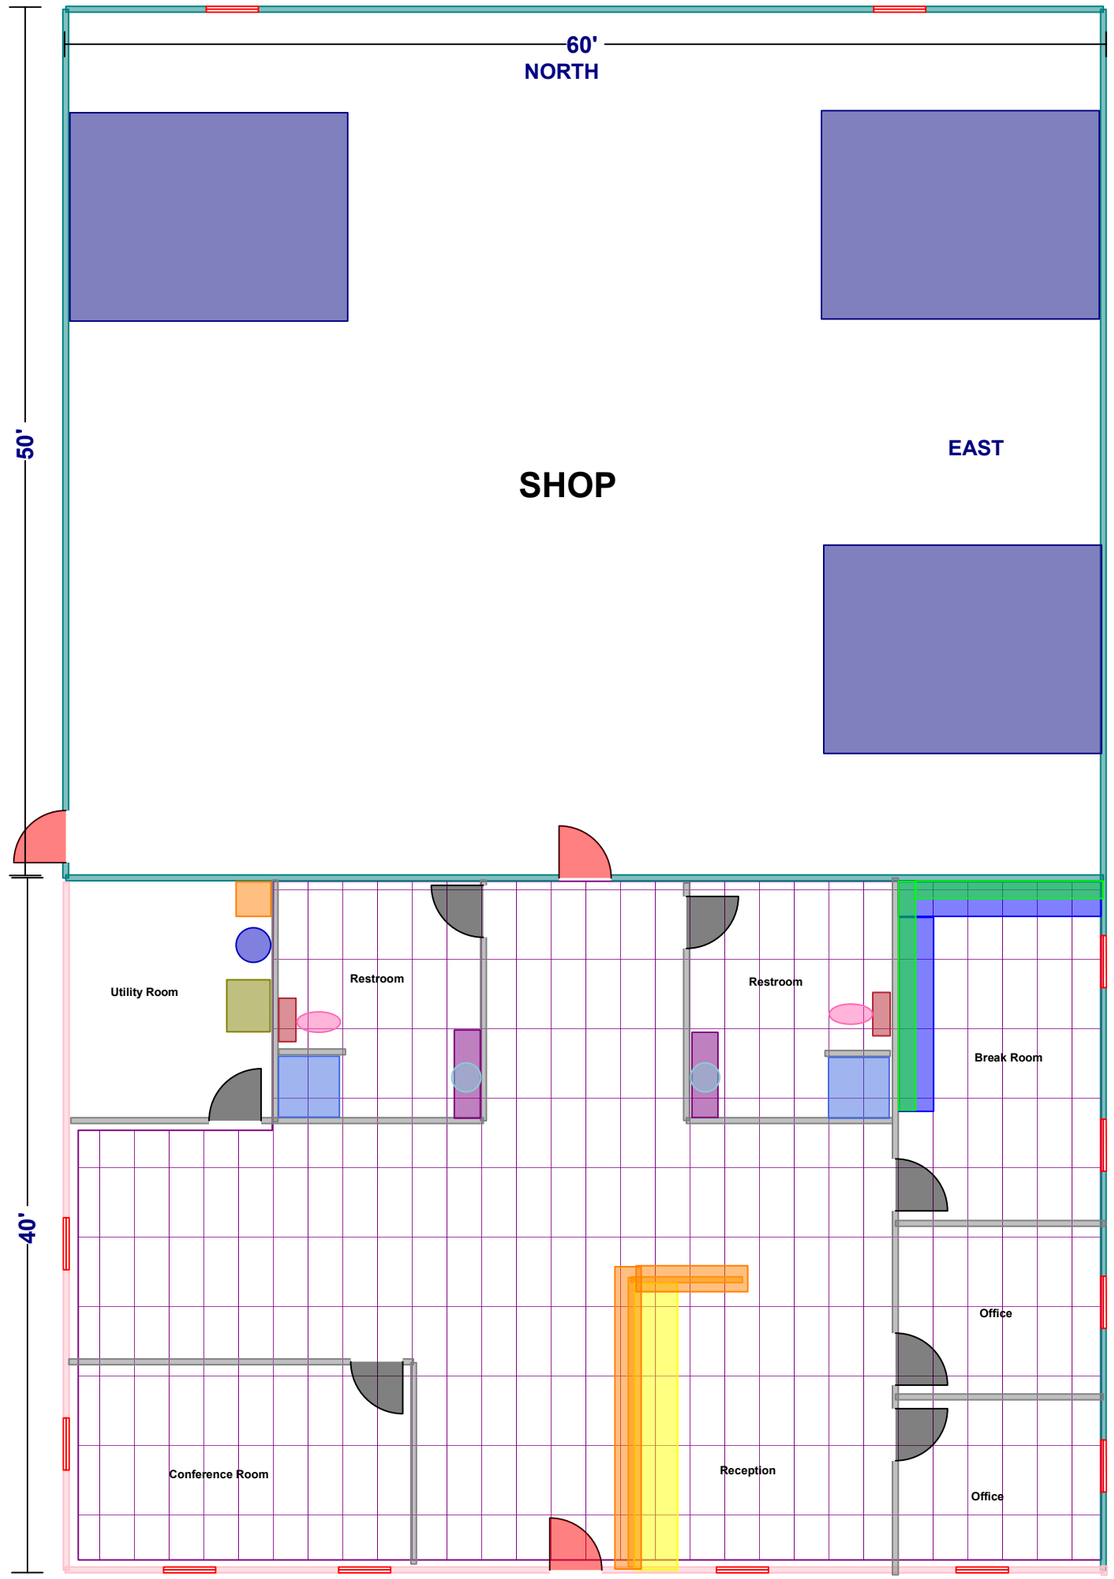
60'
NORTH
50'
EAST
SHOP
40'
Utility Room
Restroom
Restroom
Break Room
Office
Office
Conference Room
Reception