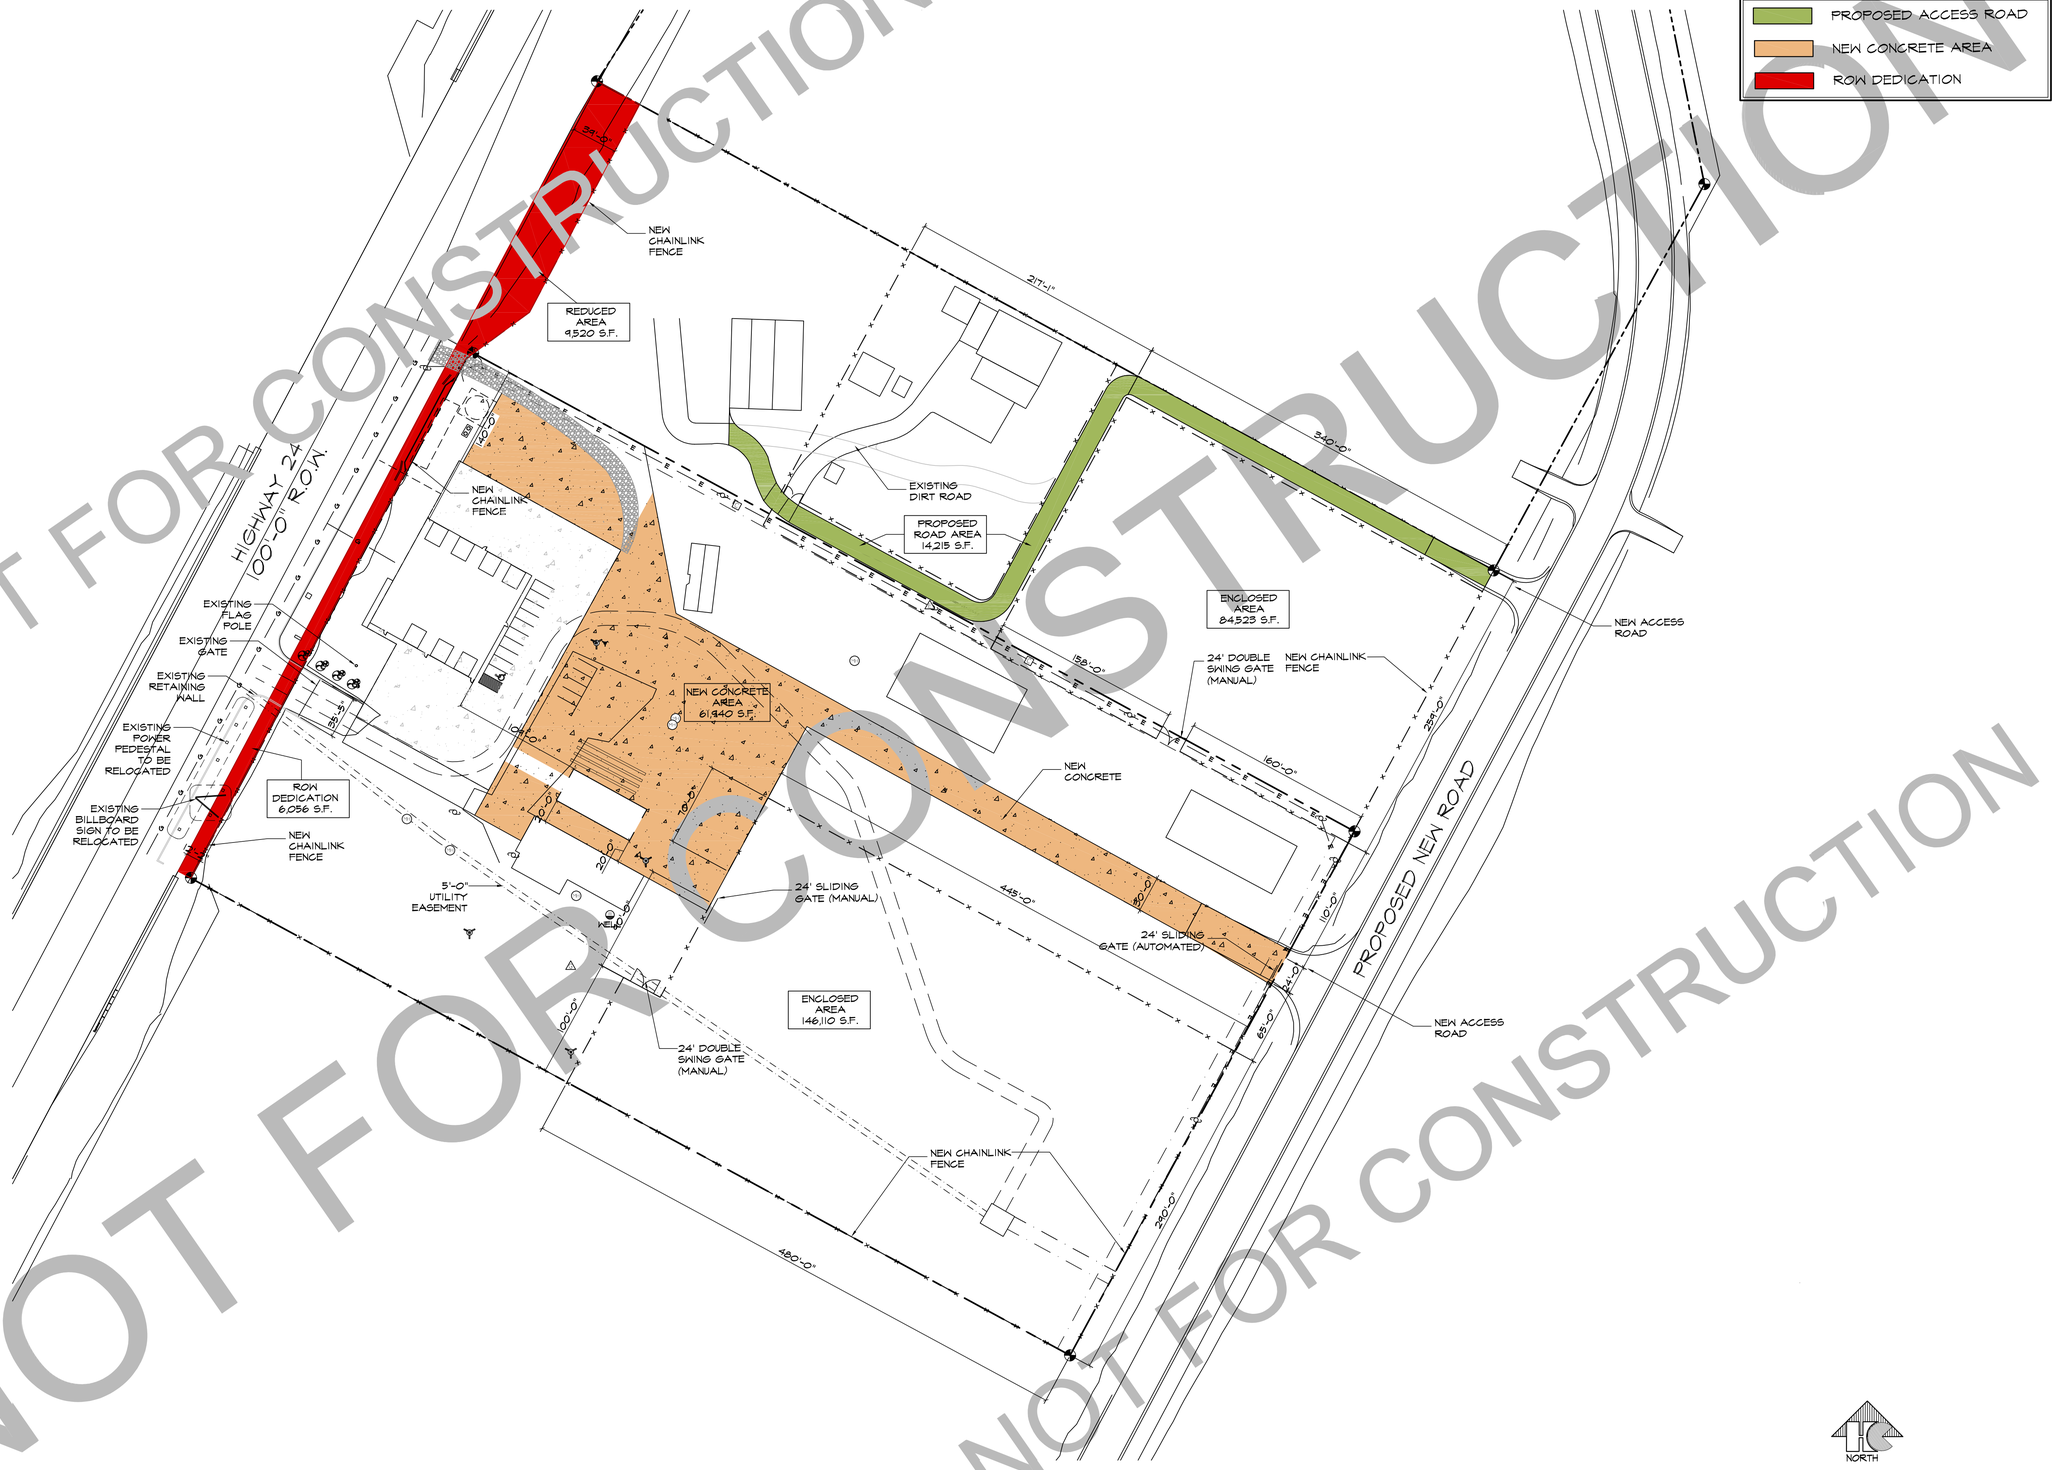

1 SITE PLAN
SCALE: 1"=60'-0"

NOT FOR CONSTRUCTION

HAMMERS CONSTRUCTION INC.
COMMERCIAL GENERAL CONTRACTORS SPECIALIZING IN DESIGN/BUILD
PRESIDENT: STEVE R. HAMMERS
VICE PRES: DAVID J. HAMMERS
1411 WOOLSEY HEIGHTS
COLORADO SPRINGS, CO 80915
(719) 570-1599 FAX (719) 570-7008
www.hammersconstruction.com

THIS DRAWING CONTAINS MATERIAL & INFORMATION WHICH MAY NOT BE REPRODUCED WITHOUT WRITTEN CONSENT OF HAMMERS CONSTRUCTION, INC. THESE DRAWINGS ARE INTENDED TO BE USED ONLY BY HAMMERS CONSTRUCTION & ITS REPRESENTATIVES. THESE DRAWINGS HAVE NOT BEEN PREPARED FOR ANY OTHER PURPOSE THAN TO INDICATE THE GENERAL FEATURES AND PLACEMENT OF THE PROPOSED PROJECT. COPYRIGHT © 2025 HAMMERS CONSTRUCTION

PREMIER RV STORAGE

11145 E. HIGHWAY 24
PEYTON, CO 80831
EL PASO COUNTY, COLORADO

NOT FOR CONSTRUCTION

DATE: APR. 10, 2026
DRAWN BY: D. AQUINO
PROJ. MNGR: J. LATHAM
SCALE: SEE PLAN
APPROVED BY:
JOB NO: 1468

RESUBMITTALS: