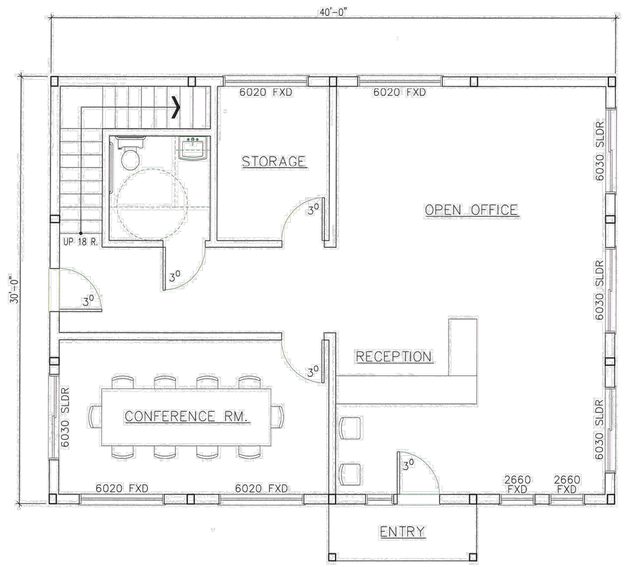

MAIN FLOOR PLAN

SCALE: 3/16" = 1'-0"

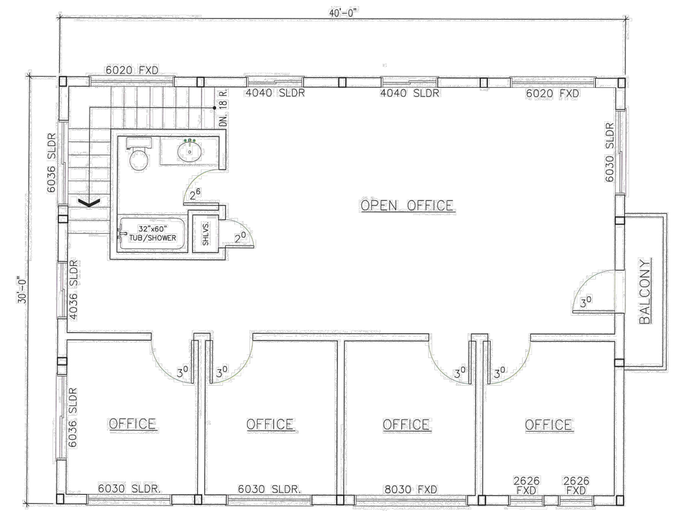

UPPER FLOOR PLAN

SCALE: 3/16" = 1'-0"

TERRA FORMA SOLUTIONS

REV. NO.	DESCRIPTION	DATE
	VALUE ENGINEERING & PIKE PEAK BUILDING REVISIONS	02/13/2020
	LANDSCAPE AND HANDICAP REVISONS	10/24/2019

SITE DEVELOPMENT PLAN
MONUMENT STEEL STRUCTURES

OFFICE FLOOR PLANS

18910 BASE CAMP ROAD
MONUMENT, COLORADO

PROJ NO: SSA
ENG :
CHKD:
DATE : 10/24/2019

STEEL STRUCTURES AMERICA INC.®

SHEET NUMBER
BD 2
7 OF 9

PCD FILE NO. PPR205

BUILDING 1

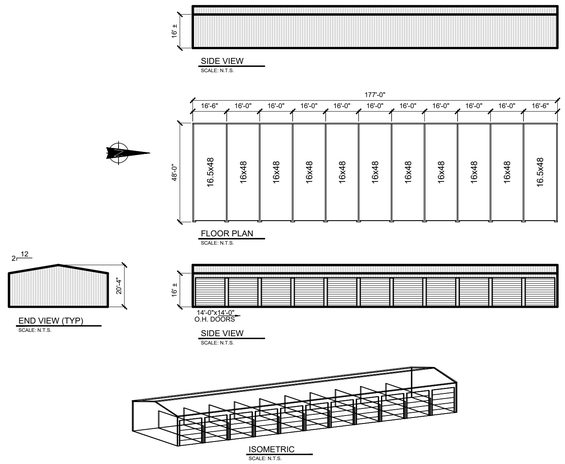

BUILDING 3

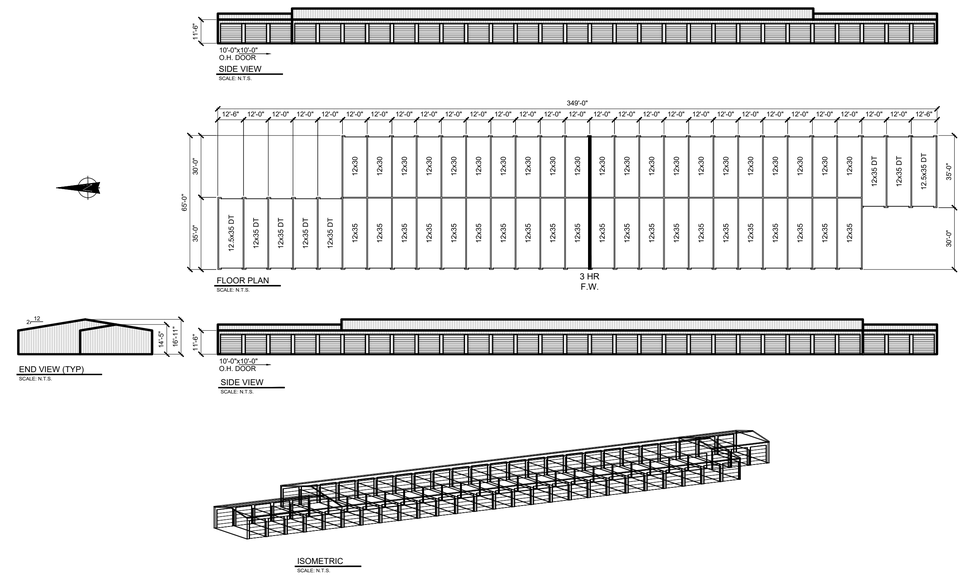

BUILDING 2

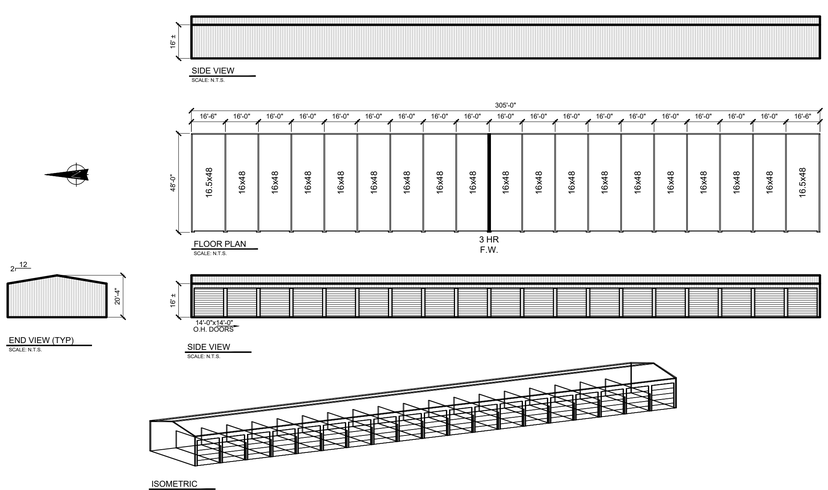

BUILDING 4

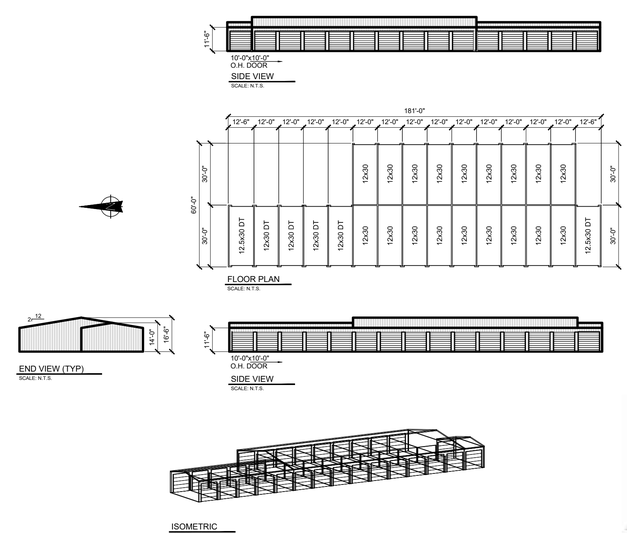

STRUCTURAL SYSTEMS

PHONE: (509) 535-0917 or (888) 811-4057

FAX: (509) 535-2481 or (877) 277-8671

STEEL STRUCTURES AMERICA INC.®

PCD FILE NO. PPR205

TERRA FORMA SOLUTIONS

REV. NO.	DESCRIPTION	DATE
1	VALUE ENGINEERING & PIKE PEAK BUILDING REVISIONS	02/13/2020
2	LANDSCAPE AND HANDICAP REVISONS	10/24/2019

SITE DEVELOPMENT PLAN
MONUMENT STEEL STRUCTURES

STORAGE BUILDINGS

18910 BASE CAMP ROAD
MONUMENT, COLORADO

PROJ NO: SSA

ENG :

CHKD:

DATE : 10/24/2019

SHEET NUMBER

BD 3