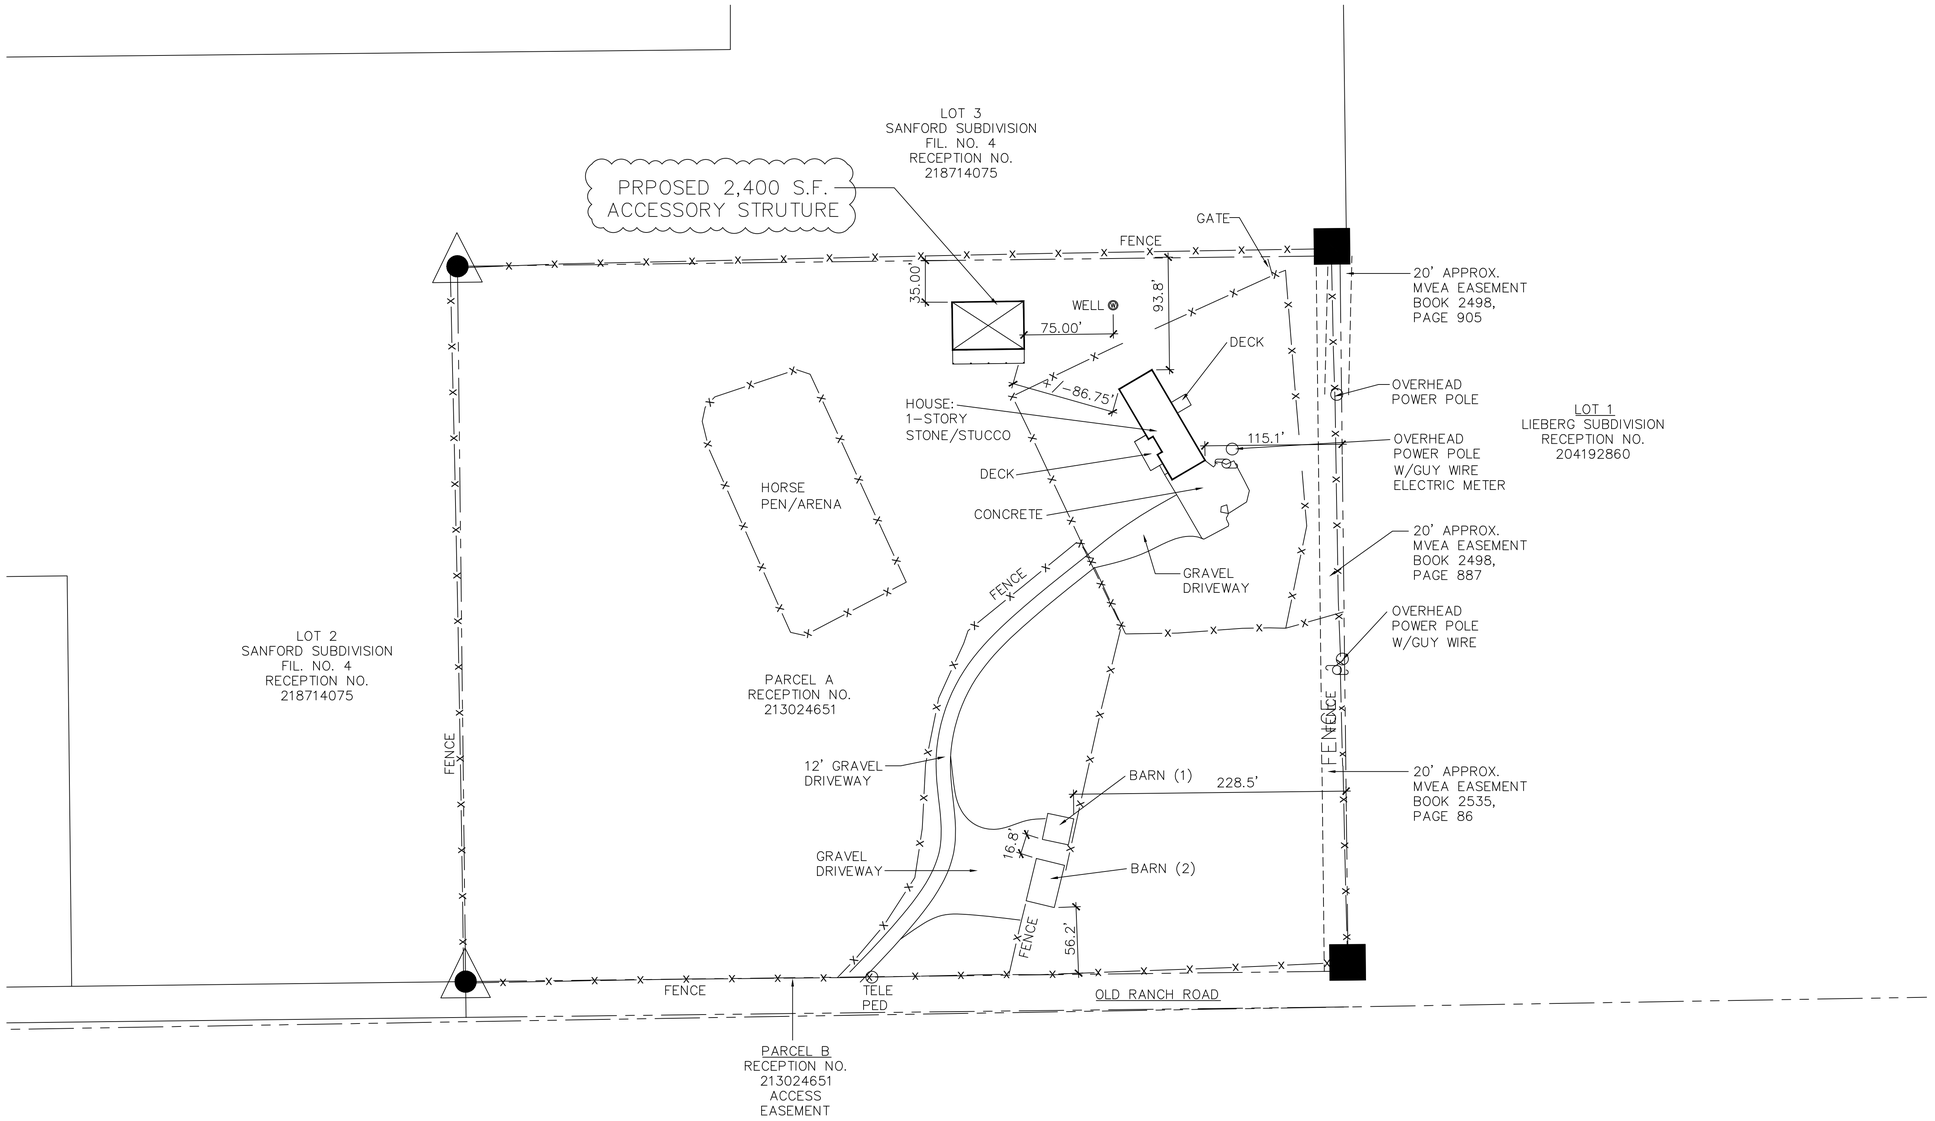

1 CONCEPTUAL SITE PLAN
SK-1 SCALE: 1" = 60'-0"

60 30 0 60 120

T-BONE CONSTRUCTION INC.
GENERAL CONTRACTOR
Design Development Consultants @
1310 FORD STREET
COLORADO SPRINGS, CO 80915
(719) 570-1456

(C) ALL RIGHTS RESERVED

Revisions		
#	DESCRIPTION	DATE
1	PLAN REVISIONS	5-10-22

D2-1122

VENEZIA BARN

5020 OLD RANCH ROAD
COLORADO SPRINGS, CO 80908

CONCEPTUAL

DATE	02-25-2022
CHECKED	DCW
DRAWN BY	DCW

CONCEPTUAL SITE PLAN

AS-102

J:_01_PROJECTS\2021 Projects\D2-1122 Venezia Barn\04 AUTOCAD\Site Plan 5-10-22.dwg, Layout1 (2), 5/31/2022 2:57:11 PM