10/24/2017 11:38:39 AM

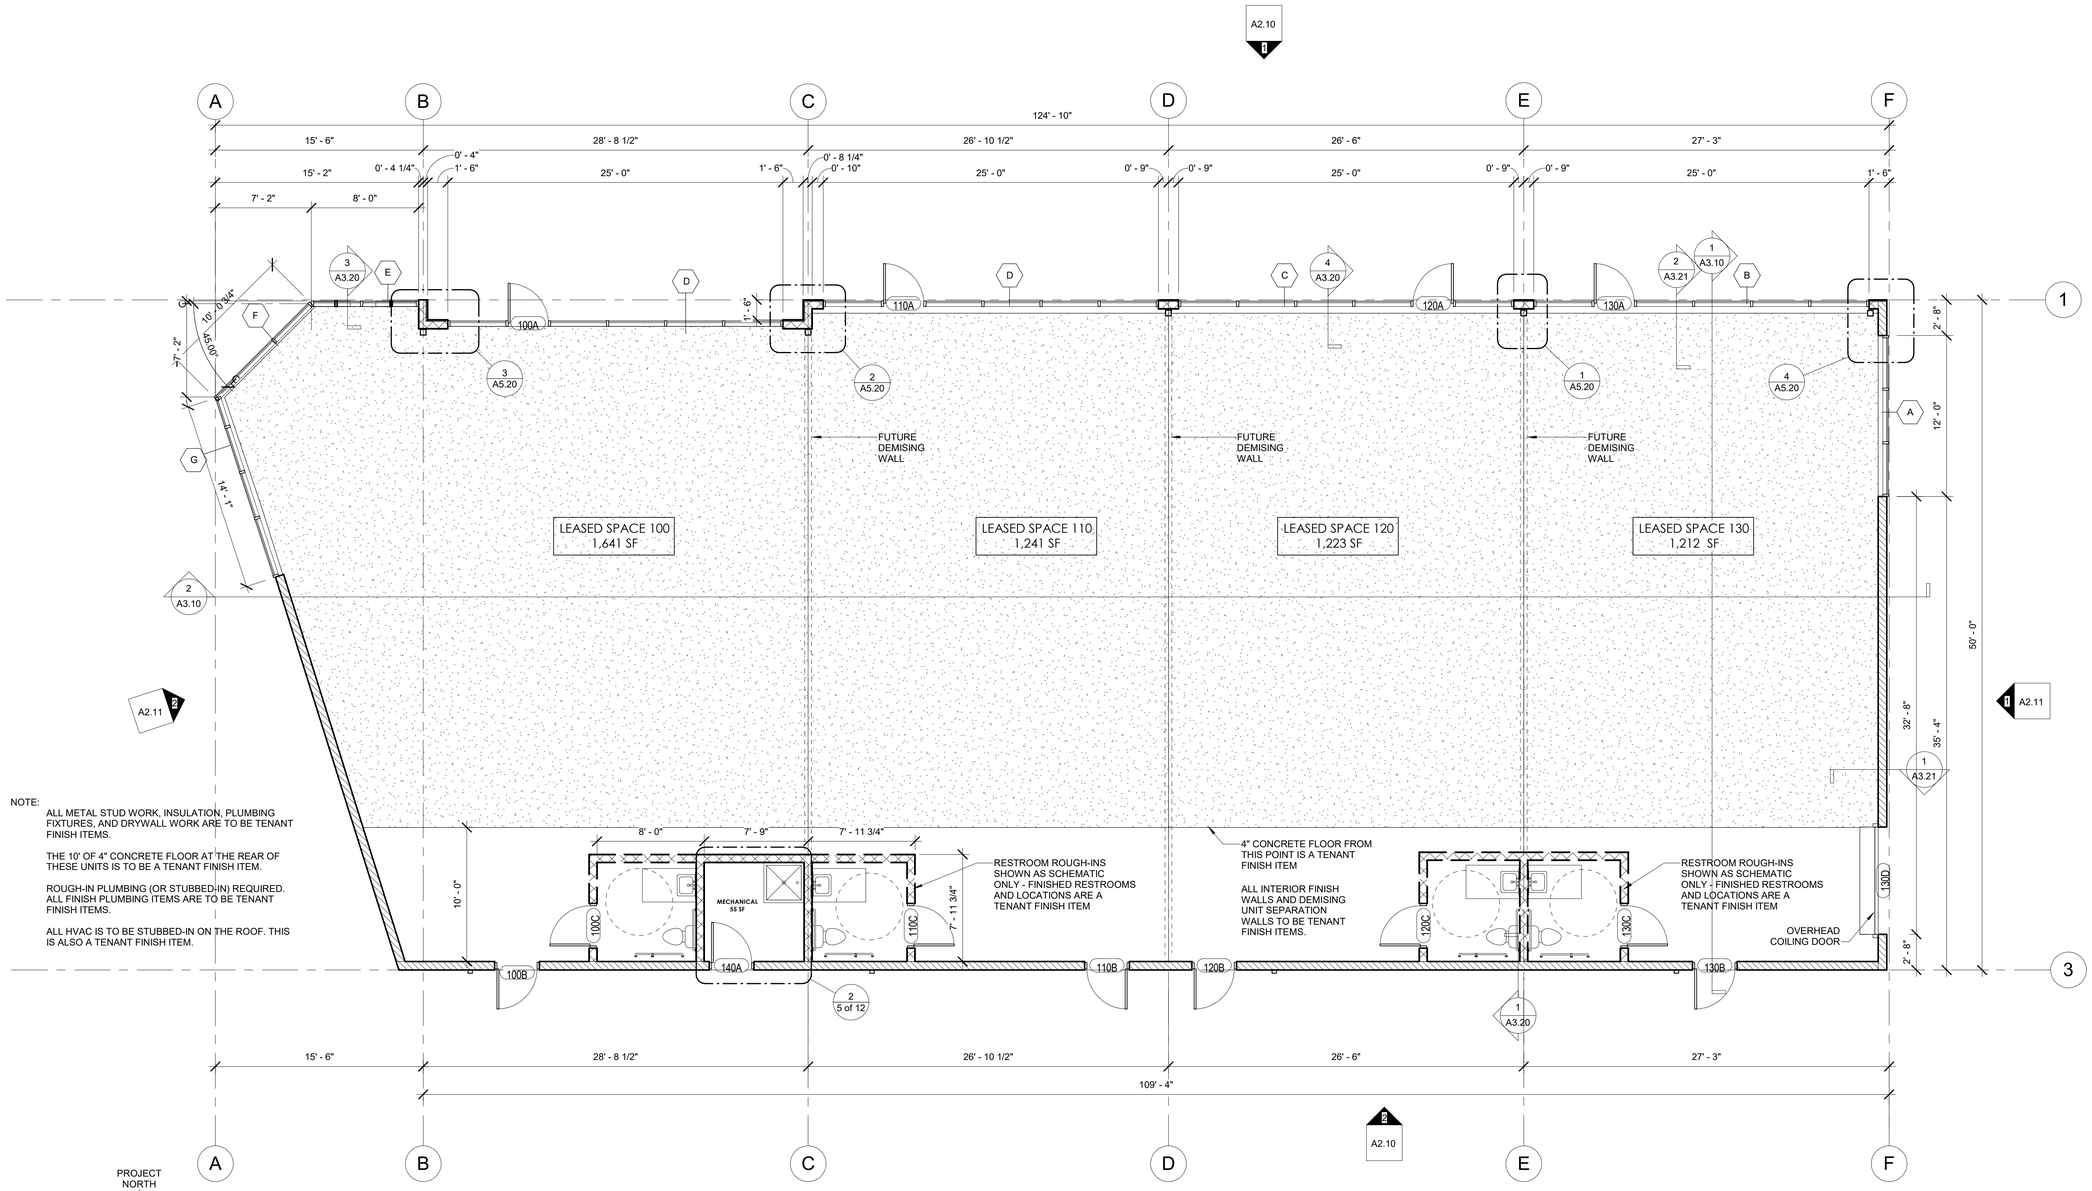

NOTE:

ALL METAL STUD WORK, INSULATION, PLUMBING FIXTURES, AND DRYWALL WORK ARE TO BE TENANT FINISH ITEMS.

THE 10' OF 4" CONCRETE FLOOR AT THE REAR OF THESE UNITS IS TO BE A TENANT FINISH ITEM.

ROUGH-IN PLUMBING (OR STUBBED-IN) REQUIRED. ALL FINISH PLUMBING ITEMS ARE TO BE TENANT FINISH ITEMS.

ALL HVAC IS TO BE STUBBED-IN ON THE ROOF. THIS IS ALSO A TENANT FINISH ITEM.

PROJECT NORTH

TRUE NORTH

1 FLOOR PLAN

5 of 12 3/16" = 1'-0"

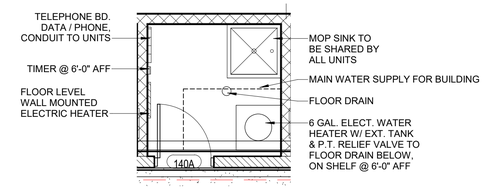

2 LARGE FLOOR PLAN - MECH RM

5 of 12 1/4" = 1'-0"

C:\Users\jane.miller\Documents\T1-7074 MCLAUGHLIN II_CENTRAL_jane.miller.rvt

T-BONE CONSTRUCTION INC GENERAL CONTRACTOR

Design Development Consultants @

1310 FORD STREET
COLORADO SPRINGS, CO 80915 (719) 570-1456

(C) ALL RIGHTS RESERVED

Revisions

#	DESCRIPTION	DATE

SHOPS AT MCLAUGHLIN II

7368 McLaughlin Road, Peyton CO 80831

D1-7074

D P

DATE	10-24-2017
CHECKED	DCW
DRAWN BY	Author

FLOOR PLAN

5 of 12