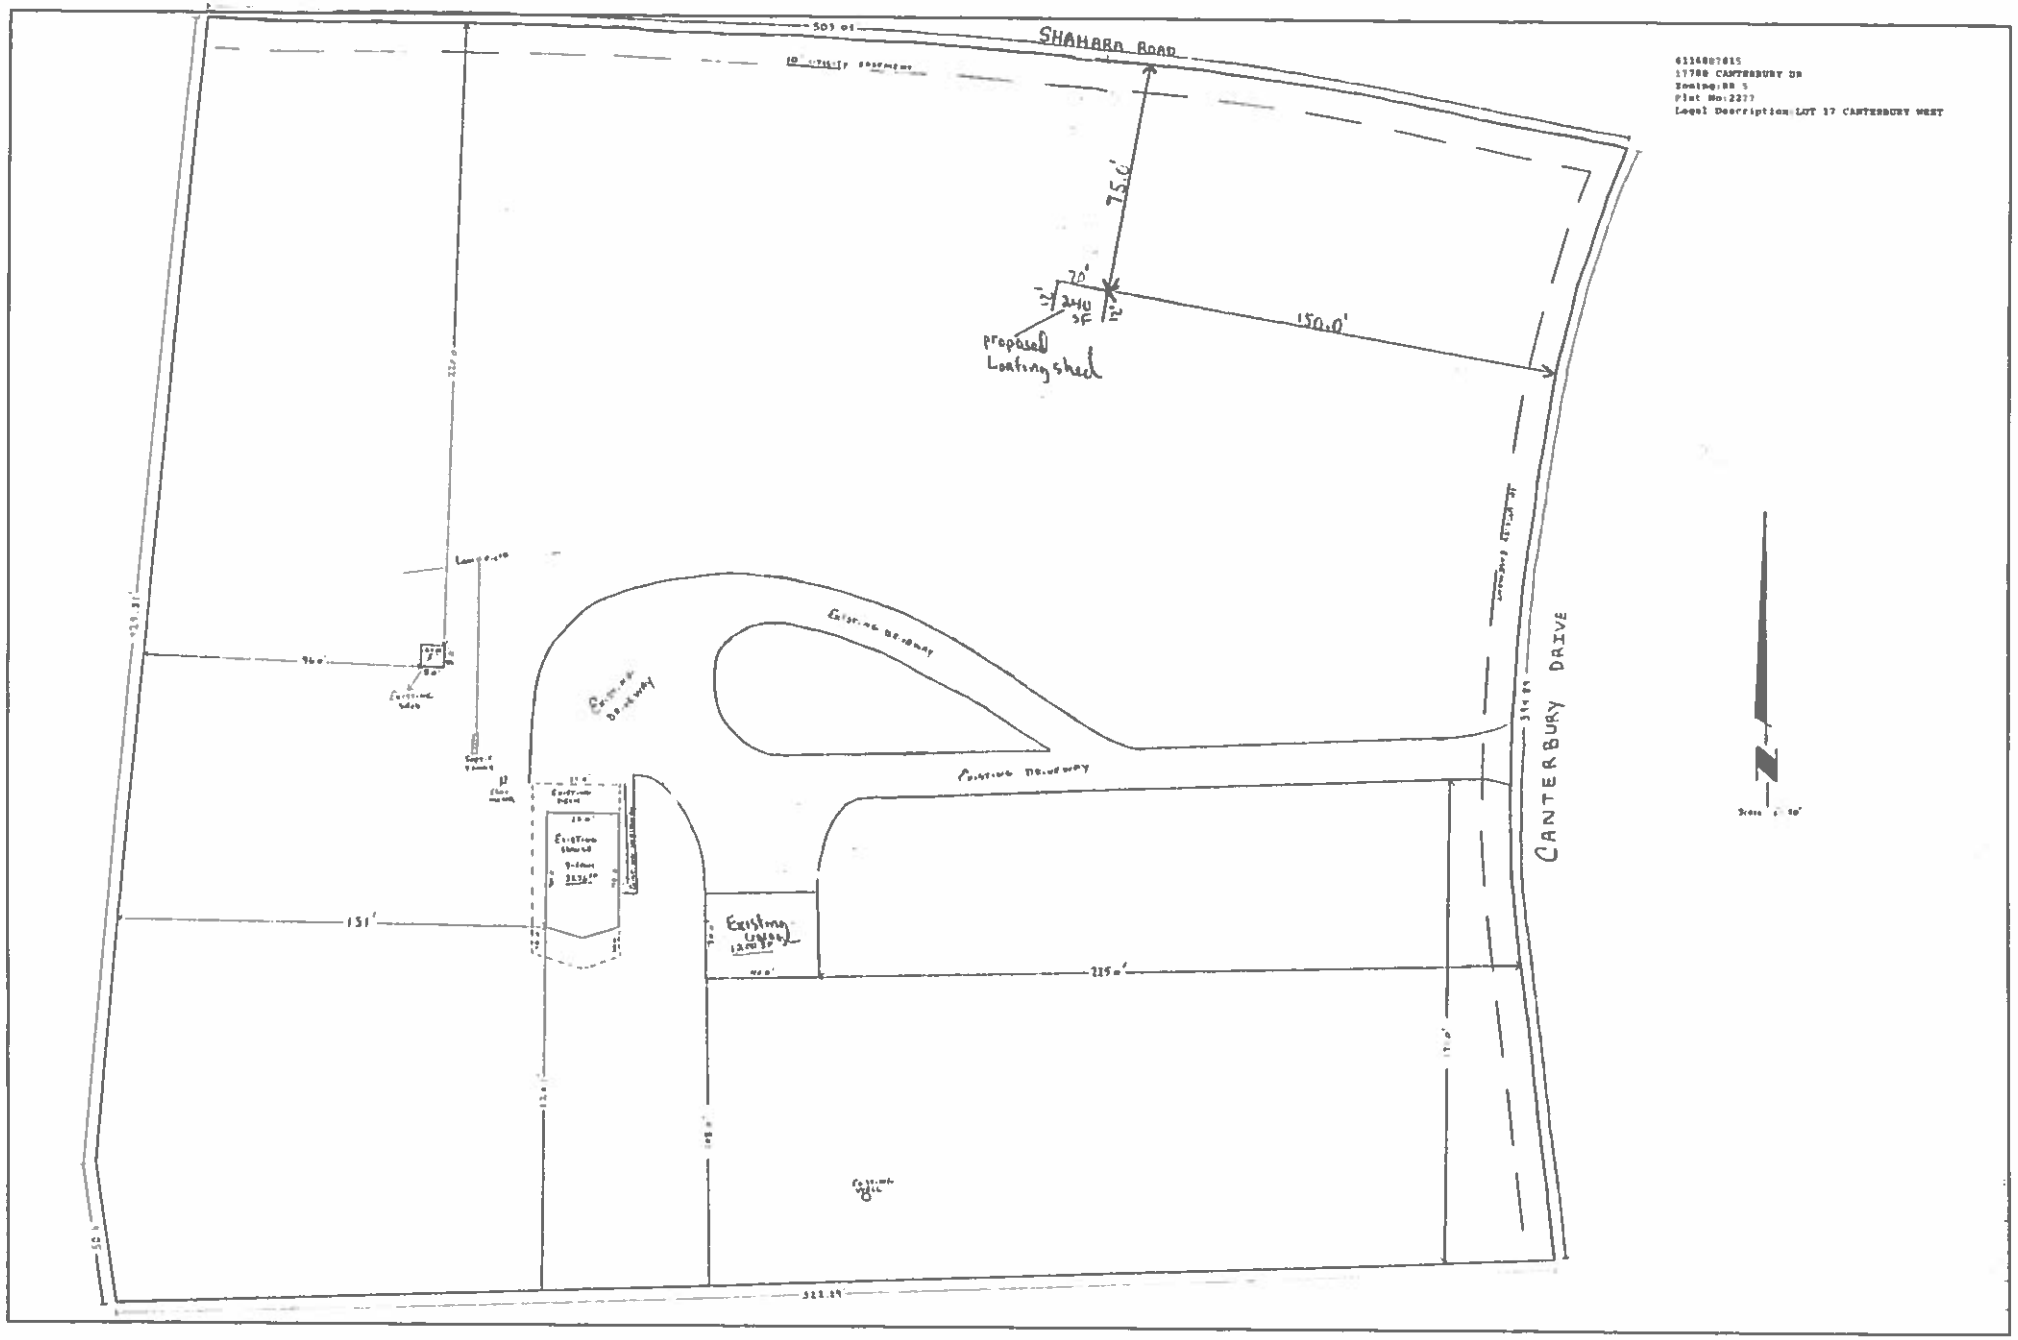
SHAHARA ROAD
CANTERBURY DRIVE
75.0'
150.0'
70'
2440 SF
proposed Loafing shed
Existing Driveway
Existing Driveway
Existing Driveway
Existing Shed
Existing Shed
Existing Unit
1200 SF
Existing Septic
151'
225.0'
96.0'
509.01
522.89
314.89
6114807015
17780 CANTERBURY DR
Zoning:RR 5
Plat No:2277
Legal Description:LOT 17 CANTERBURY WEST