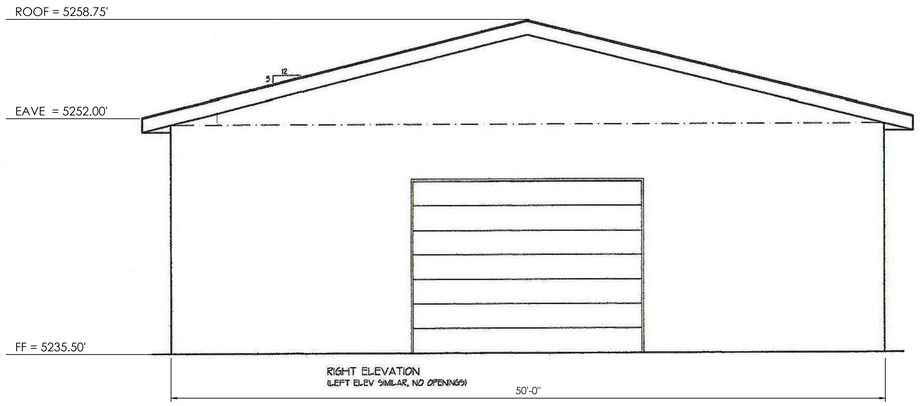

RIGHT ELEVATION
(LEFT ELEV SIMILAR, NO OPENINGS)

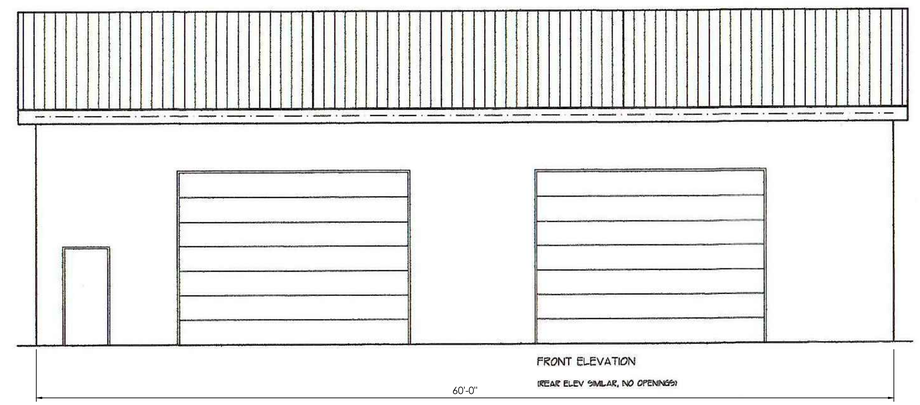

FRONT ELEVATION
(REAR ELEV SIMILAR, NO OPENINGS)

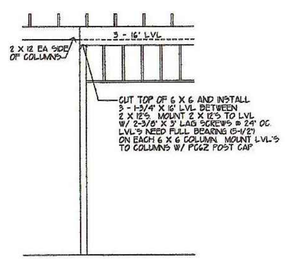

LVL/COLUMN DETAIL

Please indicate the height including the pitched roof as well, measured from the mid point of the pitch.

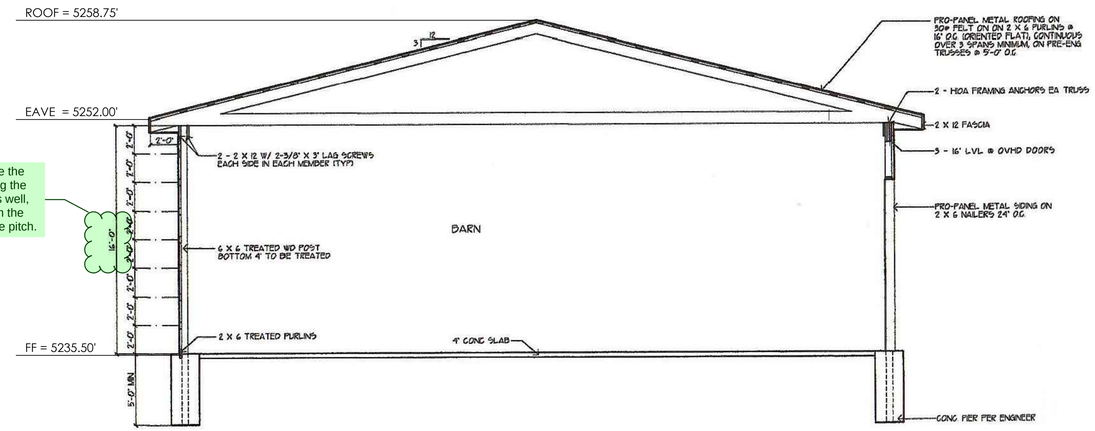

PROPOSED POLE BARN

SCALE: 1" = 5'-0"

Rocky Mountain Restoration and Construction, LLC
704 Arrowwood Street
Colorado Springs, Colorado 80906
(719) 473-9308

POLE BARN FOR: K. W. SCHRAMEK
LANDSCAPE MATERIALS
7295 SOUTHRIDGE DRIVE
FOUNTAIN, COLORADO 80817

LORENE'S CADD HOUSE
8 N 13TH ST.
COLORADO SPRINGS, CO 80904
719-473-9308

DOOR2
01/01/70
MEL

A1
OF 2

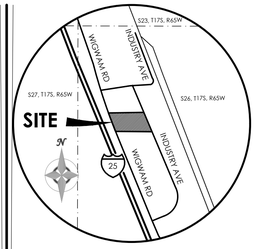

VICINITY MAP
NOT TO SCALE

BENCHMARK

1 0 2 5 10
1" = 5' 1:60

MVE, INC.
ENGINEERS, SURVEYORS
1903 lelaray street, suite 200 colorado springs, co 80909 719.635.5736

REVISIONS

DESIGNED BY
DRAWN BY JO
CHECKED BY
AS-BUILTS BY
CHECKED BY

19955 WIGWAM RD
EL PASO COUNTY, CO

ELEVATION PLAN

A1.01 MVE PROJECT 61180
MVE DRAWING ELEV-PLAN

MARCH 31, 2023
SHEET 1 OF 1