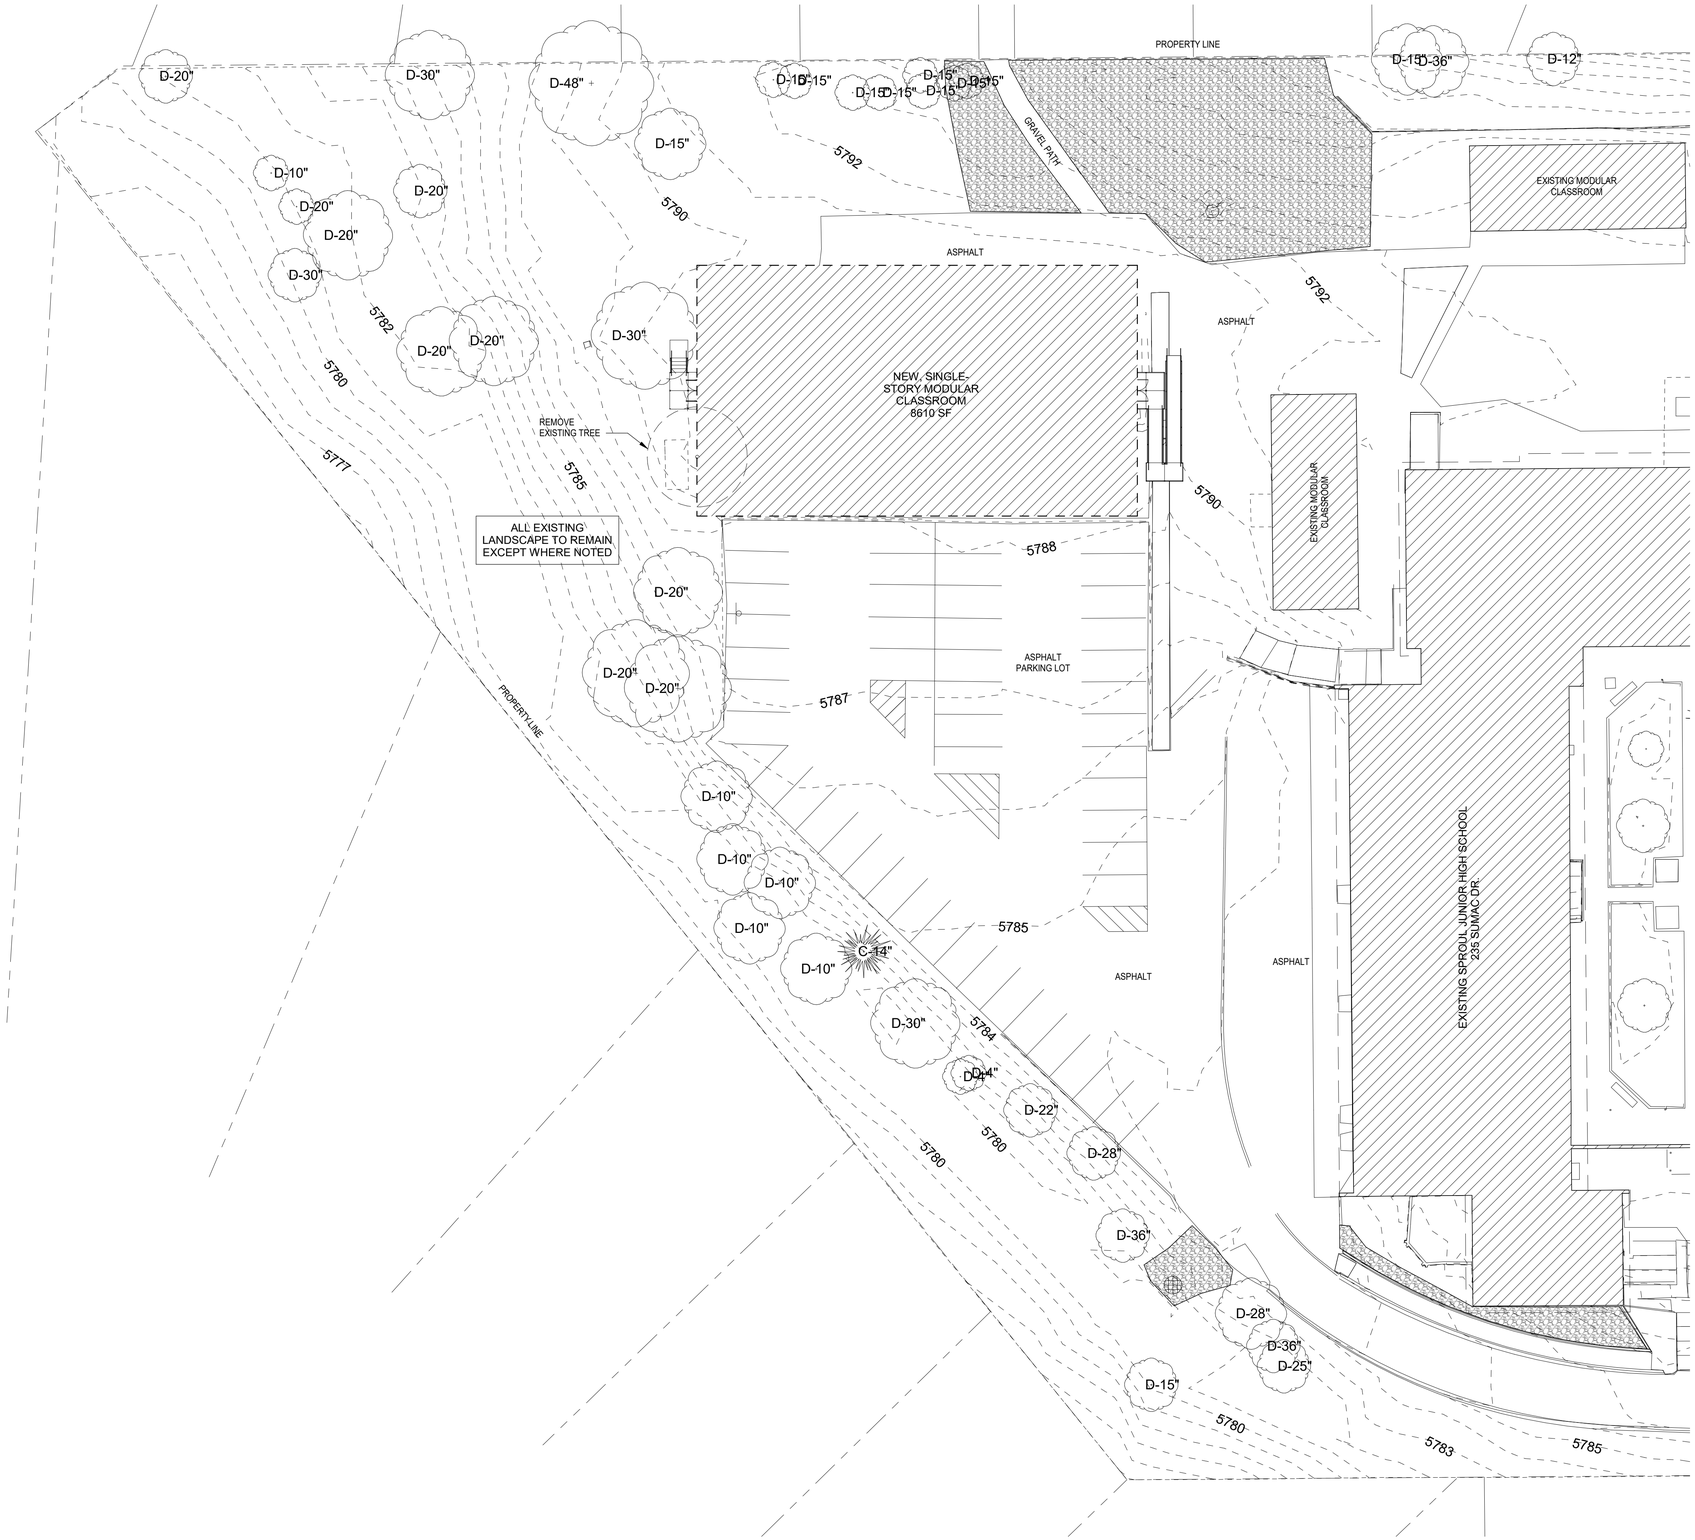

2 A1.2 LANDSCAPE PLAN
1" = 20'-0"

N

CLIENT

WIDEFIELD SCHOOL DISTRICT NO. 3
235 SUMAC DR.
COLORADO SPRINGS, CO 80911

ARCHITECT OF RECORD

R. AUSTIN ARCHITECT

ROBERT J. AUSTIN, AIA, NCARB

P.O. BOX 62603
COLORADO SPRINGS, CO 80962

PROJECT NO.

25-081.00

SPROUL JR HIGH MODULAR CLASSROOM

SITE DEVELOPMENT PLAN

DATE

4/7/26

REVISIONS

NO.	DATE	DESCRIPTION

SHEET NAME

LANDSCAPE PLAN

SHEET 4 OF 7

A1.2