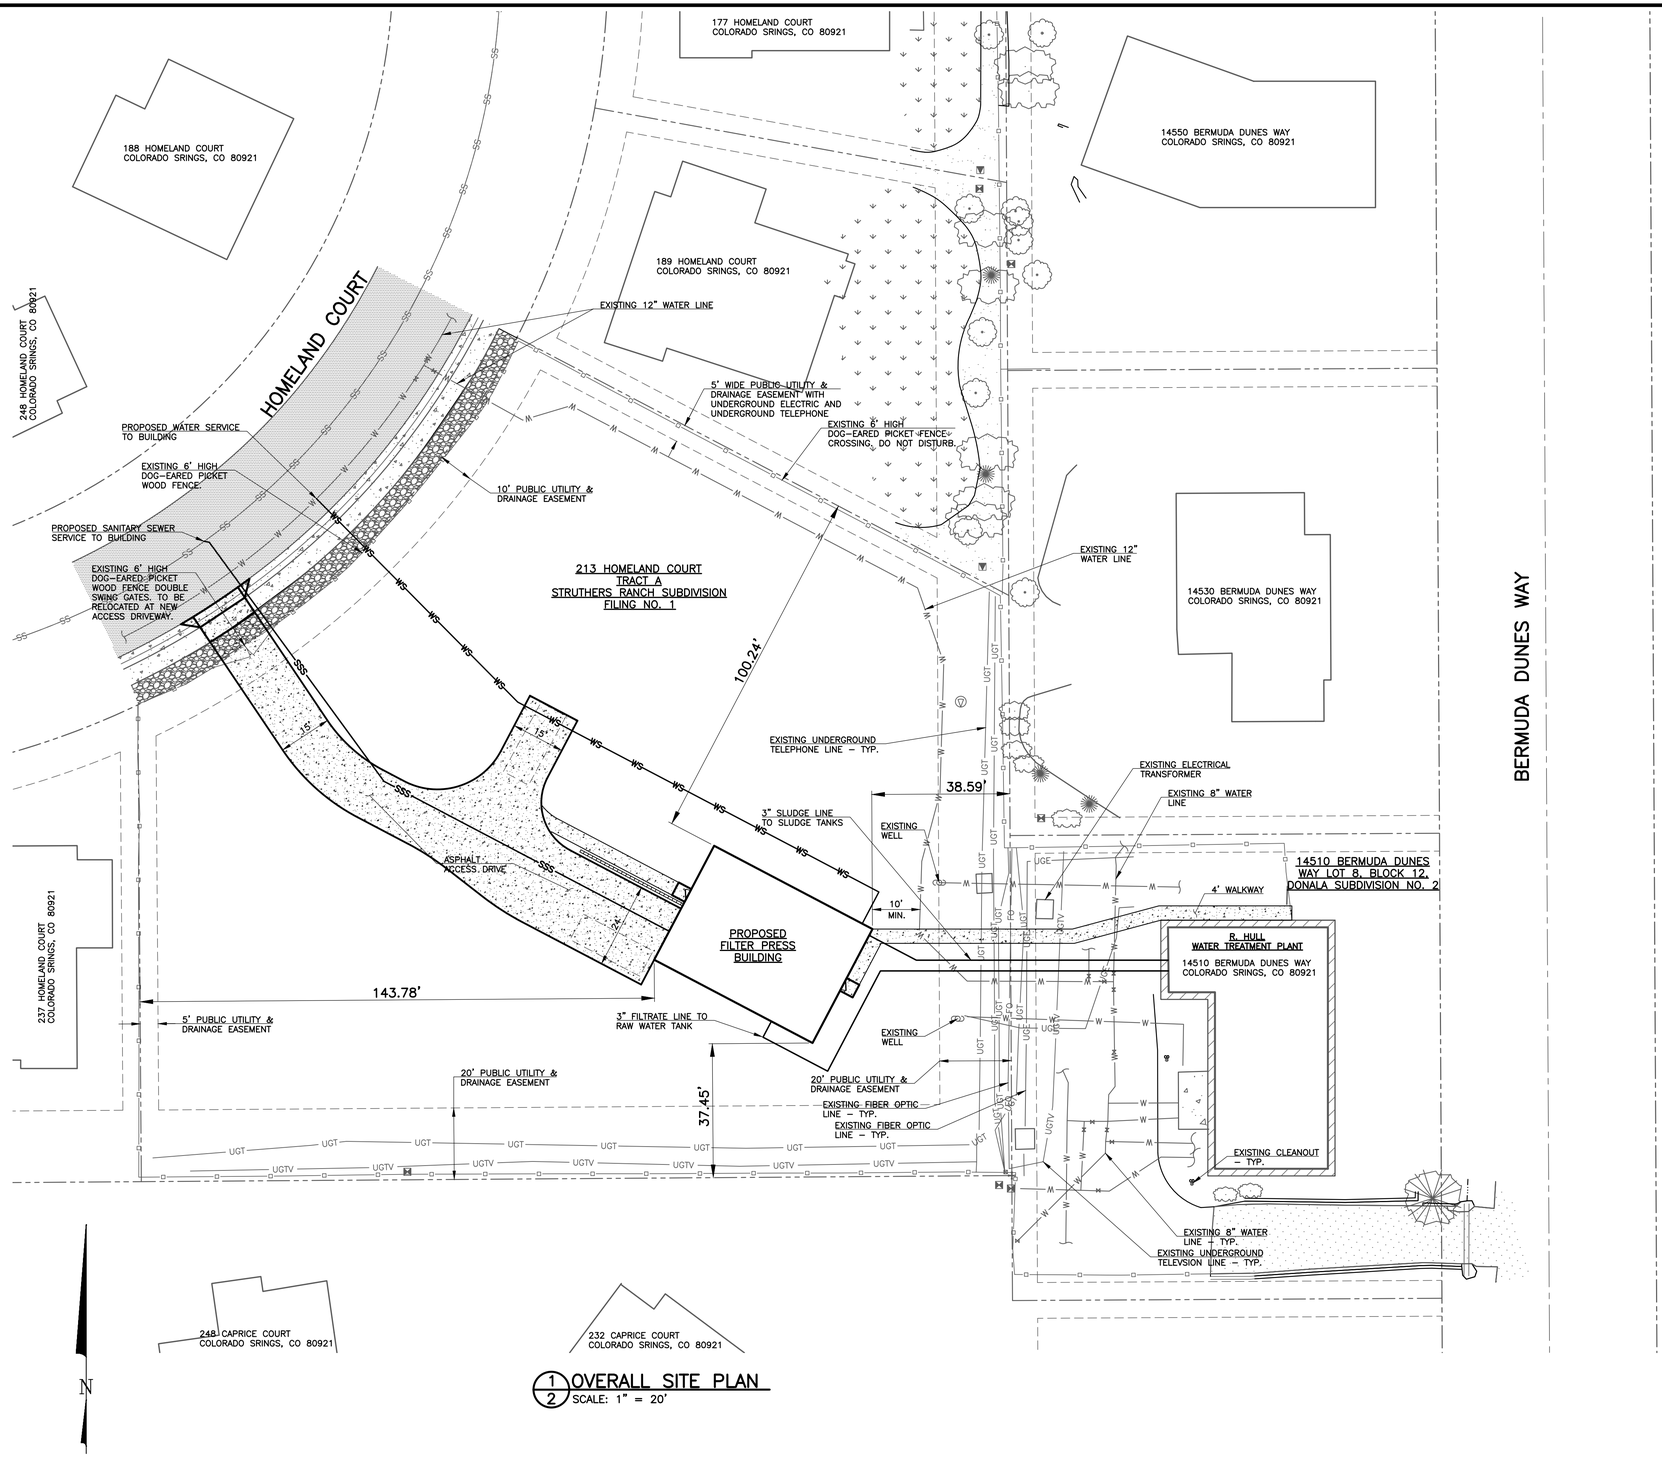

1 2 OVERALL SITE PLAN
SCALE: 1" = 20'

Approved
By:Craig Dossey, Executive Director
Date: 04/17/2019
El Paso County Planning & Community Development

PPR1912

SCALE VERIFICATION
BAR IS ONE INCH ON ORIGINAL DRAWING
IF NOT ONE INCH ON THIS SHEET ADJUST SCALES ACCORDINGLY

THIS DRAWING IS THE PROPERTY OF GMS, INC. AND IS NOT TO BE REPRODUCED, MODIFIED OR USED FOR ANY OTHER PROJECT OR EXTENSION OF THIS PROJECT EXCEPT BY AGREEMENT WITH THIS COMPANY.
2019 GMS, INC.

REVISIONS

NO.	DATE	DESCRIPTION
1		

SITE DEVELOPMENT PLAN
MINOR SITE DEVELOPMENT PLAN
DONALA WATER AND SANITATION DISTRICT

GMS, INC.
CONSULTING ENGINEERS
611 N. WEBER, SUITE 300
COLORADO SPRINGS, COLORADO 80903

DRAWN	SKC
DESIGNED	TAM
CHECKED	DRF
DATE	FEBRUARY 2019
PROJECT NO.	18071.030
GMS FILE NO.	2891

SHEET 2 OF 7

G:\DONALA\18071\03\Min. Site Dev Plan\02\18071302.dwg, Site Development Plan, 3/22/2019 11:21:23 AM sc, AutoCAD PDF (General Documentation).pc3, 1:1