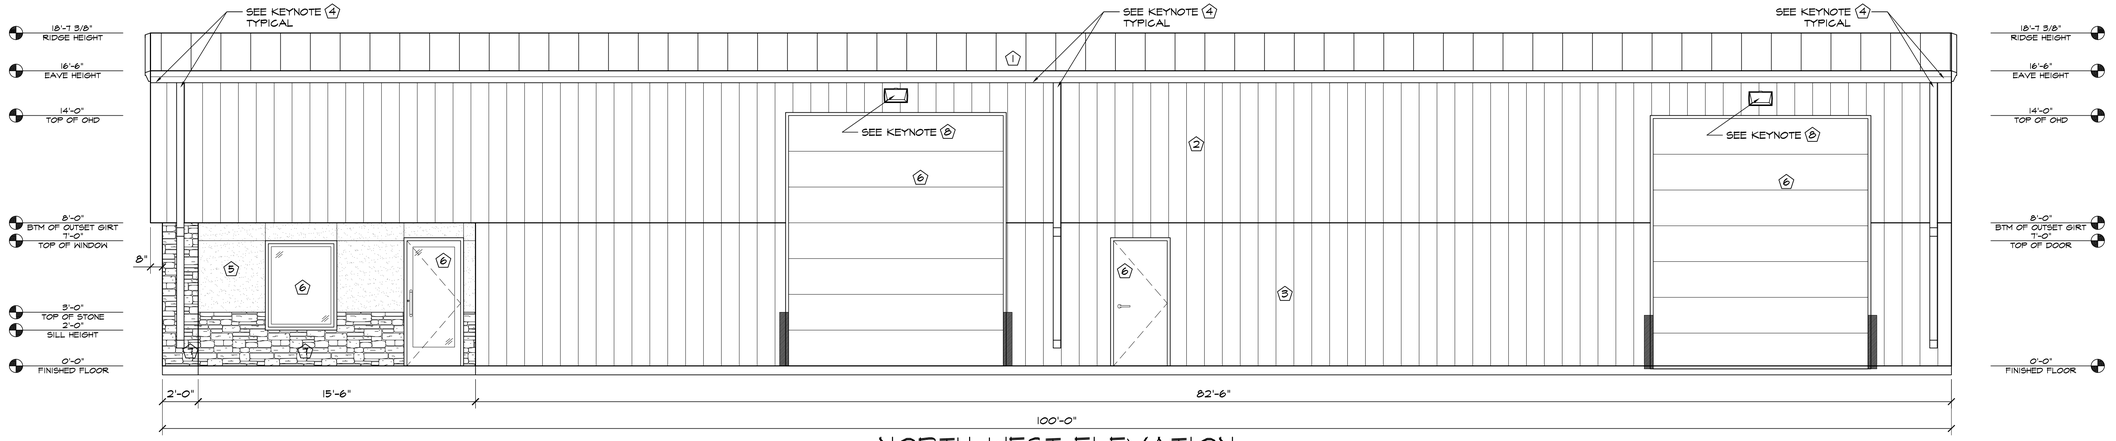

1 NORTH-WEST ELEVATION
SCALE: 1/4"=1'-0"

2 SOUTH-WEST ELEVATION
SCALE: 1/4"=1'-0"

ELEVATION KEY NOTES			
1	PREFINISHED 26 GA. "PBR" METAL ROOF PANELS BY METAL BUILDING PROVIDER.	5	3/4" STUCCO FINISH SYS., EXPANSION JOINT - 120 SF MAX AREA
2	PREFINISHED 24 GA. "PBR" METAL WALL PANELS BY METAL BUILDING PROVIDER COLOR - HAWAIIAN BLUE	6	SEE SCHEDULES ON A4.1 FOR ALL DOOR & WINDOW INFORMATION
3	PREFINISHED 24 GA. "PBR" METAL WALL PANELS BY METAL BUILDING PROVIDER COLOR - CHARCAOL GRAY	7	STONE VENEER W/ 2" CAP INSTALLED W/ SCHLUTER TRIM
4	PREFINISHED GUTTER & DOWNSPOUTS BY METAL BUILDING PROVIDER	8	WALL PACK LIGHT - TOP OF LIGHT @ 15'-6" A.F.F.

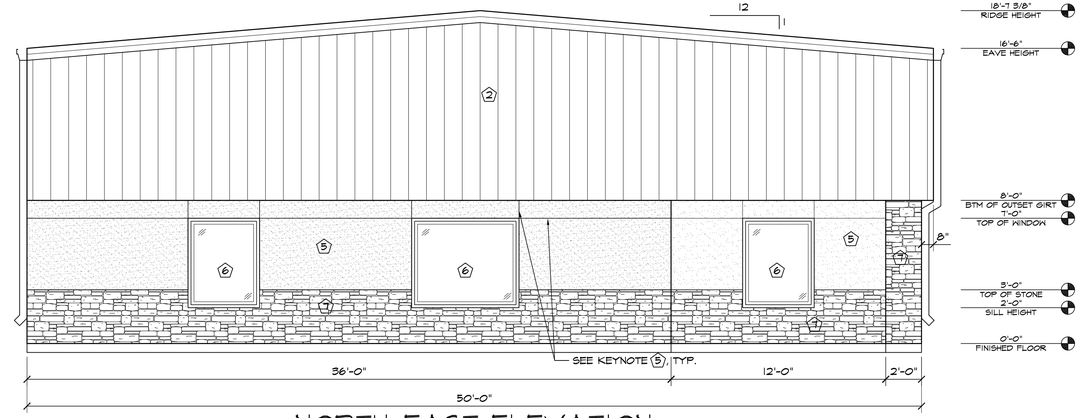

3 NORTH-EAST ELEVATION
SCALE: 1/4"=1'-0"

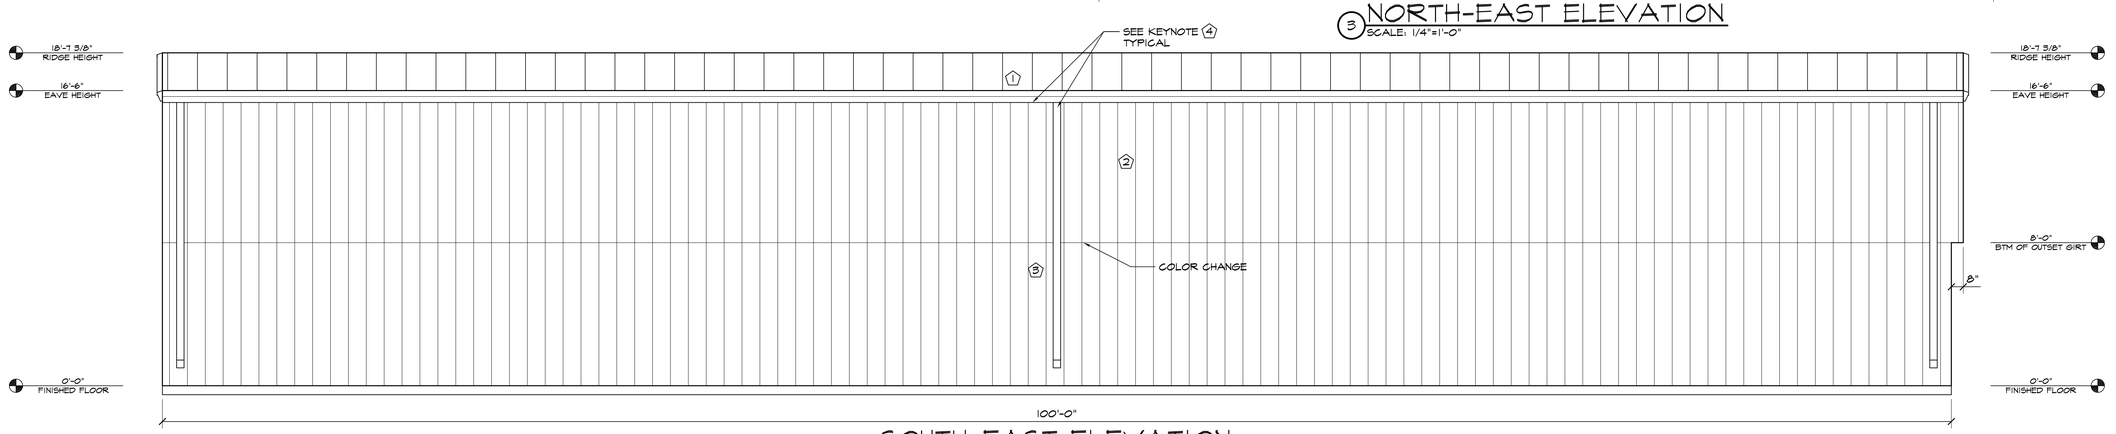

4 SOUTH-EAST ELEVATION
SCALE: 1/4"=1'-0"

HAMMERS CONSTRUCTION INC.
COMMERCIAL GENERAL CONTRACTORS SPECIALIZING IN DESIGN/BUILD
PRESIDENT: STEVE R. HAMMERS
VICE PRES.: DAVID J. HAMMERS
1411 WOOLSEY HEIGHTS
COLORADO SPRINGS, CO 80915
(719) 570-1599 FAX (719) 570-7008
www.hammersconstruction.com

THIS DRAWING CONTAINS MATERIAL & INFORMATION WHICH MAY NOT BE REPRODUCED WITHOUT WRITTEN CONSENT OF HAMMERS CONSTRUCTION, INC. THESE DRAWINGS ARE INTENDED TO BE USED ONLY BY HAMMERS CONSTRUCTION & ITS REPRESENTATIVES. THESE DRAWINGS HAVE NOT BEEN PREPARED FOR ANY OTHER PURPOSE THAN TO INDICATE THE GENERAL FEATURES AND PLACEMENT OF THE PROPOSED PROJECT. COPYRIGHT © 2018 HAMMERS CONSTRUCTION

LOT 13
CLARMONT BUSINESS PARK-LOT 13
7204 COLE VIEW
COLORADO SPRINGS, CO 80915
EL PASO COUNTY, COLORADO

DATE: SEP. 26, 2018
DRAWN BY: A. MCKENZIE
PROJ. MNGR: Y. DYACHENKO
SCALE: SEE PLAN
APPROVED BY:
JOB NO: 1096

SUBMITTALS:

9 of 9
BUILDING ELEVATIONS