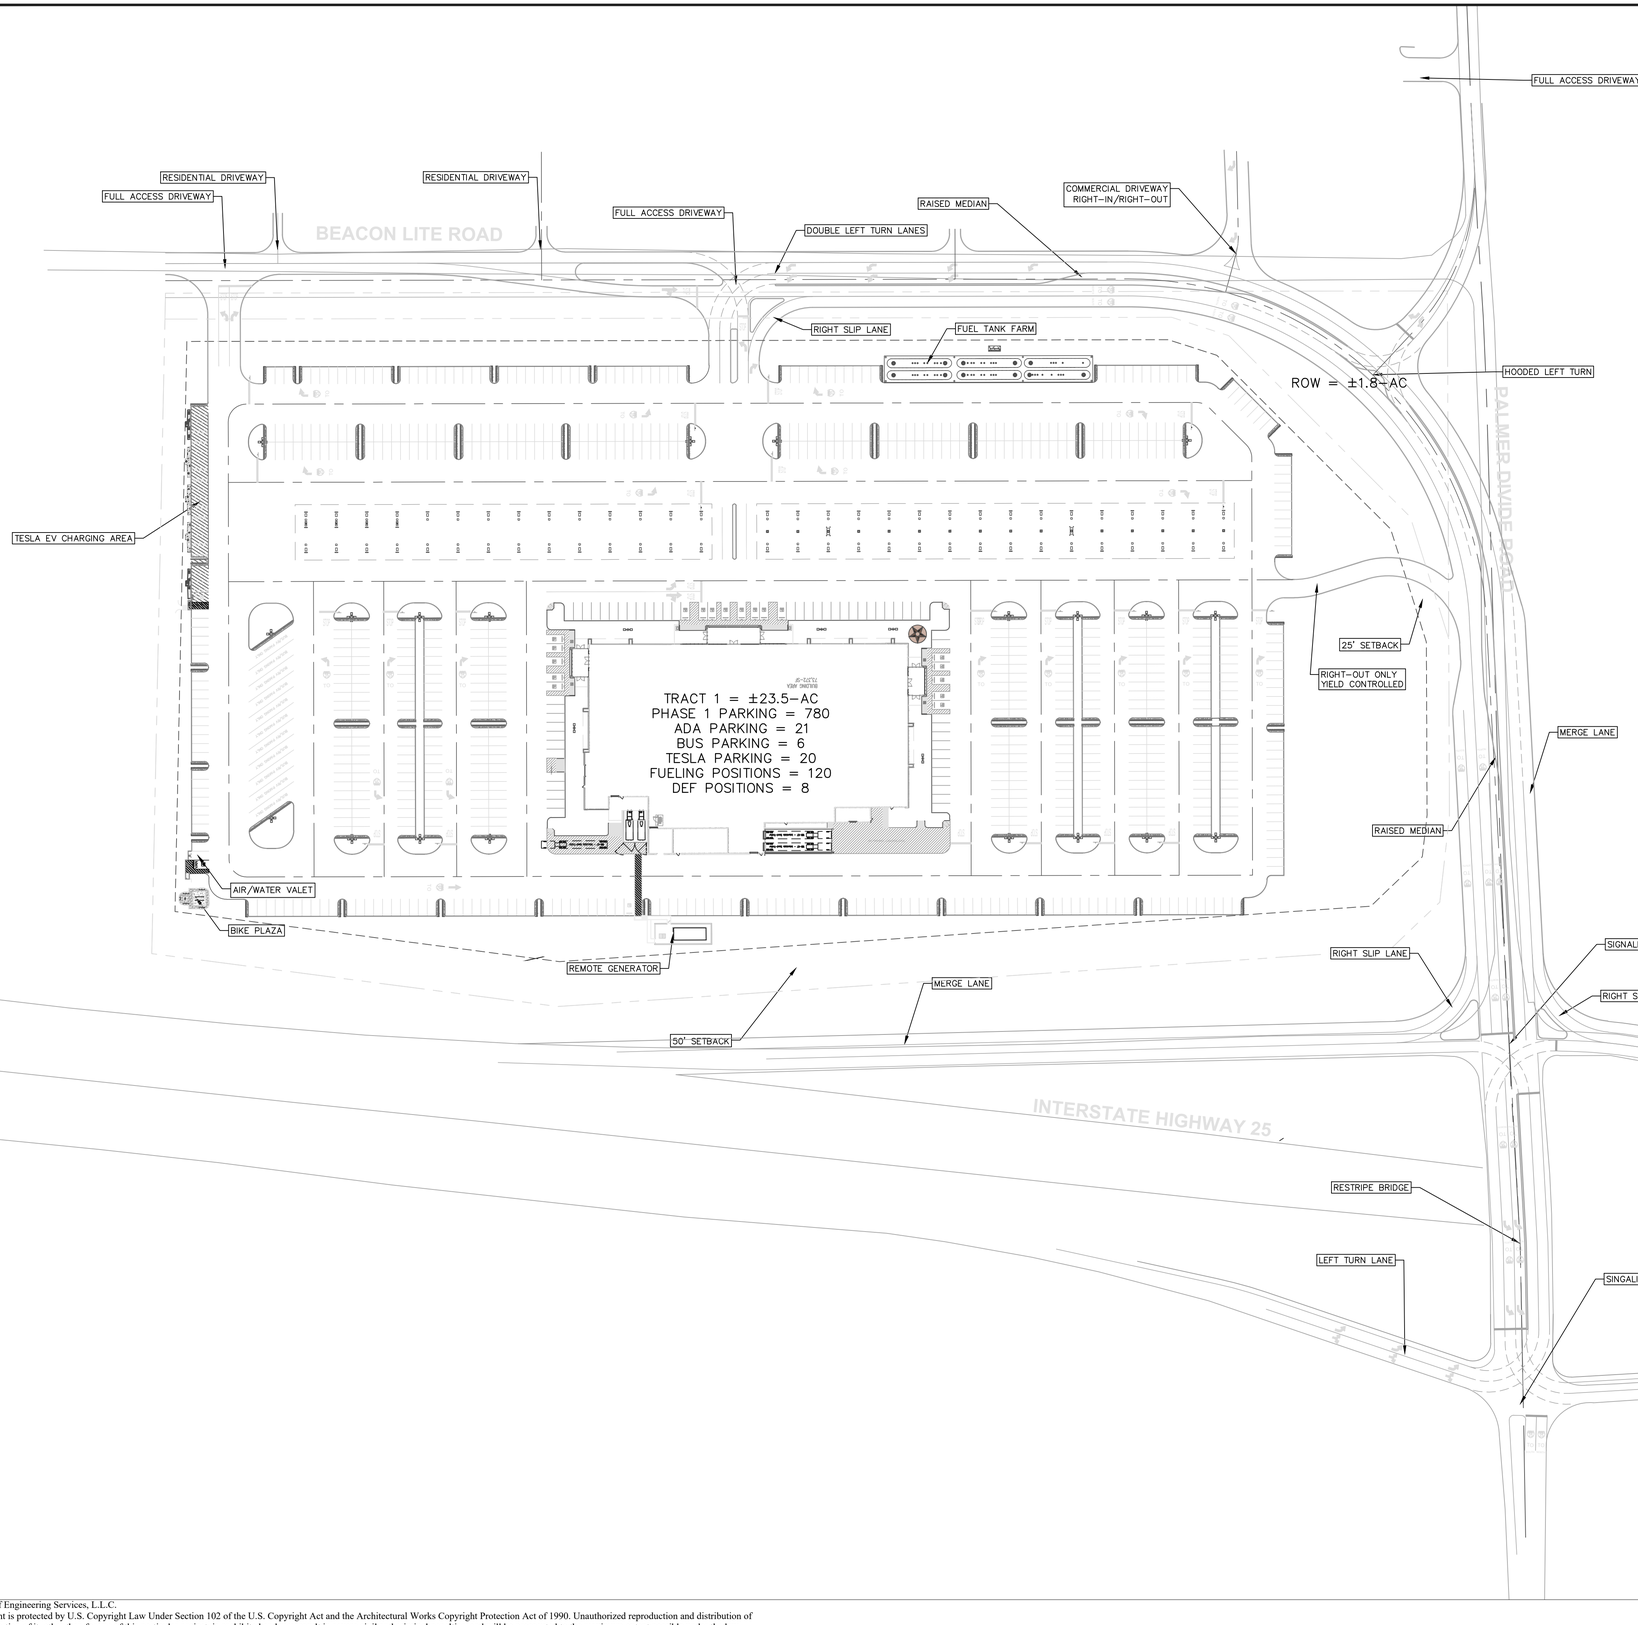

100 0 50 100 200

REVISIONS

THIS DOCUMENT IS RELEASED FOR THE PURPOSE OF INTERIM REVIEW UNDER THE AUTHORITY OF DAVID S. RATCLIFF #97351 ON THE DATE SHOWN ON THE DATE STAMP. IT IS NOT TO BE USED FOR CONSTRUCTION, BIDDING, OR PERMIT PURPOSES.

RATCLIFF ENGINEERING SERVICES, LLC.
P.O. BOX 2272
FRIENDSWOOD, TEXAS 77549
OFFICE: (512) 806-7697
TBPE FIRM #14624

SHEET INFORMATION

DATE:	03/19/2024	PROJECT NO:	100530-163
DESIGNED BY:	DSR	DRAWN BY:	DSR
FILE NAME:		PLOT SCALE:	1:80

APPROVED BY: RG

ISSUED FOR OWNER REVIEW:
ISSUED FOR PERMIT REVIEW & BIDDING ONLY:
ISSUED FOR CONSTRUCTION:

CONCEPT PLAN A2

DRAWING

SHEET: EXH

OF

Copyright 2024 Ratcliff Engineering Services, L.L.C.
Warning: This document is protected by U.S. Copyright Law Under Section 102 of the U.S. Copyright Act and the Architectural Works Copyright Protection Act of 1990. Unauthorized reproduction and distribution of this document or any portion of it, other than for use of this particular project, is prohibited and may result in severe civil and criminal penalties, and will be prosecuted to the maximum extent possible under the law.