


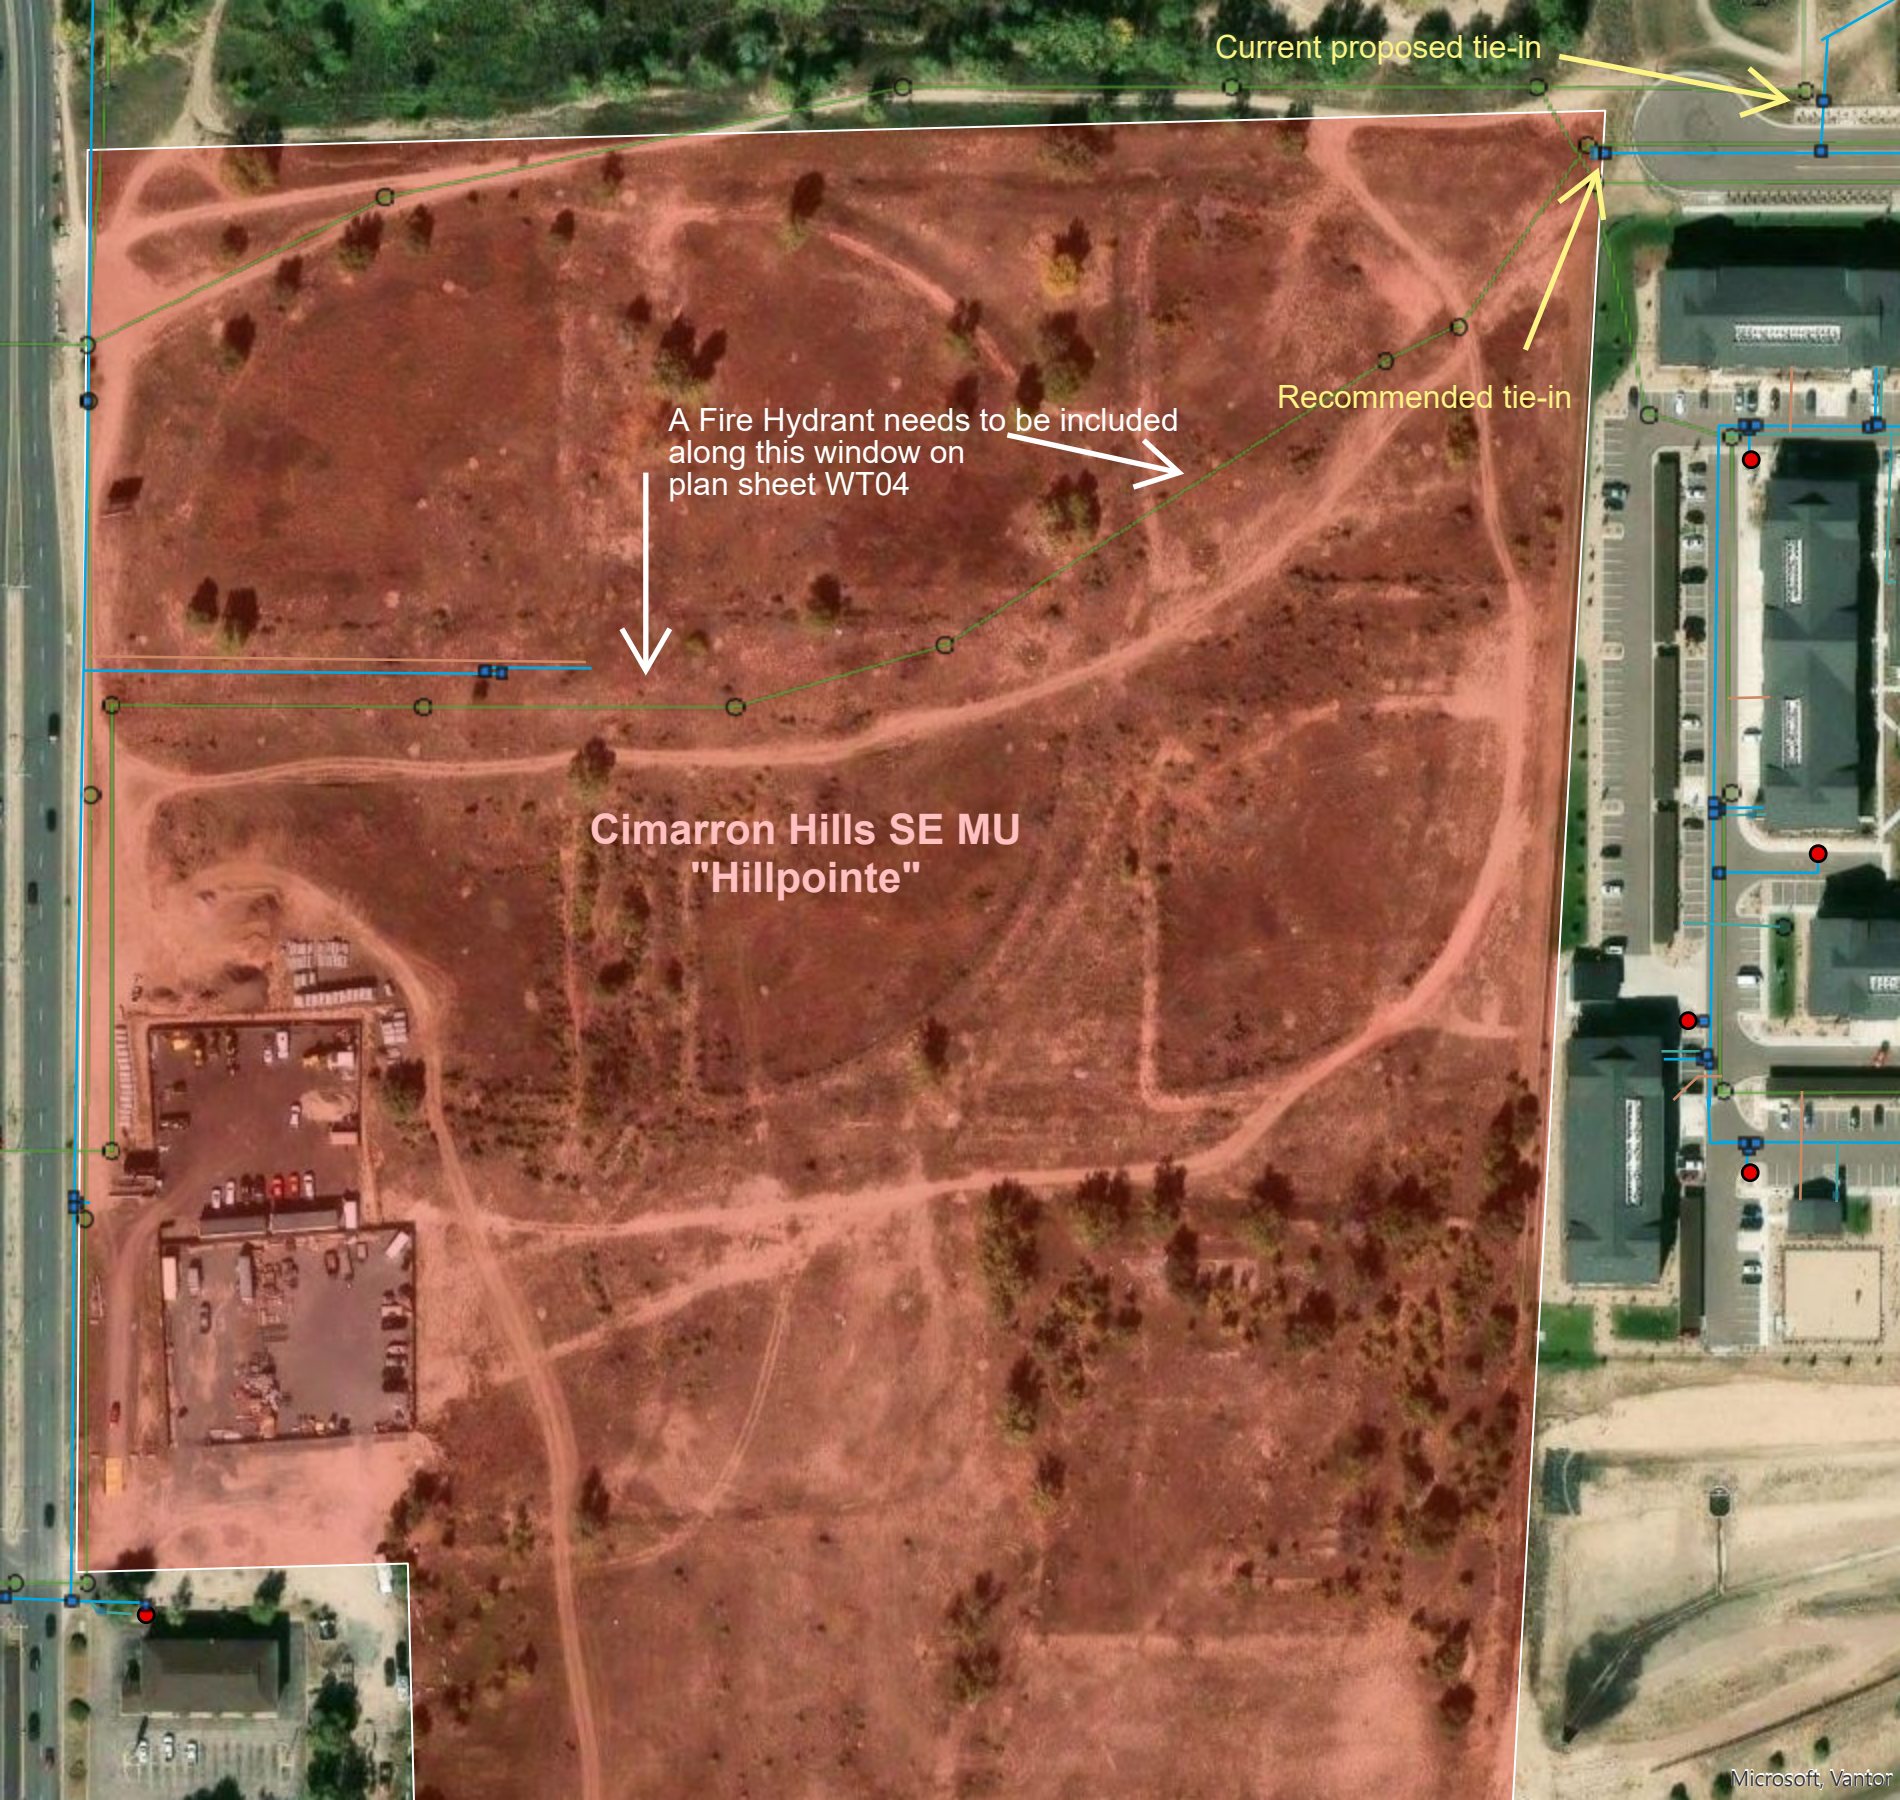

Current proposed tie-in

Recommended tie-in

A Fire Hydrant needs to be included
along this window on
plan sheet WT04

Cimarron Hills SE MU
"Hillpointe"