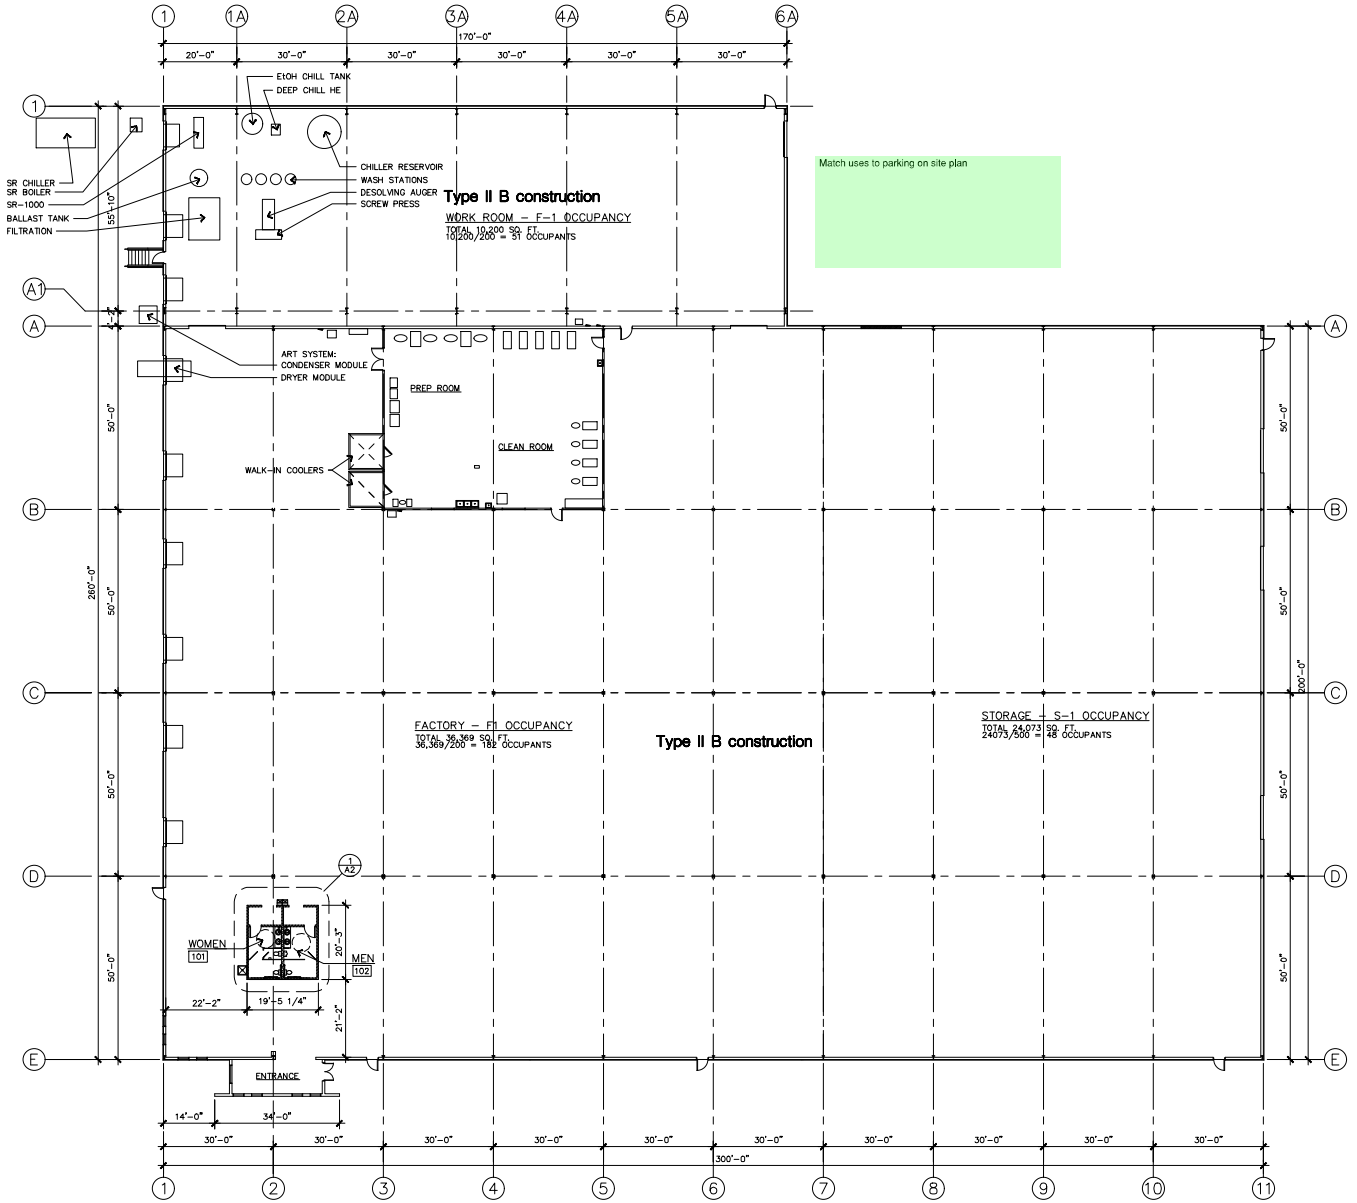

NORTH

1 / A1 NEW WORK FLOOR PLAN
SCALE: 1/16" = 1'-0"

Add PCD File #

REVISIONS:	DATE:

INTERIOR REMODEL
HEMP EXTRACTS OF COLORADO
6275 LAKE SHORE COURT
COLORADO SPRINGS, COLORADO

STATE OF COLORADO
JACK B. PAULSON
No. 201254
LICENSED ARCHITECT

PAULSON architects, PC
4440 NORTHPARK DRIVE, SUITE 200
COLORADO SPRINGS, COLORADO 80907
(719) 641-9210 CELL
jack@paulsonarchitects.com

DRAWN BY:	JBP
CHECKED BY:	JBP
DATE:	09/18/2019
SCALE:	AS NOTED
JOB NUMBER:	6275 LAKE SHORE
SHEET NUMBER	A-1
OF	-