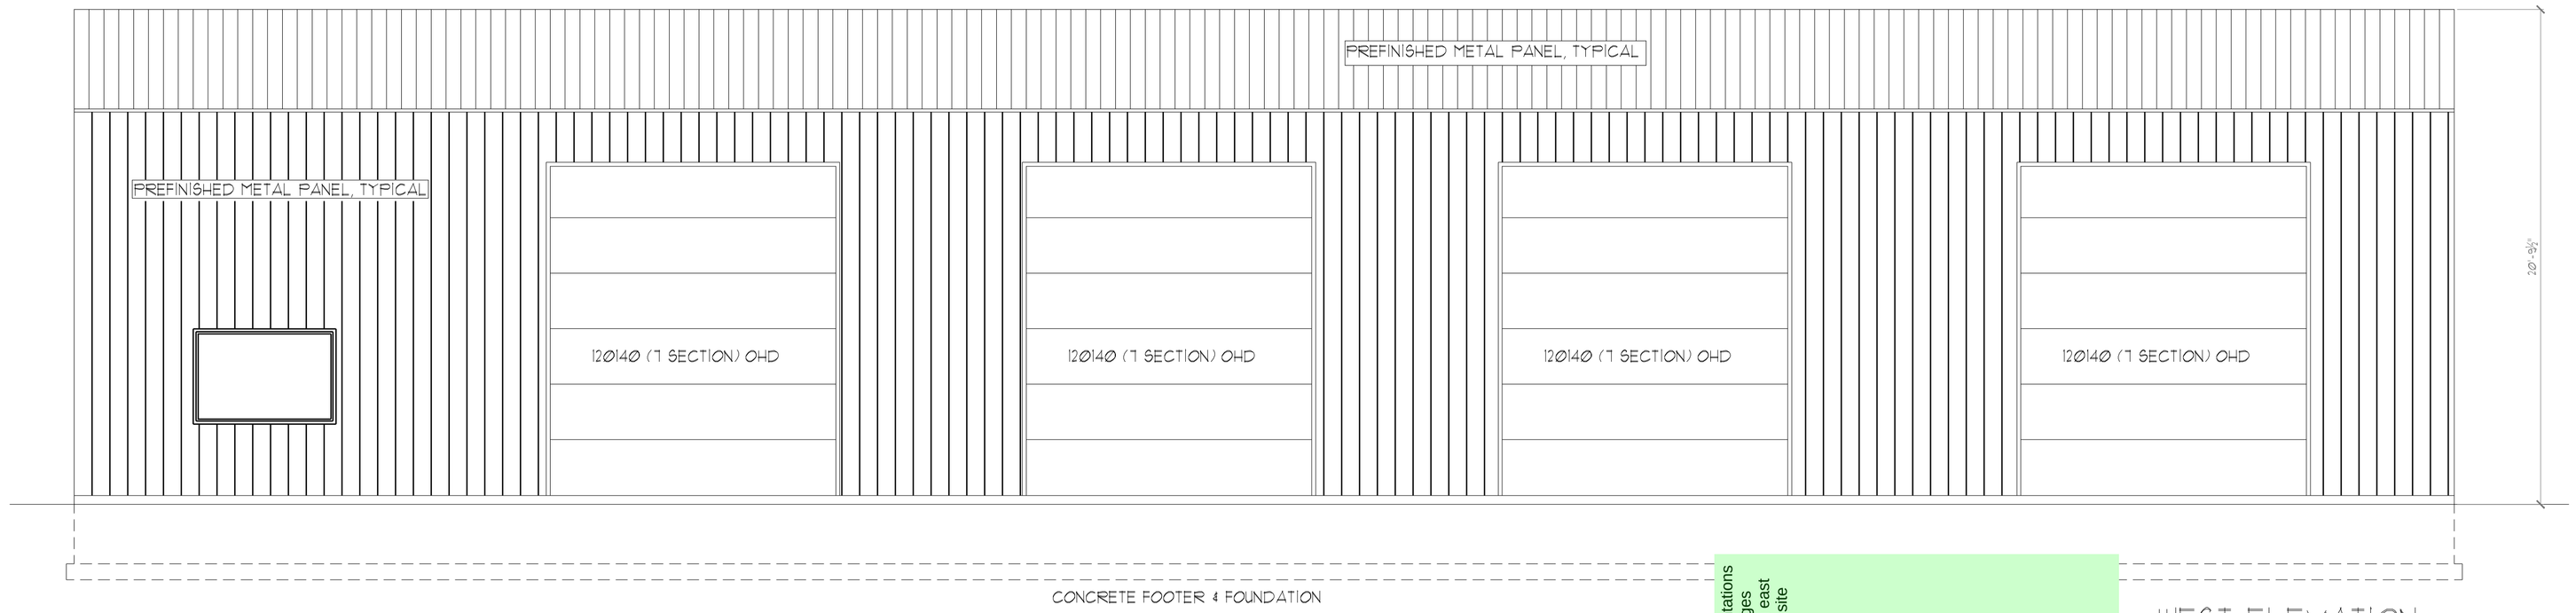

WEST ELEVATION

SCALE: 1/4"=1'-0"

correct the orientations so that the garages doors are facing east as shown in the site pan.

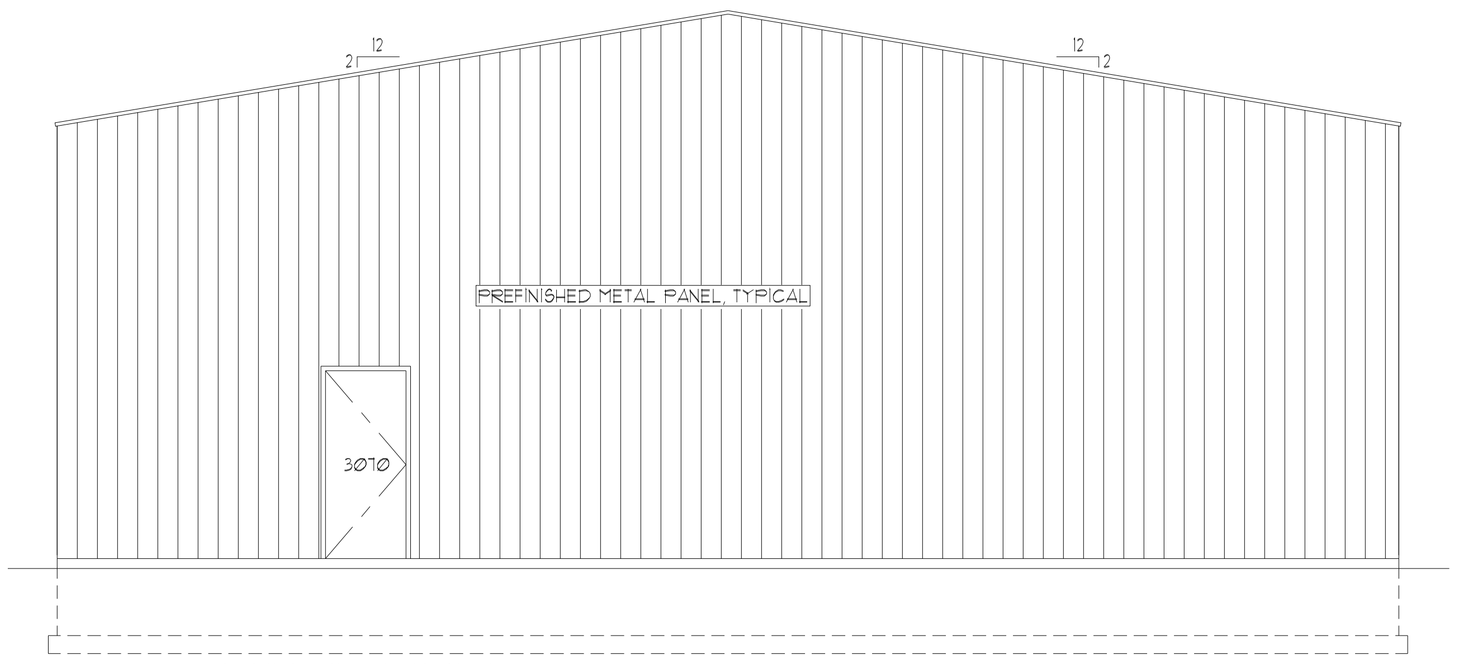

NORTH ELEVATION

SCALE: 1/4"=1'-0"

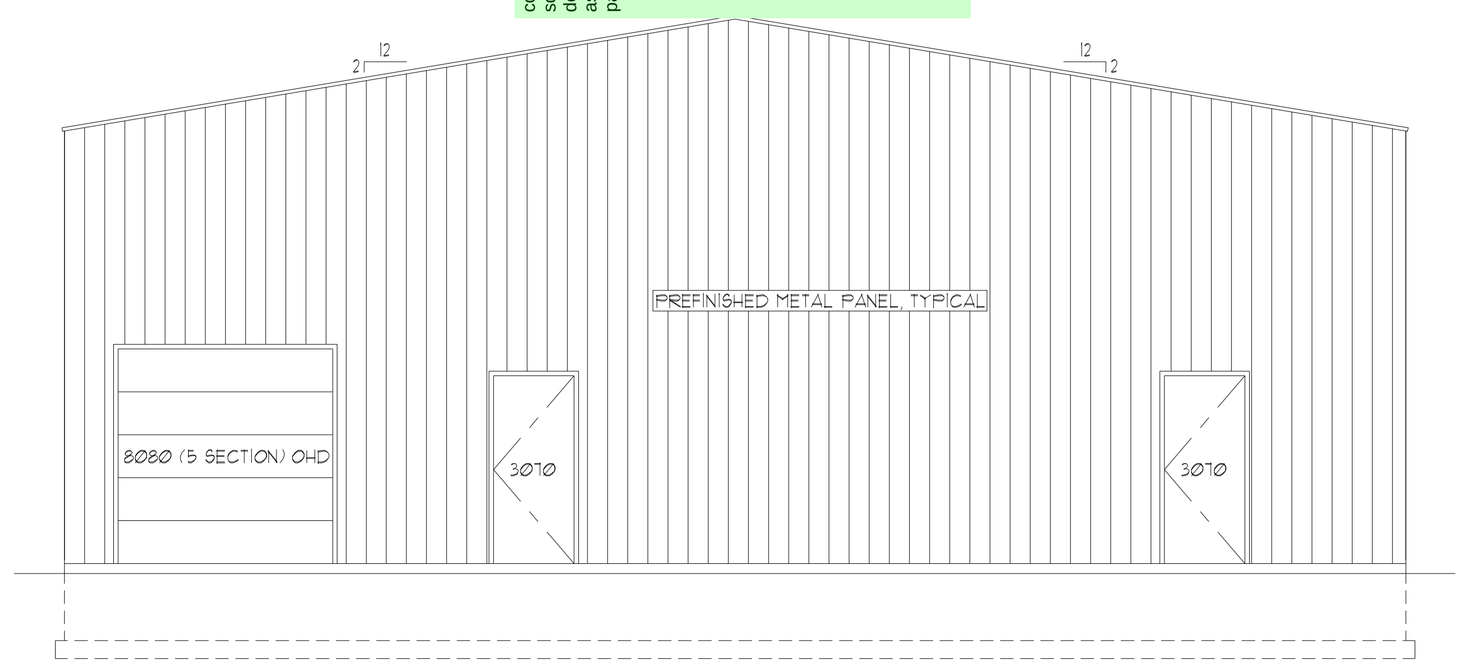

SOUTH ELEVATION

SCALE: 1/4"=1'-0"

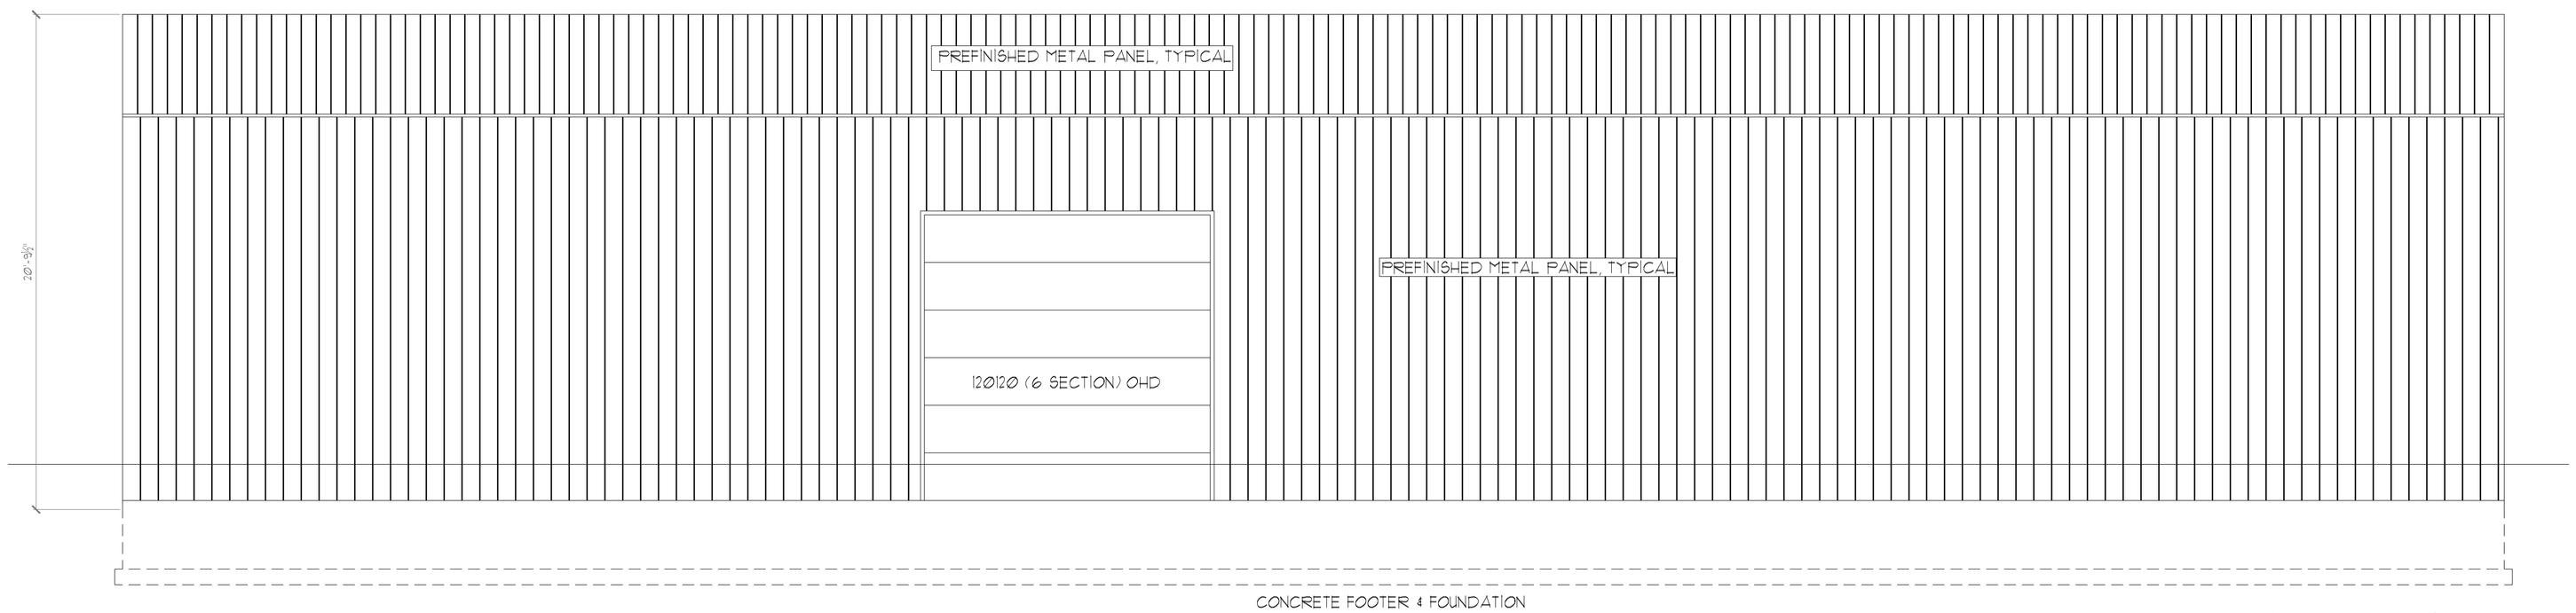

EAST ELEVATION

SCALE: 1/4"=1'-0"

REVISIONS	BY

MONUMENT SMALL ENGINE STORAGE

137 N. Monument Lake Road, Monument, CO 80132

David Hallbusch Office: (719) 471-1931

Robert J Maixner
ARCHITECT
cell 719-660-6183 maxarcles@aol.com

STATE OF COLORADO
ROBERT J. MAIXNER
13913
LICENSED ARCHITECT

03 / 24 / 2019

SQUARE FOOTAGE

Garage 9,000 SF

INDEX

SD Site Plan
A1 Floor Plans
A2 Elevations

DRAWN RJM
CHECKED RJM
DATE 03 / 05 / 2019
JOB NO. 17-144
SHEET NO. A-2