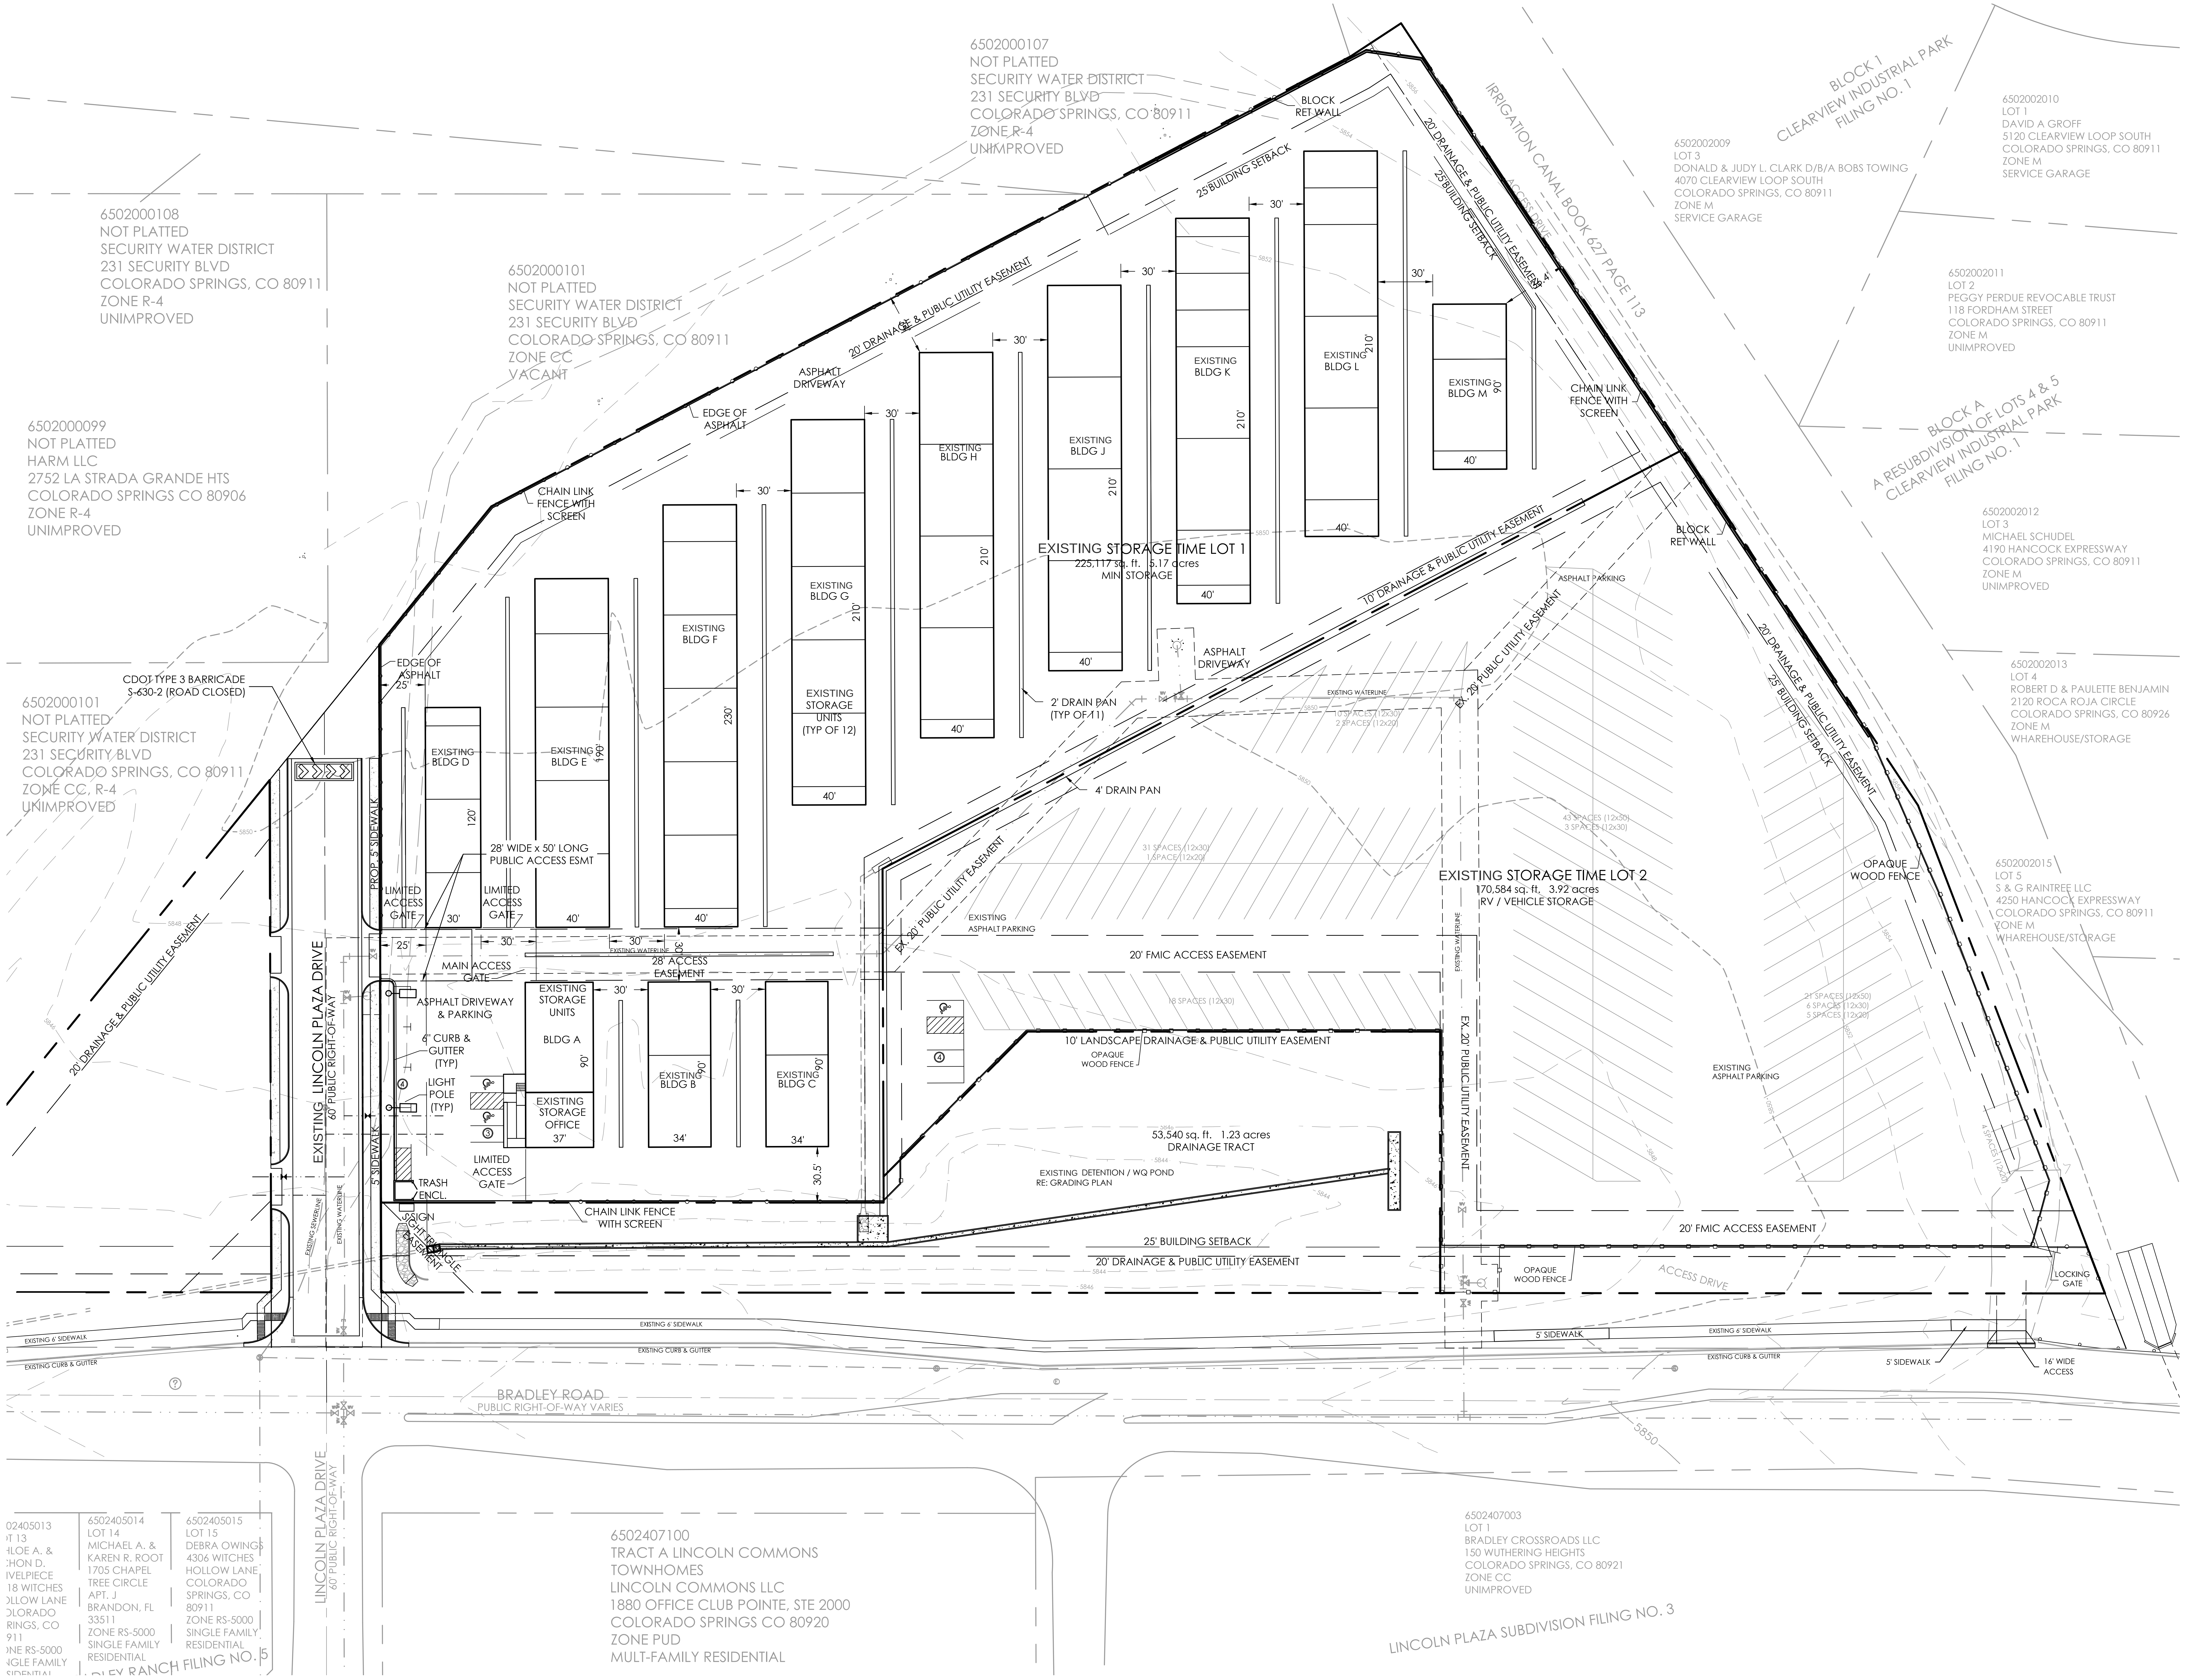

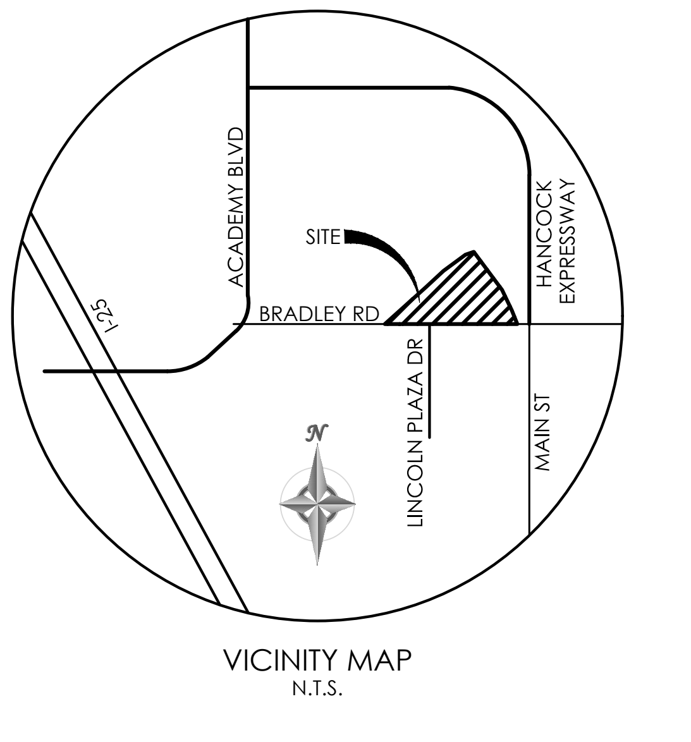

VICINITY MAP
N.T.S.

BENCHMARK
BOUNDARY BEARINGS AND DISTANCES SHOWN ON THIS MAP ARE RELATIVE TO THE NORTH LINE OF BRADLEY ROAD, ASSUMED TO BEAR N89°57'54"W.
ELEVATIONS SHOWN ARE RELATIVE TO THE CITY OF COLORADO SPRINGS CONTROL NETWORK (FIMS DATAM)

N

10 0 20 40 80

1" = 40' 1:480

EXISTING BRADLEY STORAGE

SITE PLAN