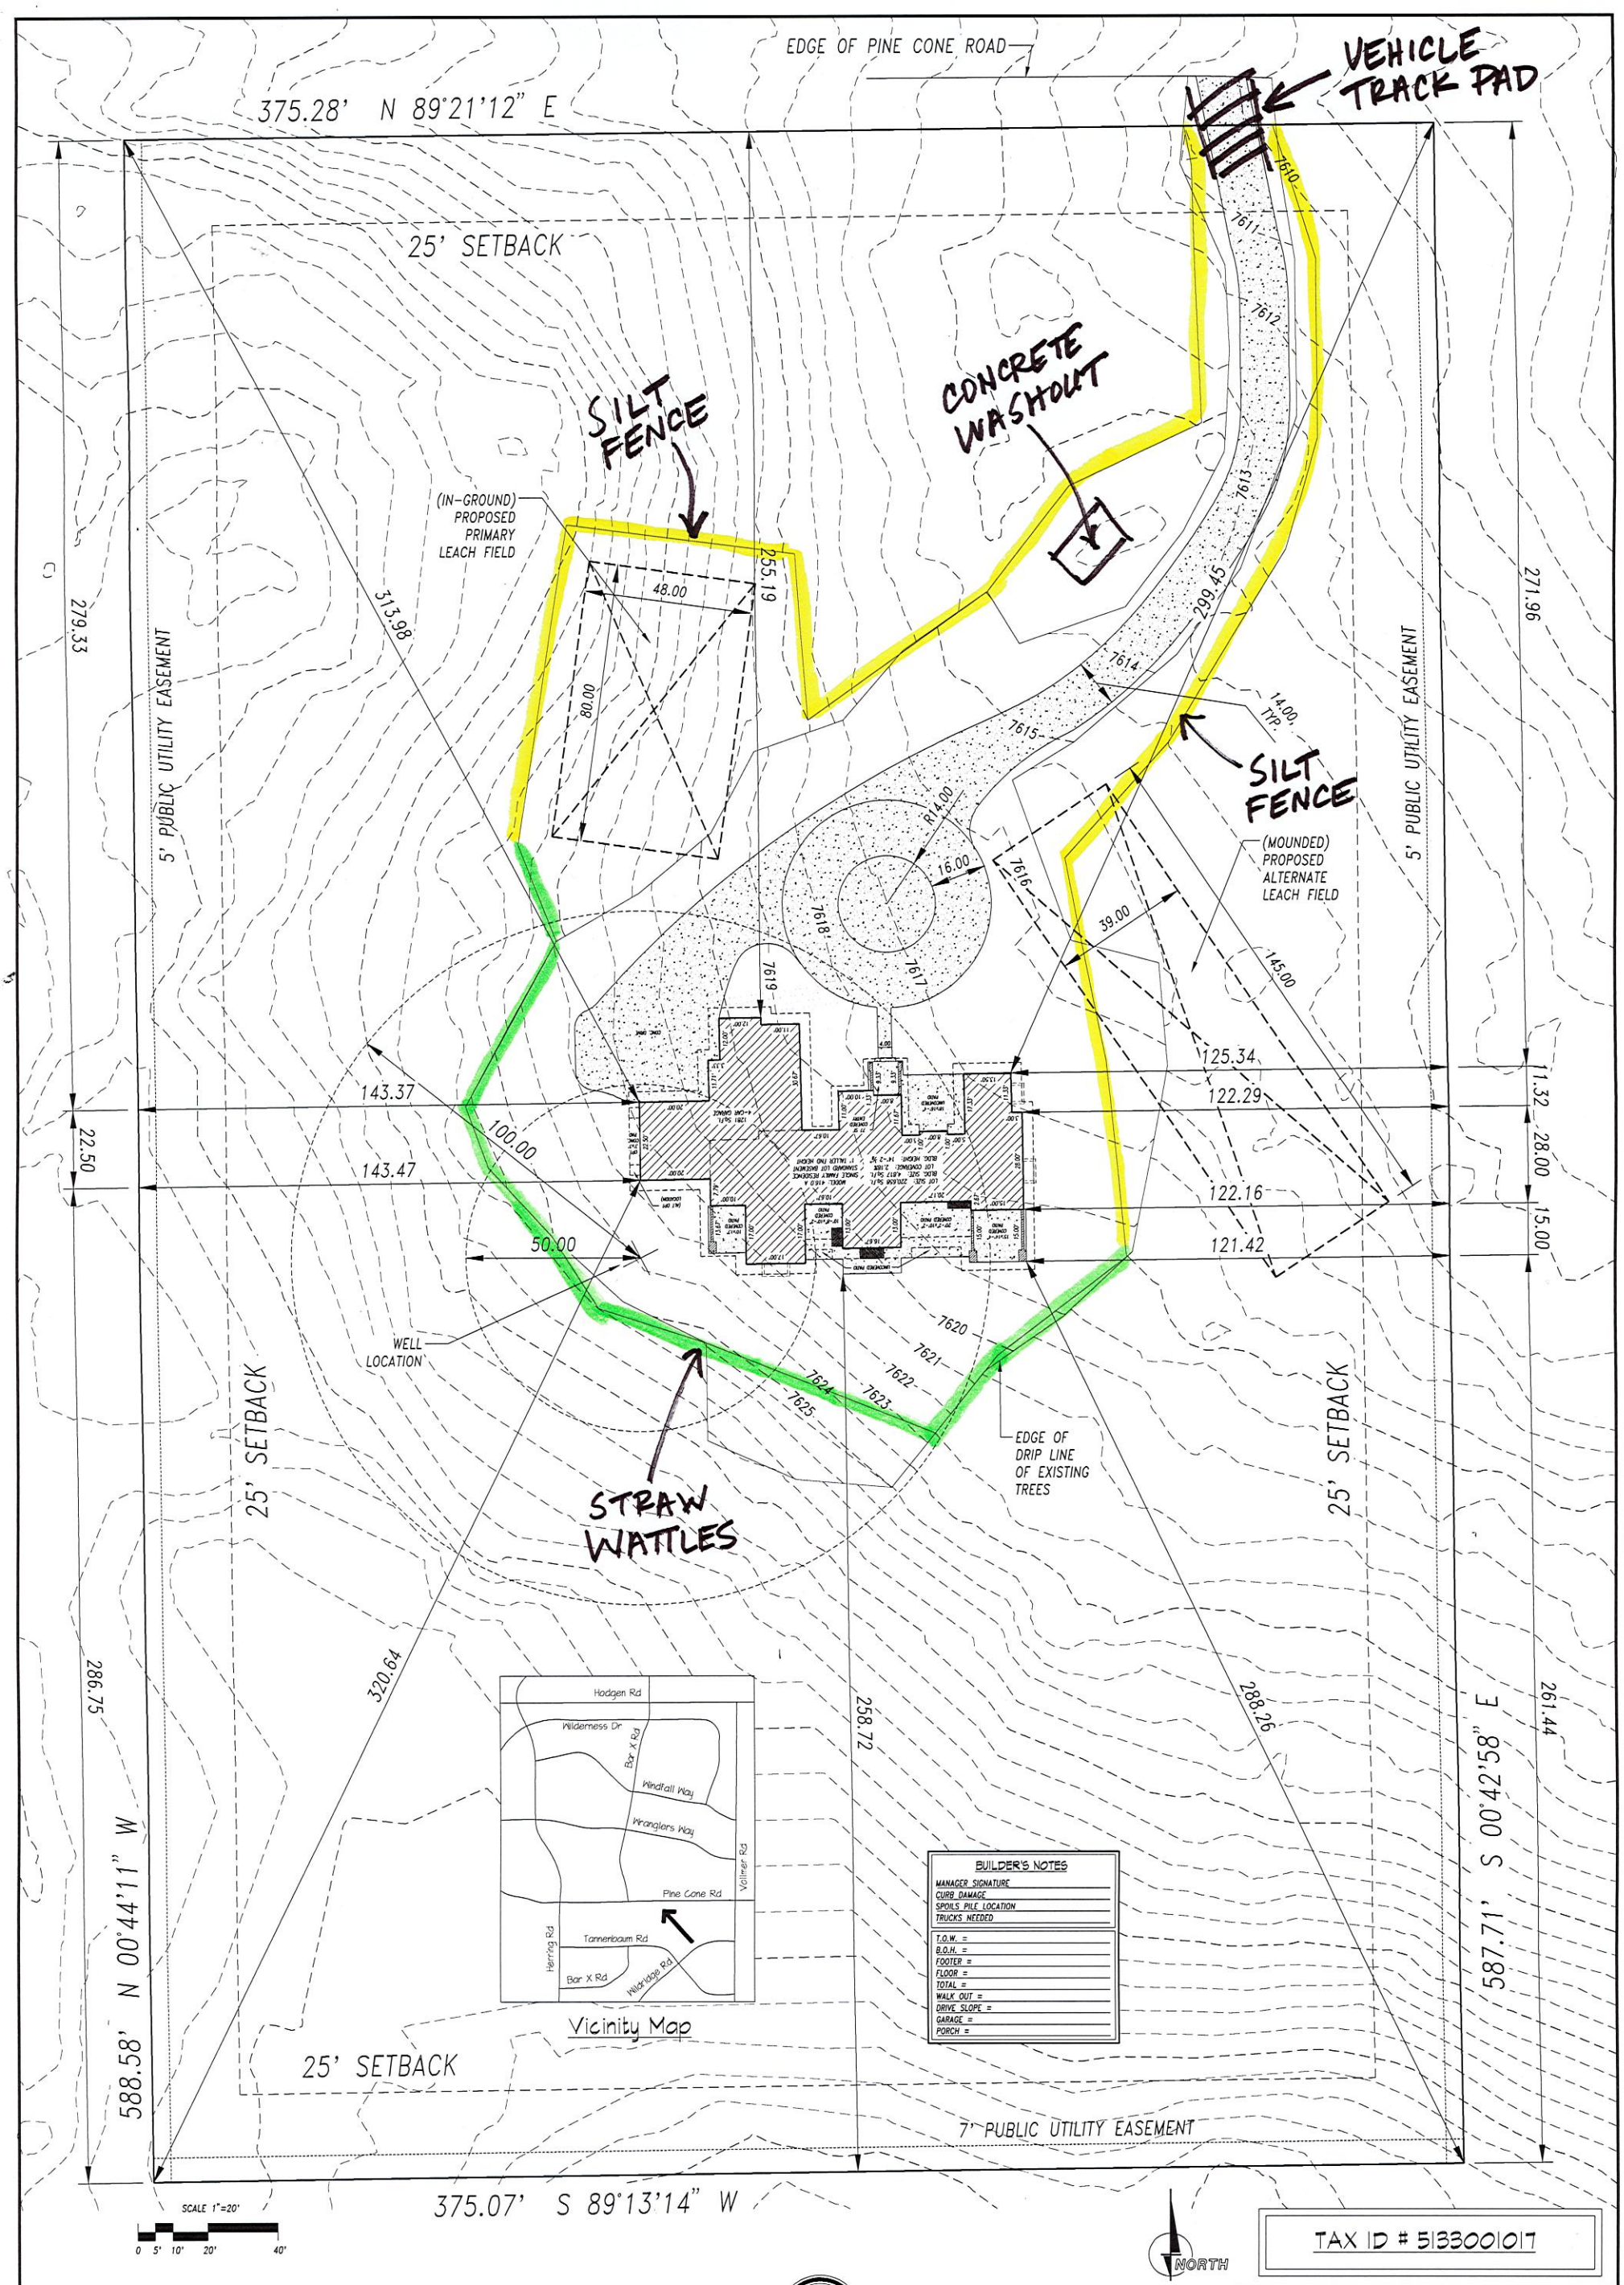

LEGAL DESCRIPTION

ADDRESS: 8395 PINE CONE ROAD
DESCRIPTION: LOT 3
WILDWOOD VILLAGE UNIT 1
COLORADO SPRINGS, COLORADO
EL PASO COUNTY

CLASSIC HOMES
2138 Flying Horse Club Drive Colorado Springs, Colorado 80921 (719) 592-9333

PLOT PLAN

Drawn by: RC

RR-5 | MAY 26, 2026