

MONUMENT RIDGE EAST FILING NO. 1
WATER, SANITARY SEWER, AND SANITARY SEWER FORCE MAIN
PLAN & PROFILES
EL PASO COUNTY, COLORADO

GENERAL NOTES:


- ALL MATERIALS AND INSTALLATION PROCEDURES WILL COMPLY WITH THE SYSTEM SPECIFICATIONS AND THE RULES AND REGULATIONS OF WOODMOOR WATER AND SANITATION DISTRICT NO. 1.
- DEVELOPER/OWNER OR CONTRACTOR SHALL BE RESPONSIBLE FOR DETERMINING AND OBTAINING ANY AND ALL PERMITS REQUIRED TO PERFORM THE WORK FROM ALL APPLICABLE REGULATORY AGENCIES OR ENTITIES HAVING JURISDICTION AND WILL PERFORM THE WORK IN ACCORDANCE WITH ANY AND ALL APPLICABLE ORDINANCES, REGULATIONS, LAWS, AND PERMITS ISSUED BY SUCH ENTITIES OR AGENCIES.
- CONTRACTOR SHALL POTHOLE AND FIELD VERIFY ELEVATIONS, PIPE SIZE, TYPE, ALIGNMENT, ETC. OF EXISTING WATER LINES AT ALL NOTED CONNECTION POINTS TO THE DISTRICT'S SYSTEM.
- IN CASE OF CONFLICT BETWEEN THESE PLANS AND THE SYSTEM SPECIFICATIONS, CONSULT THE DISTRICT PRIOR TO COMMENCING WORK.
- CONTRACTOR SHALL SCHEDULE REQUIRED TESTS WITH THE DISTRICT A MINIMUM OF TWO (2) WORKING DAYS PRIOR TO PERFORMING SCHEDULED TESTS FOR OBSERVATION BY DISTRICT PERSONNEL.
- BYPASS PUMPING OF EXISTING SANITARY SEWER FLOWS IS REQUIRED WHEN CONNECTING TO THE DISTRICT'S EXISTING SEWER SYSTEM. CONTRACTOR SHALL PROVIDE 100% REDUNDANT PUMPING CAPACITY WITH CONTINUOUS SUPERVISION DURING PUMPING OPERATIONS. CONTRACTOR SHALL COORDINATE TIMING, LOCATION, ETC. OF BYPASS PUMPING OPERATIONS WITH THE DISTRICT PRIOR TO COMMENCING PUMPING OPERATIONS.

WATER AND SEWER SERVICE LINE NOTES:

- SANITARY SEWER SERVICE TAP CONNECTIONS WILL BE LOCATED A MINIMUM OF 5 FEET AWAY FROM ANY MANHOLE, EXISTING SEWER TAP, OR PIPE BELL.
- FOR NEW INSTALLATIONS OF SANITARY SEWER MAINLINE, SEWER SERVICE TAP CONNECTIONS TO BE INSTALLED ON THE MAIN WITH A GASKET WYE OR TEE FITTING. FOR SERVICE TAP CONNECTIONS TO EXISTING SEWER MAINLINES, A SEWER SERVICE SADDLE TAP MAY BE INSTALLED.
- SEWER SERVICE LINES/STUBS WILL BE INSTALLED SUCH THAT A SEWER SERVICE CLEAN OUT IS LOCATED 5 FEET INTO THE PROPERTY OR CENTERED IN THE FRONT LOT EASEMENT, WHICHEVER IS LESS, AND BE LOCATED A MINIMUM OF 10 FEET AWAY FROM ANY SIDE LOT LINE. TRACER WIRE FROM THE SEWER TAP AT THE MAIN TO THE CLEAN OUT AT THE PROPERTY LINE SHALL BE INSTALLED, AND A METAL TEE POST WILL BE INSTALLED NEXT TO THE CLEAN OUT FOR PROTECTION AND EASE OF LOCATION.
- A MINIMUM OF 10 FEET OF HORIZONTAL SEPARATION MUST BE MAINTAINED BETWEEN WATER SERVICE LINES AND SEWER SERVICE LINES.
- WATER SERVICE LINES/STUBS WILL BE 3/4-INCH IN DIAMETER UNLESS OTHERWISE NOTED AND INSTALLED SUCH THAT THE CURB STOP IS LOCATED 5 FEET INTO THE PROPERTY OR CENTERED IN THE FRONT LOT EASEMENT, WHICHEVER IS LESS, AND A MINIMUM OF 10 FEET FROM ANY SEWER SERVICE LINE OR SEWER CLEAN OUT.
- CURB STOPS AND BOXES SHALL BE BURIED SUCH THAT 6- FEET ($\pm$ 0') OF COVER EXISTS AS MEASURED FROM FINISHED GRADE TO THE TOP OF THE SERVICE LINE. A METAL TEE POST WILL BE INSTALLED AT THE CURB STOP BOX FOR PROTECTION AND EASE OF LOCATION.
- WATER SERVICE TAPS WILL NOT BE LOCATED ON A FIRE HYDRANT LATERAL OR WITHIN 30 INCHES FROM A PIPE BELL, VALVE, OR MECHANICAL JOINT CONNECTION. WATER TAPS WILL MAINTAIN MINIMUM 5 FOOT SPACING FROM OTHER TAPS ON THE WATER MAIN.
- DIRECT TAPPING OF WATER SERVICE LINE CORPORATION STOPS (E.G., NO SADDLE) WILL NOT BE PERMITTED ON ANY PIPE TYPE EXCEPT NEW DUCTILE IRON PIPE INSTALLATIONS.


LEGEND

EXISTING	(E)
PROPOSED	(P)
CURB AND GUTTER	C&G
EASEMENT	ESMT
DRAINAGE	DR
PUBLIC IMPROVEMENT	PI
PUBLIC	PUB
PRIVATE	PVT
UNDERGROUND	UG
UTILITY	UT
SANITARY	SAN
SEWER	SWR
FORCE MAIN	SFM
WATER	WTR
UNDERDRAIN	UD
MATCH EXISTING	[M]
BOUNDARY	---
RIGHT-OF-WAY	---
LOT LINE	---
EASEMENT	---
(E) UG ELECTRIC	---
(E) GAS MAIN	---
(E) FIBER OPTIC	---
(E) OVERHEAD UTILITY	---
(E) STORM SEWER, INLET, MH	---
(E) SANITARY MAIN, MH	---
(E) SANITARY FORCE MAIN	---
(E) WATER MAIN, VALVE, FH	---
(E) RAW WATER MAIN	---
(P) SANITARY MAIN, MH	---
(P) SANITARY FORCE MAIN	---
(P) STORM SEWER, INLET, MH	---
(P) WATER MAIN, VALVE, FH	---

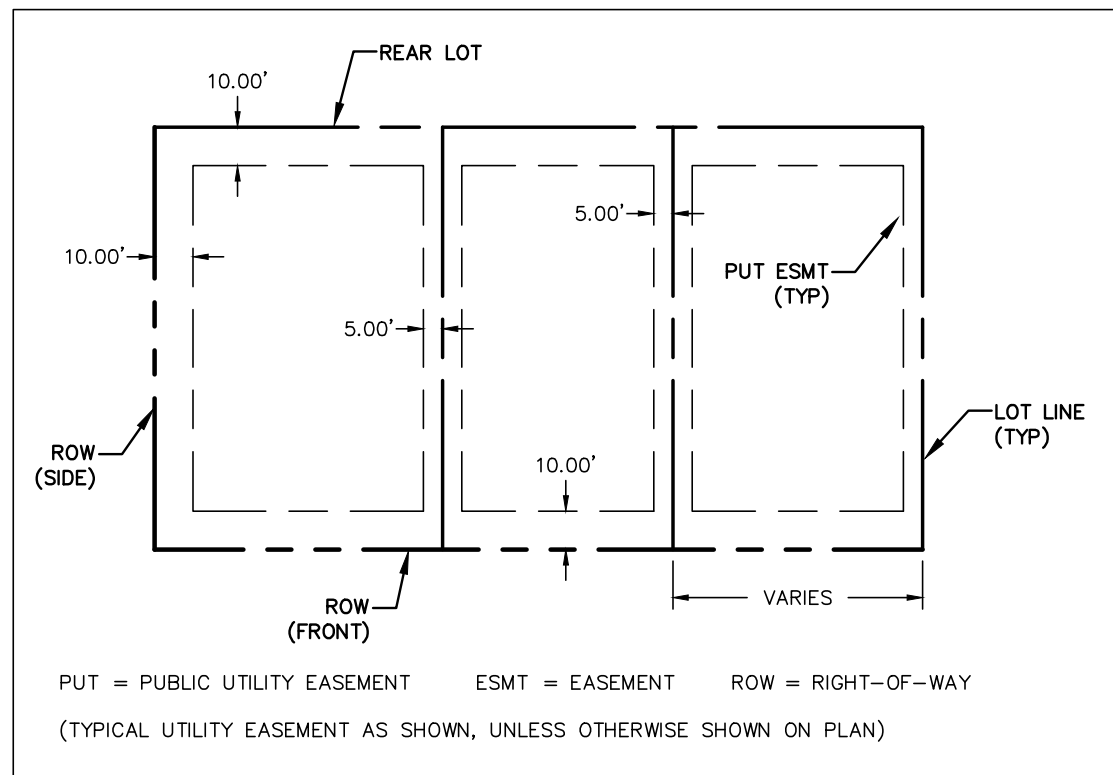

SINGLE FAMILY LOT UTILITY EASEMENTS


SCALE: N.T.S.

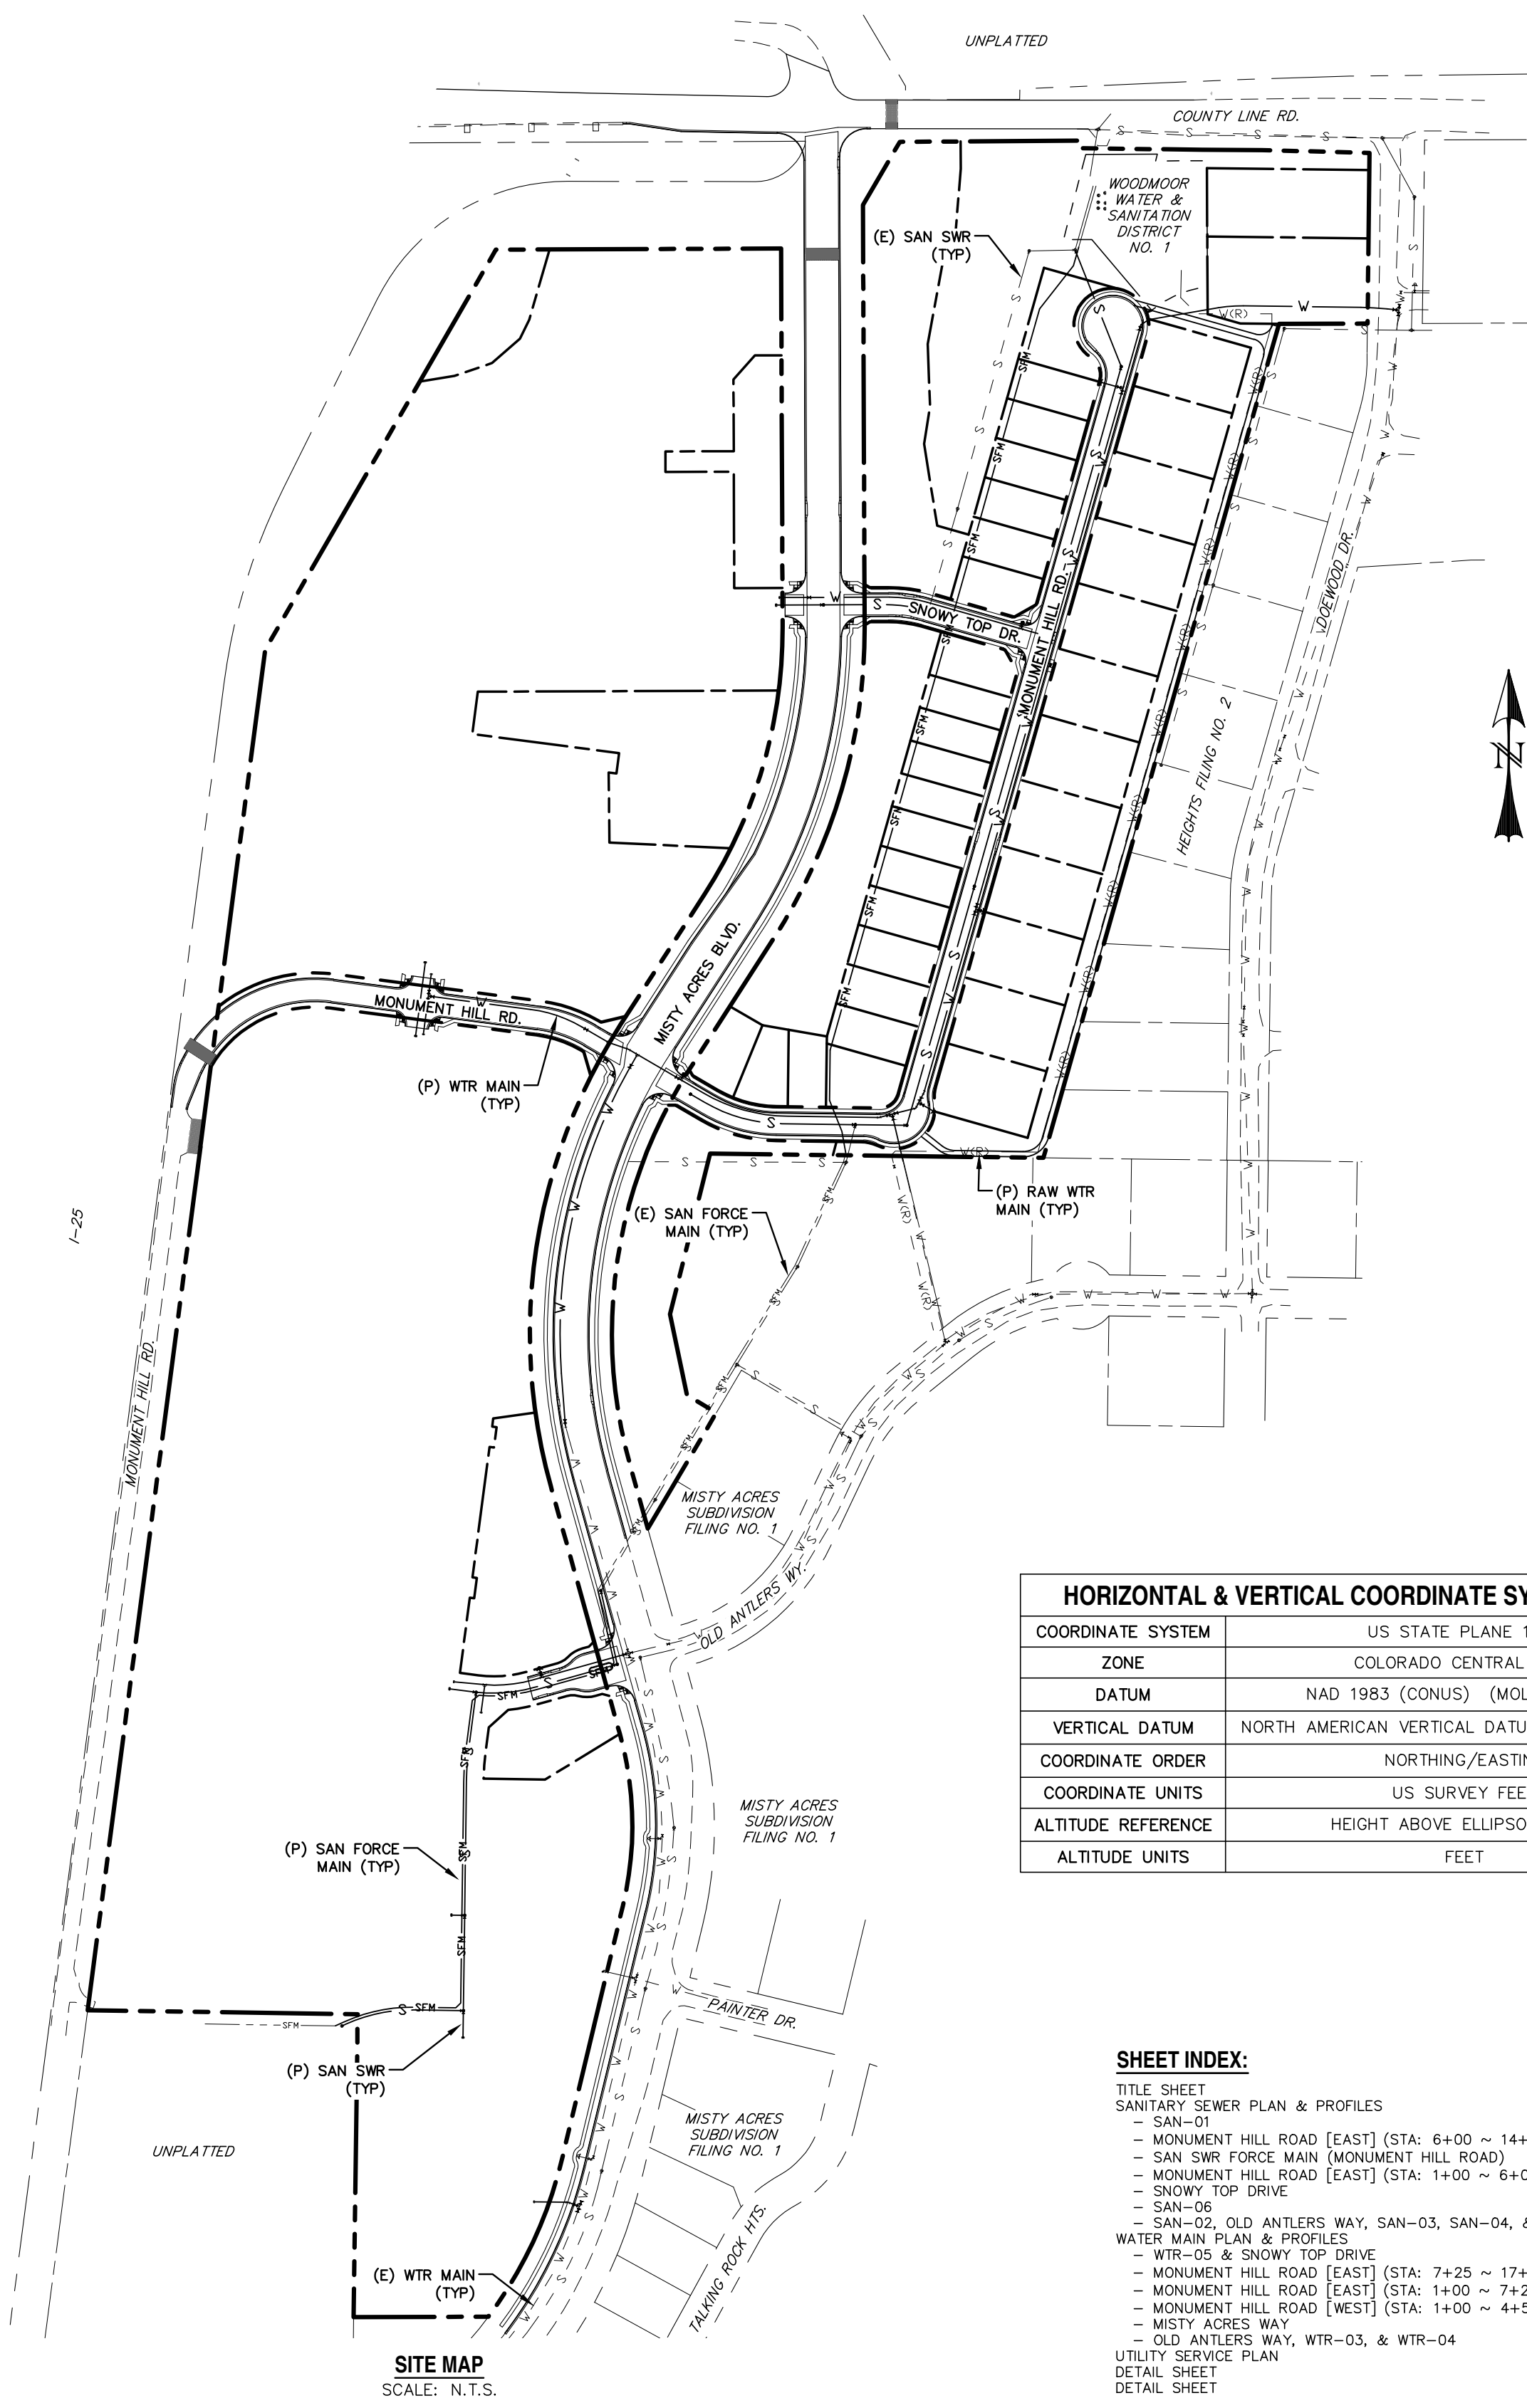

HORIZONTAL & VERTICAL COORDINATE SYSTEM DATA	
COORDINATE SYSTEM	US STATE PLANE 1983
ZONE	COLORADO CENTRAL 0502
DATUM	NAD 1983 (CONUS) (MOLONDENSKY)
VERTICAL DATUM	NORTH AMERICAN VERTICAL DATUM 1988 (NAVD 88)
COORDINATE ORDER	NORTHING/EASTING
COORDINATE UNITS	US SURVEY FEET
ALTITUDE REFERENCE	HEIGHT ABOVE ELLIPSOID (HAE)
ALTITUDE UNITS	FEET

SHEET INDEX:

TITLE SHEET	1 OF 12
SANITARY SEWER PLAN & PROFILES	
SAN-01	2 OF 12
MONUMENT HILL ROAD [EAST] (STA: 6+00 ~ 14+50)	2 OF 12
SAN SWR FORCE MAIN (MONUMENT HILL ROAD)	3 OF 12
MONUMENT HILL ROAD [EAST] (STA: 1+00 ~ 6+00)	4 OF 12
SNOWY TOP DRIVE	4 OF 12
SAN-06	5 OF 12
SAN-02, OLD ANTILERS WAY, SAN-03, SAN-04, & SAN-05	
WATER MAIN PLAN & PROFILES	
WTR-05 & SNOWY TOP DRIVE	6 OF 12
MONUMENT HILL ROAD [EAST] (STA: 7+25 ~ 17+25)	7 OF 12
MONUMENT HILL ROAD [EAST] (STA: 1+00 ~ 7+25 & WTR-01	8 OF 12
MONUMENT HILL ROAD [WEST] (STA: 1+00 ~ 6+00) & WTR-02	8 OF 12
MISTY ACRES WAY	9 OF 12
OLD ANTILERS WAY, WTR-03, & WTR-04	9 OF 12
UTILITY SERVICE PLAN	10 OF 12
DETAIL SHEET	11 OF 12
DETAIL SHEET	12 OF 12

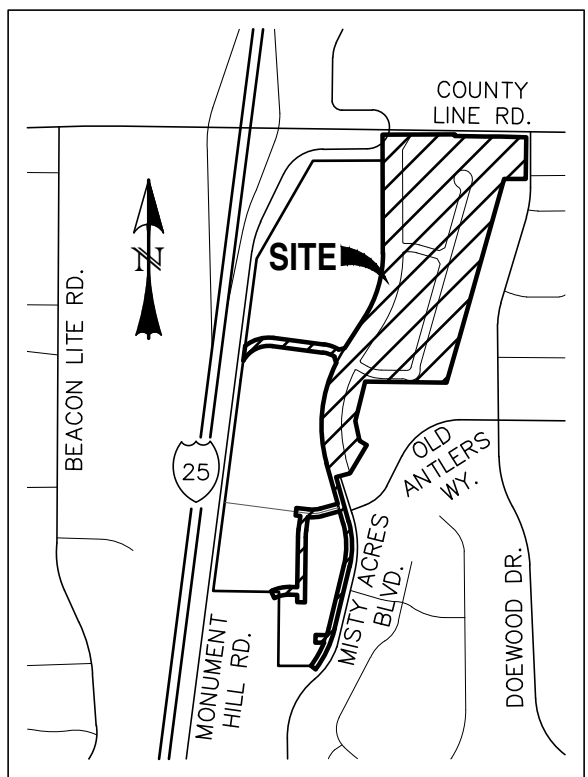

VICINITY MAP

SCALE: N.T.S.

ENGINEERS STATEMENT:

THESE DETAILED PLANS AND SPECIFICATIONS WERE PREPARED UNDER MY DIRECTION AND SUPERVISION. SAID PLANS AND SPECIFICATIONS HAVE BEEN PREPARED ACCORDING TO THE CRITERIA ESTABLISHED BY THE DISTRICT RULES AND REGULATIONS AND SYSTEM SPECIFICATIONS. SAID PLANS AND SPECIFICATIONS MEET THE PURPOSES FOR WHICH THE PARTICULAR UTILITY FACILITIES ARE DESIGNED AND ARE CORRECT TO THE BEST OF MY KNOWLEDGE AND BELIEF. I ACCEPT RESPONSIBILITY FOR ANY LIABILITY CAUSED BY ANY NEGLIGENT ACTS, ERRORS OR OMISSIONS ON MY PART IN PREPARATION OF THESE DETAILED PLANS AND SPECIFICATIONS.

RAYMOND

DATE

OWNER STATEMENT:

I, THE OWNER/DEVELOPER HAVE READ AND WILL COMPLY WITH THE REQUIREMENTS OF THESE UTILITY CONSTRUCTION PLANS AND ALL OF THE REQUIREMENTS SPECIFIED IN THESE DETAILED PLANS AND SPECIFICATIONS.

OWNER/DEVELOPER NAME:

DATE

FIRE AUTHORITY APPROVAL:

THE NUMBER OF FIRE HYDRANTS AND HYDRANT LOCATIONS AS SHOWN ON THE WATER PLAN SHEETS ARE CORRECT AND ADEQUATE TO SATISFY THE FIRE PROTECTION REQUIREMENTS AS SPECIFIED BY THE FIRE DISTRICT SERVING THE PROPERTY ON THE PLANS.

FIRE PROTECTION DISTRICT:

SIGNED:

DATE

EL PASO COUNTY:

COUNTY PLAN REVIEW IS PROVIDED ONLY FOR GENERAL CONFORMANCE WITH COUNTY DESIGN CRITERIA. THE COUNTY IS NOT RESPONSIBLE FOR THE ACCURACY AND ADEQUACY OF THE DESIGN, DIMENSIONS, AND/OR ELEVATIONS WHICH SHALL BE CONFIRMED AT THE JOB SITE. THE COUNTY THROUGH THE APPROVAL OF THIS DOCUMENT ASSUMES NO RESPONSIBILITY FOR COMPLETENESS AND/OR ACCURACY OF THIS DOCUMENT.

FILED IN ACCORDANCE WITH THE REQUIREMENTS OF THE EL PASO COUNTY LAND DEVELOPMENT CODE, DRAINAGE CRITERIA MANUAL VOLUMES 1 AND 2, AND ENGINEERING CRITERIA MANUAL, AS AMENDED.

IN ACCORDANCE WITH EGM SECTION 1.12, THESE CONSTRUCTION DOCUMENTS WILL BE VALID FOR CONSTRUCTION FOR A PERIOD OF 2 YEARS FROM THE DATE SIGNED BY THE EL PASO COUNTY ENGINEER. IF CONSTRUCTION HAS NOT STARTED WITHIN THOSE 2 YEARS, THE PLANS WILL NEED TO BE RESUBMITTED FOR APPROVAL, INCLUDING PAYMENT OF REVIEW FEES AT THE PLANNING AND COMMUNITY DEVELOPMENT DIRECTOR'S DISCRETION.

JOSHUA J. PALMER, P.E.
COUNTY ENGINEER / EGM ADMINISTRATOR

DATE

WOODMOOR WATER AND SANITARY DISTRICT NO. 1

APPROVED FOR CONSTRUCTION

DATE BY

THESE PLANS HAVE BEEN REVIEWED ONLY FOR GENERAL CONFORMANCE WITH DISTRICT RULES AND REGULATIONS AND SYSTEM SPECIFICATIONS. REVIEW AND CONSTRUCTION APPROVAL BY THE DISTRICT DOES NOT RELIEVE THE DEVELOPER/OWNER AND/OR CONTRACTOR FROM RESPONSIBILITY FOR COMPLIANCE WITH ANY RULES, REGULATIONS OR SPECIFICATIONS REQUIRED BY THE DISTRICT.

REV.	DESCRIPTION	DATE
1	ADDRESS AGENCY COMMENTS	11/04/25
2	ADDRESS AGENCY COMMENTS	12/31/25
3	ADDRESS AGENCY COMMENTS	01/06/26
4	ADDRESS AGENCY COMMENTS	05/11/26
5	ADDED EL PASO COUNTY REQUESTED SIGNATURE BLOCKS	06/24/26




Know what's below.
Call 72 hours before you dig.
For more details visit:
www.call811.com

PREPARED FOR:
MONUMENT RIDGE EAST, LLC
5055 LIST DRIVE
COLORADO SPRINGS, CO 80919




MONUMENT RIDGE EAST
FILING NO. 1
UTILITY CONSTRUCTION DRAWINGS

DESIGNED BY:	MGP	DRAWN BY:	MGP
SCALE:	N/A	DATE:	04/28/25
JOB NUMBER	24-001	SHEET	1 OF 12

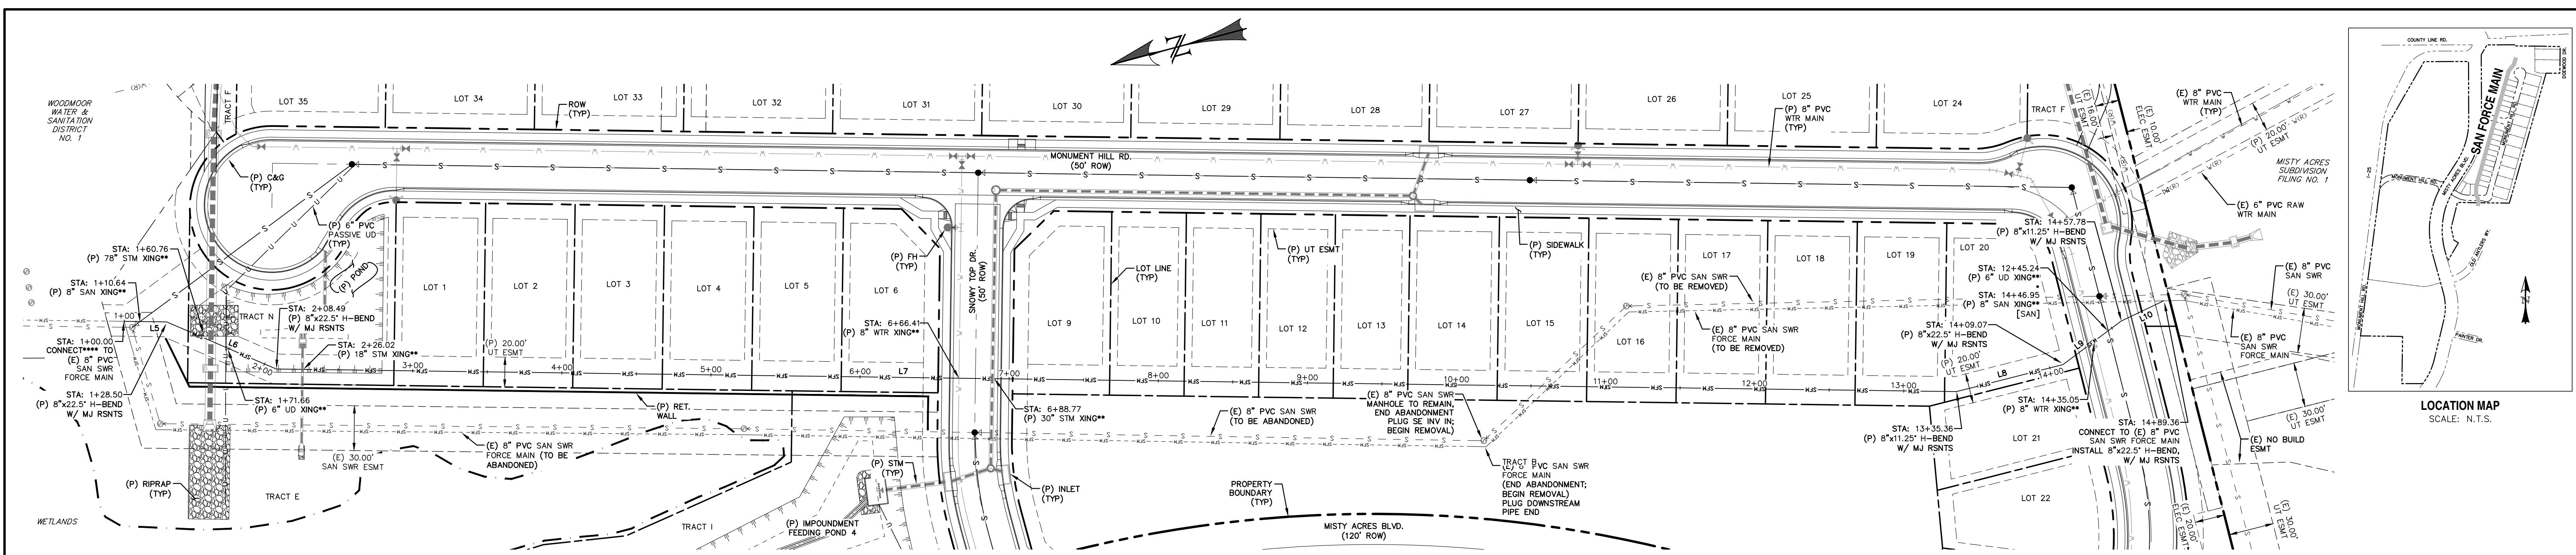

- NOTES:**
1. THE 8" GRAVITY MAIN SHALL BE SDR 35 PVC OR SDR 26. THE 8" FORCE MAIN SHALL BE C900 PVC DR14.
 2. FOR PIPELINES THAT ARE TO BE PLACED IN THE SAME TRENCH, A 4' HORIZONTAL SEPARATION WILL BE MAINTAINED, CENTERLINE TO CENTERLINE. THE 8" FORCE MAIN IS TO BE LAID AT THE SAME ELEVATION AS THE 8" GRAVITY MAIN UNLESS OTHERWISE NOTED.
 3. FOR MAINS IN PROPOSED STREETS, STATIONING IS RELATIVE TO STREET'S CENTERLINE.
 4. FOR MAINS NOT ASSOCIATED WITH A PROPOSED STREET, STATIONING IS RELATIVE TO THE MAIN'S CENTERLINE.
- * THE LOCATION OF ALL EXISTING UTILITIES (HORIZONTAL & VERTICAL) SHALL BE FIELD VERIFIED PRIOR TO BEGINNING OF CONSTRUCTION.
 - ** SEE PROFILE FOR CROSSING INFORMATION.
 - *** LENGTH OF PIPE DOES NOT EQUAL DIFFERENCE IN STATIONING.
 - **** REMOVE APPROX. 20 LF OF EXISTING SAN SWR FORCE MAIN & PLUG UPSTREAM PIPE. BEGIN ABANDONMENT OF FORCE MAIN.

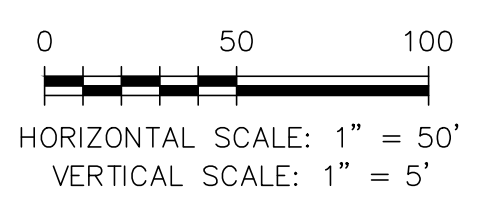


LINE TABLE -- FORCE MAIN		
LINE	BEARING	DISTANCE
L5	S15° 46' 17"W	28.50
L6	S38° 16' 17"W	79.99
L7	S15° 46' 17"W	1126.88
L8	S0° 44' 18"W	73.71
L9	S21° 45' 42"E	48.71
L10	S10° 30' 42"E	31.58

WOODMOOR WATER AND SANITARY DISTRICT NO. 1

APPROVED FOR CONSTRUCTION

DATE: _____ BY: _____

THESE PLANS HAVE BEEN REVIEWED ONLY FOR GENERAL CONFORMANCE WITH DISTRICT RULES AND REGULATIONS AND SYSTEM SPECIFICATIONS. REVIEW AND CONSTRUCTION APPROVAL BY THE DISTRICT DOES NOT RELIEVE THE DEVELOPER/OWNER AND/OR CONTRACTOR FROM RESPONSIBILITY FOR COMPLIANCE WITH ANY RULES, REGULATIONS OR SPECIFICATIONS REQUIRED BY THE DISTRICT.

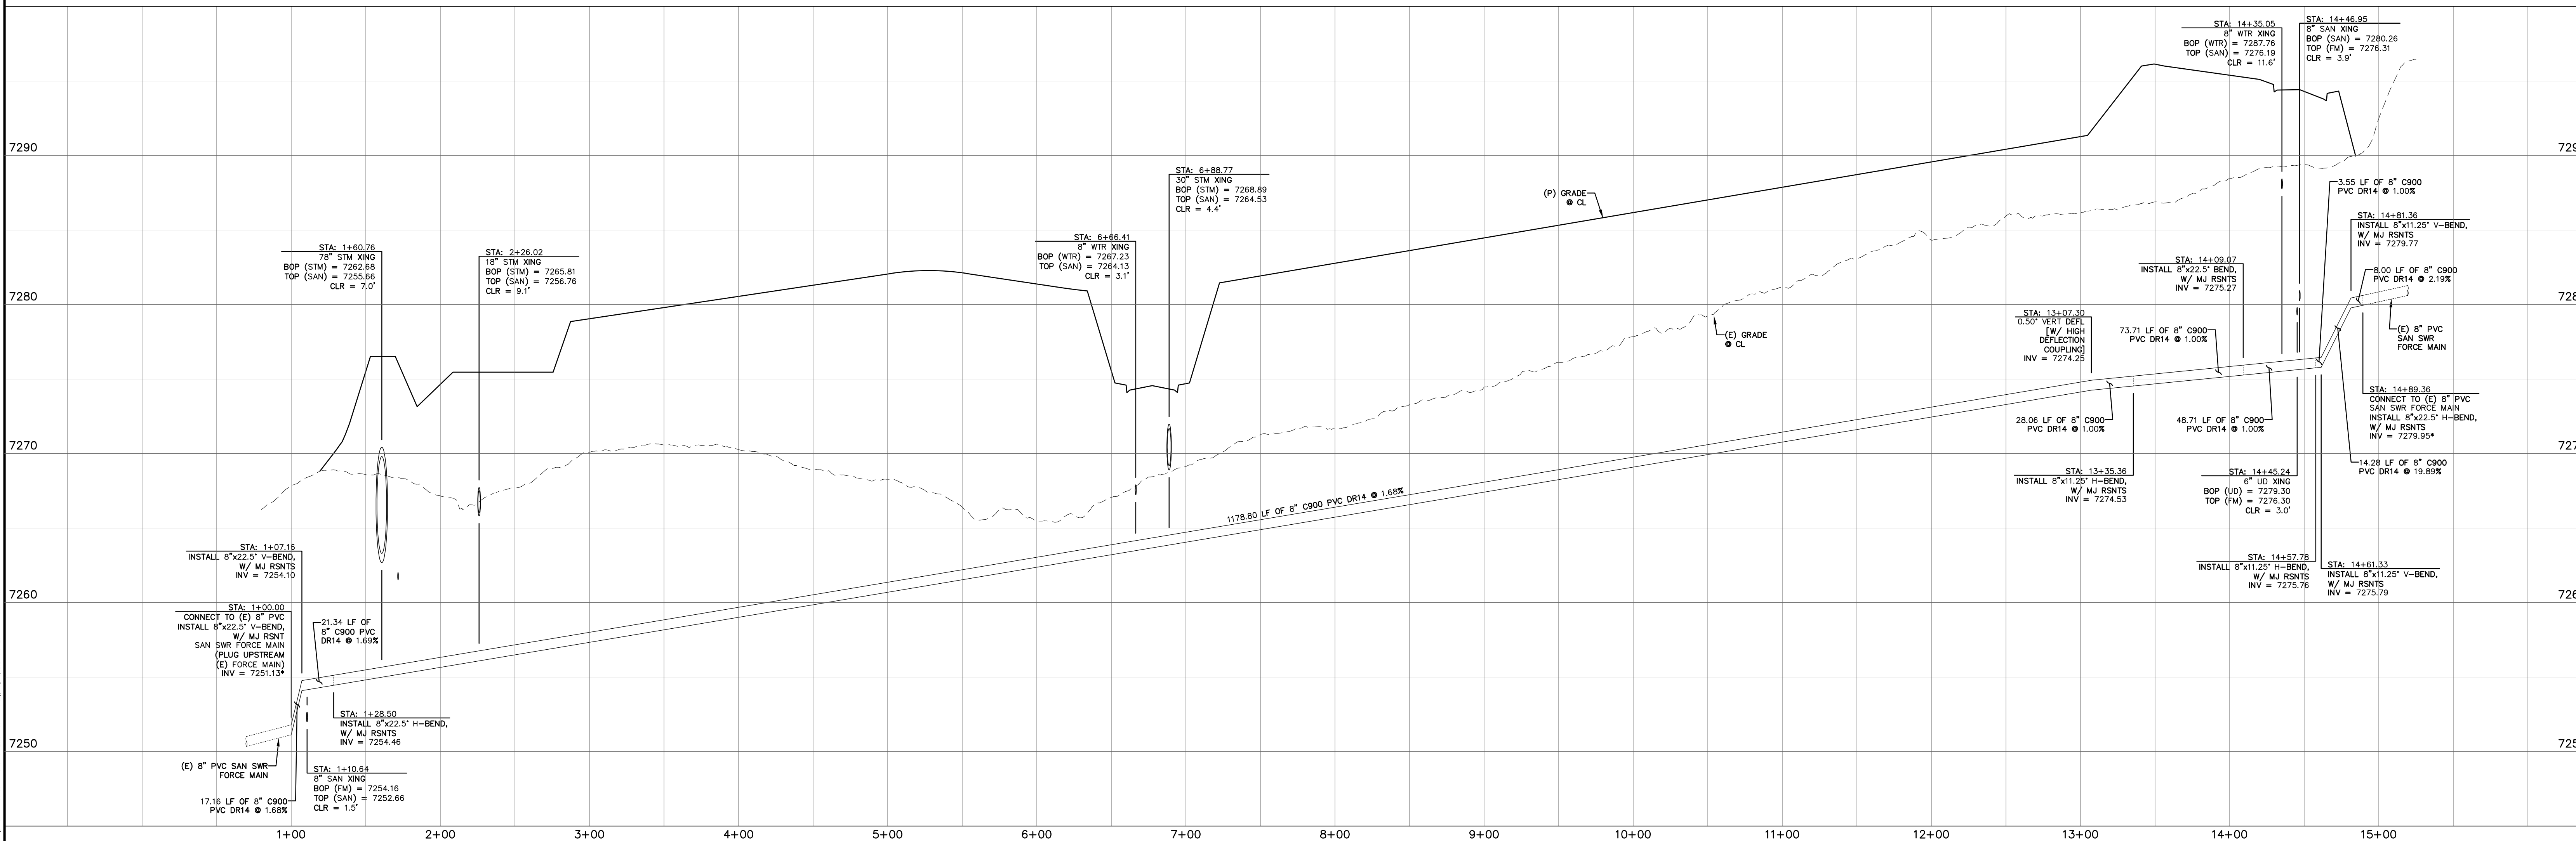

REV.	DESCRIPTION	DATE	ALIGNMENT ABBREVIATIONS:	PREPARED FOR:	PREPARE:	MONUMENT RIDGE EAST, LLC	NOT FOR CONSTRUCTION	PRC ENGINEERING	MONUMENT RIDGE EAST FILING NO. 1	DESIGNED BY:	DRAWN BY:
1	ADDRESS AGENCY COMMENTS	11/04/25	SAN-01 = S01	5055 LIST DRIVE	RAYMO	COLORADO SPRINGS, CO 80919		1655 W. UTAH STREET, SUITE 114	SAN FORCE MAIN	MGP	MGP
2	ADDRESS AGENCY COMMENTS	12/31/25	SAN-02 = S02					COLORADO SPRINGS, CO 80904	PLAN & PROFILE	SCALE: 1" = 50'	DATE: 04/28/25
3	ADDRESS AGENCY COMMENTS	01/06/26	SAN-03 = S03					(719) 291-2744		JOB NUMBER	SHEET
4	ADDRESS AGENCY COMMENTS	05/11/26	SAN-04 = S04							24-001	3 OF 12
5	ADDED EL PASO COUNTY REQUESTED SIGNATURE BLOCKS	06/24/26	SAN-05 = S05								

For more details visit: www.call811.com

811 Know what's below. Call 72 hours before you dig.

ALIGNMENT ABBREVIATIONS:






- SAN-01 = S01
- SAN-02 = S02
- SAN-03 = S03
- SAN-04 = S04
- SAN-05 = S05
- MISTY ACRES BOULEVARD = MAB
- MONUMENT HILL ROAD [EAST] = MHE
- MONUMENT HILL ROAD [WEST] = MHW
- SNOWY TOP DRIVE = STD
- OLD ANTLERS DRIVE = OAD

NOTES:

- THE 8" GRAVITY MAIN SHALL BE SDR 35 PVC OR SDR 26.
THE 8" FORCE MAIN SHALL BE C900 PVC DR14.
- FOR PIPELINES THAT ARE TO BE PLACED IN THE SAME TRENCH, A 4' HORIZONTAL SEPARATION WILL BE MAINTAINED, CENTERLINE TO CENTERLINE. THE 8" FORCE MAIN IS TO BE LAID AT THE SAME ELEVATION AS THE 8" GRAVITY MAIN UNLESS OTHERWISE NOTED.
- FOR MAINS IN PROPOSED STREETS, STATIONING IS RELATIVE TO STREET'S CENTERLINE.
- FOR MAINS NOT ASSOCIATED WITH A PROPOSED STREET, STATIONING IS RELATIVE TO THE MAIN'S CENTERLINE.
- THE LOCATION OF ALL EXISTING UTILITIES (HORIZONTAL & VERTICAL) SHALL BE FIELD VERIFIED PRIOR TO BEGINNING OF CONSTRUCTION.
- SEE PROFILE FOR CROSSING INFORMATION.
- LENGTH OF PIPE DOES NOT EQUAL DIFFERENCE IN STATIONING.

LINE TABLE - SAN SWR			
LINE	BEARING	DISTANCE	
L4	S15° 46' 17"W	363.45	
L11	N89° 15' 42"W	75.28	
L12	N89° 15' 42"W	107.78	
L13	N59° 45' 36"W	23.69	
L14	N78° 04' 04"W	17.24	
L15	S89° 46' 22"W	88.24	
L16	S89° 46' 22"W	70.00	
L17	N7° 26' 30"E	50.00	
L18	N7° 26' 30"E	60.00	

CURVE TABLE - SAN SWR			
CURVE	DELTA	RADIUS	LENGTH
C1	29°30'06"	230.00	118.43
C2	12°09'34"	230.00	48.81

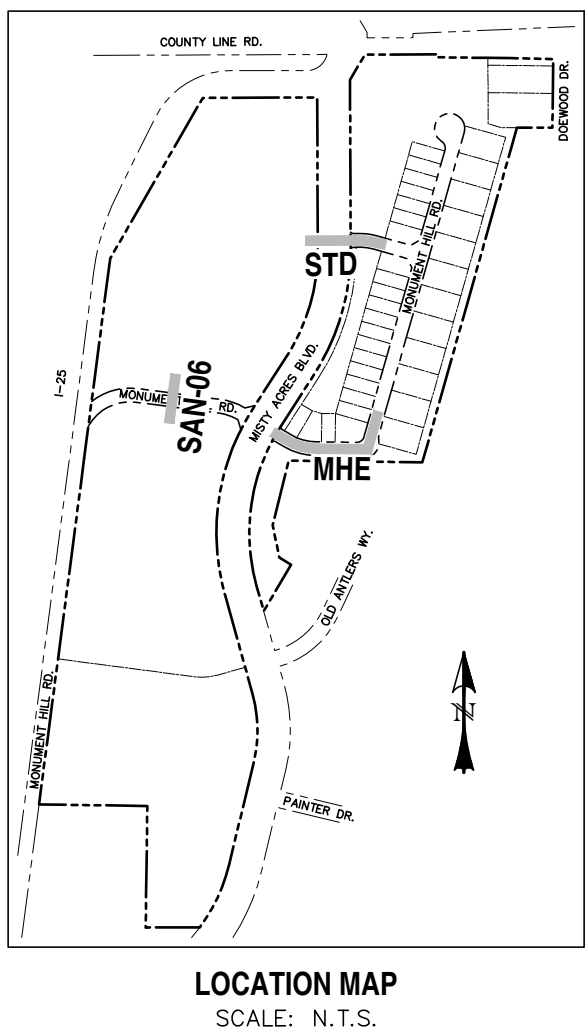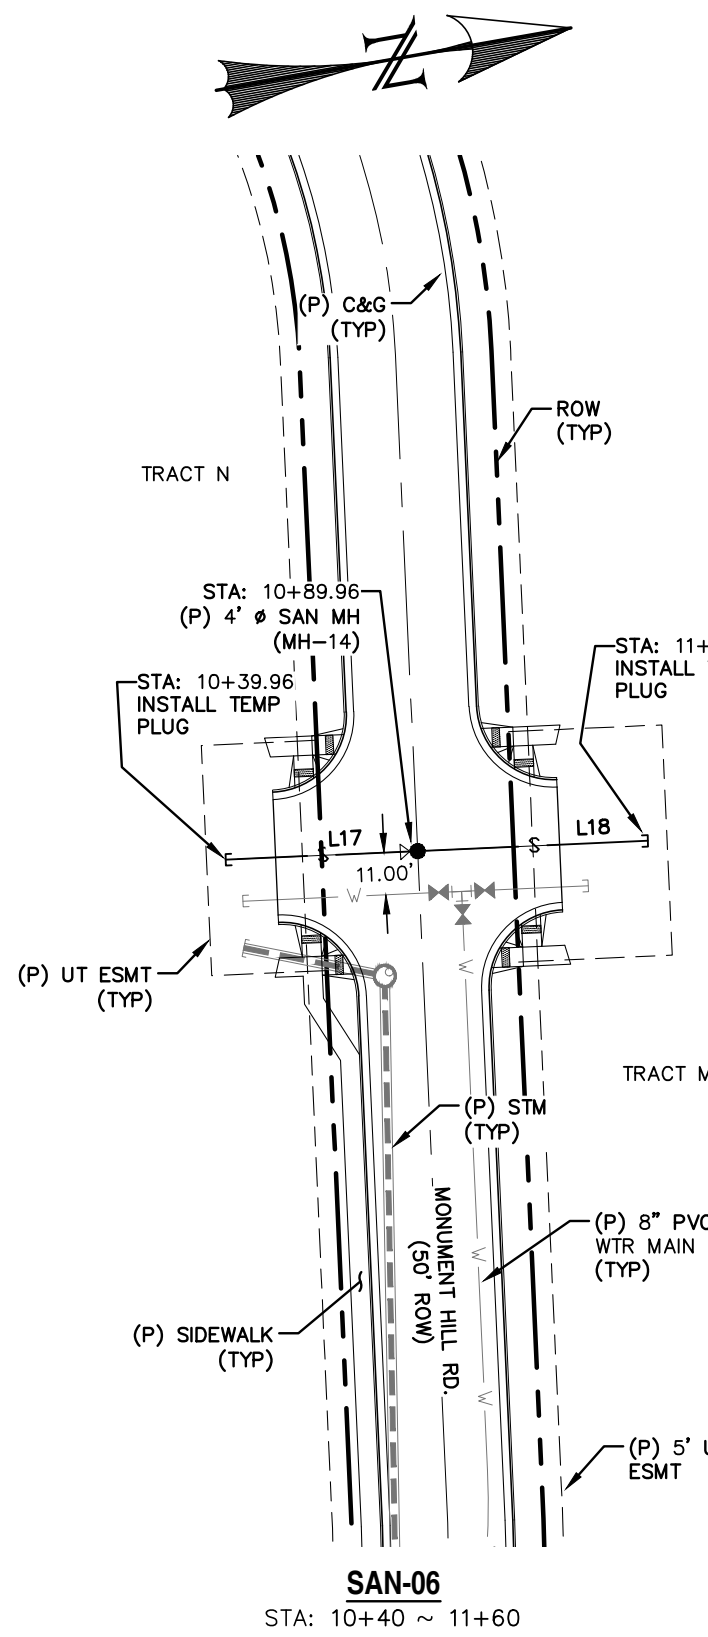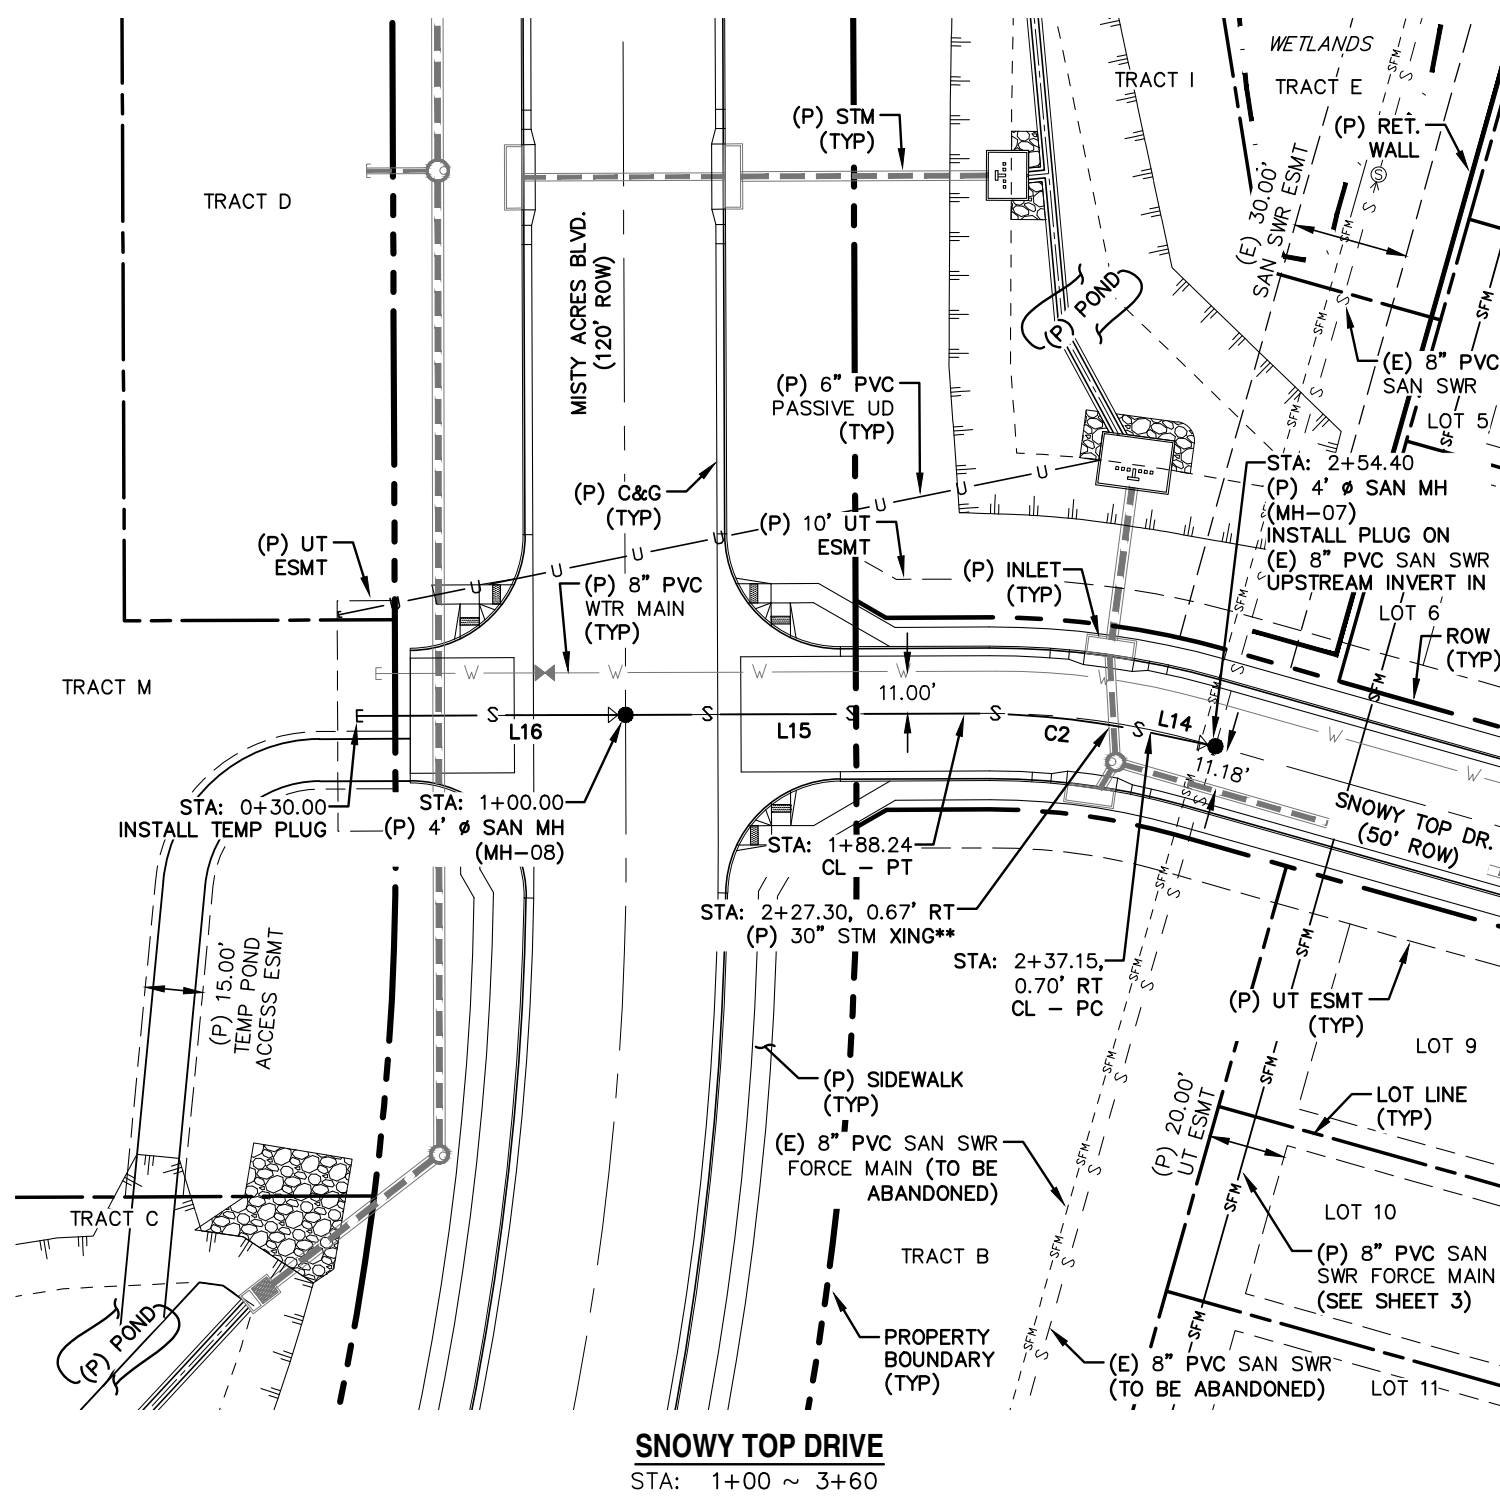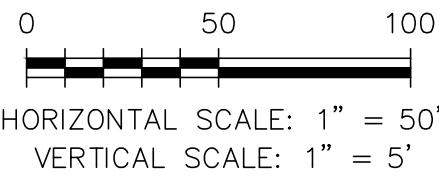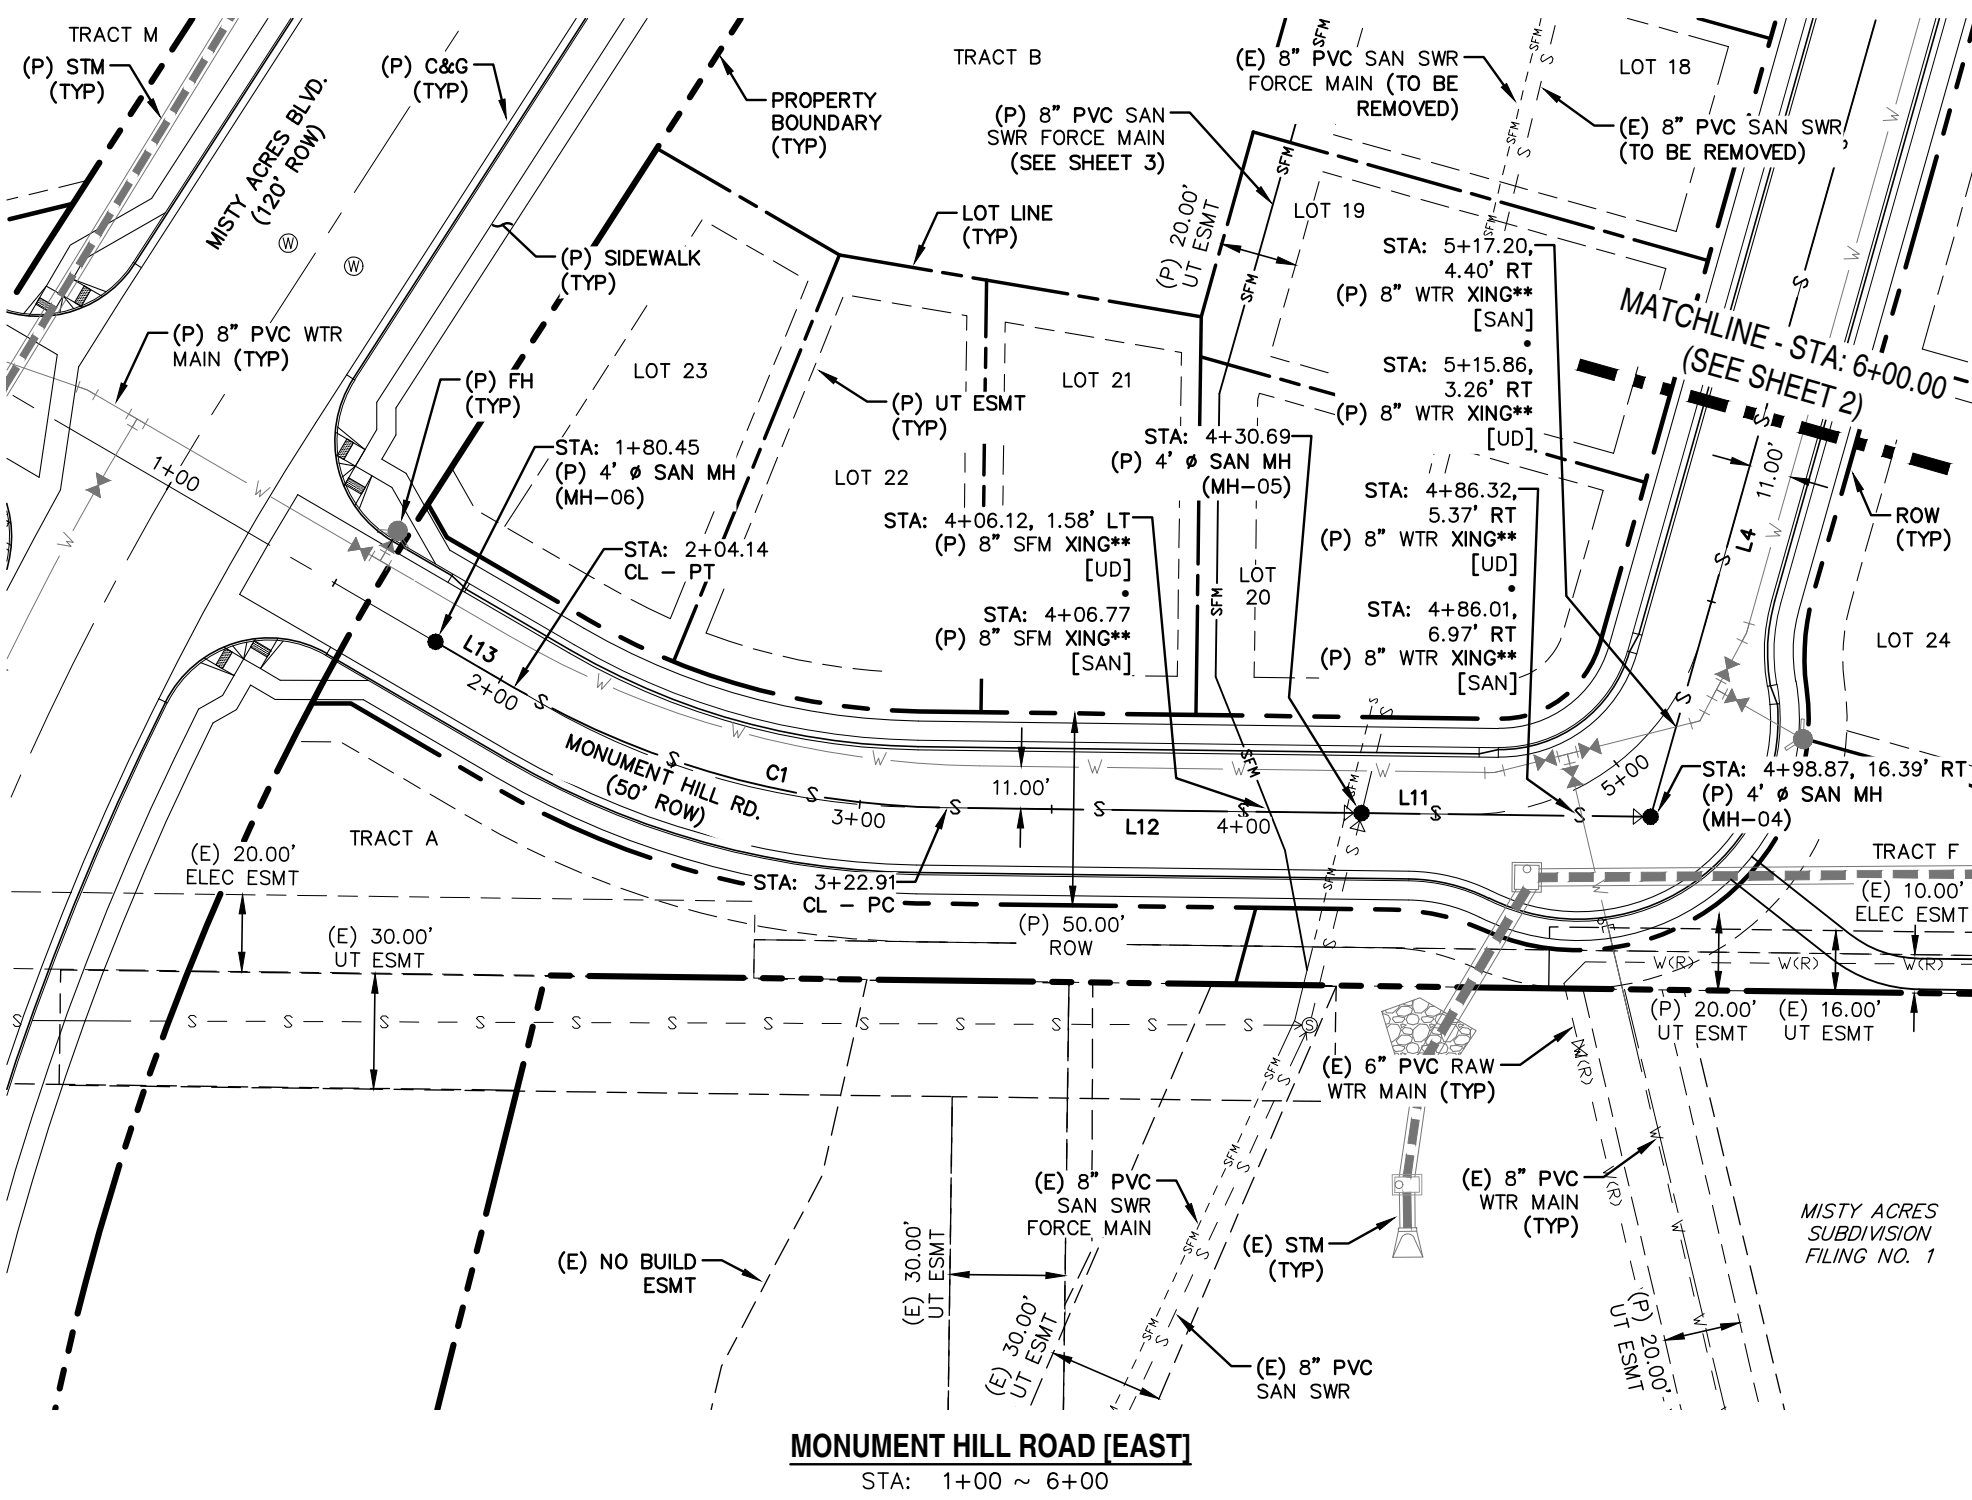


WOODMOOR WATER AND SANITARY DISTRICT NO. 1

APPROVED FOR CONSTRUCTION

DATE _____ BY _____

THESE PLANS HAVE BEEN REVIEWED ONLY FOR GENERAL CONFORMANCE WITH DISTRICT RULES AND REGULATIONS AND SYSTEM SPECIFICATIONS. REVIEW AND CONSTRUCTION APPROVAL BY THE DISTRICT DOES NOT RELIEVE THE DEVELOPER/OWNER AND/OR CONTRACTOR FROM RESPONSIBILITY FOR COMPLIANCE WITH ANY RULES, REGULATIONS OR SPECIFICATIONS REQUIRED BY THE DISTRICT.

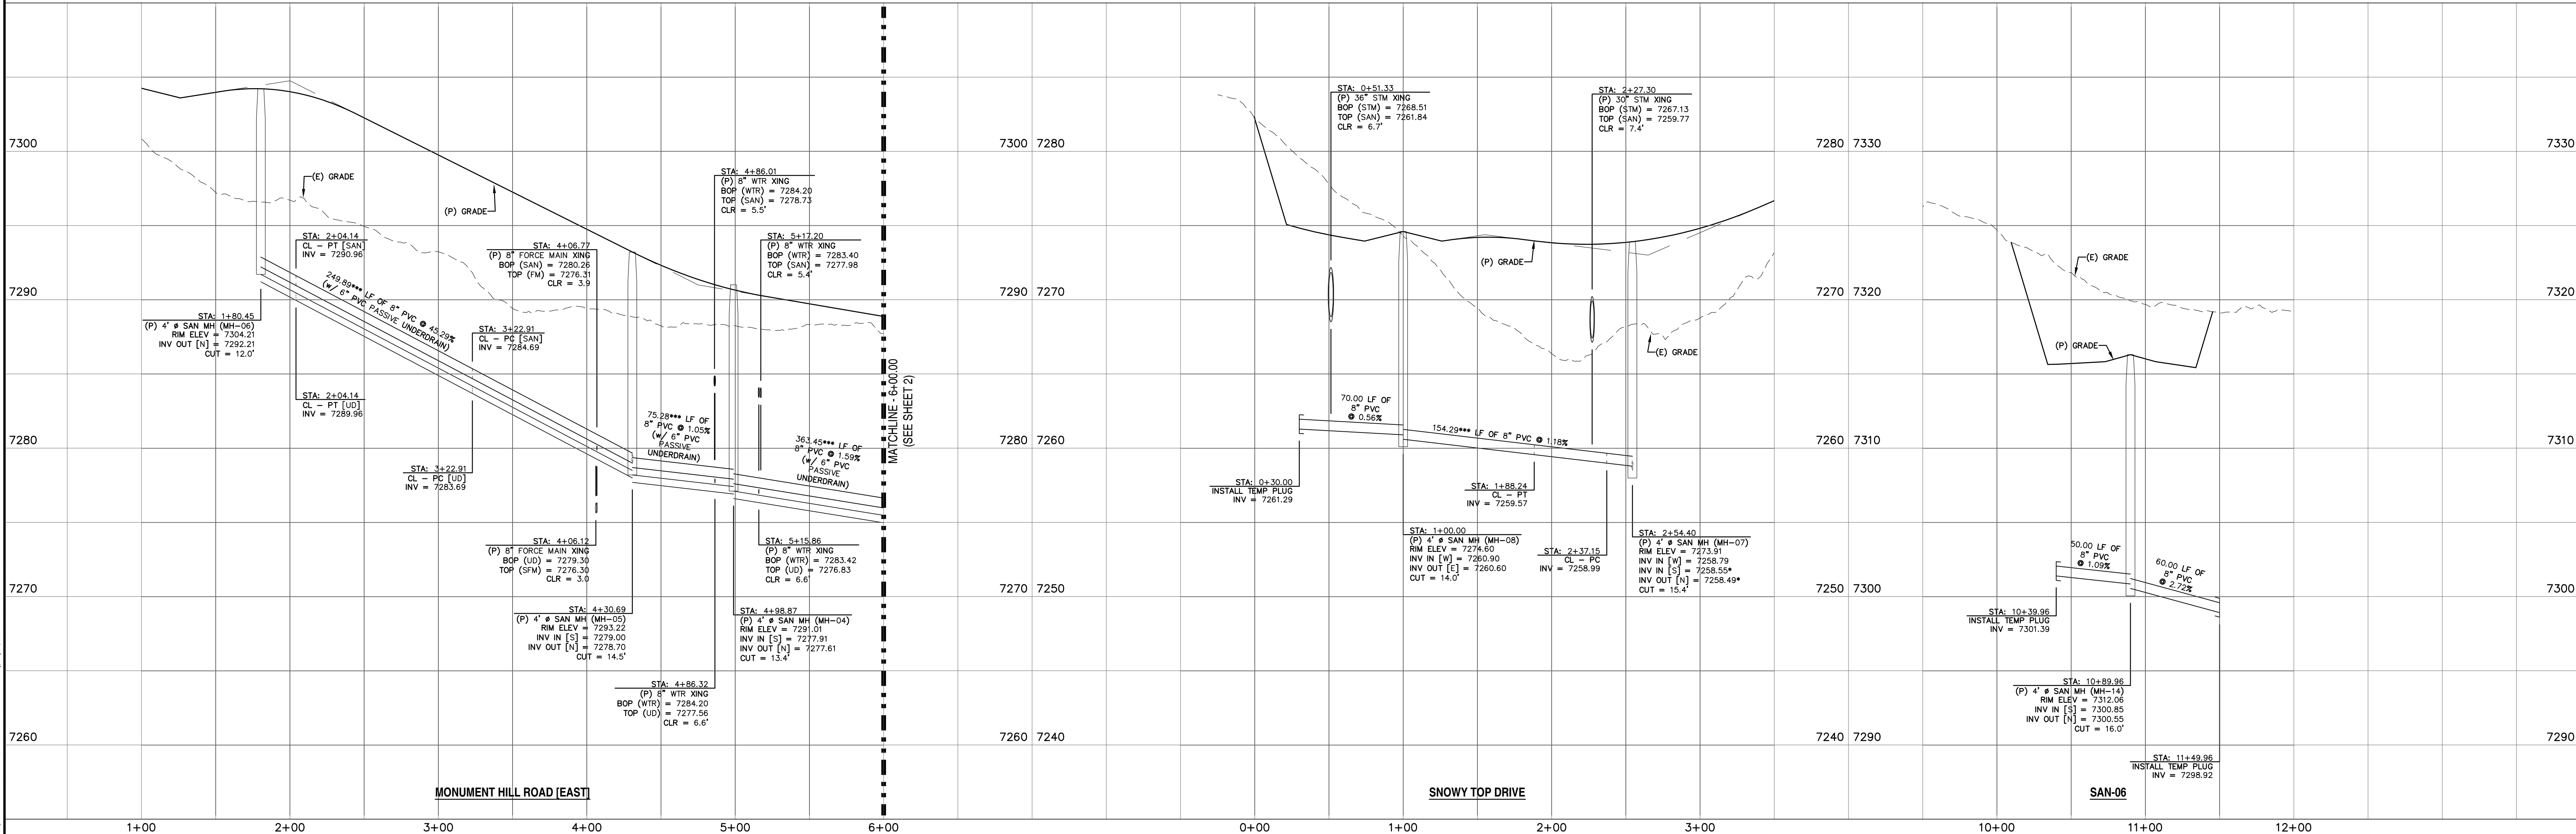

REV.	DESCRIPTION	DATE	ALIGNMENT ABBREVIATIONS:	PREPARED FOR:	PREPARE	DESIGNED BY:	DRAWN BY:
1	ADDRESS AGENCY COMMENTS	11/04/25	SAN-01 = S01	MONUMENT RIDGE EAST, LLC	RAYMO	MGP	MGP
2	ADDRESS AGENCY COMMENTS	12/31/25	SAN-02 = S02				
3	ADDRESS AGENCY COMMENTS	01/06/26	SAN-03 = S03				
4	ADDRESS AGENCY COMMENTS	05/11/26	SAN-04 = S04				
5	ADDED EL PASO COUNTY REQUESTED SIGNATURE BLOCKS	06/24/26	MISTY ACRES BOULEVARD = MAB				
			MONUMENT HILL ROAD [EAST] = MHE				
			SNOWY TOP DRIVE = STD				
			OLD ANTLERS DRIVE = OAD				


811 Know what's below. Call 72 hours before you dig. For more details visit: www.call811.com

NOT FOR CONSTRUCTION

PRC ENGINEERING 1655 W. UTAH STREET, SUITE 114 COLORADO SPRINGS, CO 80904 (719) 291-2744

MONUMENT RIDGE EAST FILING NO. 1 SAN SWR PLAN & PROFILE

JOB NUMBER 24-001 SHEET 4 OF 12

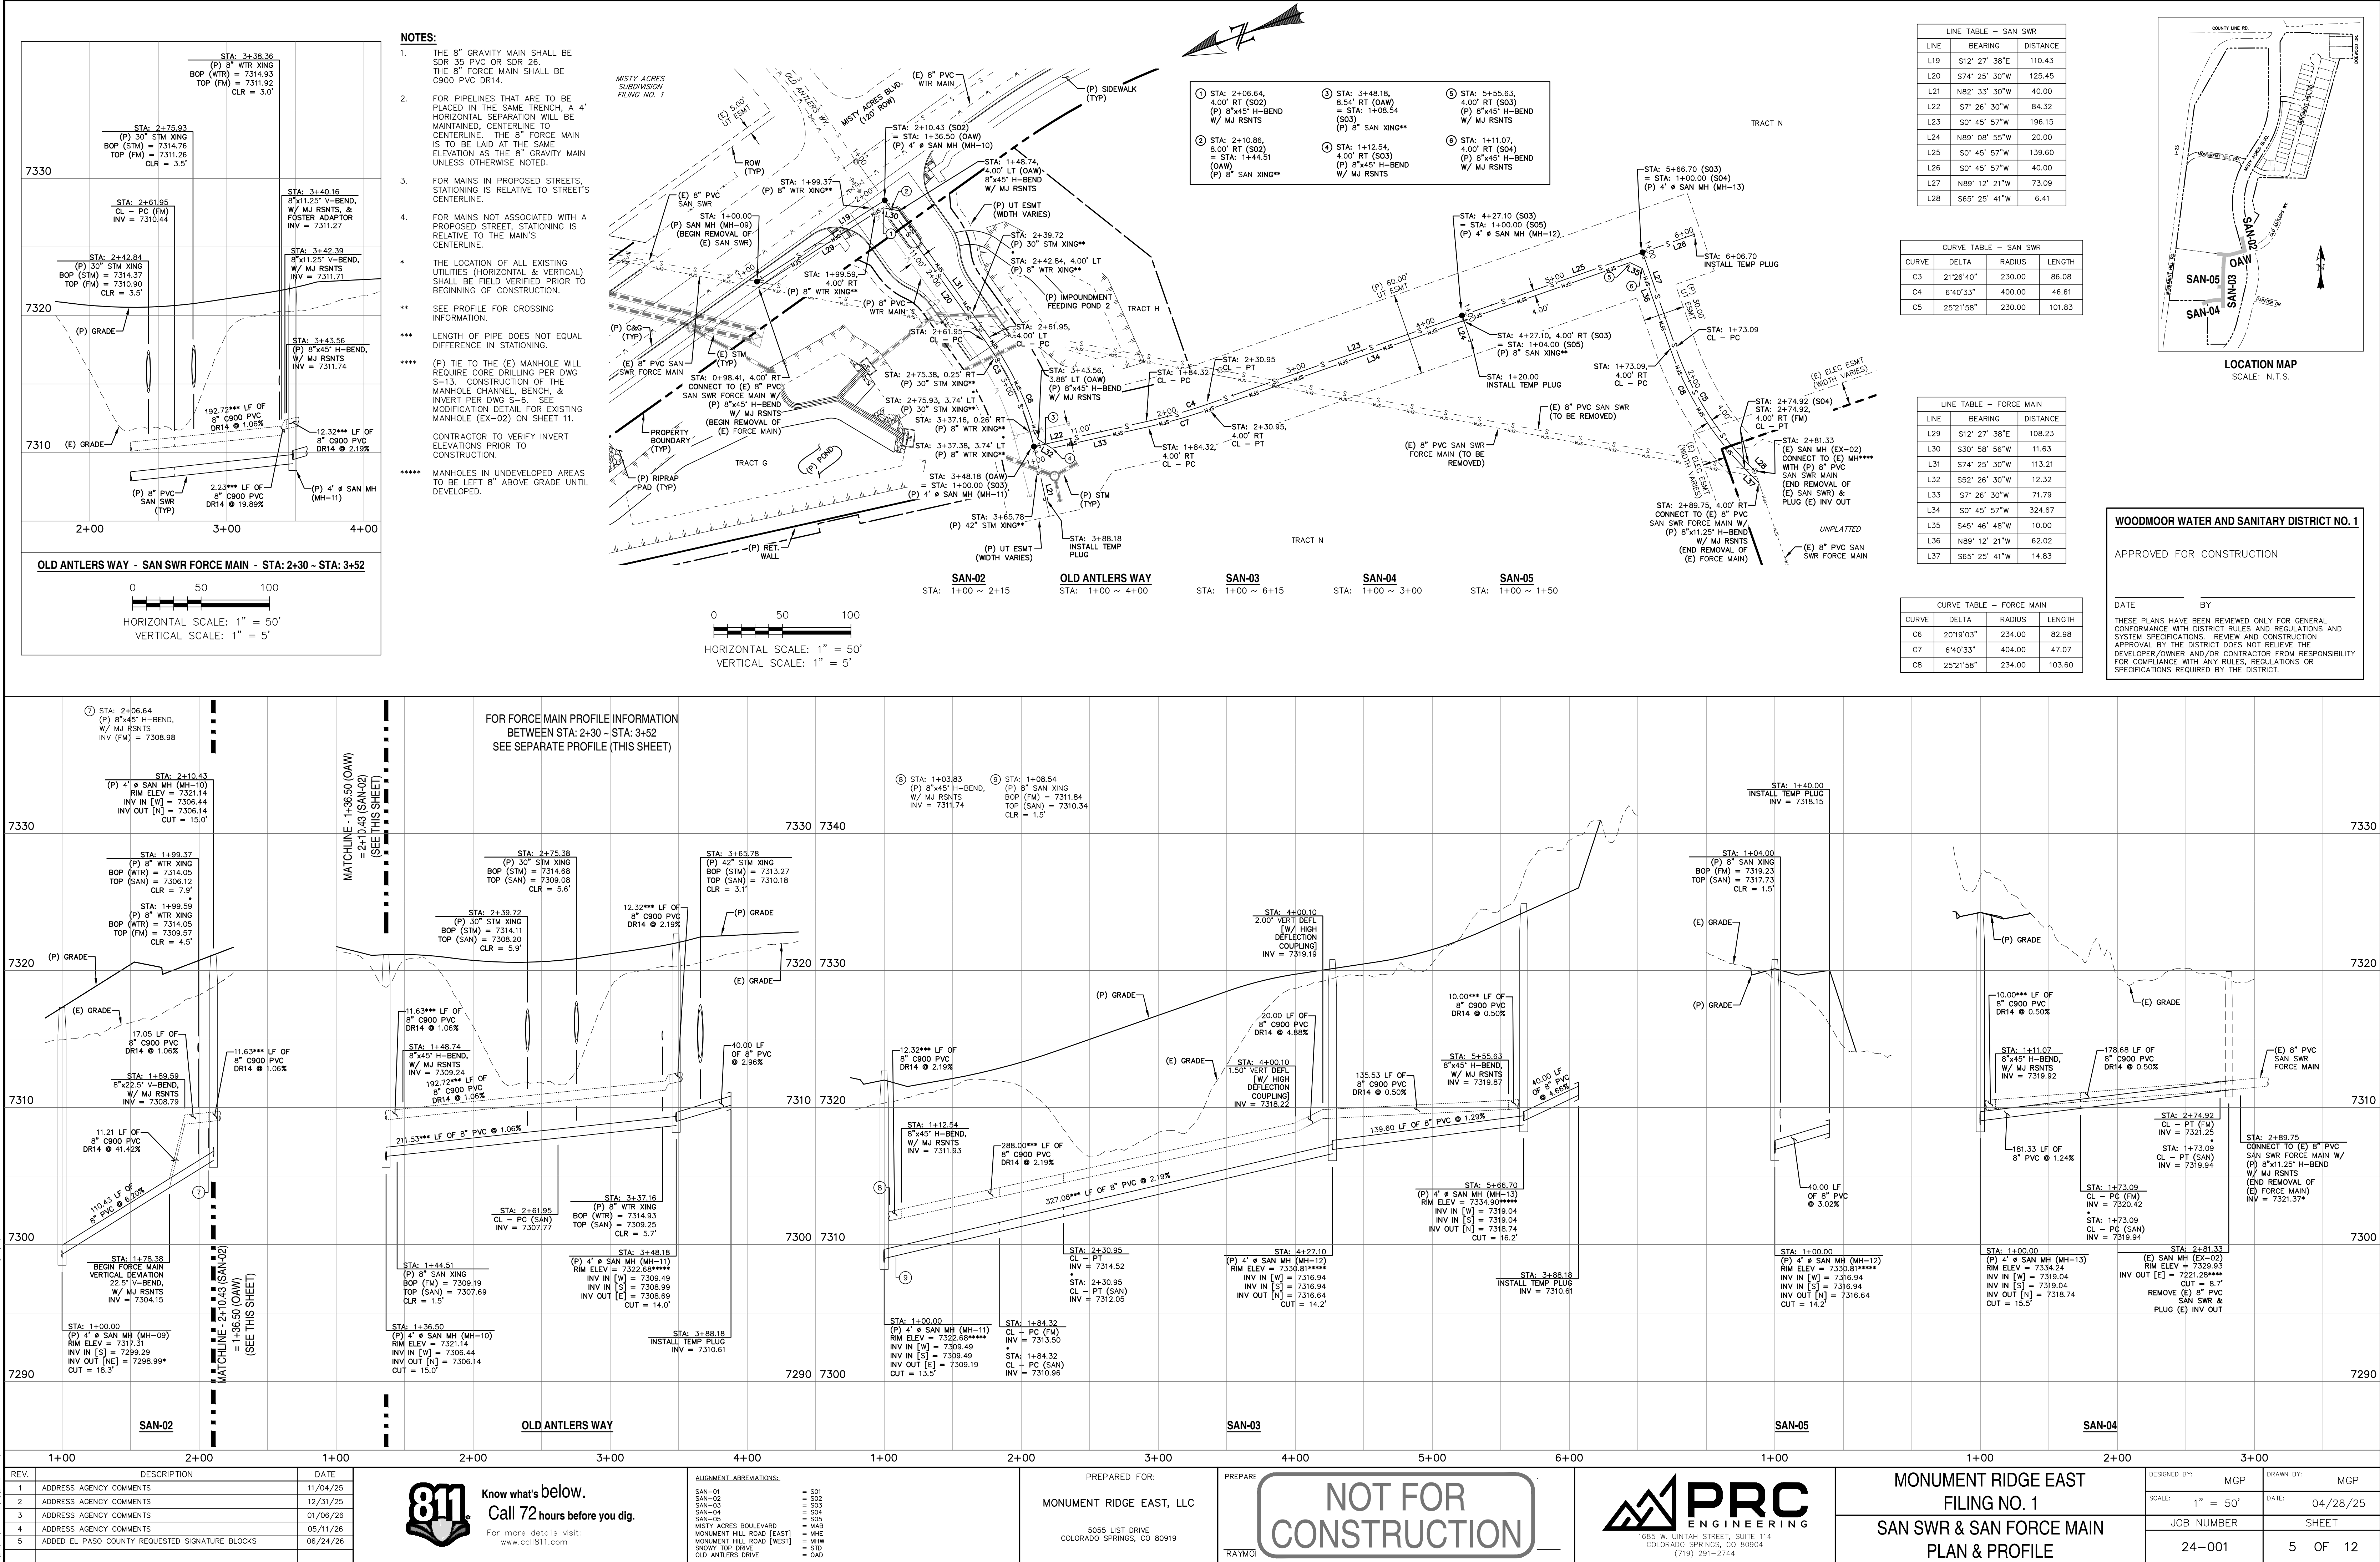

Know what's below.
Call 72 hours before you dig.
For more details visit:
www.call811.com

ALIGNMENT ABBREVIATIONS:
SAN-01 = S01
SAN-02 = S02
SAN-03 = S03
SAN-04 = S04
SAN-05 = S05
MISTY ACRES BOULEVARD = MAB
MONUMENT HILL ROAD (EAST) = MHE
MONUMENT HILL ROAD (WEST) = MHW
SNOWY TOP DRIVE = STD
OLD ANTLERS DRIVE = OAD

PREPARED FOR:
MONUMENT RIDGE EAST, LLC
5055 LIST DRIVE
COLORADO SPRINGS, CO 80919

PREPARE
RAYMO

NOT FOR CONSTRUCTION


PRC
ENGINEERING
1655 W. UTAH STREET, SUITE 114
COLORADO SPRINGS, CO 80904
(719) 291-2744

MONUMENT RIDGE EAST
FILING NO. 1
SAN SWR & SAN FORCE MAIN
PLAN & PROFILE

DESIGNED BY: MGP
SCALE: 1" = 50'
JOB NUMBER: 24-001
DRAWN BY: MGP
DATE: 04/28/25
SHEET: 5 OF 12




NOTES:

- FOR MAINS IN PROPOSED STREETS, STATIONING IS RELATIVE TO STREET'S CENTERLINE.
 - FOR MAINS NOT ASSOCIATED WITH A PROPOSED STREET, STATIONING IS RELATIVE TO THE GRAVITY MAIN'S CENTERLINE.
 - FOR SPECIFICATION REFERENCES IN NOTES, SEE "WOODMOOR WATER AND SANITATION DISTRICT NO. 1 STANDARD SPECIFICATIONS."
 - FIRE HYDRANTS SHALL HAVE STAINLESS STEEL STEMS.
 - GATE VALVES SHALL HAVE STAINLESS STEEL STEMS. REF: "2.1 GATE VALVES (2" THROUGH 12")"
 - SEE "2.10 TAPPING SADDLES" FOR APPROVED TAPPING SADDLES.
 - FOR CROSSINGS, A FULL JOINT OF WATER MAIN SHALL BE CENTERED UNDER THE UPPER UTILITY.
 - THE LOCATION OF ALL EXISTING UTILITIES (HORIZONTAL & VERTICAL) SHALL BE FIELD VERIFIED PRIOR TO BEGINNING OF CONSTRUCTION.
 - SEE PROFILE FOR CROSSING INFORMATION.
 - HIGH DEFLECTION COUPLING TO BE USED.
- DEFLECTIONS AT PIPE BELLS ARE NOT ALLOWED.

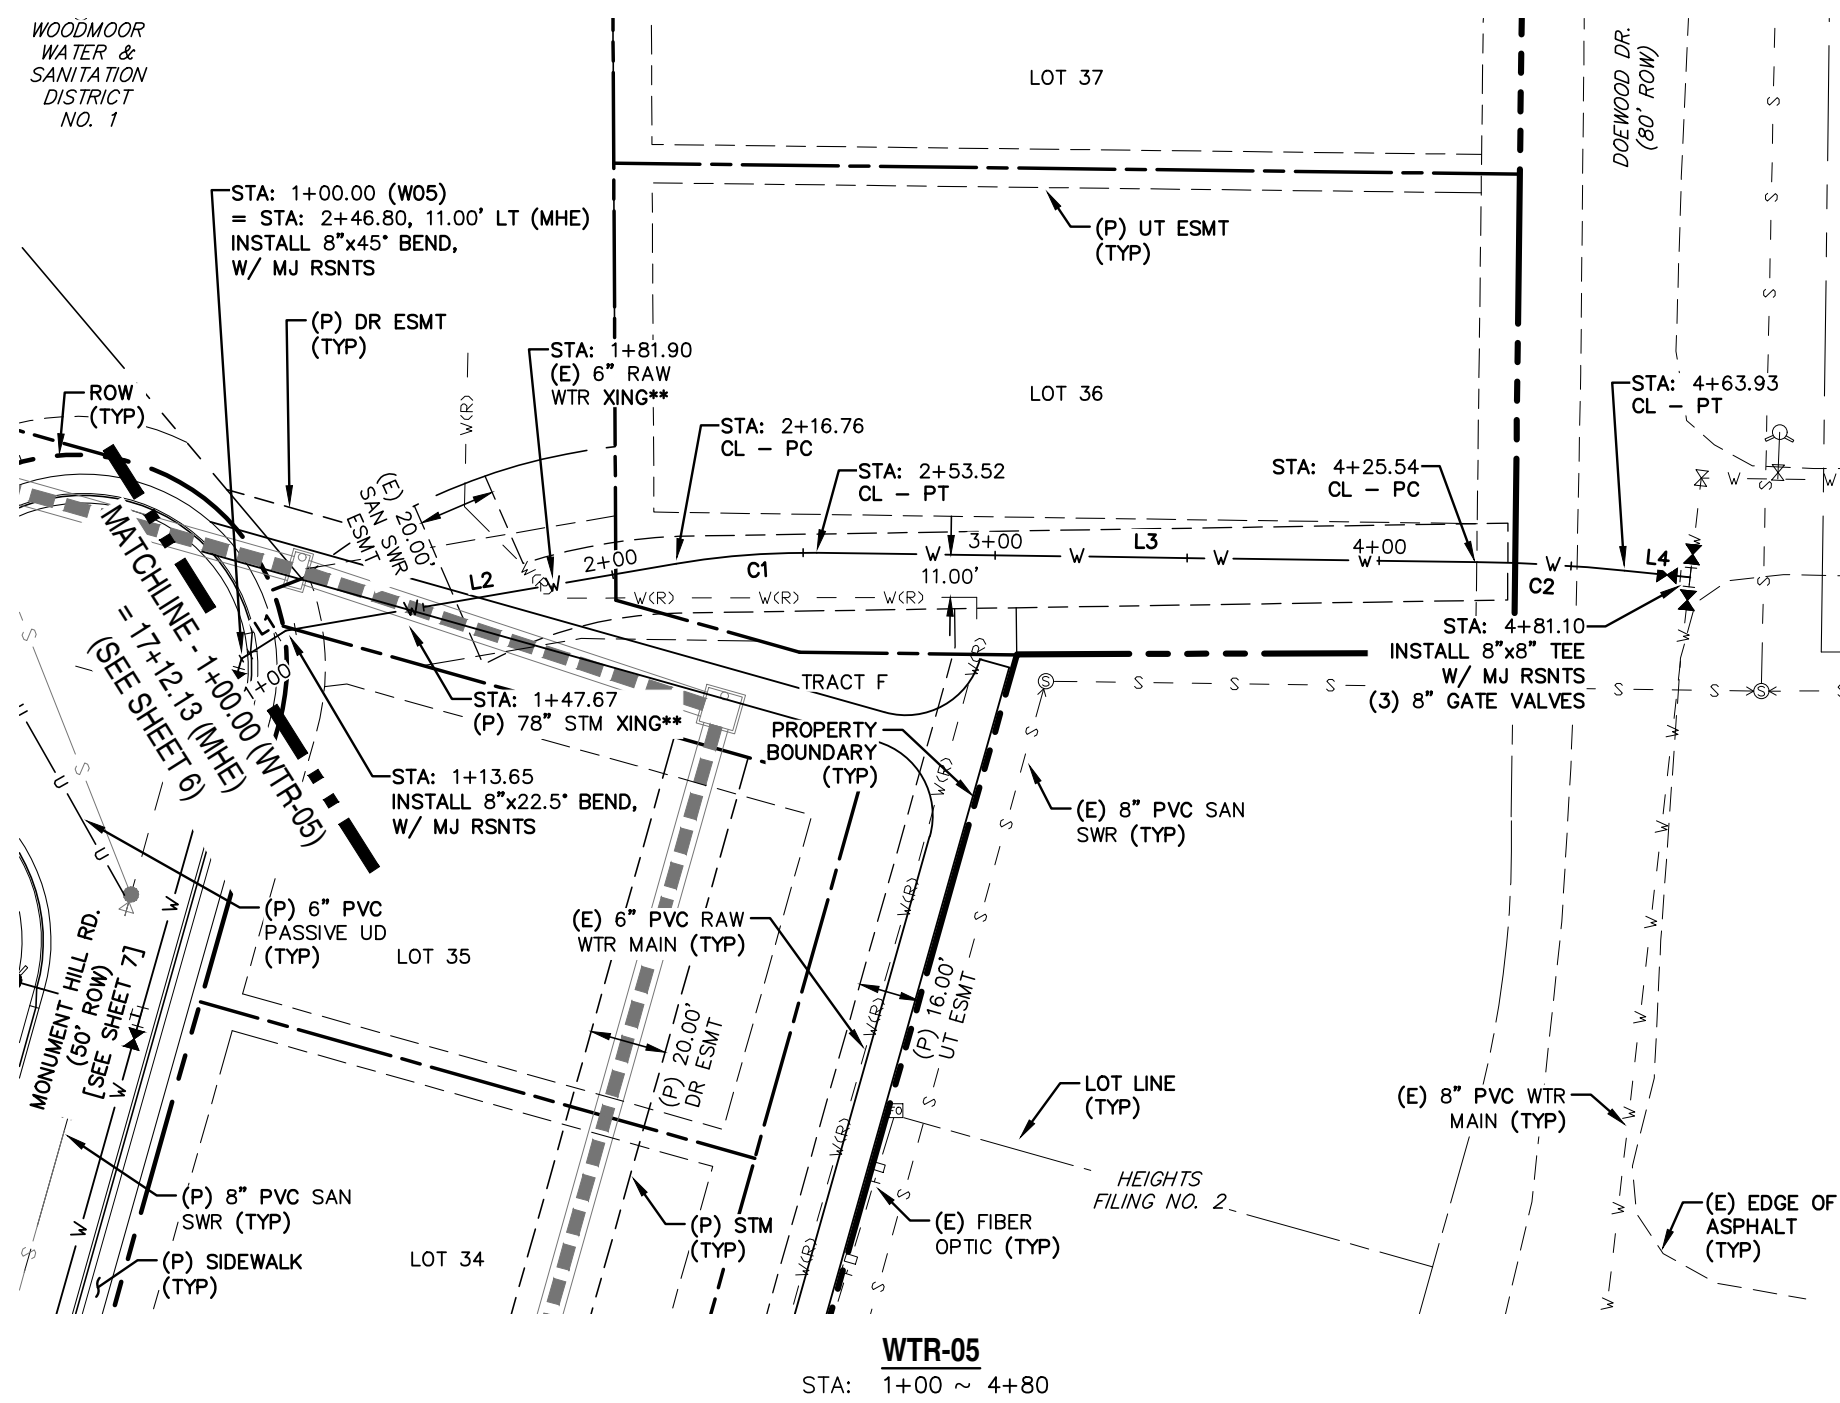

LINE TABLE - WTR MAIN			
LINE	BEARING	DISTANCE	
L1	N57° 46' 17"E	13.65	
L2	N80° 16' 17"E	103.10	
L3	S89° 11' 44"E	172.01	
L4	S84° 11' 44"E	17.17	
L5	N89° 46' 22"E	44.00	
L6	N89° 46' 22"E	117.31	
L7	S74° 13' 43"E	142.62	
L8	N15° 46' 17"E	9.00	
L9	S74° 13' 43"E	48.00	

CURVE TABLE - WTR			
CURVE	DELTA	RADIUS	LENGTH
C1	10°31'59"	200.00	36.77
C2	5°00'00"	440.00	38.40
C3	15°59'55"	200.00	55.85

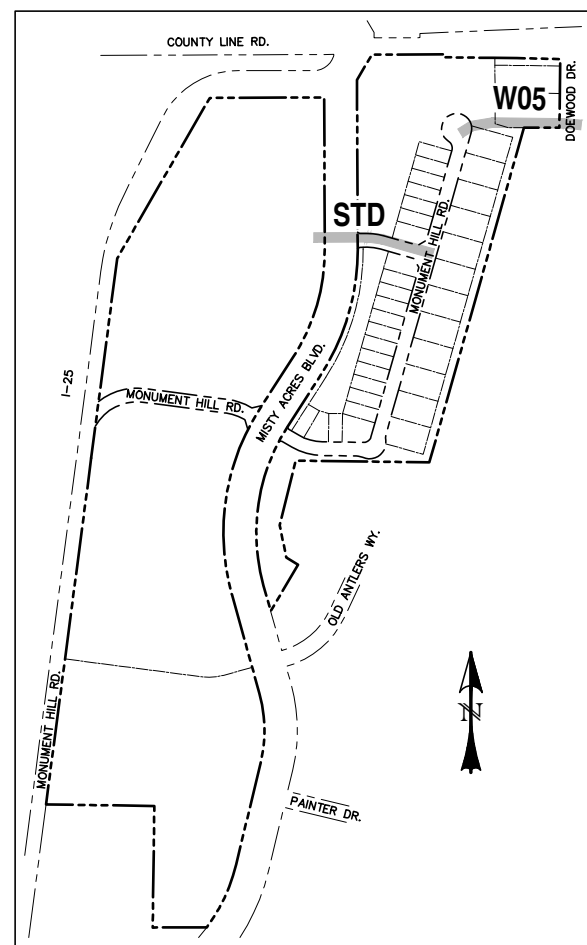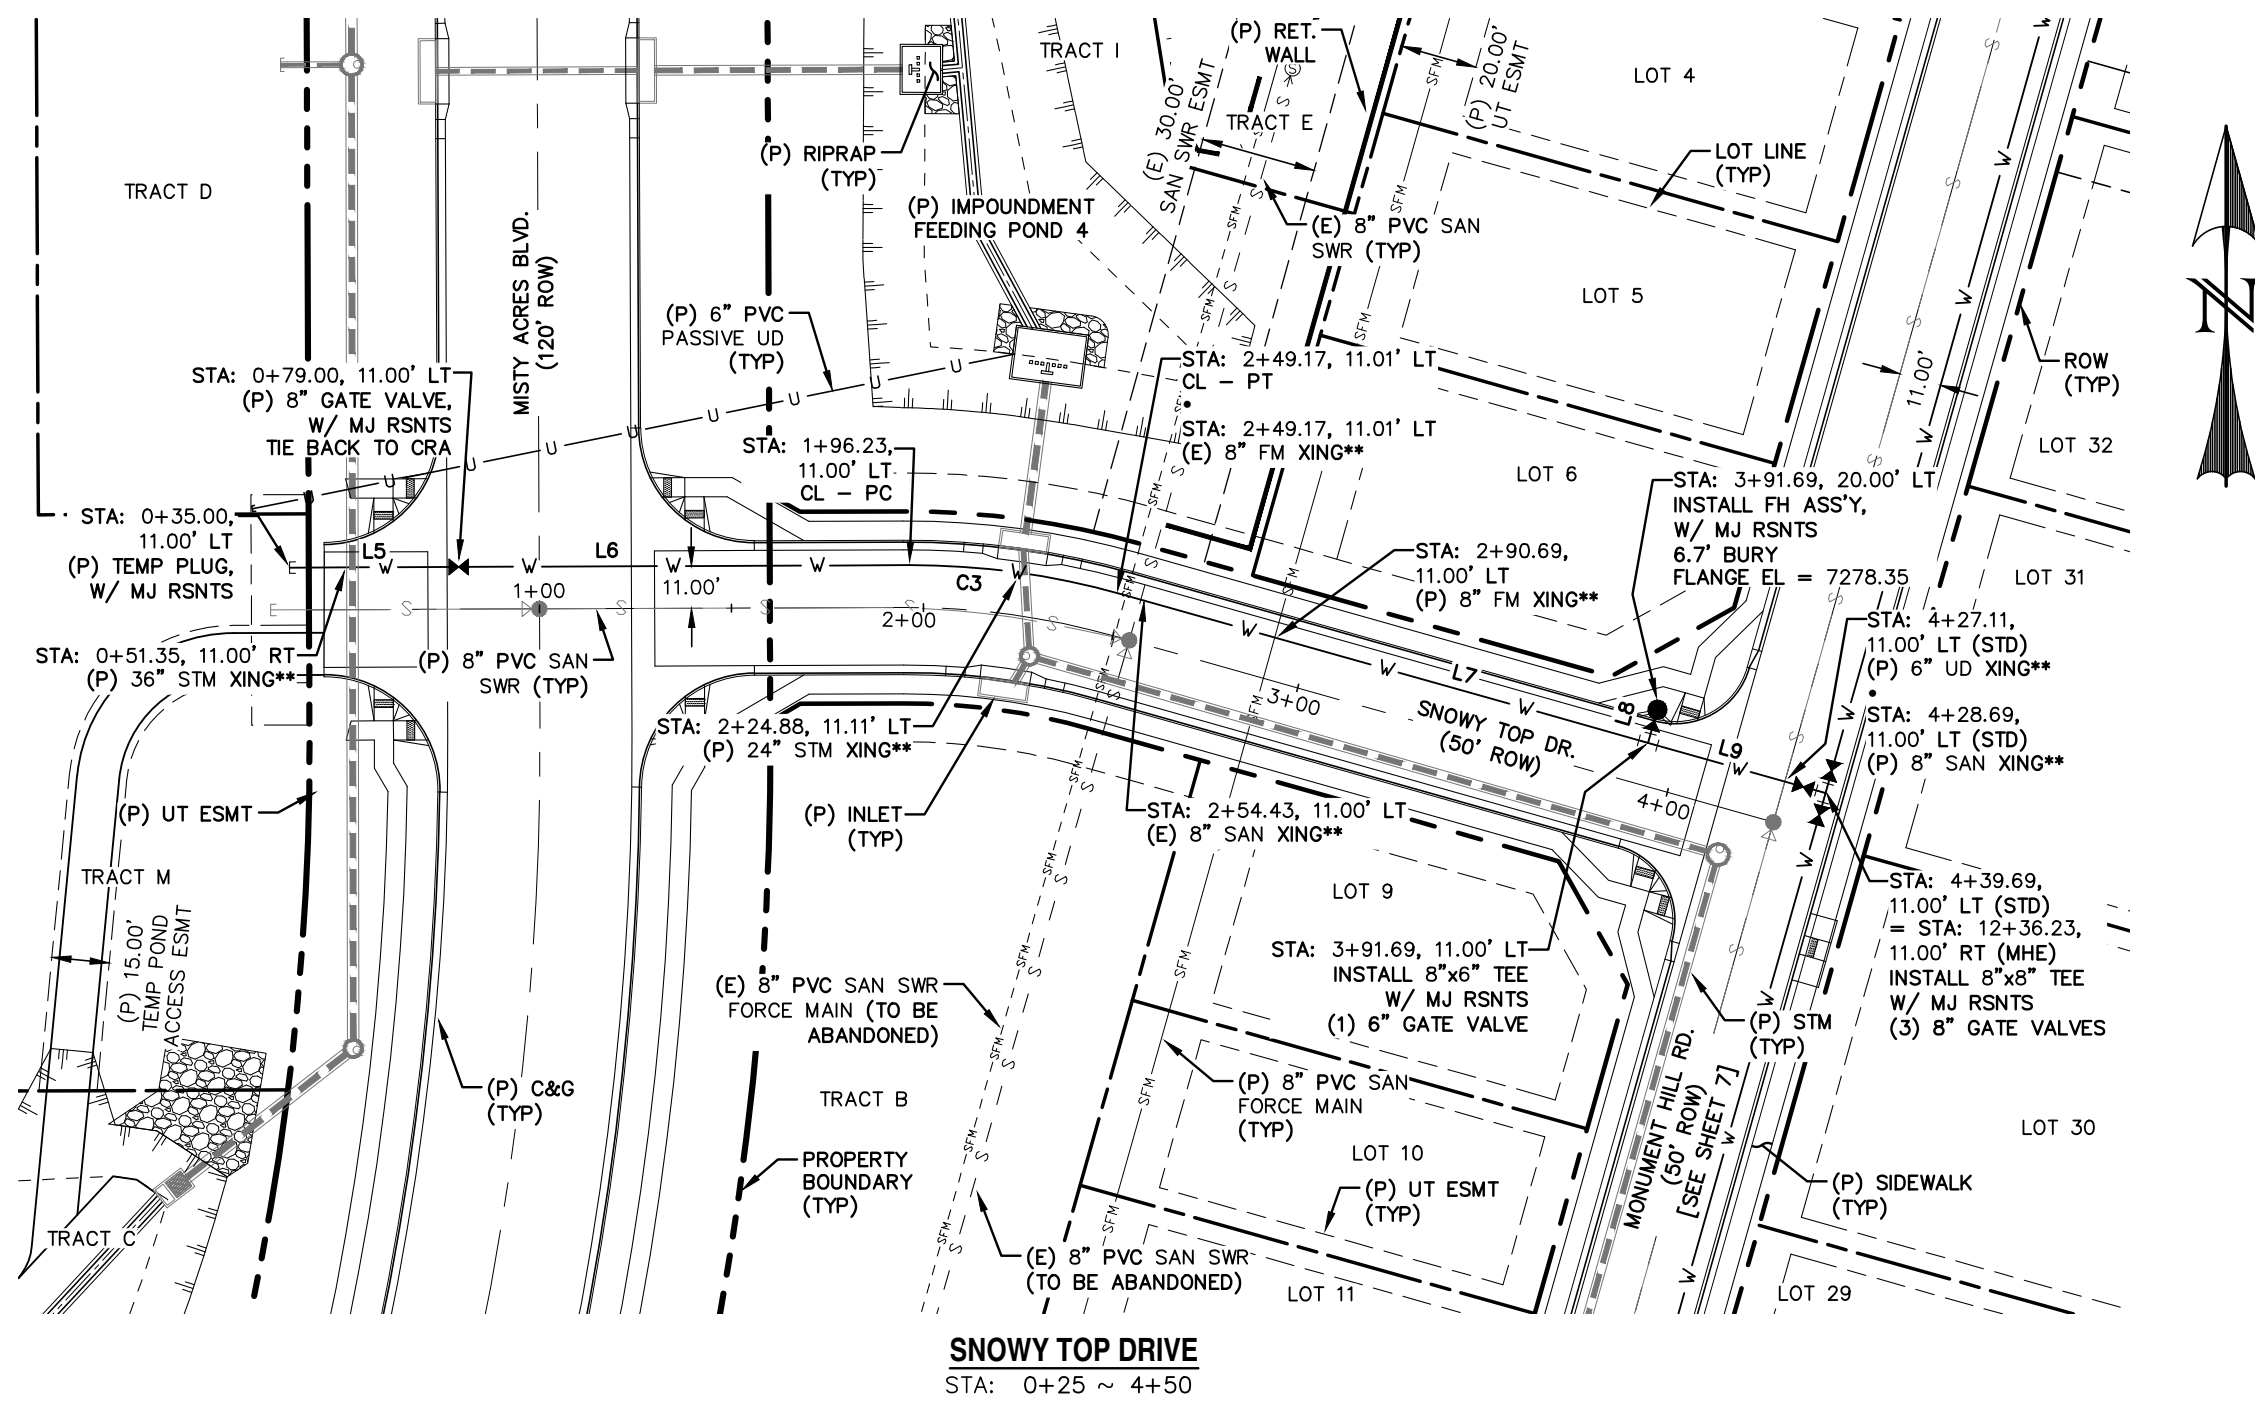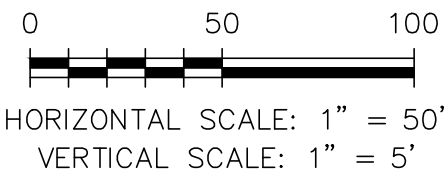


WOODMOOR WATER AND SANITARY DISTRICT NO. 1



APPROVED FOR CONSTRUCTION

DATE: BY:

THESE PLANS HAVE BEEN REVIEWED ONLY FOR GENERAL CONFORMANCE WITH DISTRICT RULES AND REGULATIONS AND SYSTEM SPECIFICATIONS. REVIEW AND CONSTRUCTION APPROVAL BY THE DISTRICT DOES NOT RELIEVE THE DEVELOPER/OWNER AND/OR CONTRACTOR FROM RESPONSIBILITY FOR COMPLIANCE WITH ANY RULES, REGULATIONS OR SPECIFICATIONS REQUIRED BY THE DISTRICT.

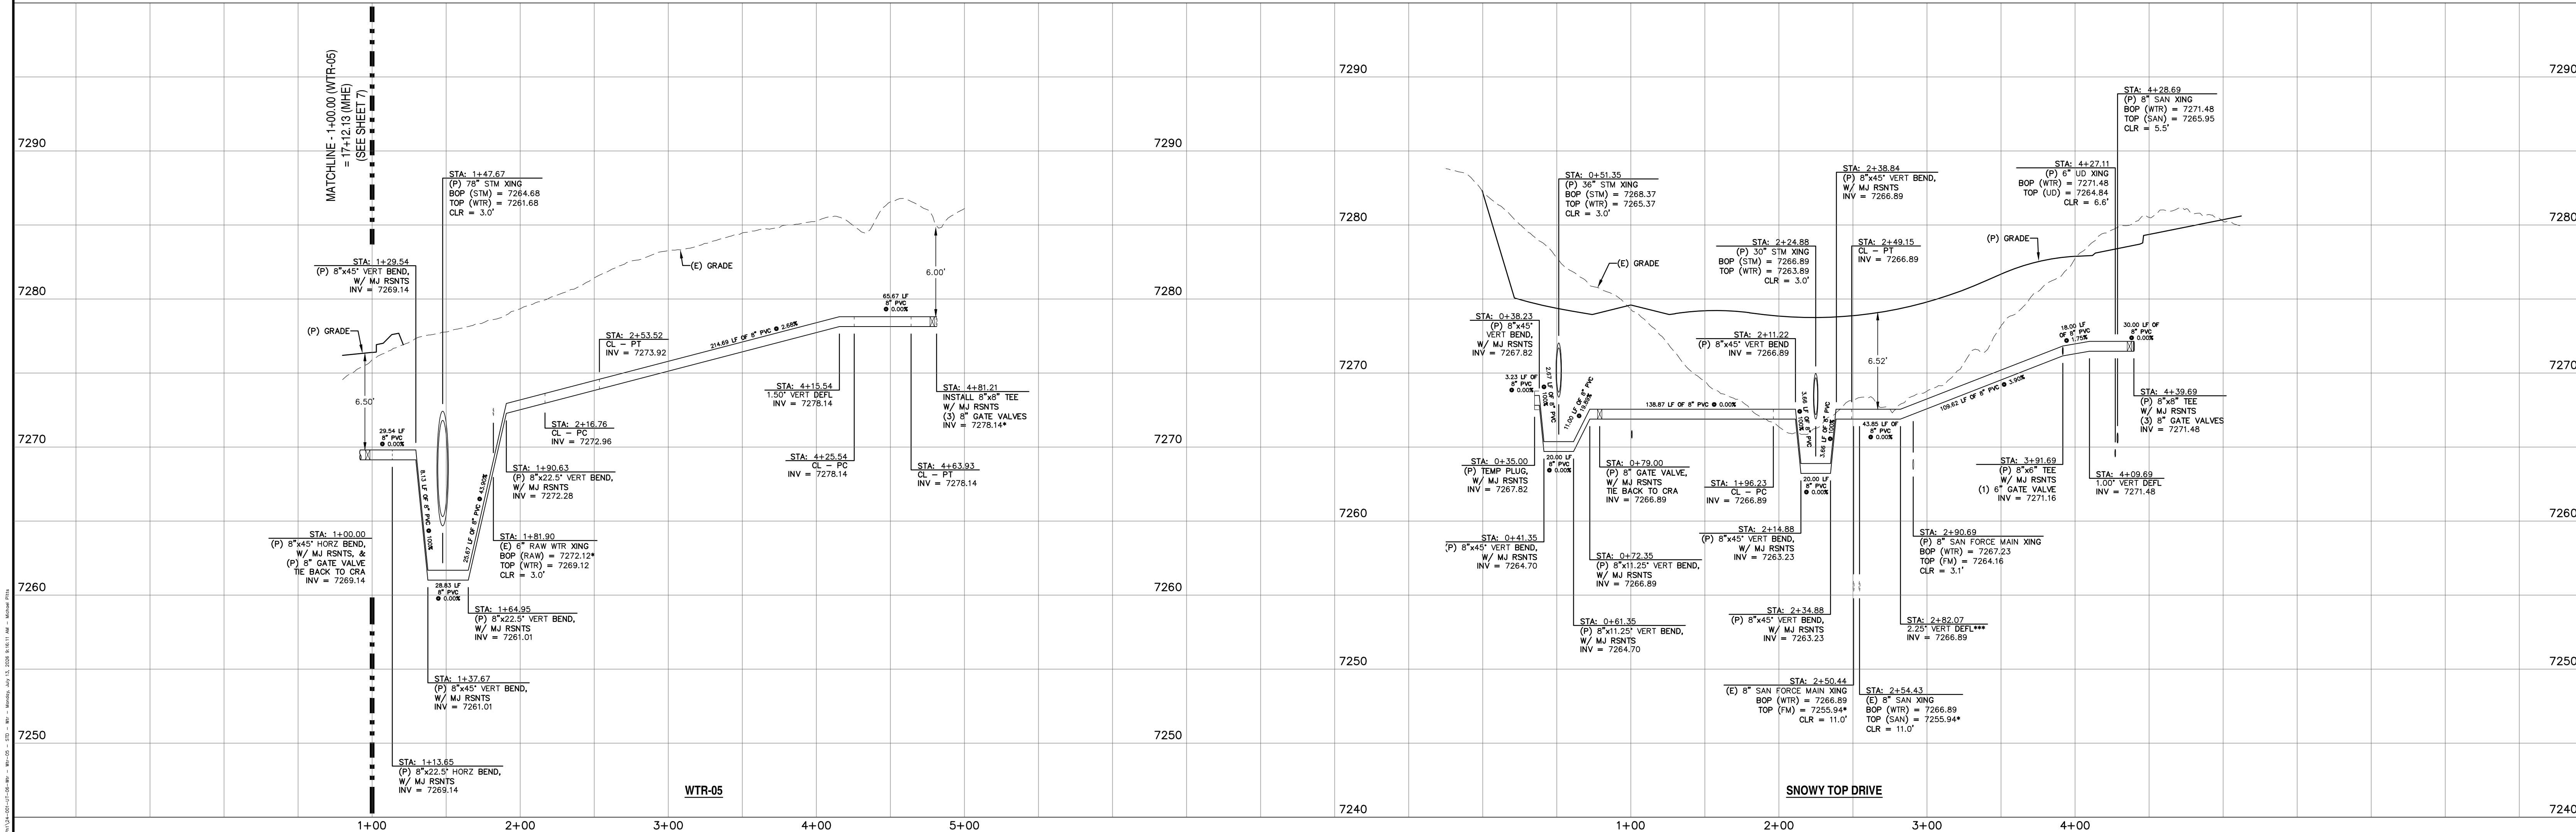


REV.	DESCRIPTION	DATE	ALIGNMENT ABBREVIATIONS:	PREPARED FOR:	PREPARE	DESIGNED BY:	DRAWN BY:
1	ADDRESS AGENCY COMMENTS	11/04/25	WTR-01 = W01	MONUMENT RIDGE EAST, LLC	NOT FOR CONSTRUCTION	MGP	MGP
2	ADDRESS AGENCY COMMENTS	12/31/25	WTR-02 = W02	5055 LIST DRIVE		SCALE: 1" = 50'	DATE: 04/28/25
3	ADDRESS AGENCY COMMENTS	01/06/26	WTR-03 = W03	COLORADO SPRINGS, CO 80919		JOB NUMBER	SHEET
4	ADDRESS AGENCY COMMENTS	05/11/26	WTR-04 = W04			24-001	6 OF 12
5	ADDED EL PASO COUNTY REQUESTED SIGNATURE BLOCKS	06/24/26	WTR-05 = MAG				

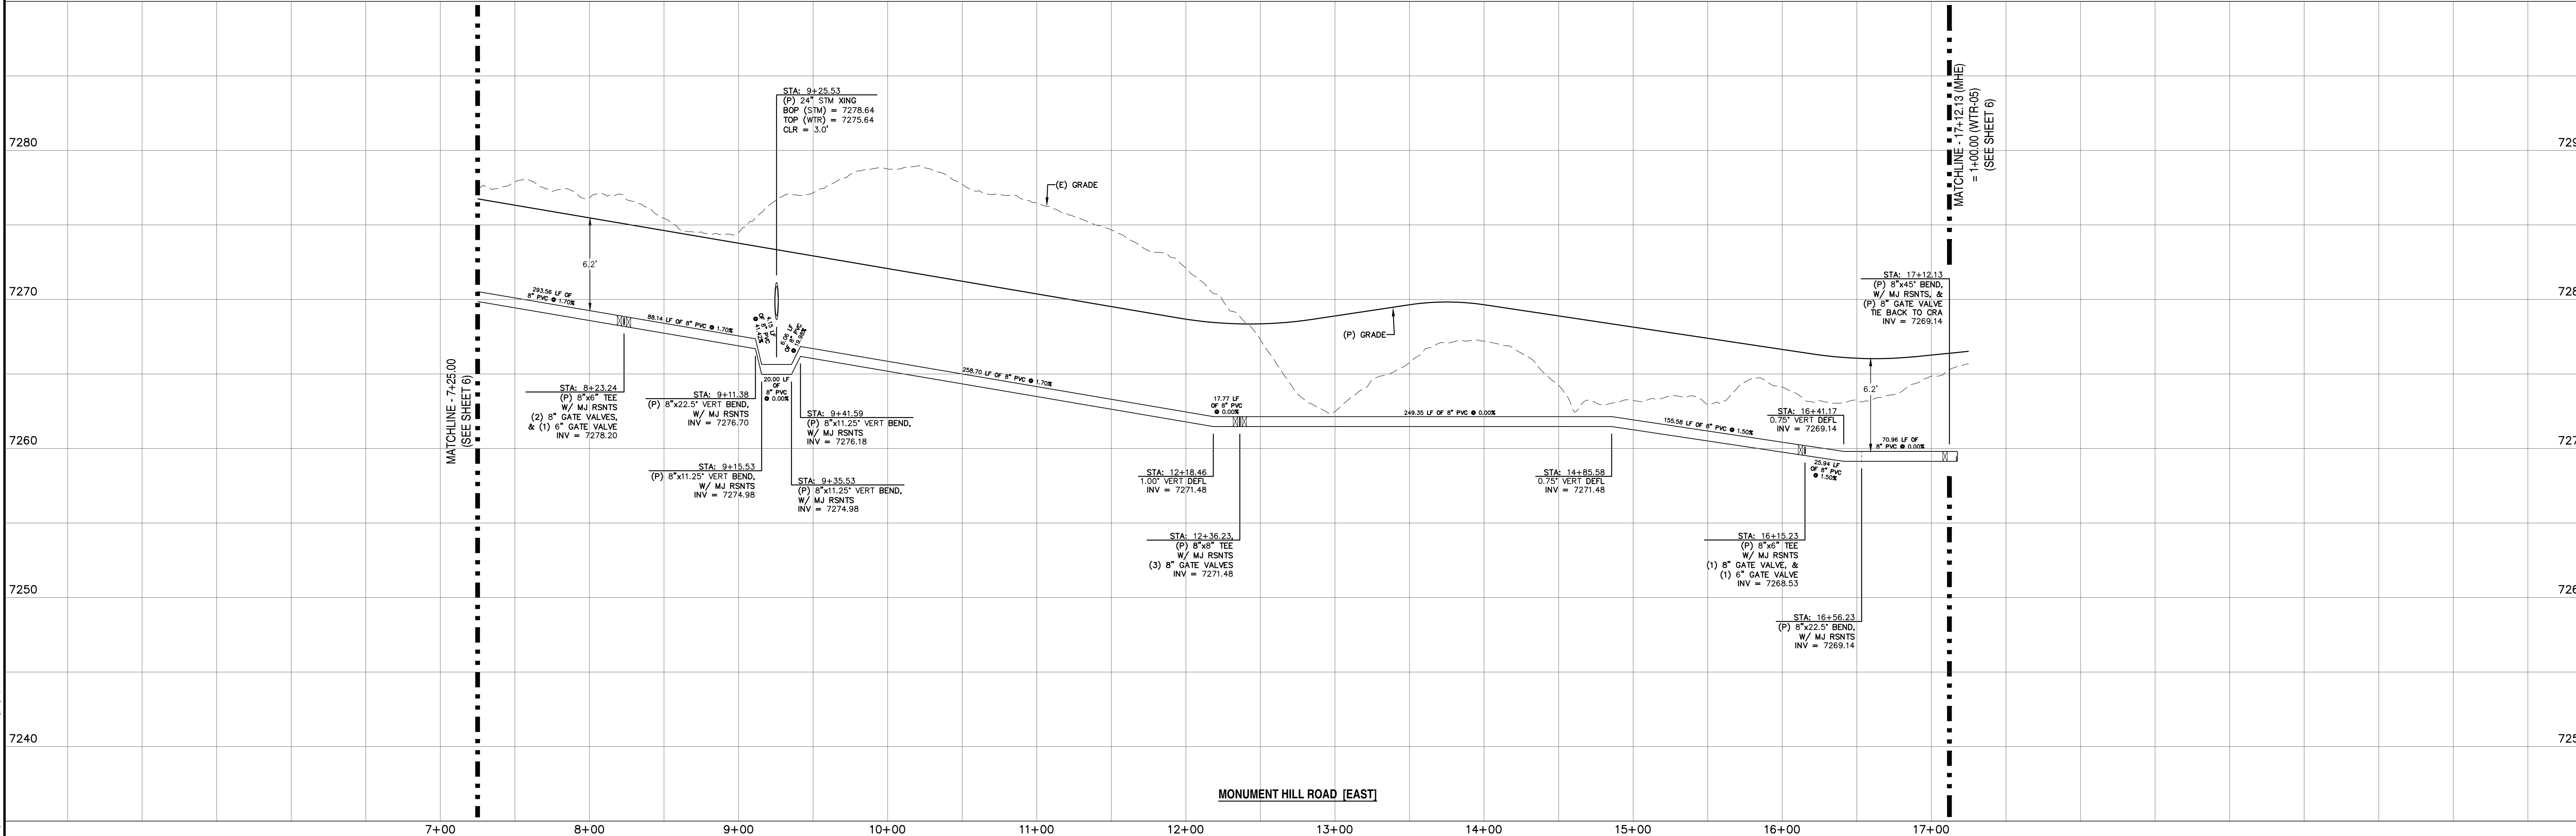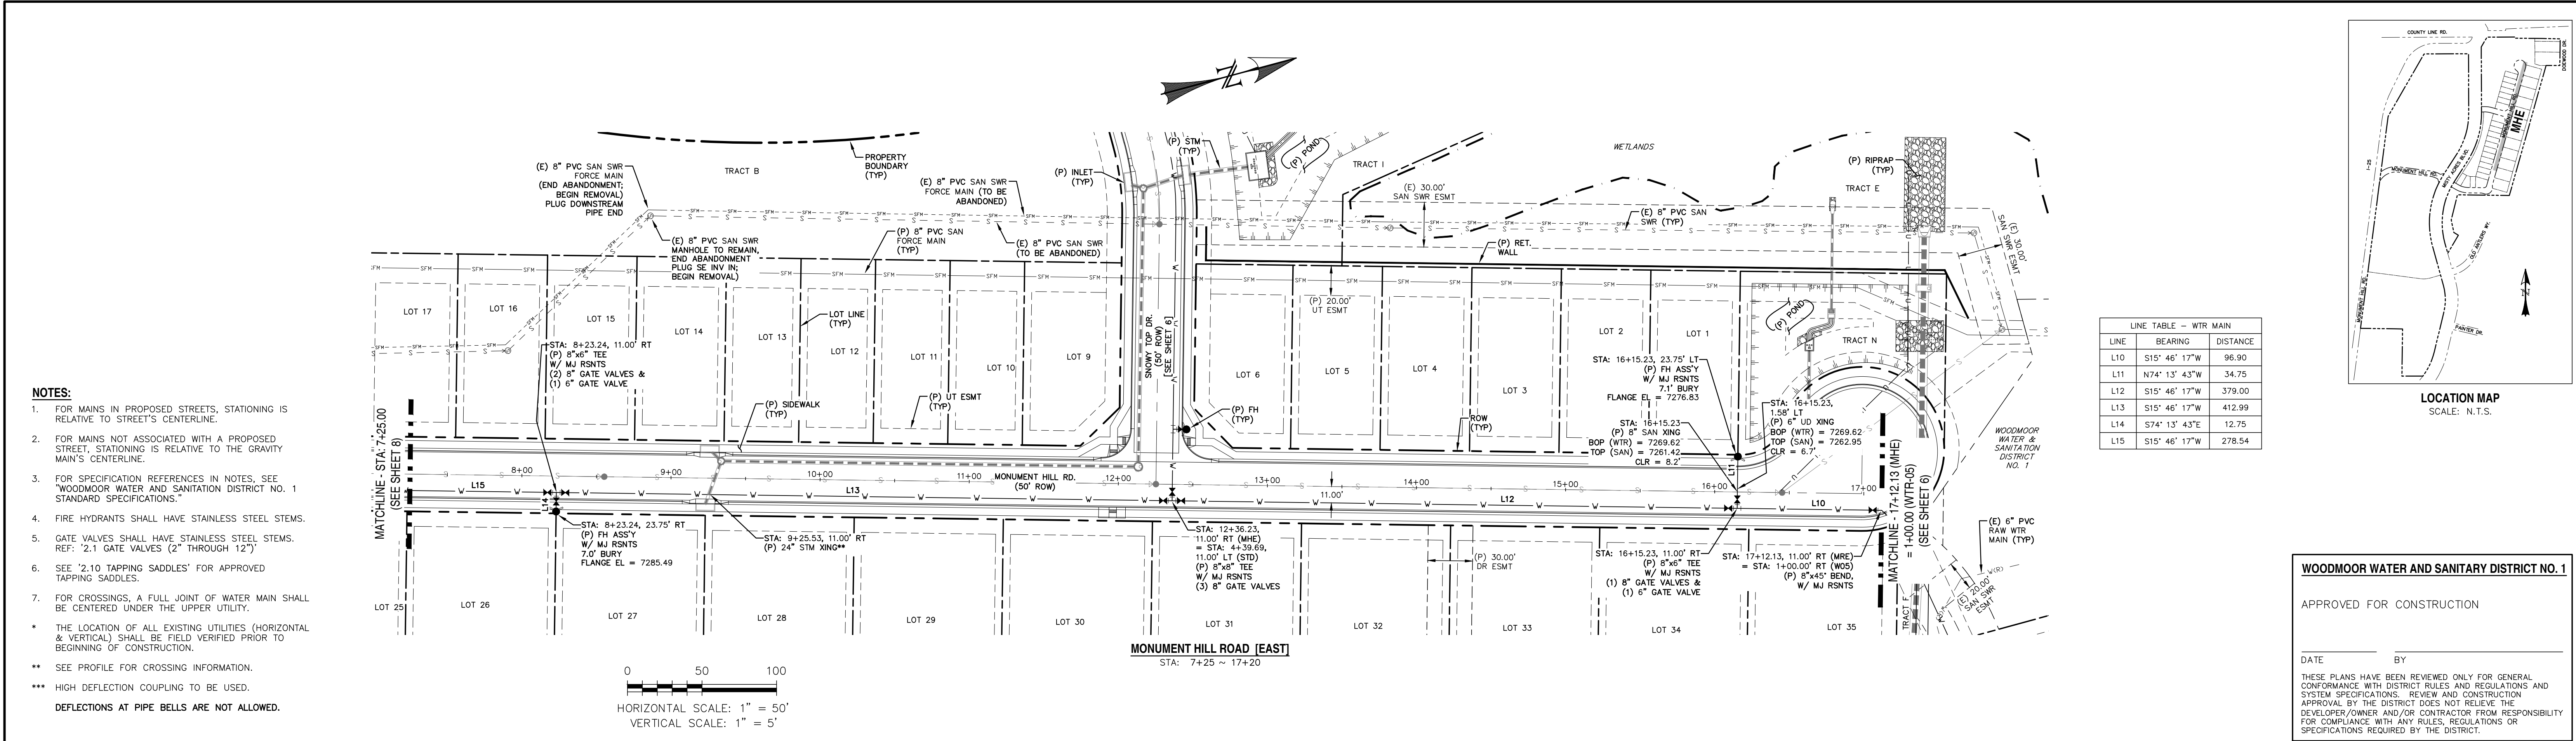

- NOTES:**
- FOR MAINS IN PROPOSED STREETS, STATIONING IS RELATIVE TO STREET'S CENTERLINE.
 - FOR MAINS NOT ASSOCIATED WITH A PROPOSED STREET, STATIONING IS RELATIVE TO THE GRAVITY MAIN'S CENTERLINE.
 - FOR SPECIFICATION REFERENCES IN NOTES, SEE "WOODMOOR WATER AND SANITATION DISTRICT NO. 1 STANDARD SPECIFICATIONS."
 - FIRE HYDRANTS SHALL HAVE STAINLESS STEEL STEMS.
 - GATE VALVES SHALL HAVE STAINLESS STEEL STEMS. REF: "2.1 GATE VALVES (2" THROUGH 12")"
 - SEE "2.10 TAPPING SADDLES" FOR APPROVED TAPPING SADDLES.
 - FOR CROSSINGS, A FULL JOINT OF WATER MAIN SHALL BE CENTERED UNDER THE UPPER UTILITY.
 - THE LOCATION OF ALL EXISTING UTILITIES (HORIZONTAL & VERTICAL) SHALL BE FIELD VERIFIED PRIOR TO BEGINNING OF CONSTRUCTION.
 - SEE PROFILE FOR CROSSING INFORMATION.
 - HIGH DEFLECTION COUPLING TO BE USED.
 - DEFLECTIONS AT PIPE BELLS ARE NOT ALLOWED.




0 50 100
HORIZONTAL SCALE: 1" = 50'
VERTICAL SCALE: 1" = 5'

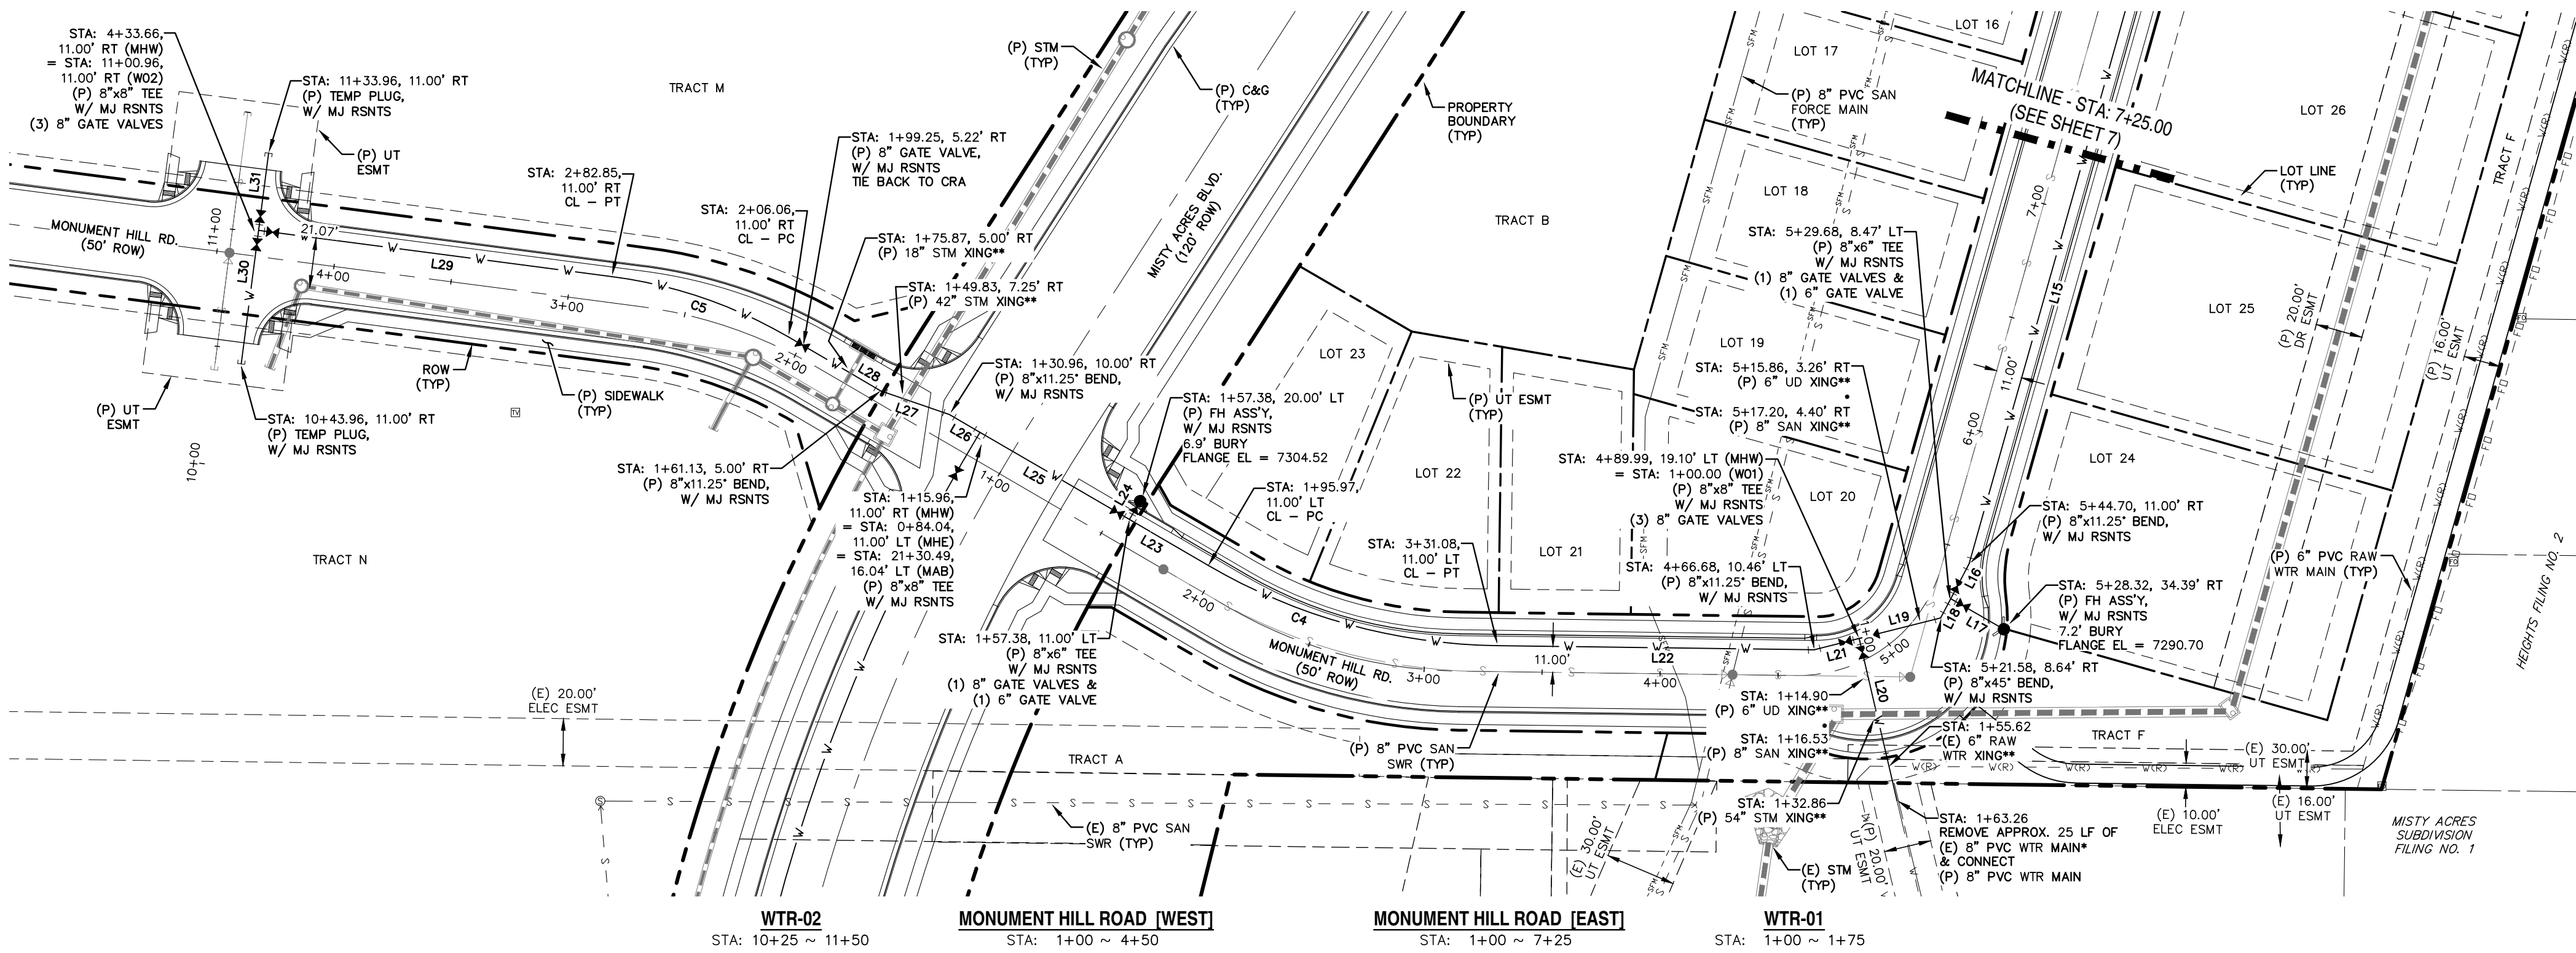

LINE TABLE - WTR MAIN		
LINE	BEARING	DISTANCE
L15	S15° 46' 17"W	278.54
L16	S27° 51' 09"W	16.74
L17	S60° 08' 51"E	25.98
L18	S27° 51' 09"W	9.19
L19	S75° 51' 09"W	35.57
L20	S13° 08' 51"E	70.62
L21	S75° 51' 09"W	19.63
L22	N89° 15' 42"W	134.08
L23	N59° 45' 36"W	38.59
L24	N30° 14' 24"E	9.00
L25	N59° 45' 36"W	73.34
L26	N59° 45' 36"W	15.00
L27	N71° 00' 36"W	30.75
L28	N59° 45' 36"W	45.37
L29	N82° 33' 30"W	150.81
L30	N7° 26' 30"E	57.00
L31	N7° 26' 30"E	33.00

CURVE TABLE - WTR			
CURVE	DELTA	RADIUS	LENGTH
C4	29°30'06"	250.00	128.73
C5	22°47'54"	200.00	79.58

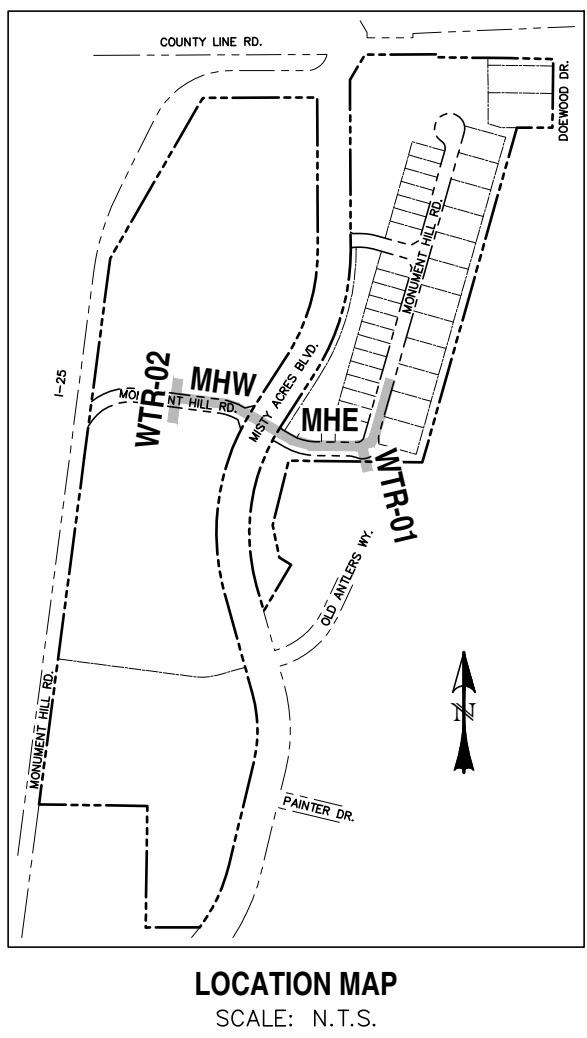


WOODMOOR WATER AND SANITARY DISTRICT NO. 1

APPROVED FOR CONSTRUCTION

DATE: BY:

THESE PLANS HAVE BEEN REVIEWED ONLY FOR GENERAL CONFORMANCE WITH DISTRICT RULES AND REGULATIONS AND SYSTEM SPECIFICATIONS. REVIEW AND CONSTRUCTION APPROVAL BY THE DISTRICT DOES NOT RELIEVE THE DEVELOPER/OWNER AND/OR CONTRACTOR FROM RESPONSIBILITY FOR COMPLIANCE WITH ANY RULES, REGULATIONS OR SPECIFICATIONS REQUIRED BY THE DISTRICT.

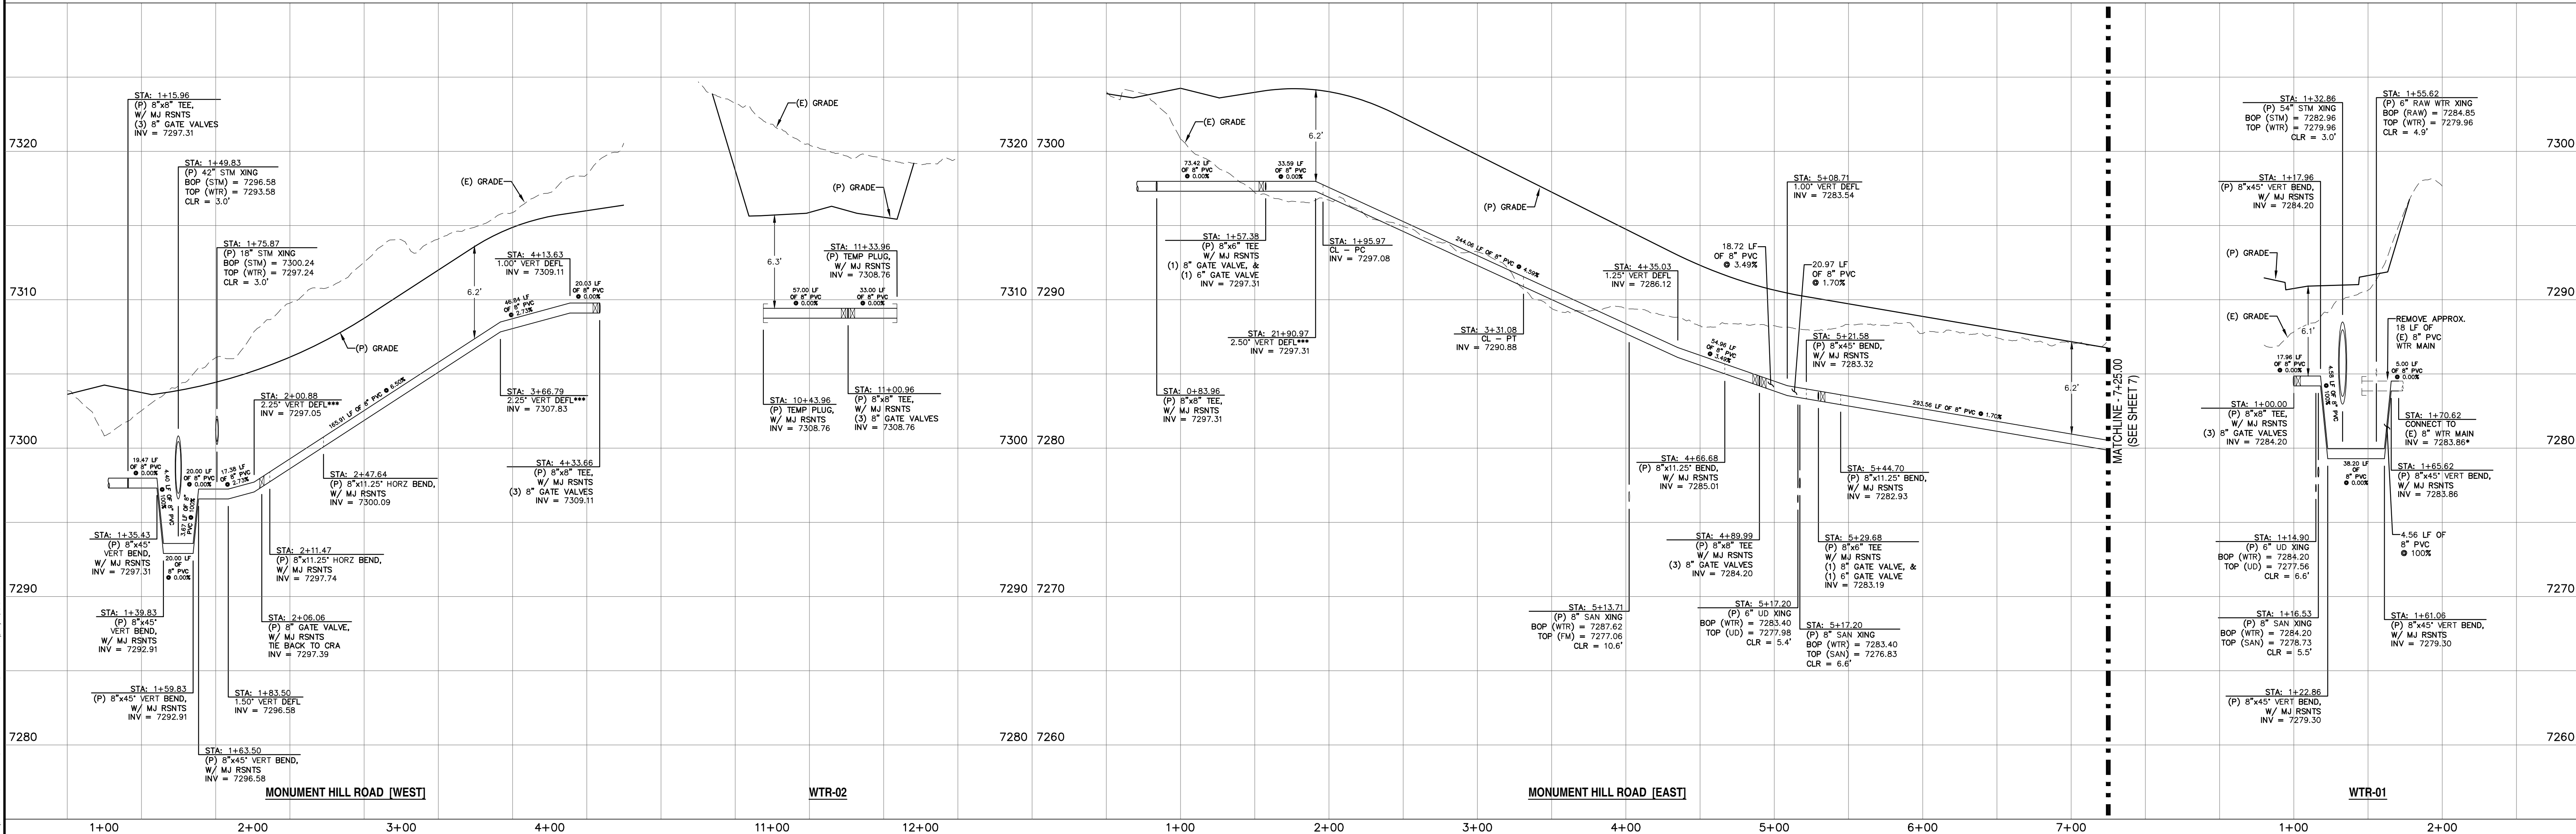

REV.	DESCRIPTION	DATE
1	ADDRESS AGENCY COMMENTS	11/04/25
2	ADDRESS AGENCY COMMENTS	12/31/25
3	ADDRESS AGENCY COMMENTS	01/06/26
4	ADDRESS AGENCY COMMENTS	05/11/26
5	ADDED EL PASO COUNTY REQUESTED SIGNATURE BLOCKS	06/24/26

ALIGNMENT ABBREVIATIONS:	
WTR-01	= W01
WTR-02	= W02
WTR-03	= W03
WTR-04	= W04
WTR-05	= W05
MISTY ACRES BOULEVARD	= MAB
MONUMENT HILL ROAD (EAST)	= MHE
MONUMENT HILL ROAD (WEST)	= MHW
SNOWY TOP DRIVE	= STD
OLD ANTLERS DRIVE	= OAD


PREPARED FOR:	PREPARE
MONUMENT RIDGE EAST, LLC	RAYMO
5055 LIST DRIVE	
COLORADO SPRINGS, CO 80919	


NOT FOR CONSTRUCTION


	1655 W. UTAH STREET, SUITE 114 COLORADO SPRINGS, CO 80904 (719) 291-2744
--	--

MONUMENT RIDGE EAST	
FILING NO. 1	
WATER MAIN	
PLAN & PROFILE	

DESIGNED BY:	MGP	DRAWN BY:	MGP
SCALE:	1" = 50'	DATE:	04/28/25
JOB NUMBER	24-001	SHEET	8 OF 12

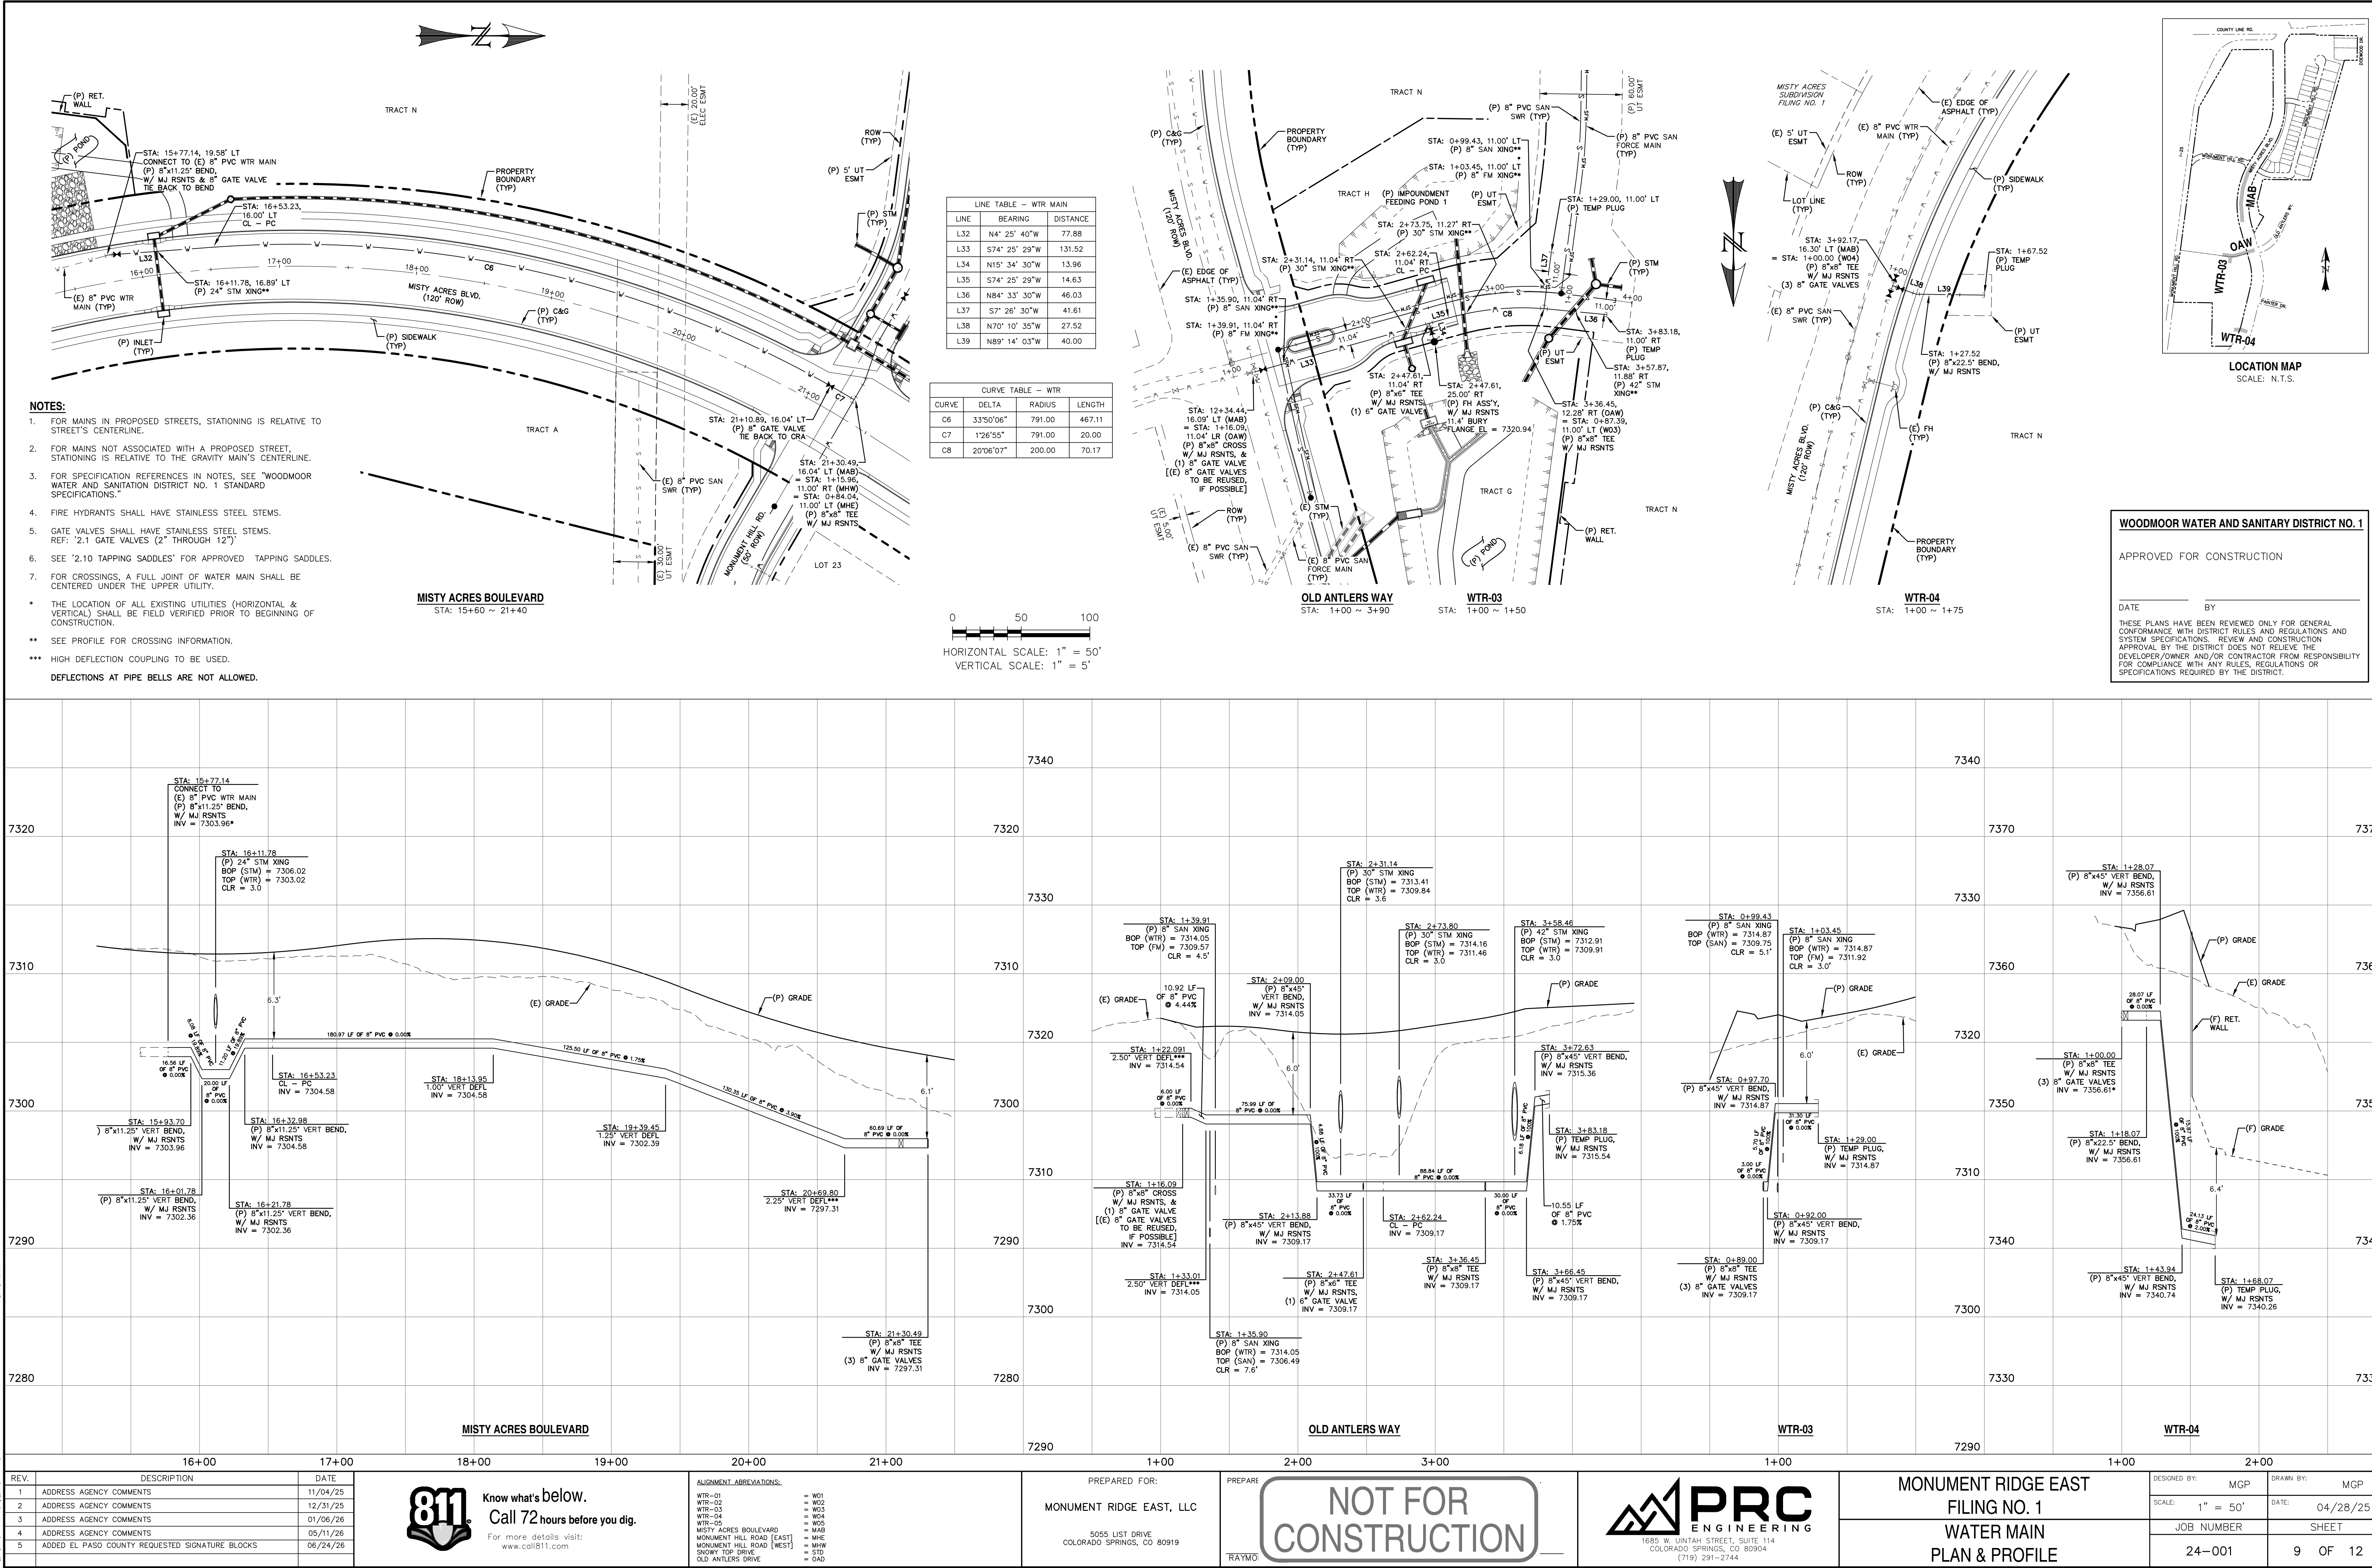


 

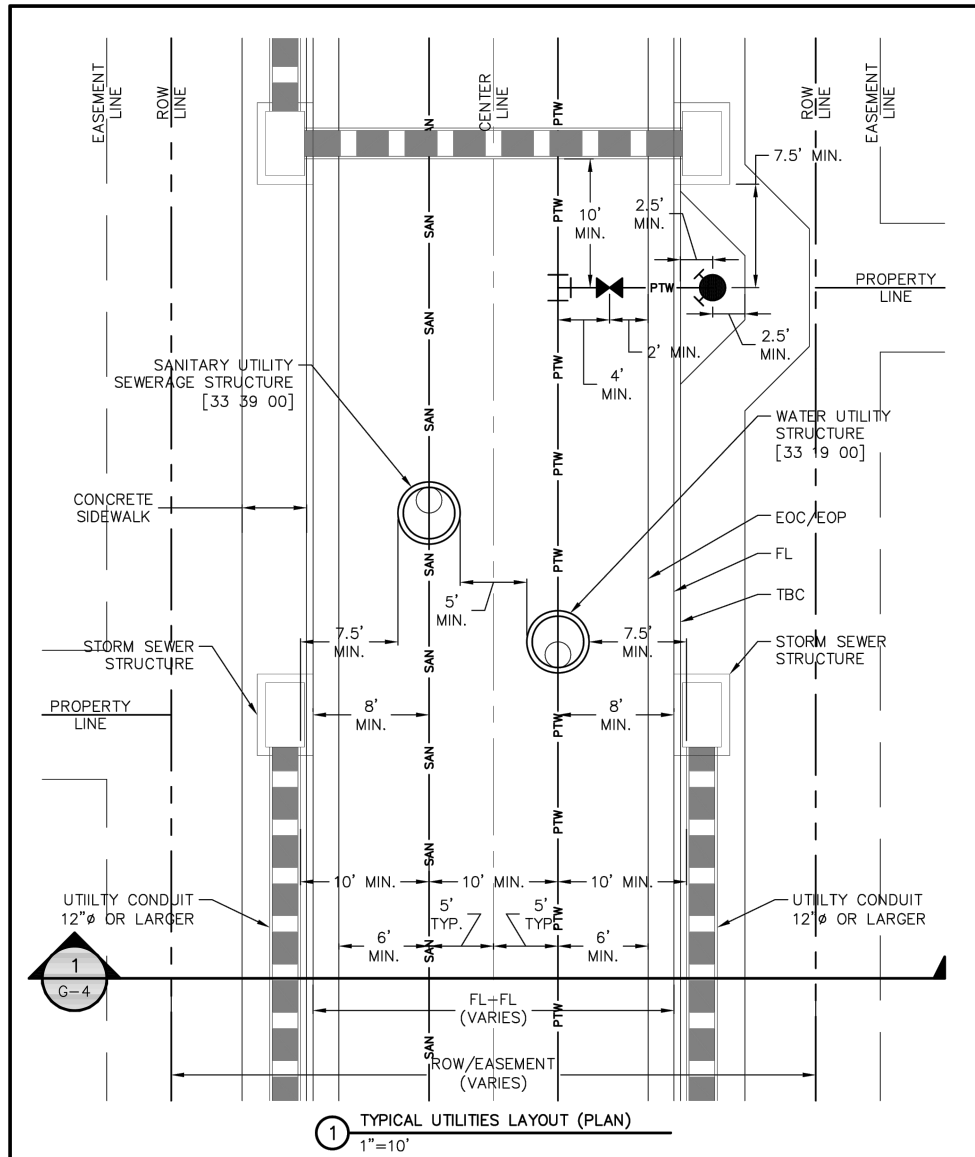


WOODMOOR
WATER & SANITATION DISTRICT NO. 1

TYPICAL UTILITIES LAYOUT (PLAN)
GENERAL
G-3

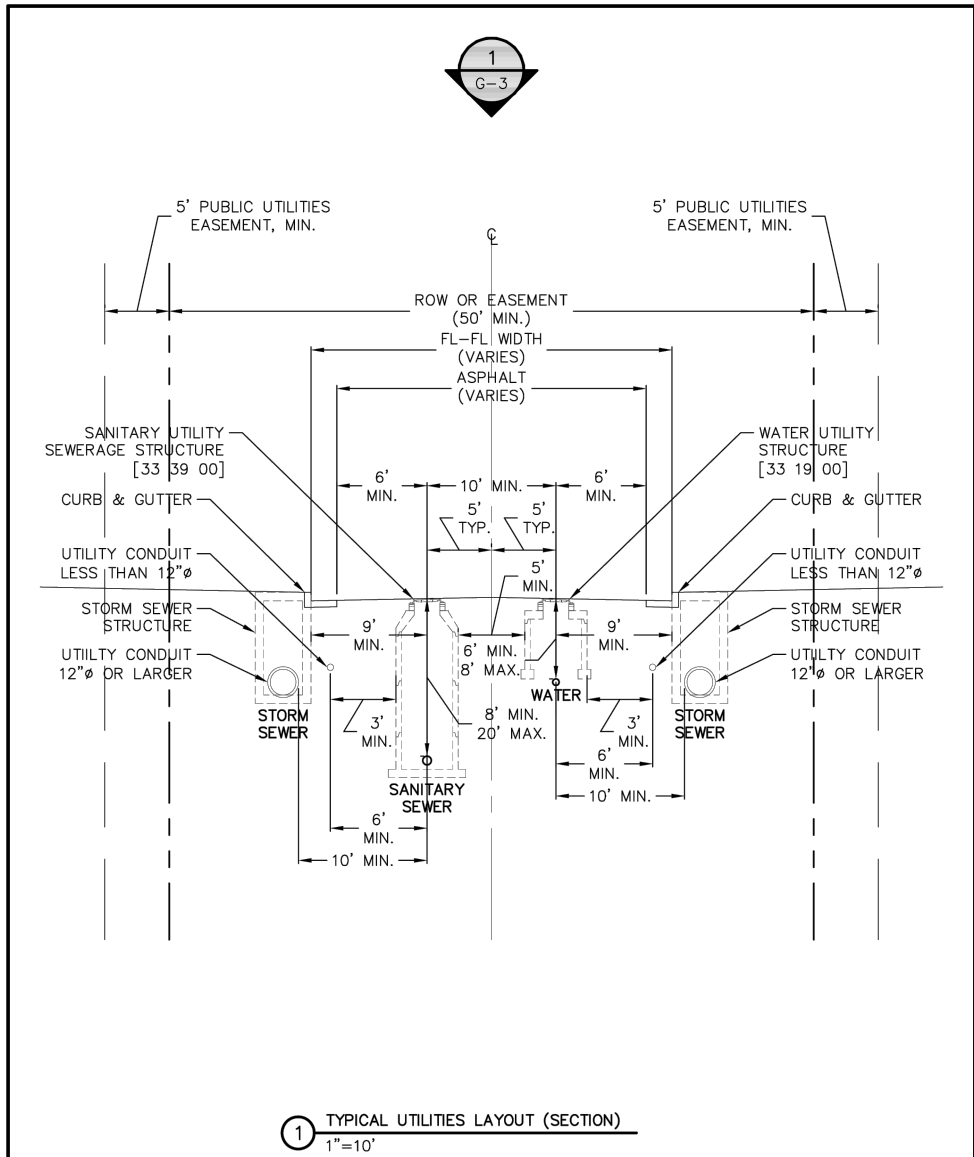


WOODMOOR
WATER & SANITATION DISTRICT NO. 1

TYPICAL UTILITIES LAYOUT (SECTION)
GENERAL
G-4

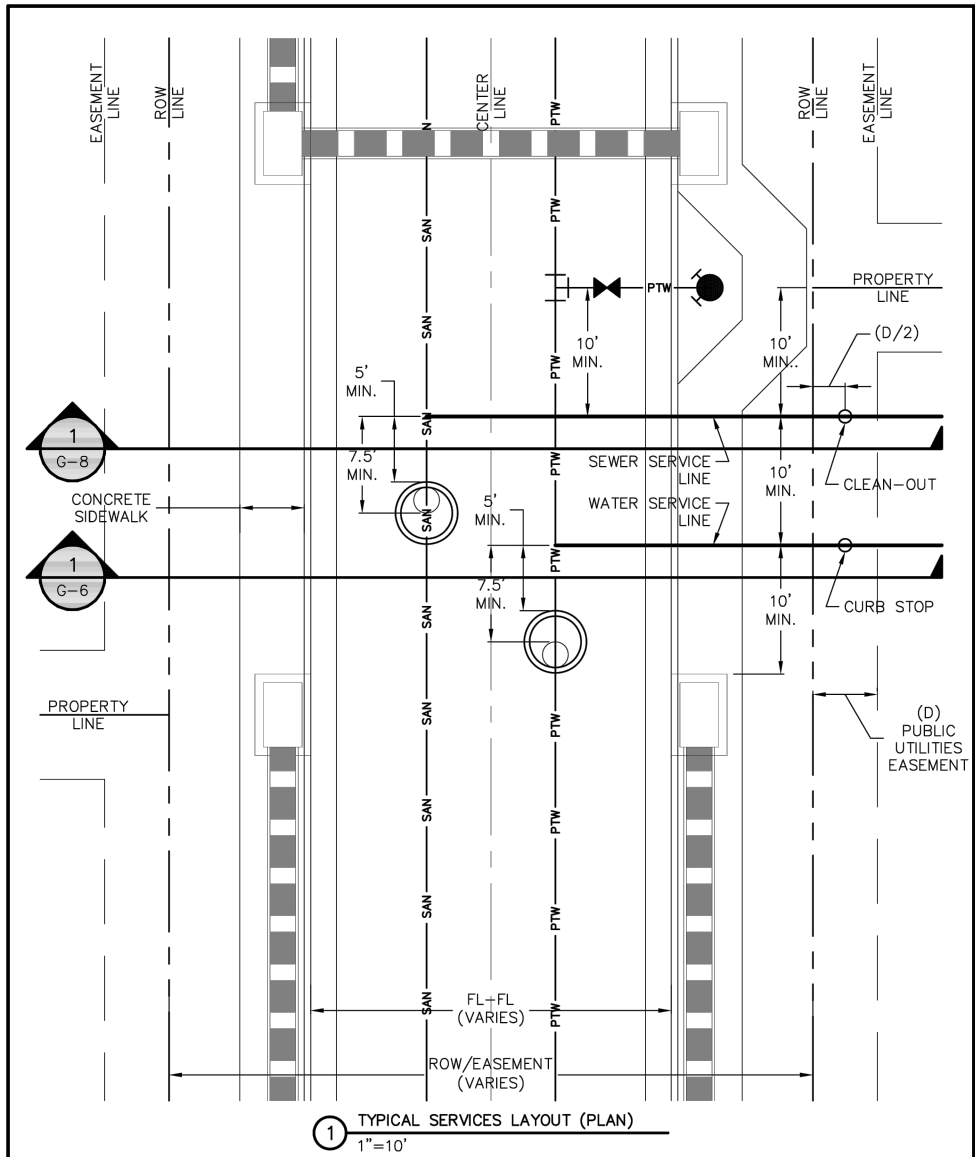


WOODMOOR
WATER & SANITATION DISTRICT NO. 1

TYPICAL SERVICES LAYOUT (PLAN)
GENERAL
G-5

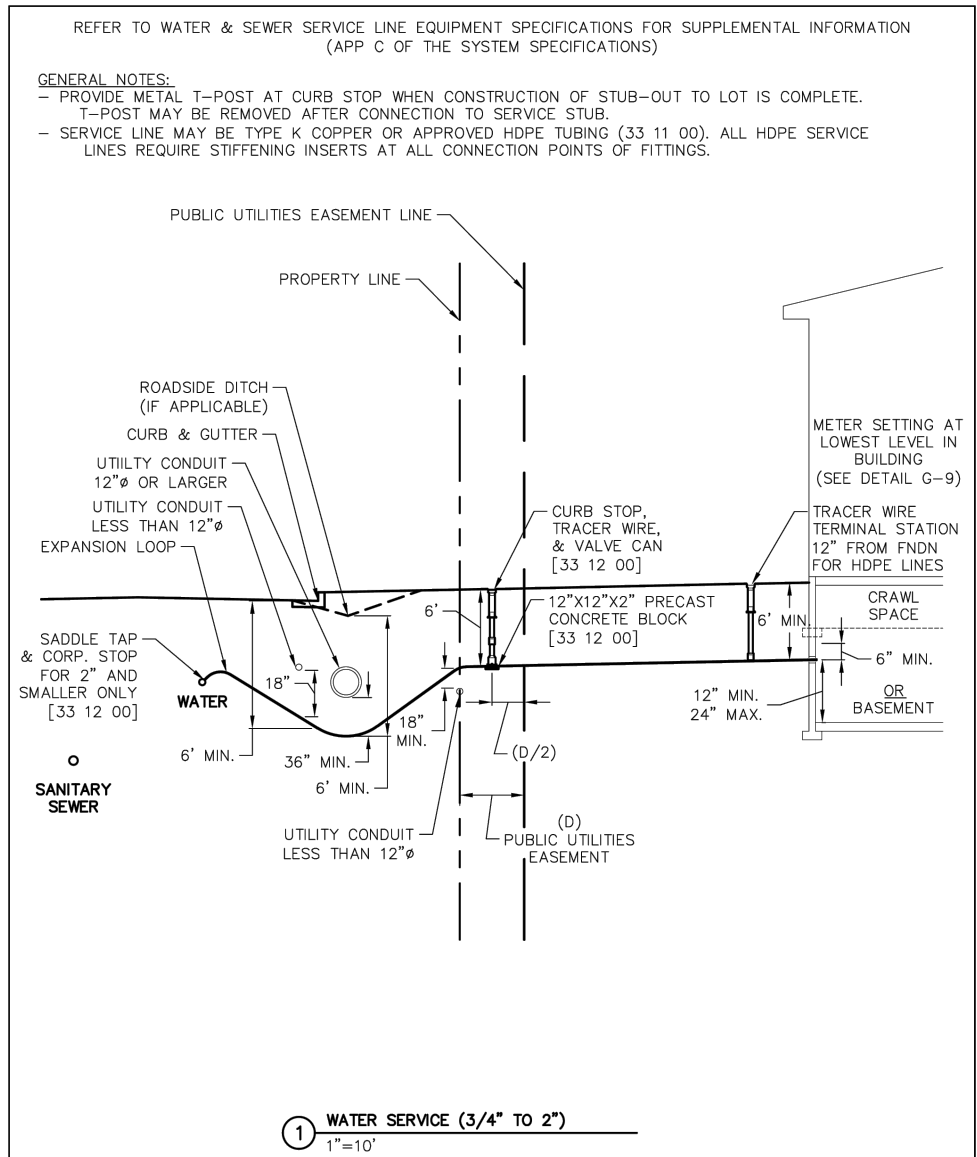


WOODMOOR
WATER & SANITATION DISTRICT NO. 1

WATER SERVICE (3/4" TO 2")
GENERAL
G-6

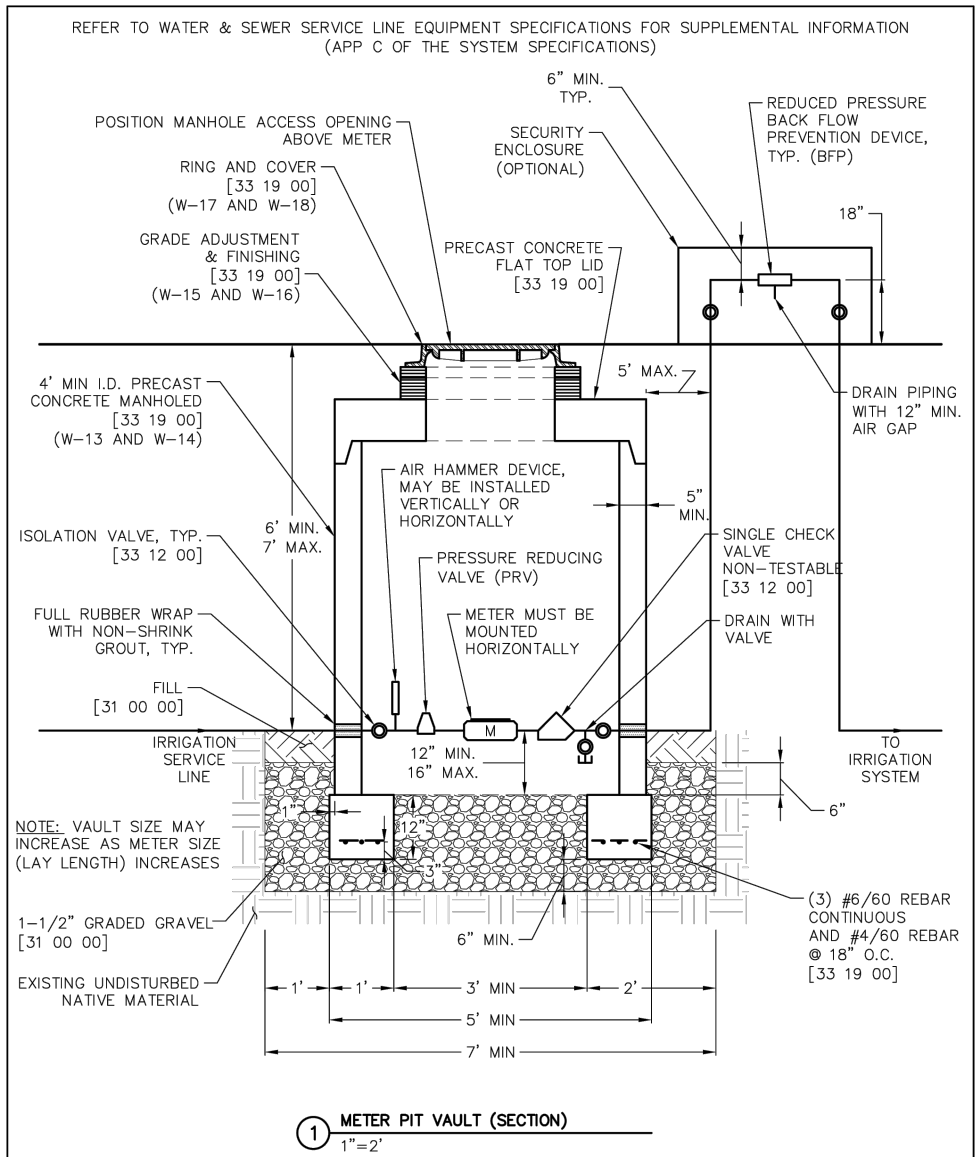


WOODMOOR
WATER & SANITATION DISTRICT NO. 1

IRRIGATION ONLY METER PIT (POTABLE WATER SYSTEM)
GENERAL
G-10

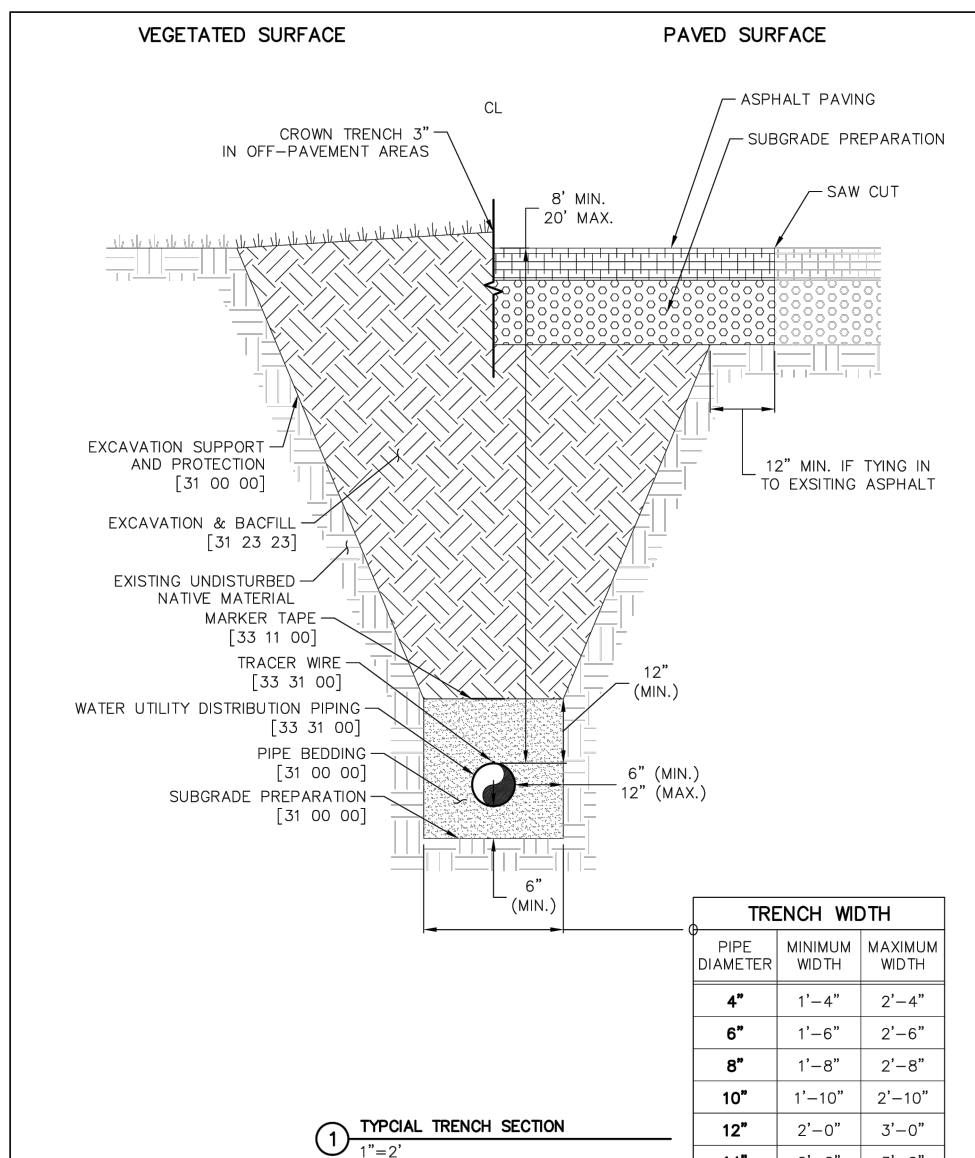


WOODMOOR
WATER & SANITATION DISTRICT NO. 1

TYPICAL TRENCH SECTION
SANITARY UTILITY SEWERAGE PIPING
S-1

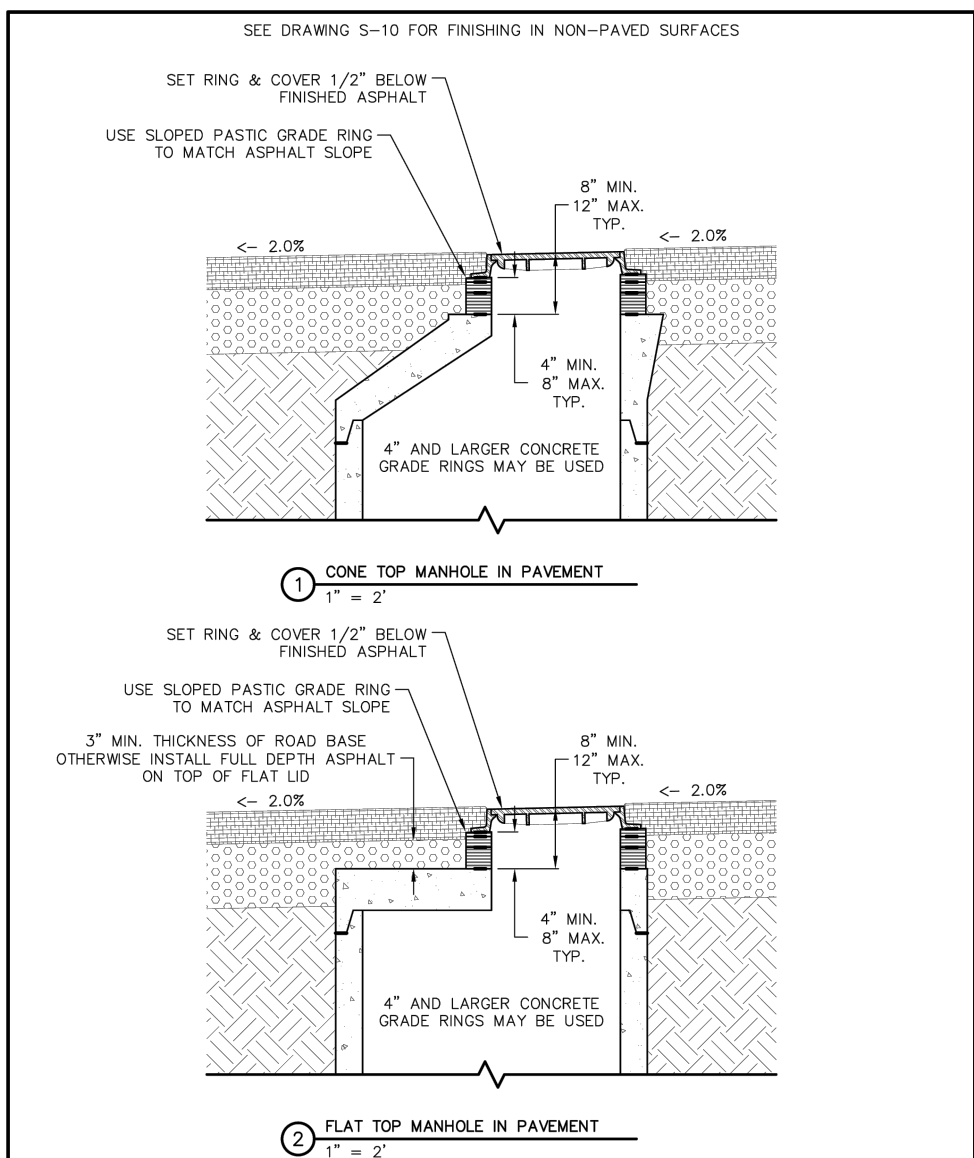


WOODMOOR
WATER & SANITATION DISTRICT NO. 1

MANHOLES IN PAVED AREAS
SANITARY UTILITY SEWERAGE STRUCTURES
S-9

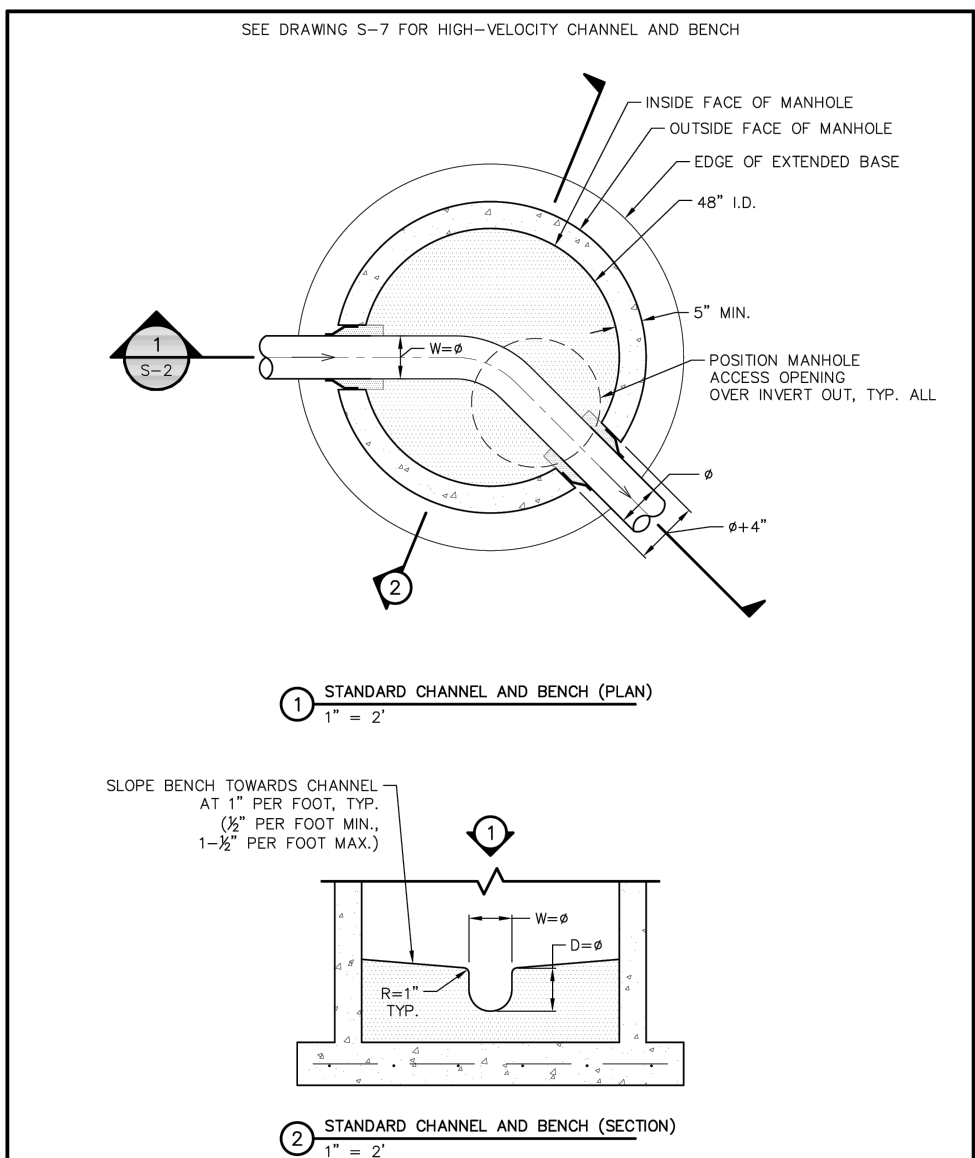


WOODMOOR
WATER & SANITATION DISTRICT NO. 1

SEWER MANHOLE STANDARD BASE
SANITARY UTILITY SEWERAGE STRUCTURES
S-6

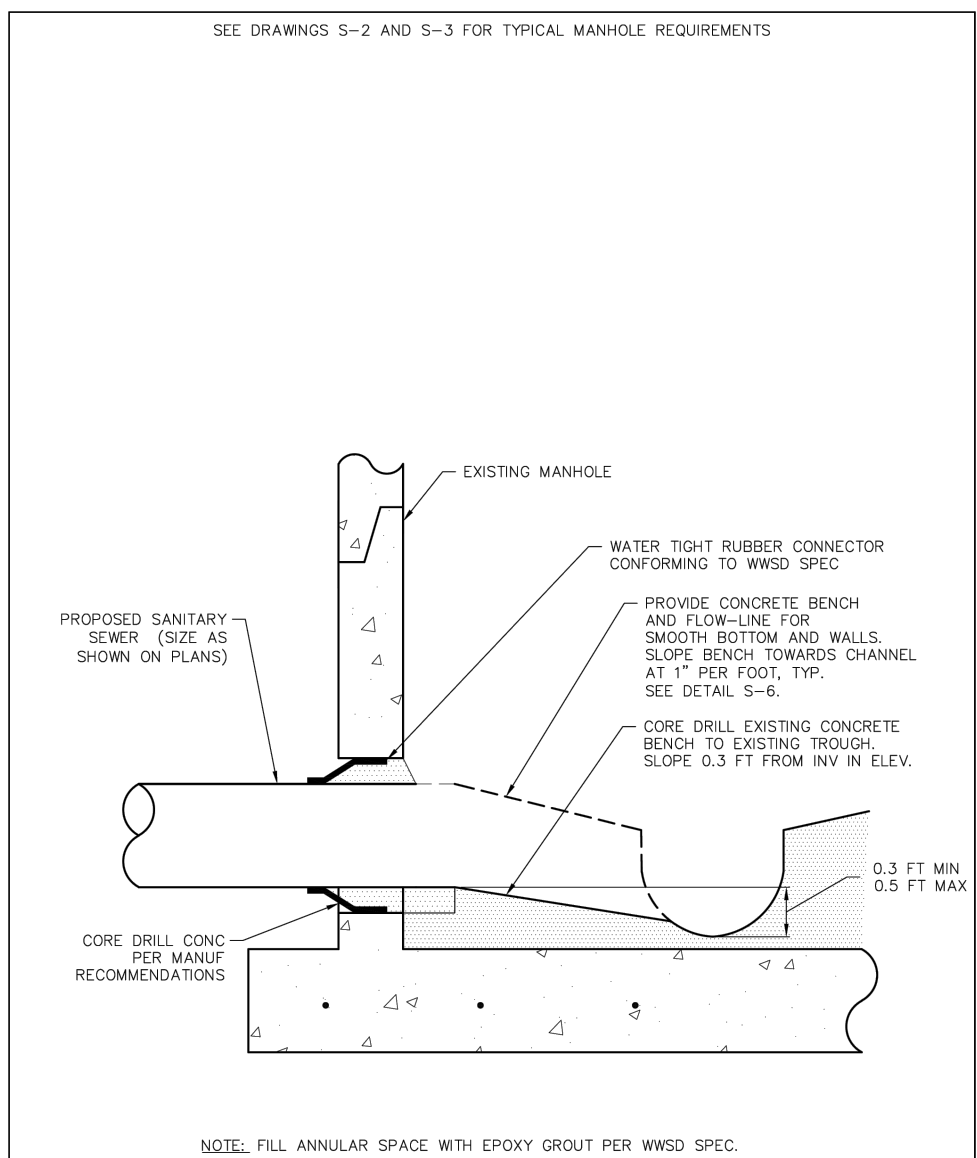


WOODMOOR
WATER & SANITATION DISTRICT NO. 1

CORE DRILLING INTO EXISTING MANHOLE
SANITARY UTILITY SEWERAGE STRUCTURES
S-13

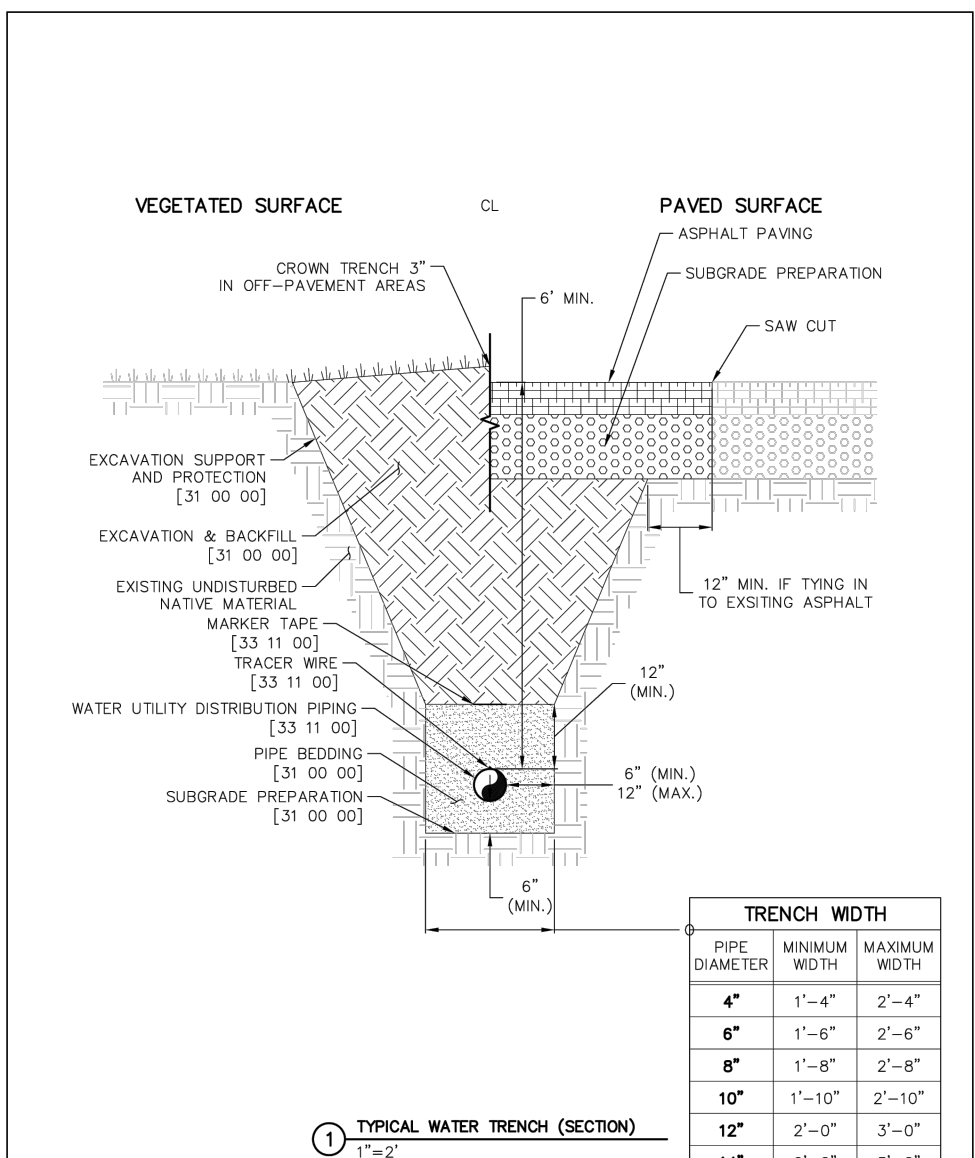


WOODMOOR
WATER & SANITATION DISTRICT NO. 1

TYPICAL WATER TRENCH
WATER UTILITY DISTRIBUTION PIPING
W-1

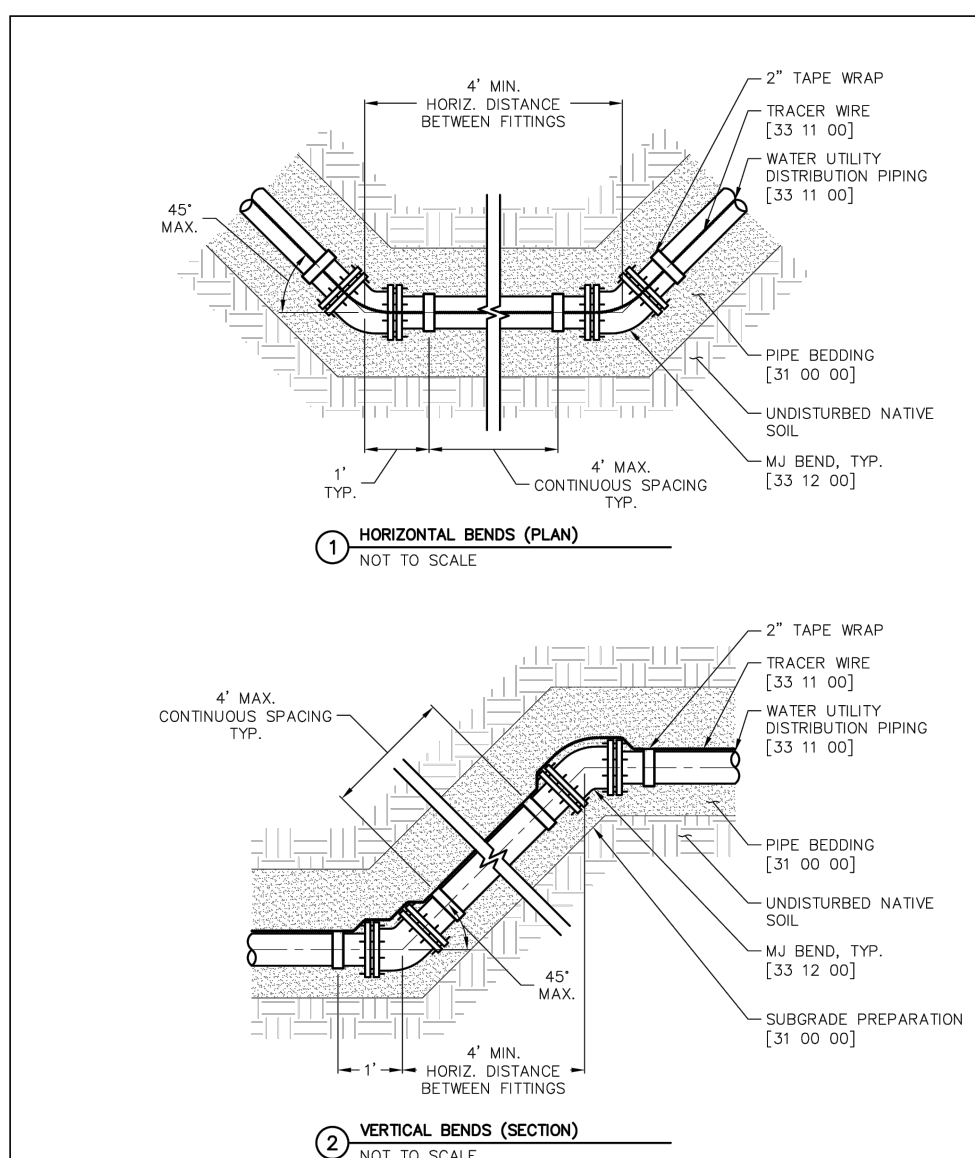


WOODMOOR
WATER & SANITATION DISTRICT NO. 1

HORIZONTAL AND VERTICAL BENDS
WATER UTILITY DISTRIBUTION EQUIPMENT
W-7

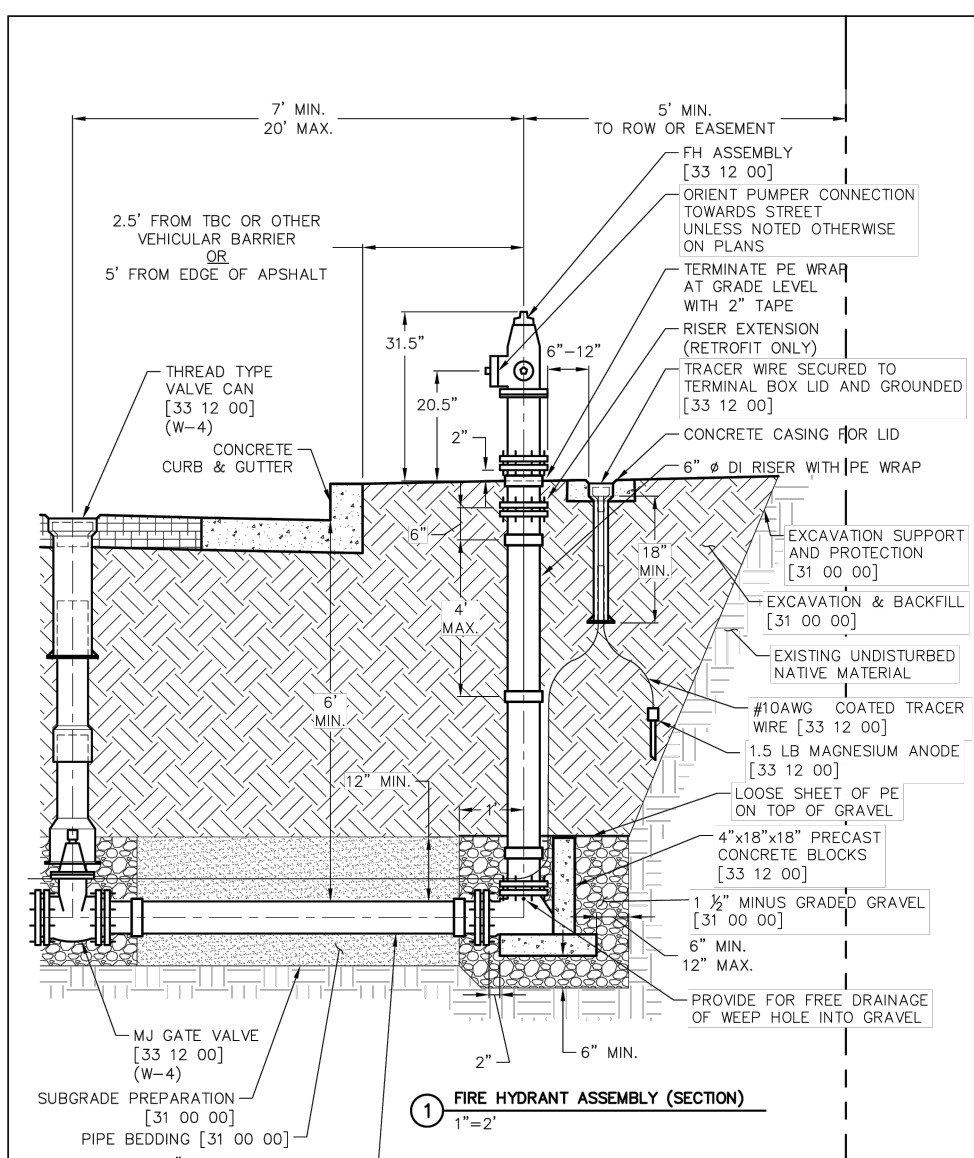


WOODMOOR
WATER & SANITATION DISTRICT NO. 1

FIRE HYDRANT ASSEMBLY
WATER UTILITY DISTRIBUTION EQUIPMENT
W-8

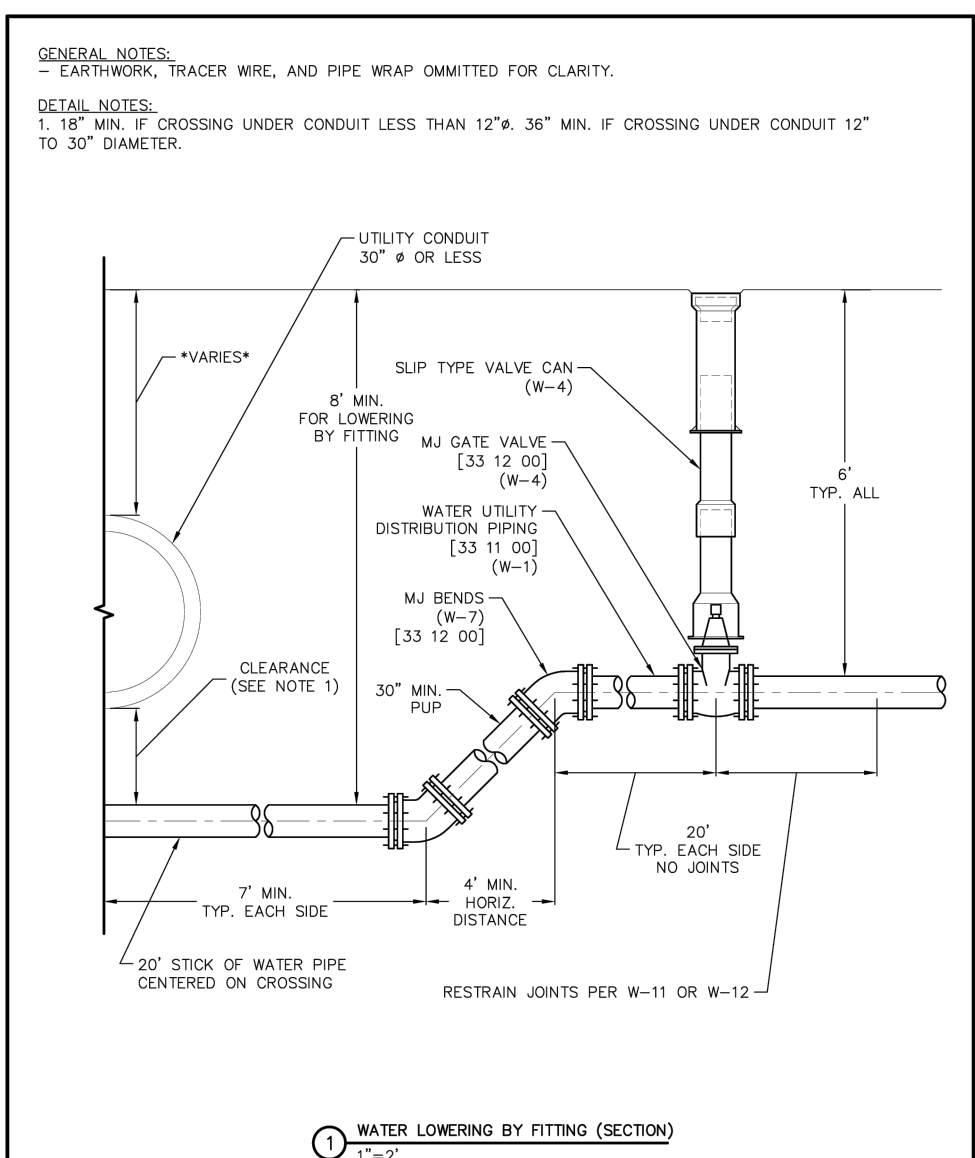

WOODMOOR
WATER & SANITATION DISTRICT NO. 1

WATER LOWERING BY FITTING
WATER UTILITY DISTRIBUTION EQUIPMENT
W-9

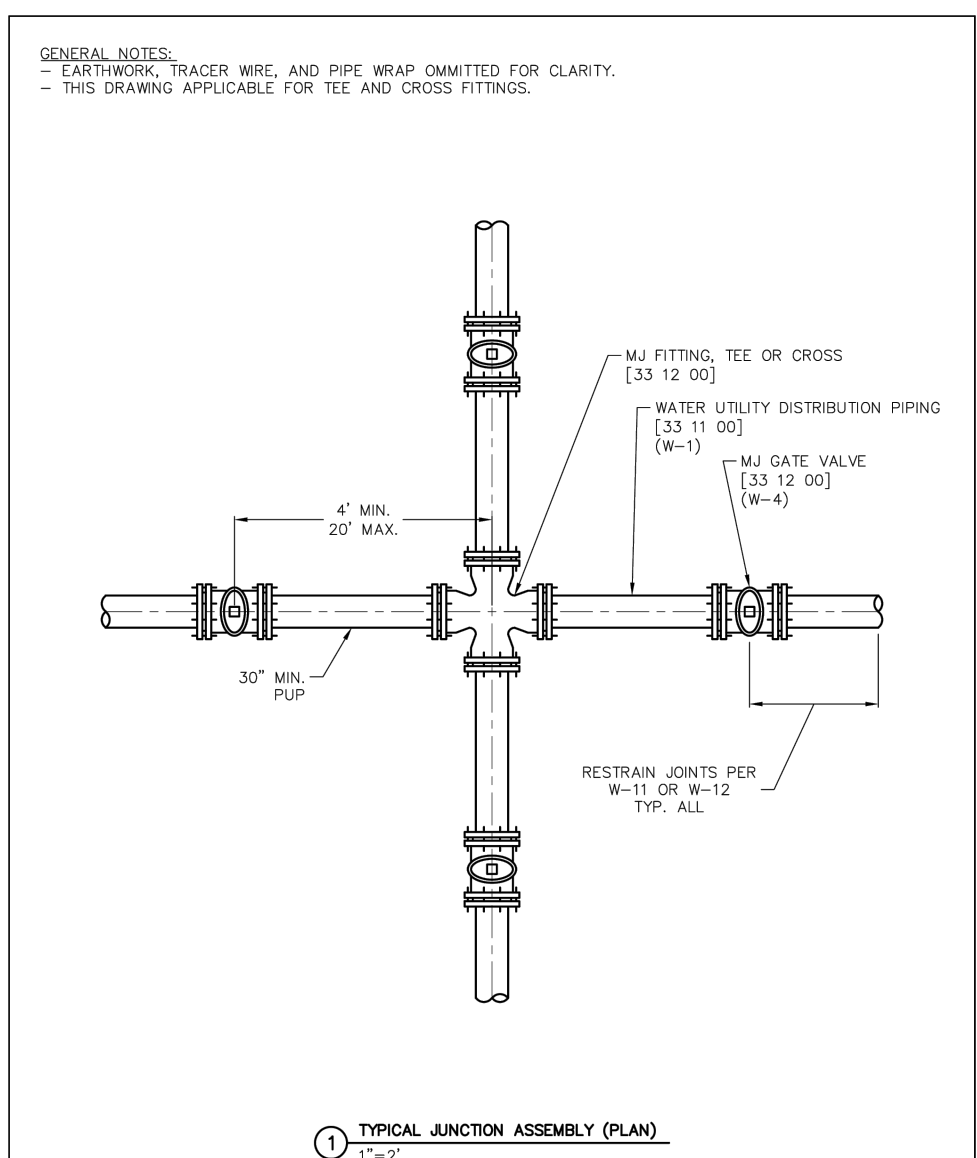

WOODMOOR
WATER & SANITATION DISTRICT NO. 1



WATER MAIN JUNCTION
WATER UTILITY DISTRIBUTION EQUIPMENT
W-10

WOODMOOR WATER AND SANITARY DISTRICT NO. 1



APPROVED FOR CONSTRUCTION

DATE _____ BY _____

THESE PLANS HAVE BEEN REVIEWED ONLY FOR GENERAL CONFORMANCE WITH DISTRICT RULES AND REGULATIONS AND SYSTEM SPECIFICATIONS. REVIEW AND CONSTRUCTION APPROVAL BY THE DISTRICT DOES NOT RELIEVE THE DEVELOPER/OWNER AND/OR CONTRACTOR FROM RESPONSIBILITY FOR COMPLIANCE WITH ANY RULES, REGULATIONS OR SPECIFICATIONS REQUIRED BY THE DISTRICT.

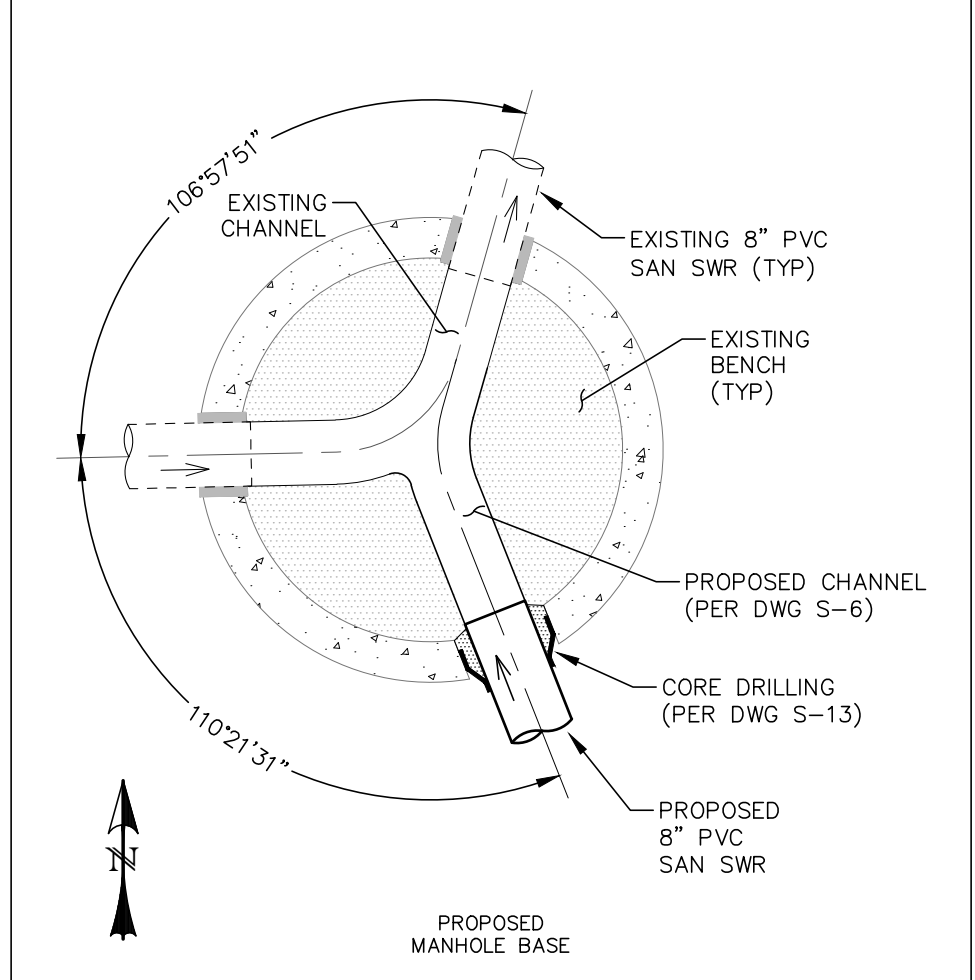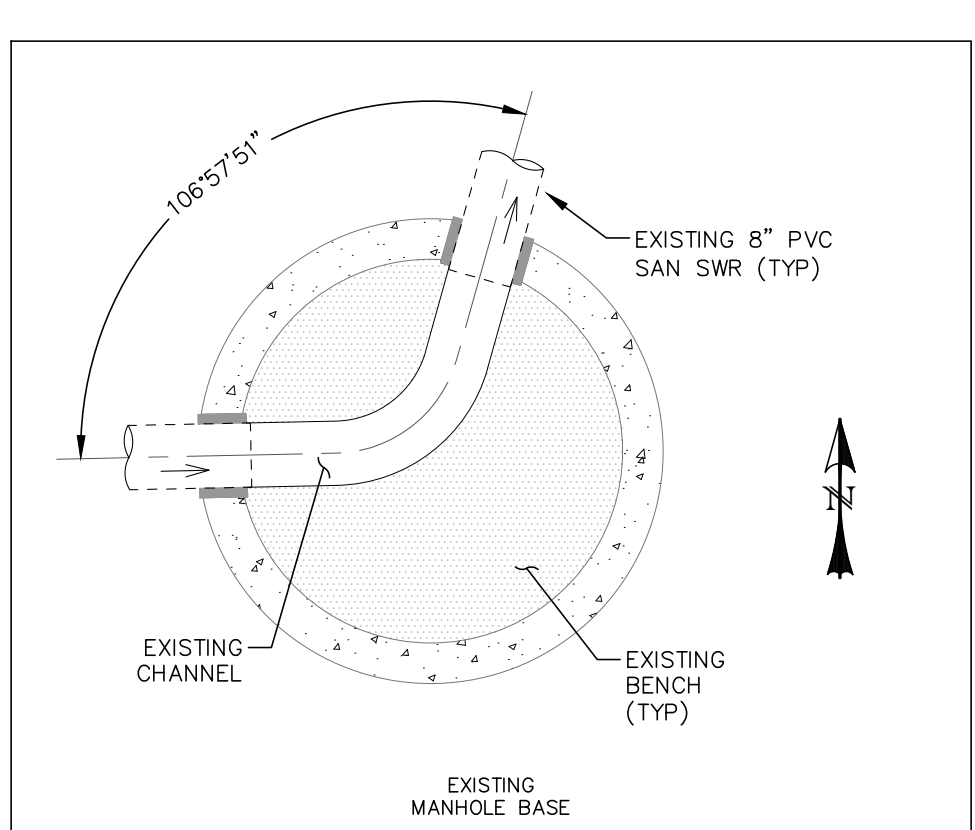

EXISTING MANHOLE 01 - PROPOSED MODIFICATION
SCALE: 1" = 2'

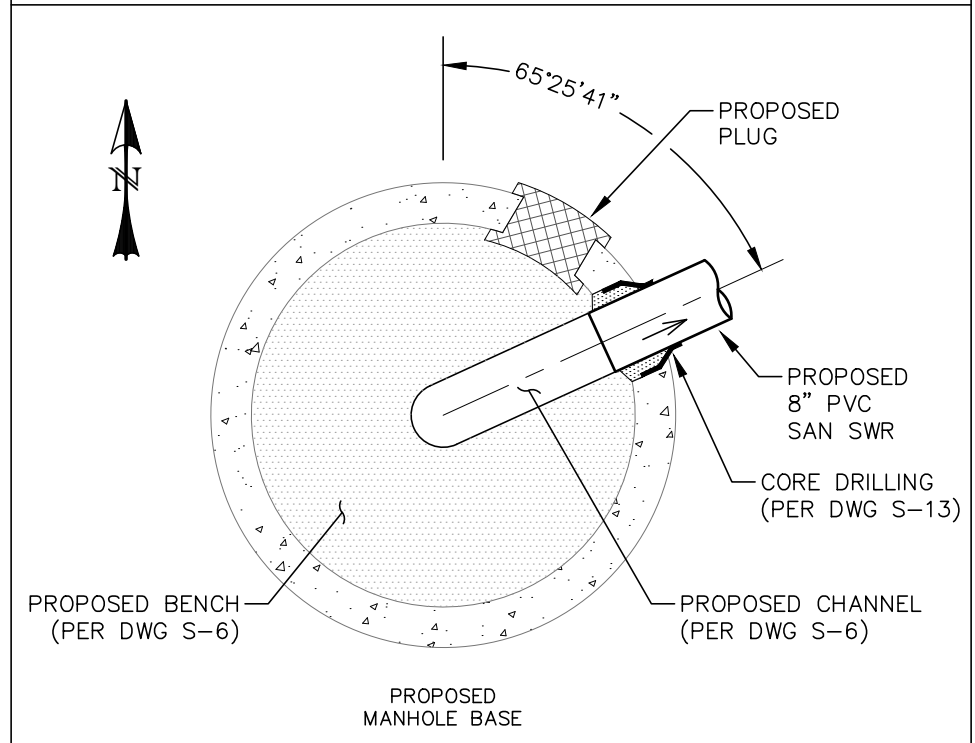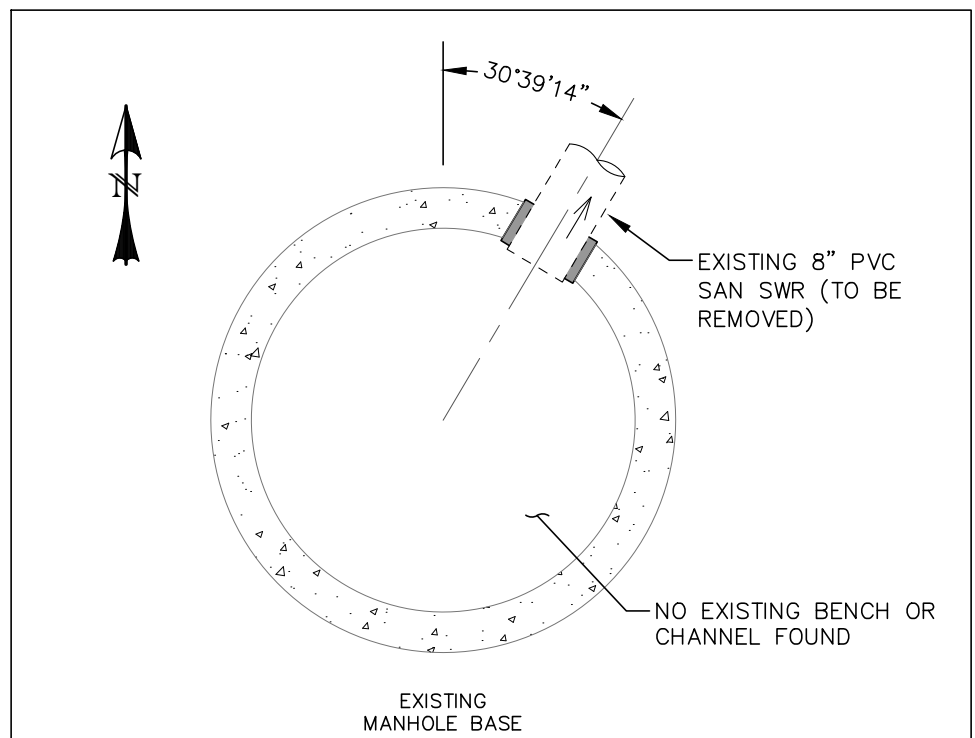

EXISTING MANHOLE 02 - PROPOSED MODIFICATION
SCALE: 1" = 2'

REV.	DESCRIPTION	DATE
1	ADDRESS AGENCY COMMENTS	11/04/25
2	ADDRESS AGENCY COMMENTS	12/31/25
3	ADDRESS AGENCY COMMENTS	01/06/26
4	ADDRESS AGENCY COMMENTS	05/11/26
5	ADDED EL PASO COUNTY REQUESTED SIGNATURE BLOCKS	06/24/26



Know what's below.
Call 72 hours before you dig.
For more details visit:
www.call811.com



PREPARED FOR:
MONUMENT RIDGE EAST, LLC
5055 LIST DRIVE
COLORADO SPRINGS, CO 80919

PREPARE
NOT FOR CONSTRUCTION
RAYMO

PRC
ENGINEERING
1655 W. UTAH STREET, SUITE 114
COLORADO SPRINGS, CO 80904
(719) 291-2744

MONUMENT RIDGE EAST
FILING NO. 1
DETAIL SHEET

DESIGNED BY:	MGP	DRAWN BY:	MGP
SCALE:	N/A	DATE:	04/28/25
JOB NUMBER	24-001	SHEET	11 OF 12

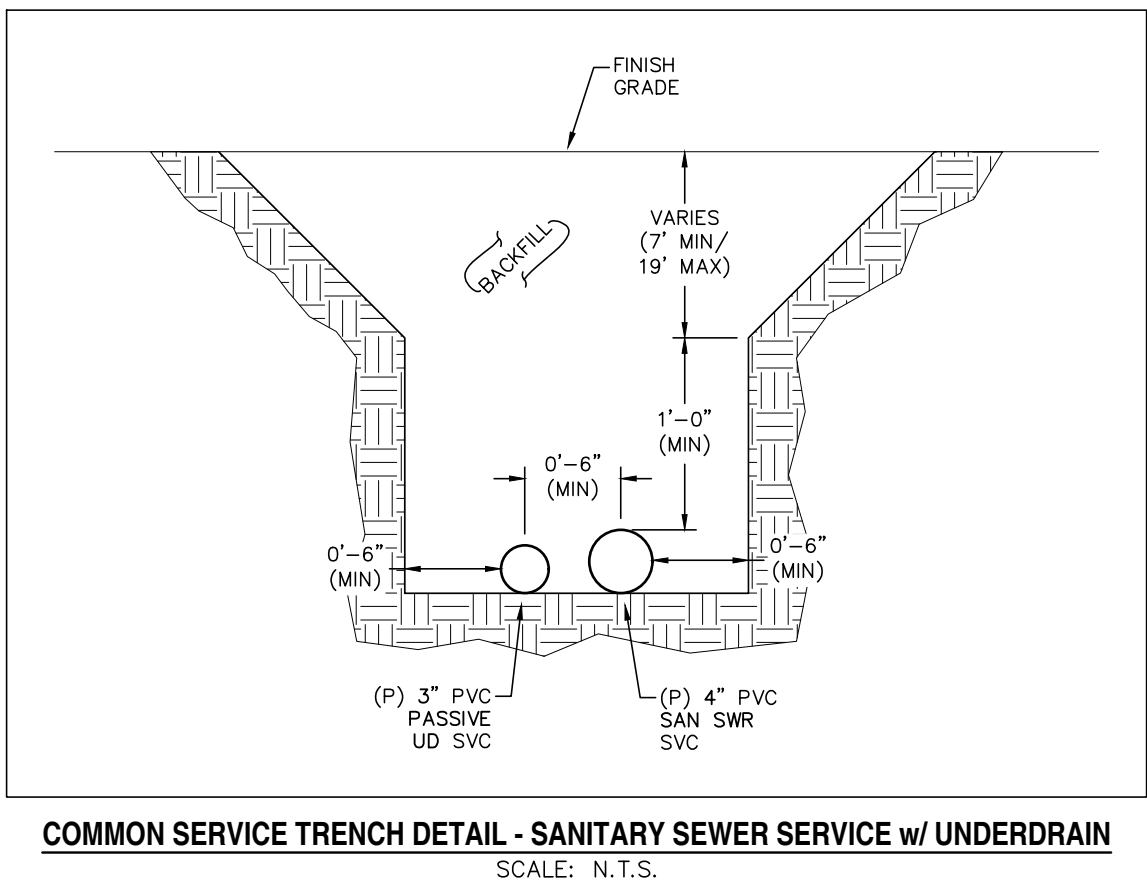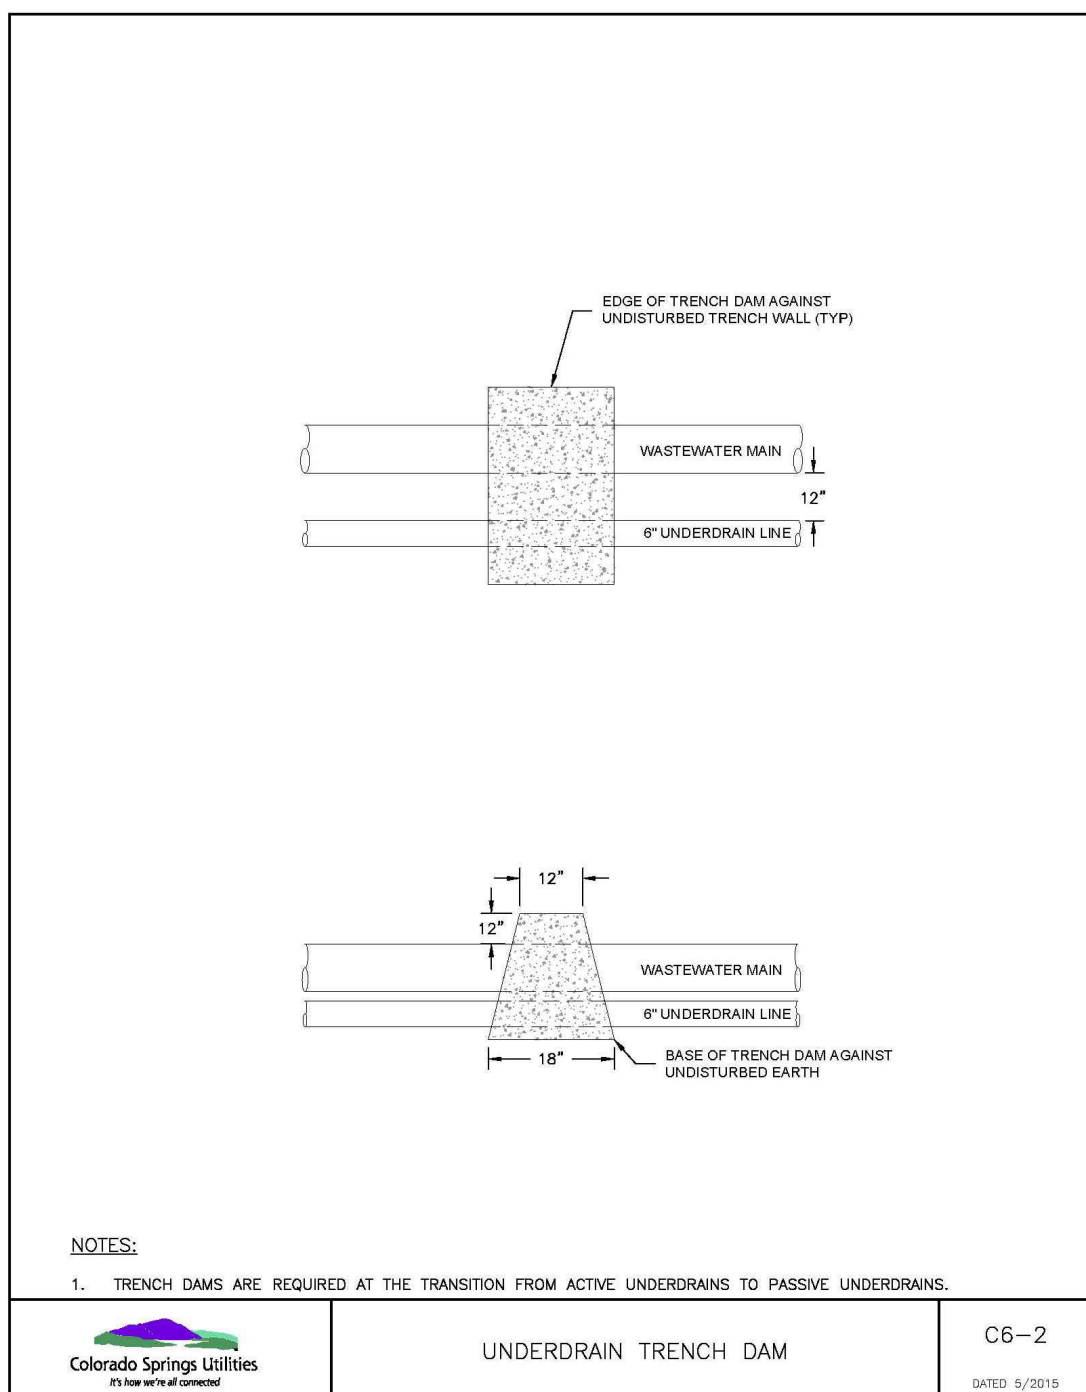

WOODMOOR WATER AND SANITARY DISTRICT NO. 1

APPROVED FOR CONSTRUCTION

DATE _____ BY _____

THESE PLANS HAVE BEEN REVIEWED ONLY FOR GENERAL CONFORMANCE WITH DISTRICT RULES AND REGULATIONS AND SYSTEM SPECIFICATIONS. REVIEW AND CONSTRUCTION APPROVAL BY THE DISTRICT DOES NOT RELIEVE THE DEVELOPER/OWNER AND/OR CONTRACTOR FROM RESPONSIBILITY FOR COMPLIANCE WITH ANY RULES, REGULATIONS OR SPECIFICATIONS REQUIRED BY THE DISTRICT.

REV.	DESCRIPTION	DATE
1	ADDRESS AGENCY COMMENTS	11/04/25
2	ADDRESS AGENCY COMMENTS	12/31/25
3	ADDRESS AGENCY COMMENTS	01/06/26
4	ADDRESS AGENCY COMMENTS	05/11/26
5	ADDED EL PASO COUNTY REQUESTED SIGNATURE BLOCKS	06/24/26



PREPARED FOR:
MONUMENT RIDGE EAST, LLC
5055 LIST DRIVE
COLORADO SPRINGS, CO 80919

PREPARE

RAYMOI

NOT FOR
CONSTRUCTION



MONUMENT RIDGE EAST
FILING NO. 1

DETAIL SHEET

DESIGNED BY: MGP	DRAWN BY: MGP
SCALE: N/A	DATE: 04/28/25
JOB NUMBER	SHEET
24-001	12 OF 12