ROCKY MOUNTAIN HOTEL & CAMPGROUND

EL PASO COUNTY, COLORADO

SIGNAGE PLAN

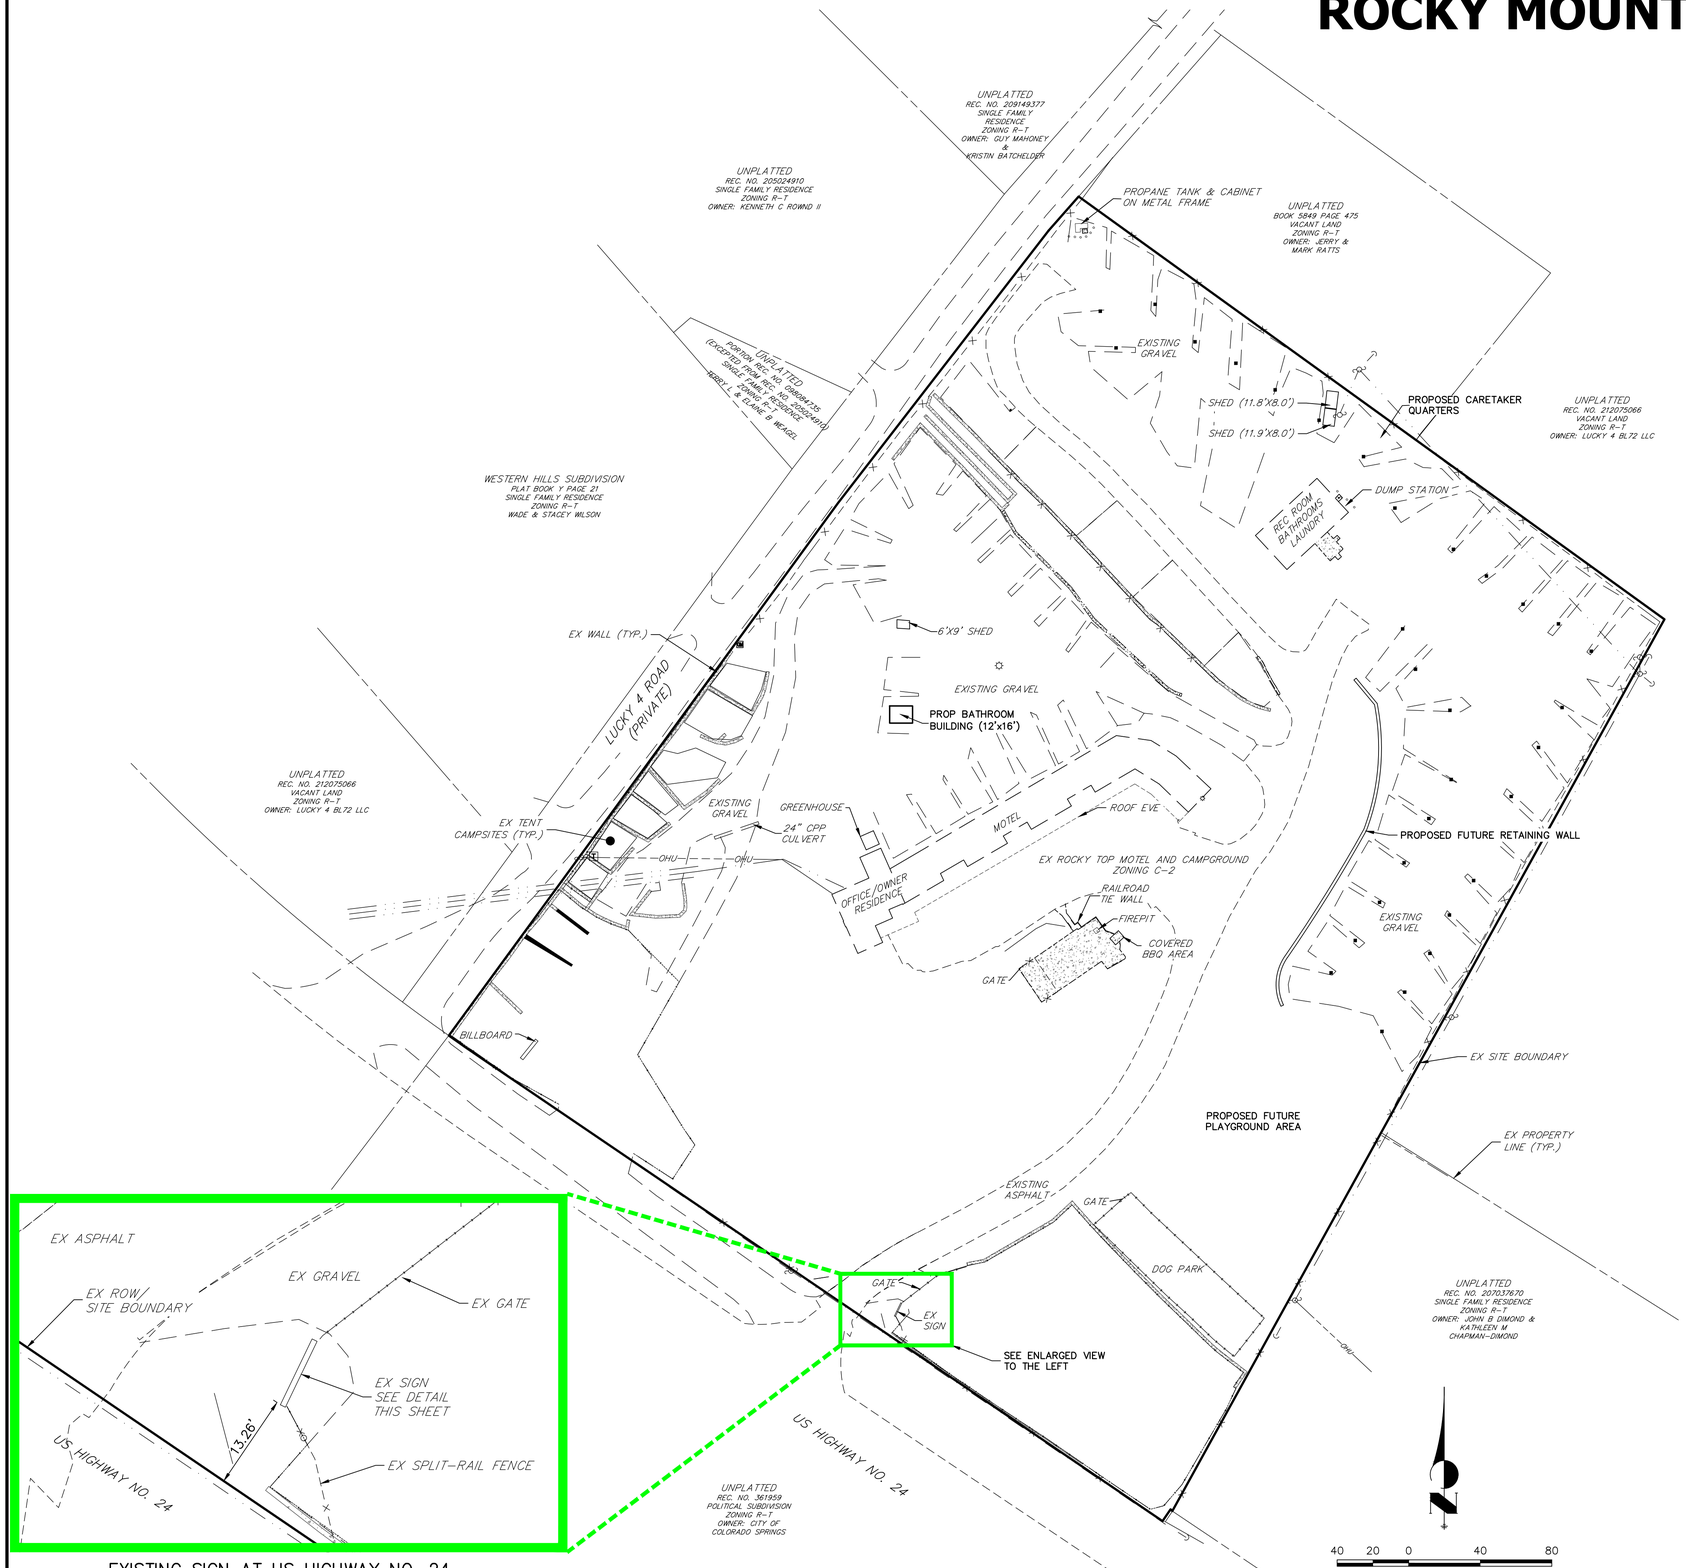

EXISTING SIGN AT US HIGHWAY NO. 24

SCALE: 1"=10'

EXISTING SIGN PHOTOS

SCALE: N/A

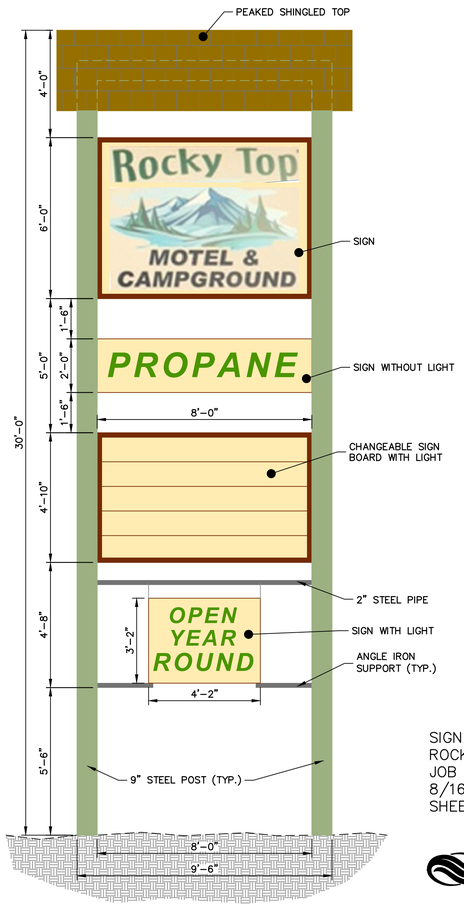

EXISTING SIGN DETAIL

SCALE: 3/8"=1'-0"

SIGNAGE PLAN
ROCKY TOP MOTEL & CAMPGROUND
JOB NO. 25215.00
8/16/21
SHEET 1 OF 1

J·R ENGINEERING
A Westrian Company
Centennial 303-740-9393 • Colorado Springs 719-593-2593
Fort Collins 970-491-9888 • www.jrengineering.com