URBAN COLLECTION AT PALMER VILLAGE

SITUATED IN THE NORTHEAST QUARTER OF SECTION 5,
TOWNSHIP 14 SOUTH, RANGE 65 WEST OF THE SIXTH PRINCIPAL MERIDIAN,
COUNTY OF EL PASO, STATE OF COLORADO.

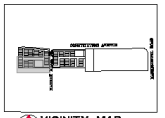

VICINITY MAP
SCALE: 1"=1000'

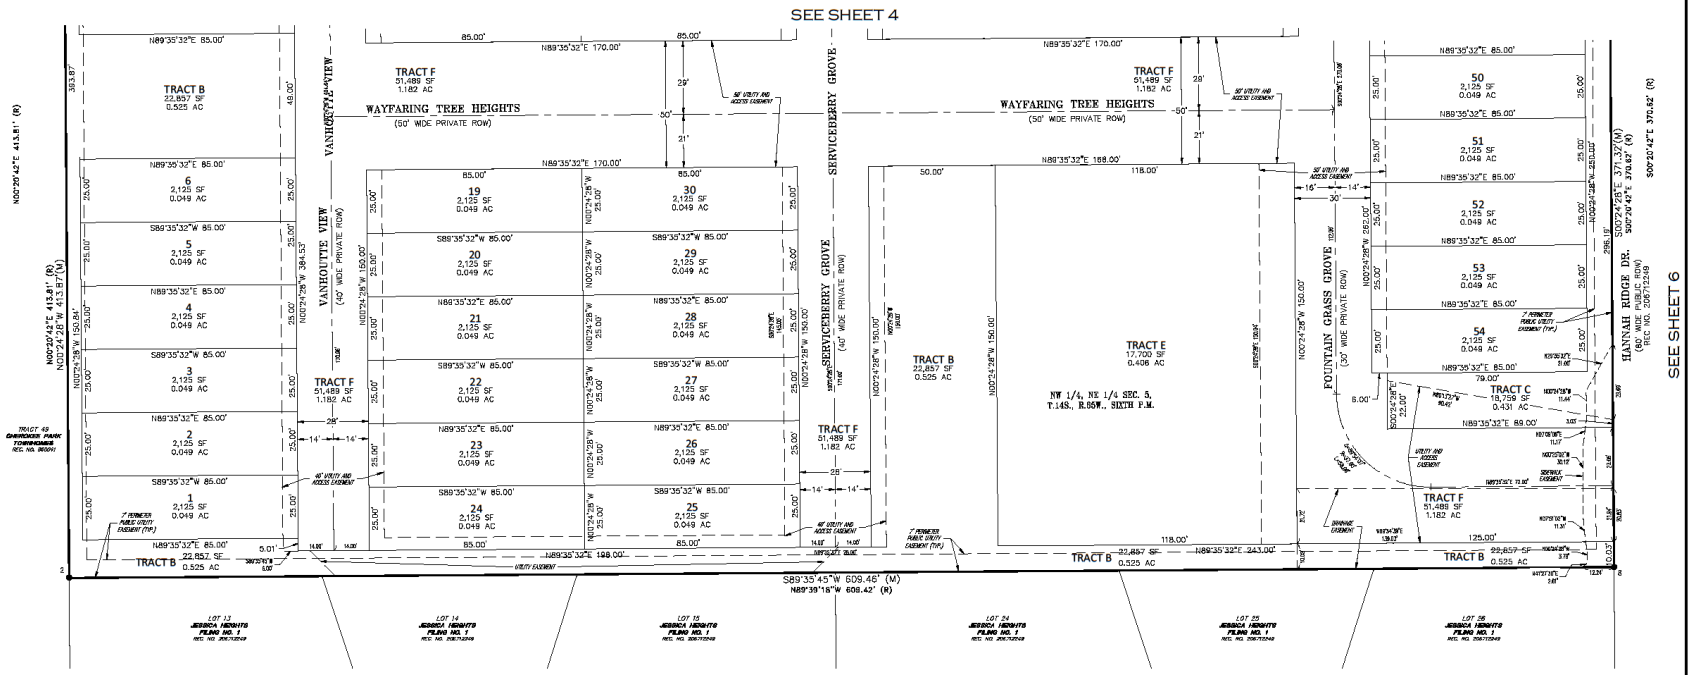

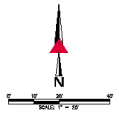

AZTEC CONSULTANTS, INC.
300 East Mineral Ave., Suite 1
Littleton, Colorado 80122
Phone (303) 713-1898
Fax: (303) 713-1897
www.aztecconsultants.com

AzTec Proj. No: 21419-18 Drawn By: CWB

FOR AND ON BEHALF OF
AZTEC CONSULTANTS, INC

DEVELOPER
RICHMOND AMERICAN HOMES
OF COLORADO, INC., A DELAWARE CORP.
4350 S. MONACO ST.
DENVER, CO 80237

DATE OF PREPARATION:	03-19-2020
SCALE:	1" = 20'
SHEET 5 OF 6	

FILE NUMBER SF 20 028

URBAN COLLECTION AT PALMER VILLAGE

SITUATED IN THE NORTHEAST QUARTER OF SECTION 5,
TOWNSHIP 14 SOUTH, RANGE 65 WEST OF THE SIXTH PRINCIPAL MERIDIAN,
COUNTY OF EL PASO, STATE OF COLORADO.

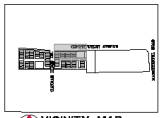

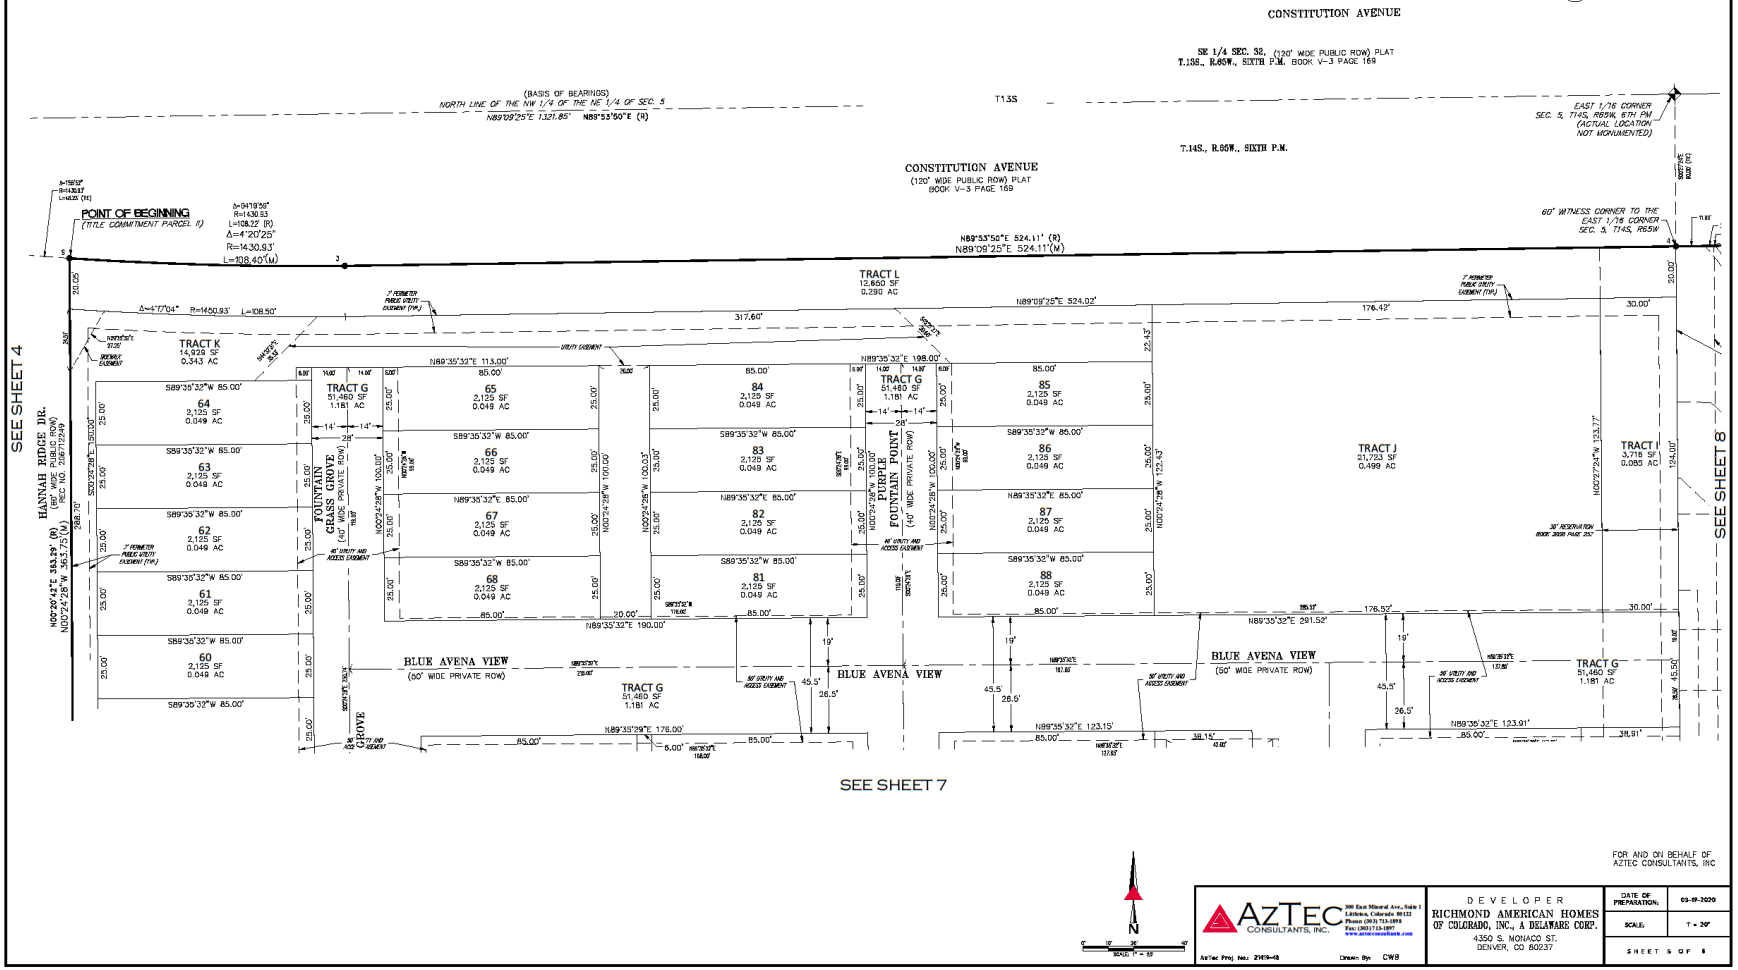

FOR AND ON BEHALF OF
AZTEC CONSULTANTS, INC

AZTEC CONSULTANTS, INC.
300 East Mineral Ave., Suite 1
Littleton, Colorado 80122
Phone (303) 713-1898
Fax (303) 713-1897
www.aztecconsultants.com

AzTec Proj No: 21419-48 Drawn By: CWB

DEVELOPER
RICHMOND AMERICAN HOMES
OF COLORADO, INC., A DELAWARE CORP.
4350 S. MONACO ST.
DENVER, CO 80237

DATE OF PREPARATION:	03-19-2020
SCALE:	1" = 20'
SHEET 5 OF 8	

FILE NUMBER SF 20 028