DUNLOP RR-5 REZONE

A SUBDIVISION OF A PART OF THE NORTHEAST 1/4 OF SECTION 10
TOWNSHIP 13 SOUTH, RANGE 63 WEST OF THE 6TH P.M.,
COUNTY OF EL PASO, STATE OF COLORADO.
AREA = 39.793 ACRES, MORE OR LESS

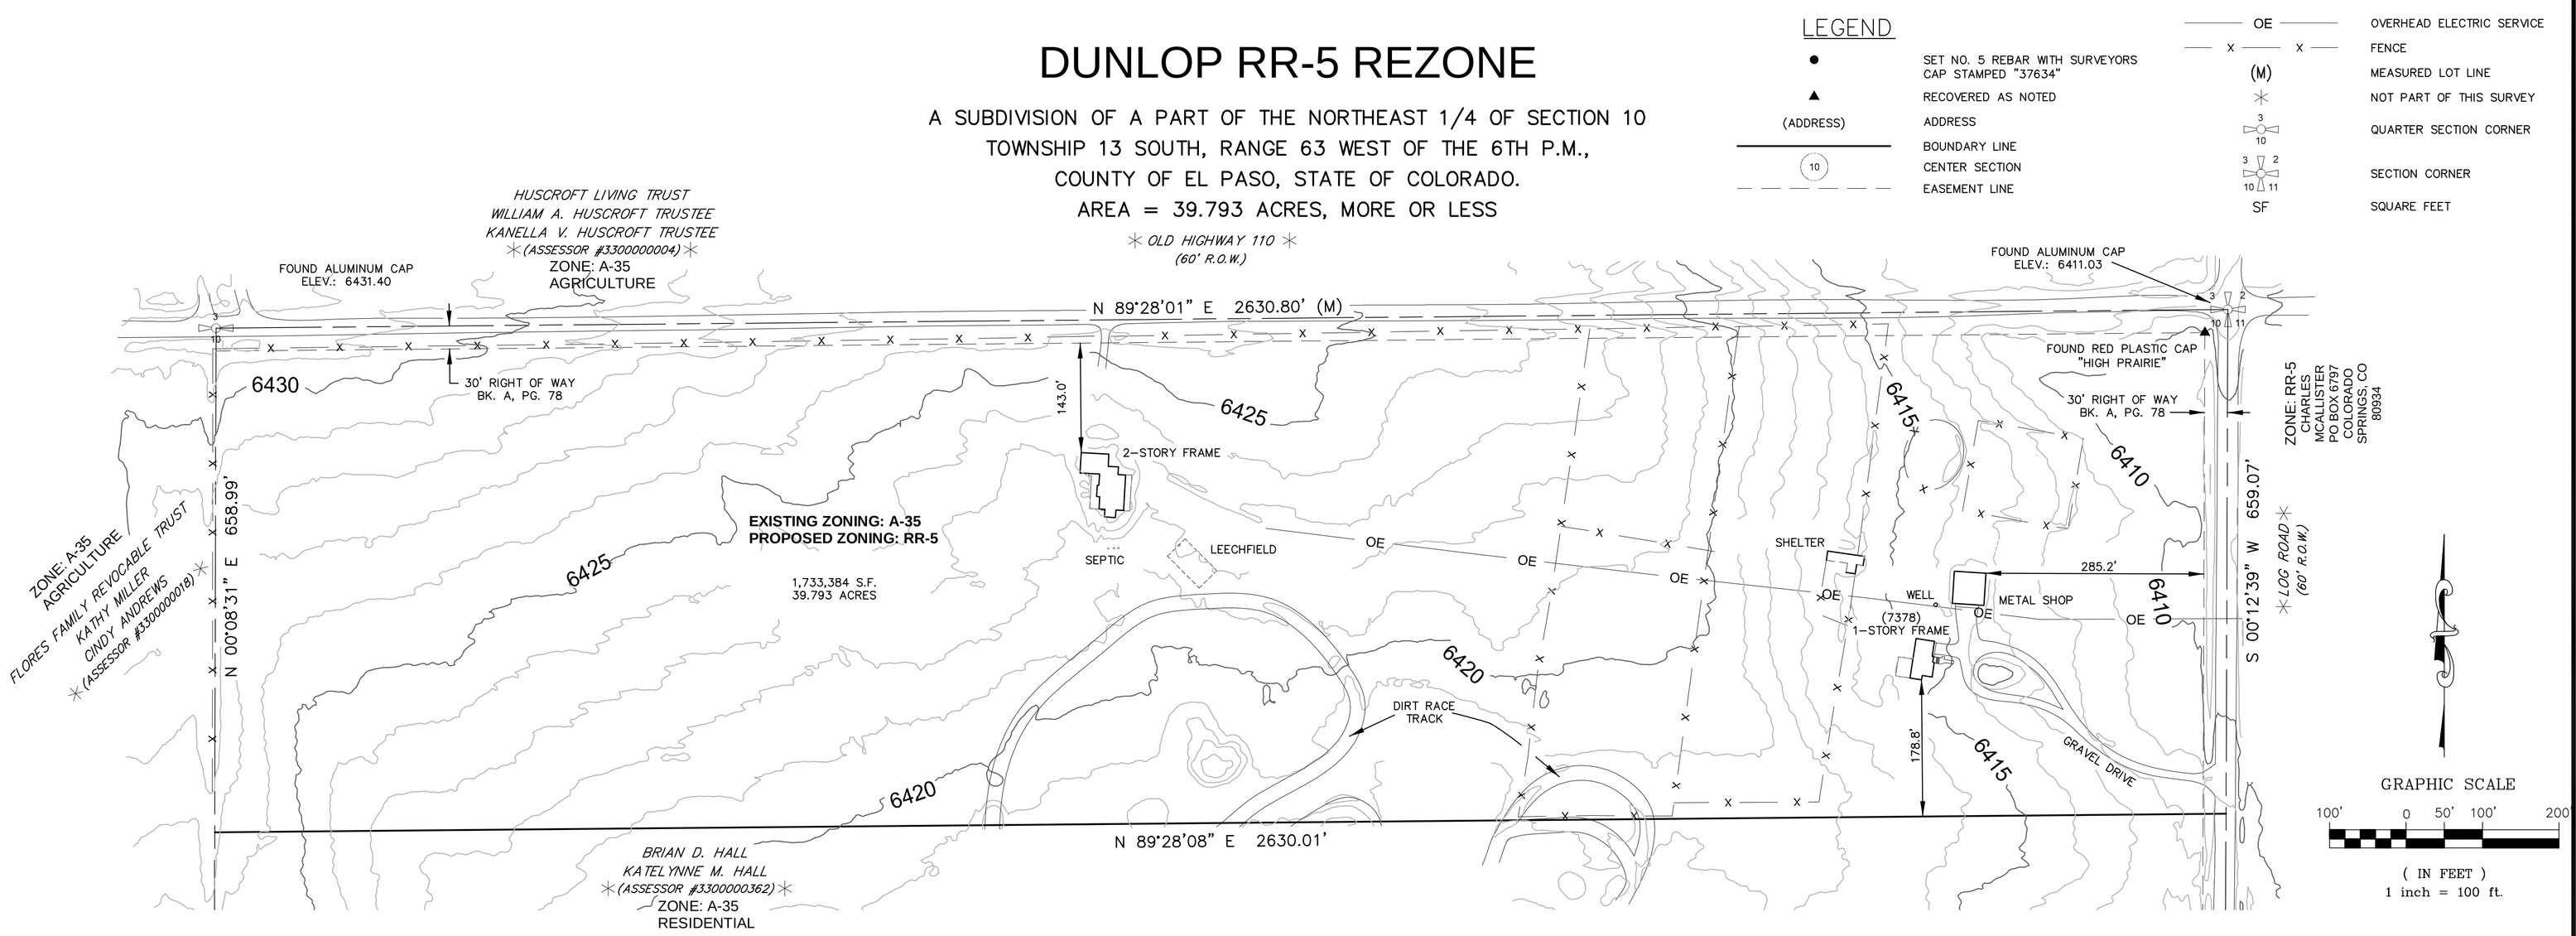

GENERAL NOTES

1. REQUEST TO REZONE FROM A-35 TO RR-5.
2. CONCURRENT 2-LOT SUBDIVISION REQUEST.

NO.	REVISION/ISSUE	DATE

OWNER:
Bonnie Dunlop
Carol Dunlop
Robert Dunlop
7378 Log Road
Peyton, CO 80831

VERTEX
Consulting Services
455 E. Pikes Peak Avenue, Suite 101
Colorado Springs, Colorado 80903
719-733-8605

PROJECT NO.		SHEET
DATE 12.18.24		PAGE 1 OF 1
PREPARED NR	APPROVED CAD	