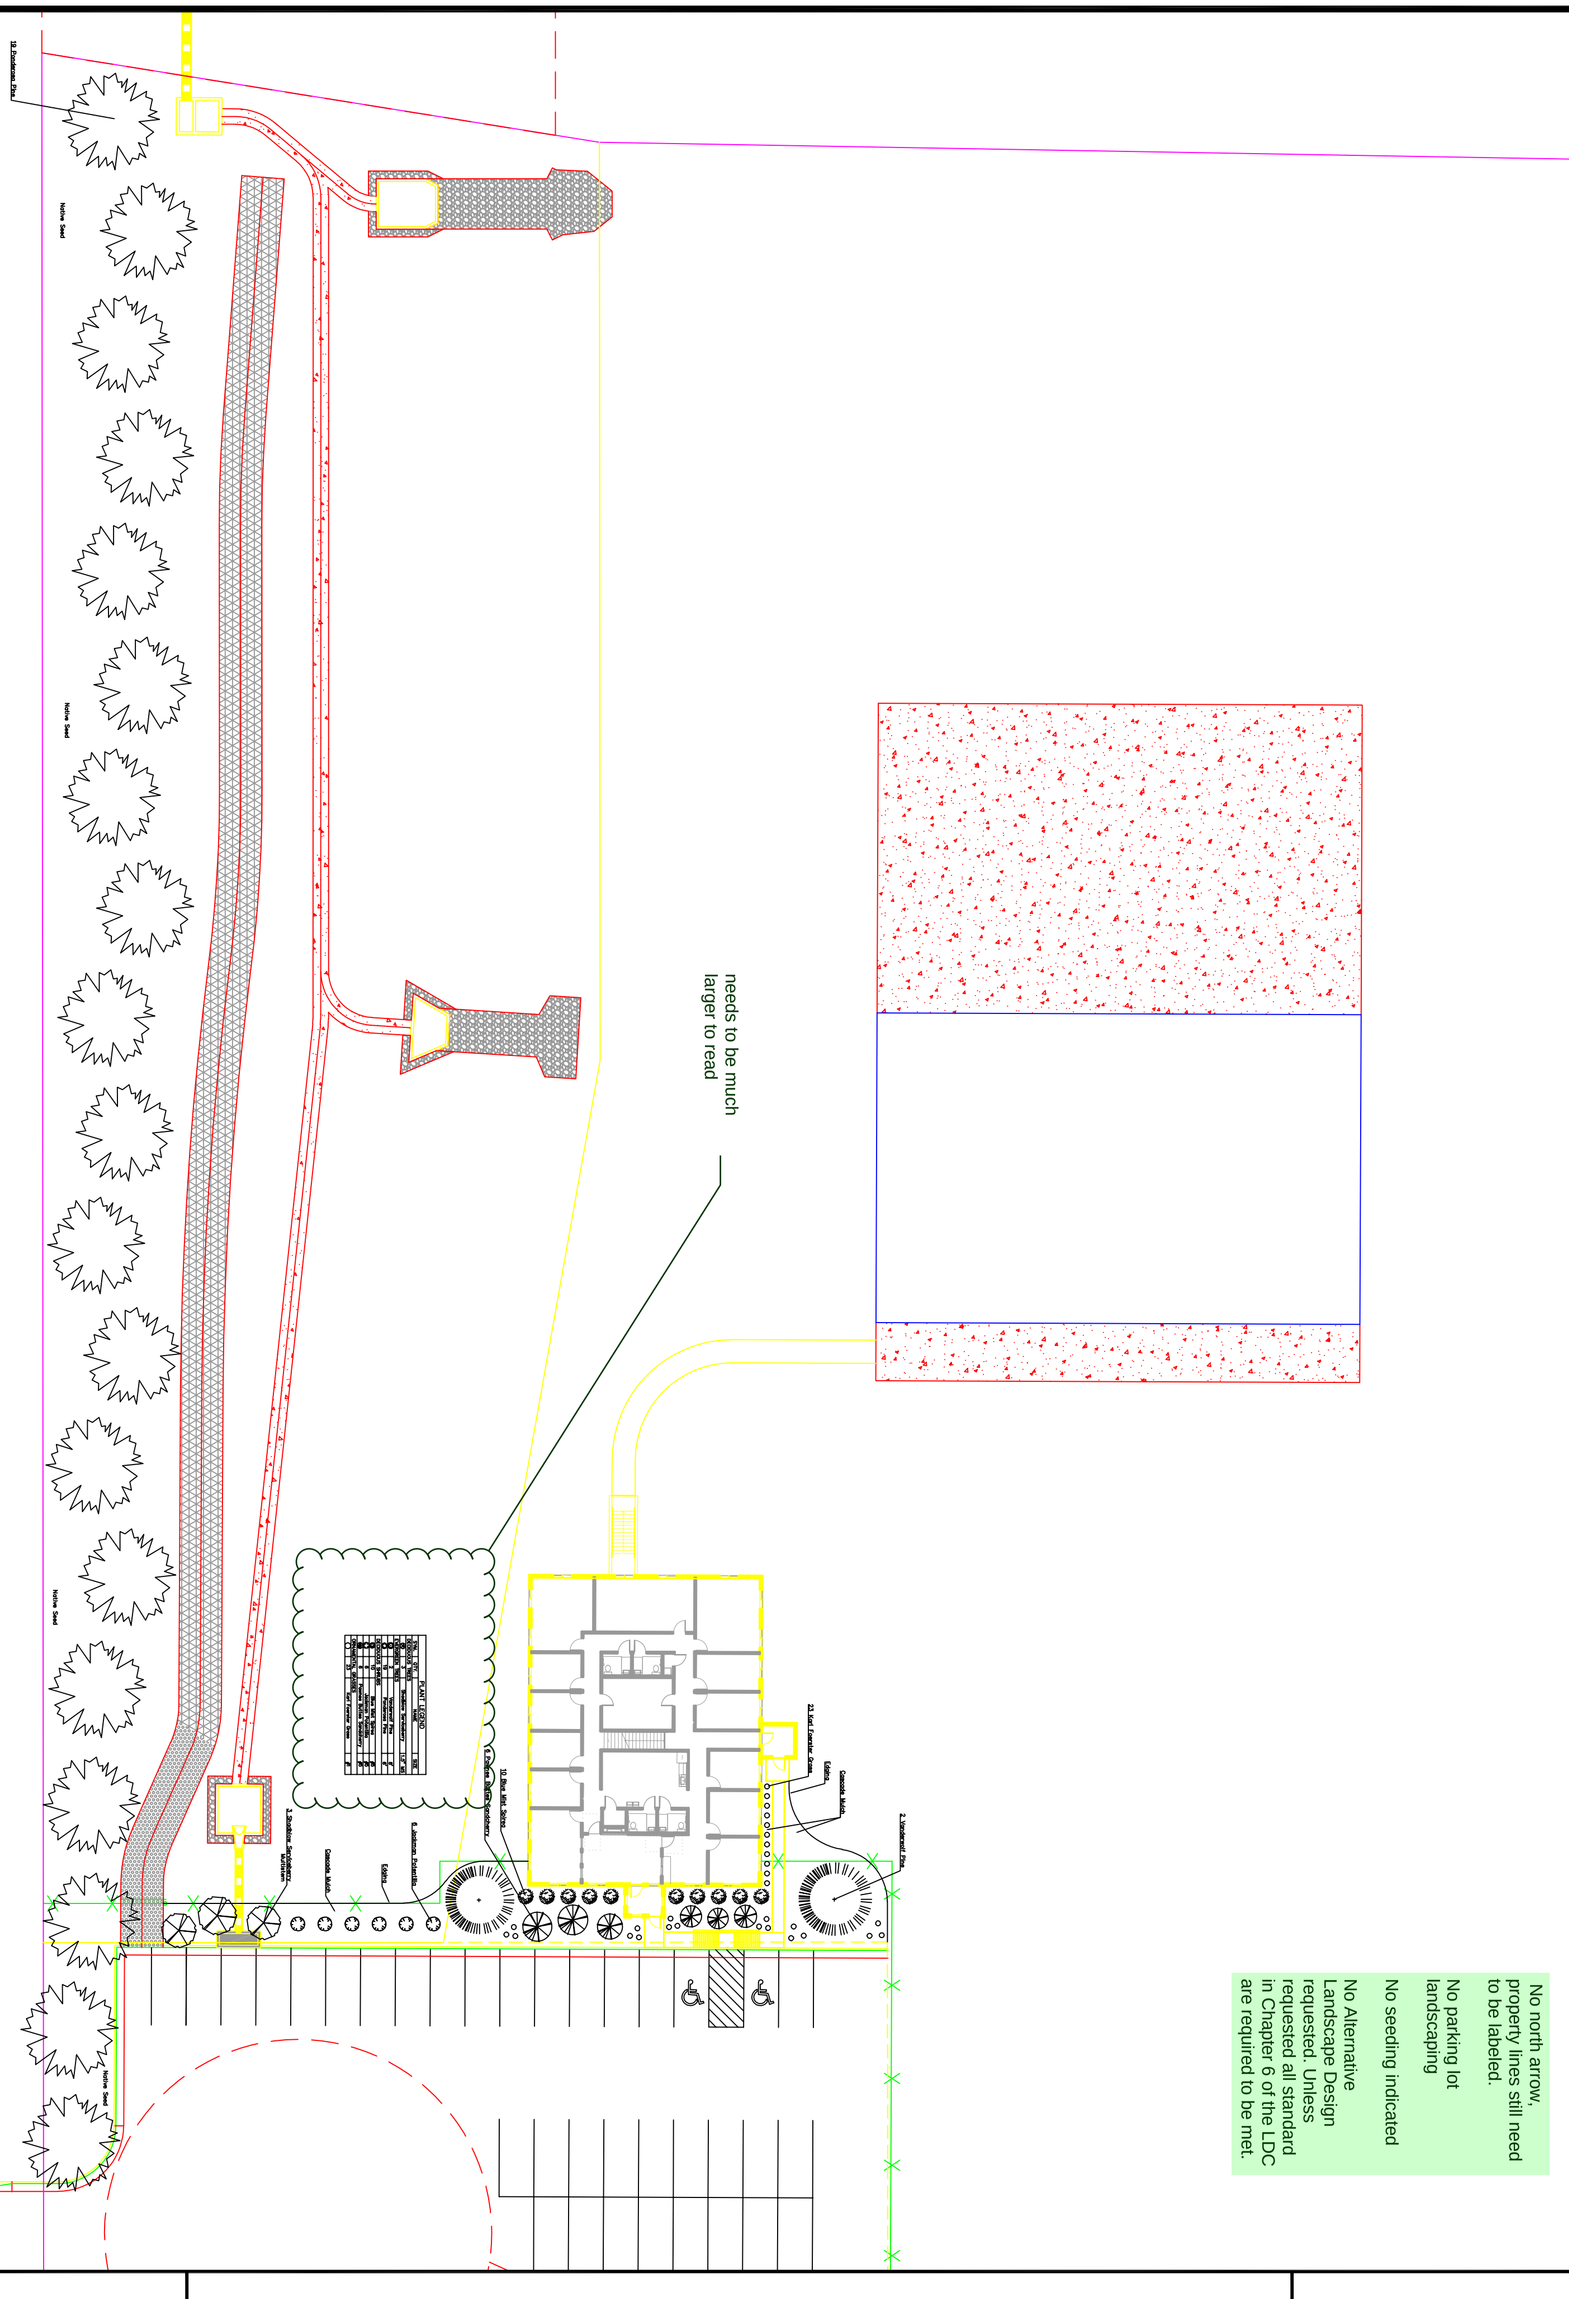

No north arrow, property lines still need to be labeled.

No parking lot landscaping

No seeding indicated

No Alternative Landscape Design requested. Unless requested all standard in Chapter 6 of the LDC are required to be met.

Timberline Landscaping
8110 Opportunity View
Colorado Springs, CO 80939
(719) 638–1000 fax (719) 638–1010

Dwire Earthmoving

Colorado Springs, Colorado 80939

Drawing and the subject matter therein is the property of Timberline Landscaping, Inc. and is not to be copied or disclosed to others without the expressed written permission of Timberline Landscaping, Inc. Any such uses constitutes a purchase of design services from Timberline Landscaping, Inc.

Designed by: Elysa Engle

Date: 1.24.2020

Revised:

Scale: 1” = 10’