
Please include all pages of this drawing (with Review 1 revisions) with the resubmittal

AMO ACRES FILING NO. 1

BEING A PART OF THE SOUTHWEST QUARTER OF SECTION 36,
TOWNSHIP 13 SOUTH, RANGE 64 WEST OF THE 6TH PRINCIPAL MERIDIAN,
COUNTY OF EL PASO, STATE OF COLORADO.

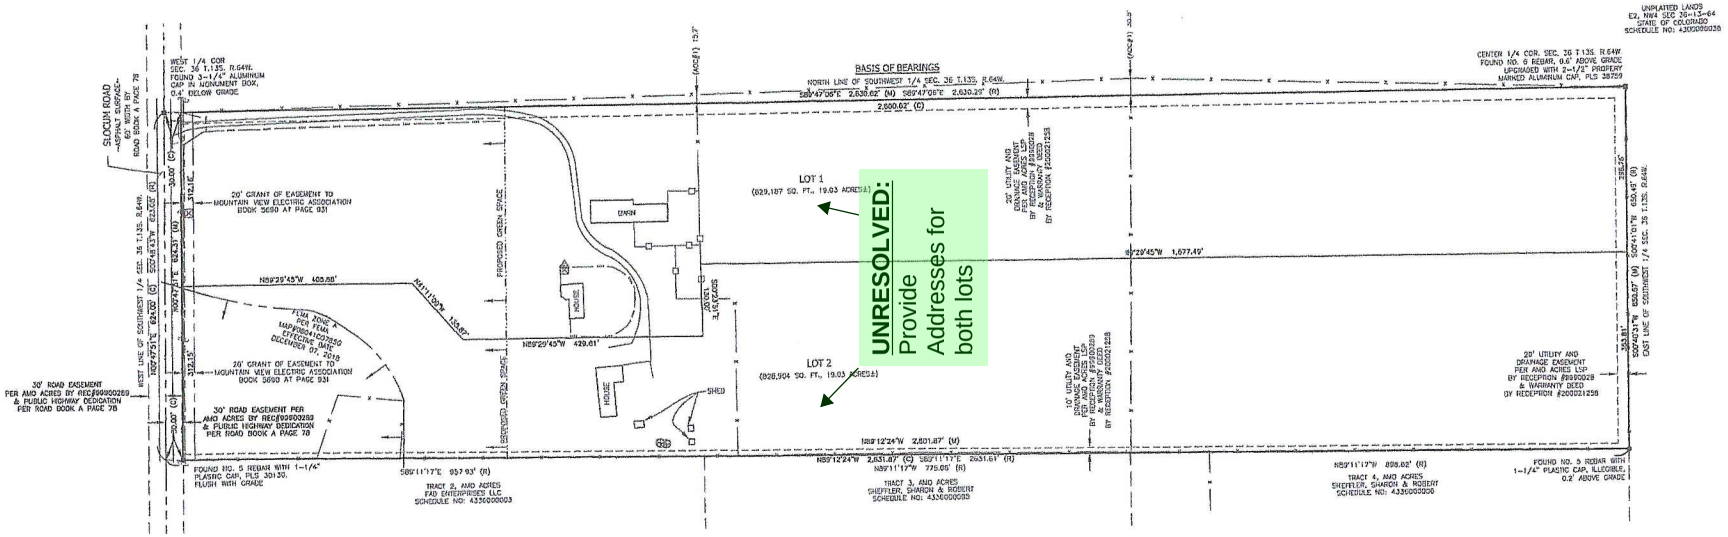

UNRESOLVED: Provide Addresses for both lots

DRAFT

LEGEND

- PLSS MONUMENT FOUND AS NOTED
- MONUMENT FOUND AS NOTED
- (M) MEASURED VALUE
- (AOC#_) AREA OF CONCERN
- ELECTRIC TRANSFORMER
- UTILITY POLE
- SEPTIC SEWER CLEANOUT
- STORM CULVERT INLET
- OE OVERHEAD UTILITY LINE
- WIRE STRAND FENCE
- BARBED-WIRE FENCE
- VINYL FENCE

N
W E
S

1" = 100'
10' 0' 10' 20'

AREAS OF CONCERN

(AOC#1): Portion of Barb wire fencing encroaches Northerly beyond subject parcel, as graphically depicted on this Exhibit, causing an area of concern.

PDC File No: _____

DATE: September 30, 2024 REVISIONS			
No.	Remarks	Date	By
Field: TJM	Drawn: TJM/DDR	Checked: DDR	

APEX Land Surveying and Mapping LLC.
5855 Lehman Drive, Suite 102
Colorado Springs, CO 80918
Phone: 719-318-0377
E-mail: info@apexsurveyor.com
Website: www.apexsurveyor.com

PROJECT No. 22067

SHEET 2 OF 2