


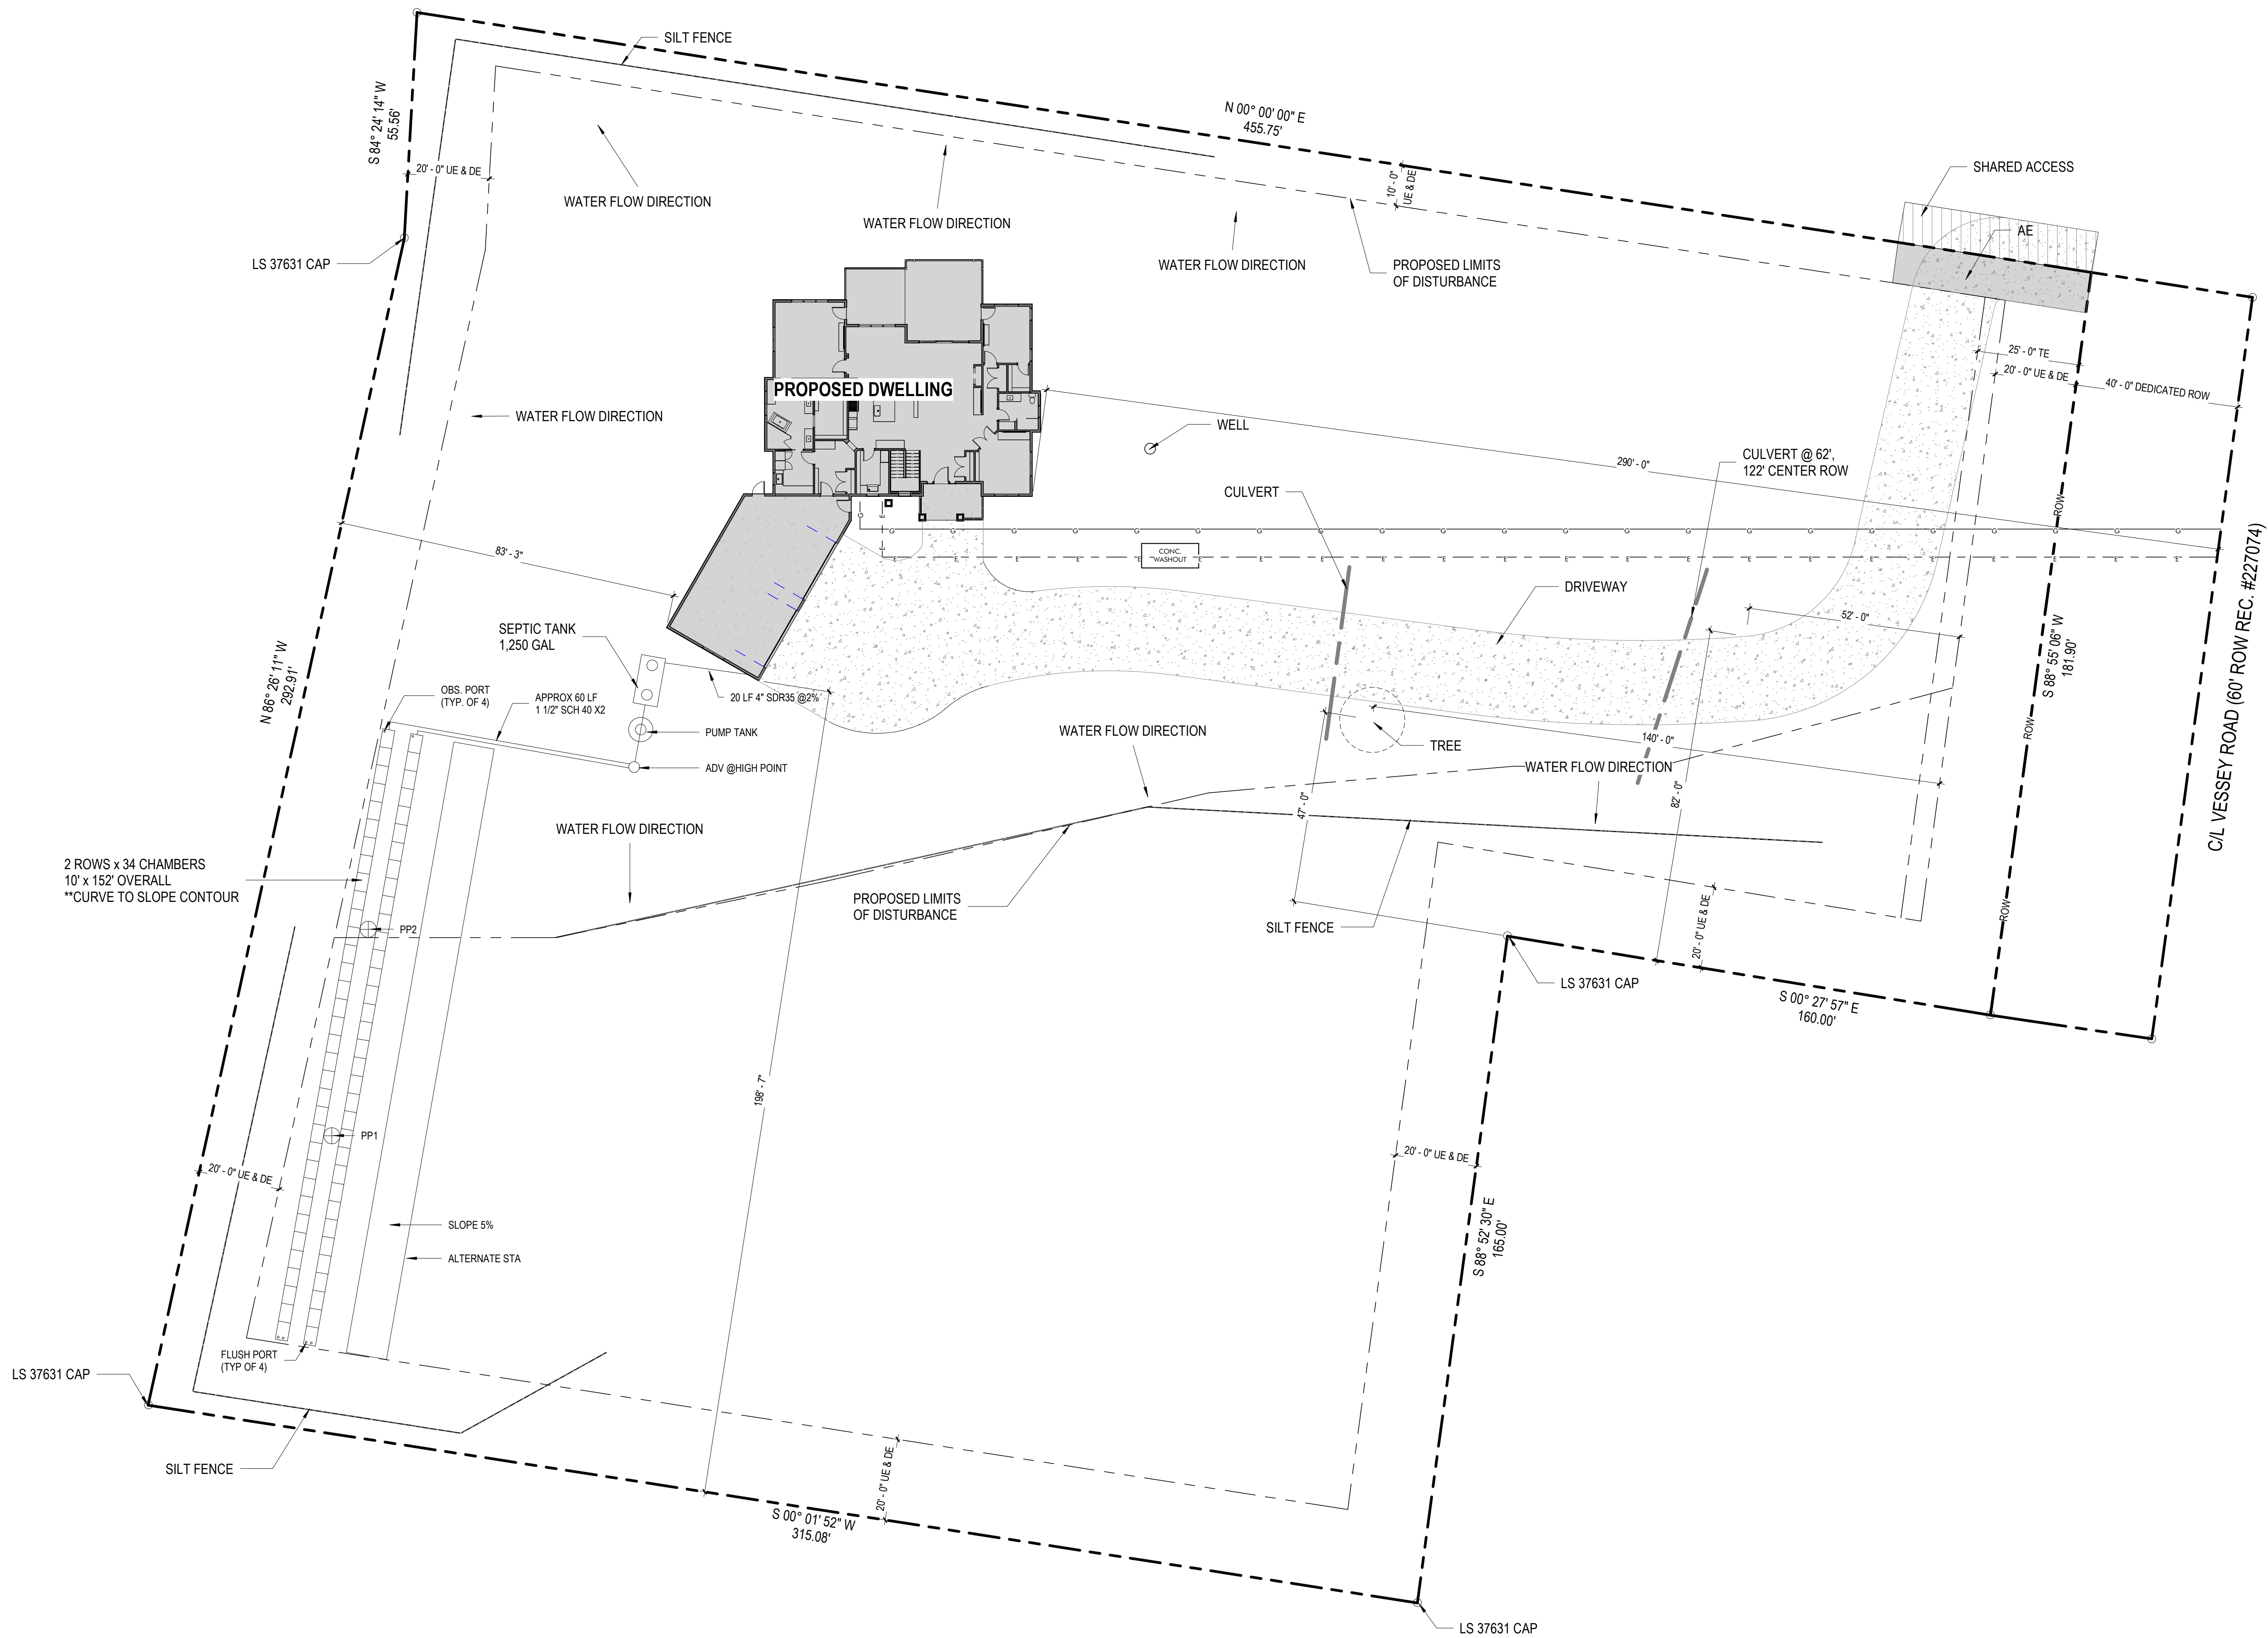

1 SITE PLAN
A01 1" = 20'-0"



SITE PLAN	9/16/2026	PERMIT SET	NEW CONSTRUCTION FOR: CORNERSTONE DESIGN BUILD LLC		6265 Vessey Rd, Colorado Springs, CO 80908
			REVISIONS: NO.	DESCRIPTION	
A01			9/16/2026 9:20:00 AM		

THIS WORK WAS PREPARED BY ME OR UNDER MY SUPERVISION. CONSTRUCTION OF THIS PROJECT WILL BE UNDER MY OBSERVATION.

ARCHITECTURAL LICENSE
EXPIRATION DATE: APRIL 30, 2026

BALLARD ARCHITECTS & ENGINEERING
46-3957 KAHANA DR. AHUALOA, HI 96727
PH: 808-222-9327 E: ballardarchitects@gmail.com