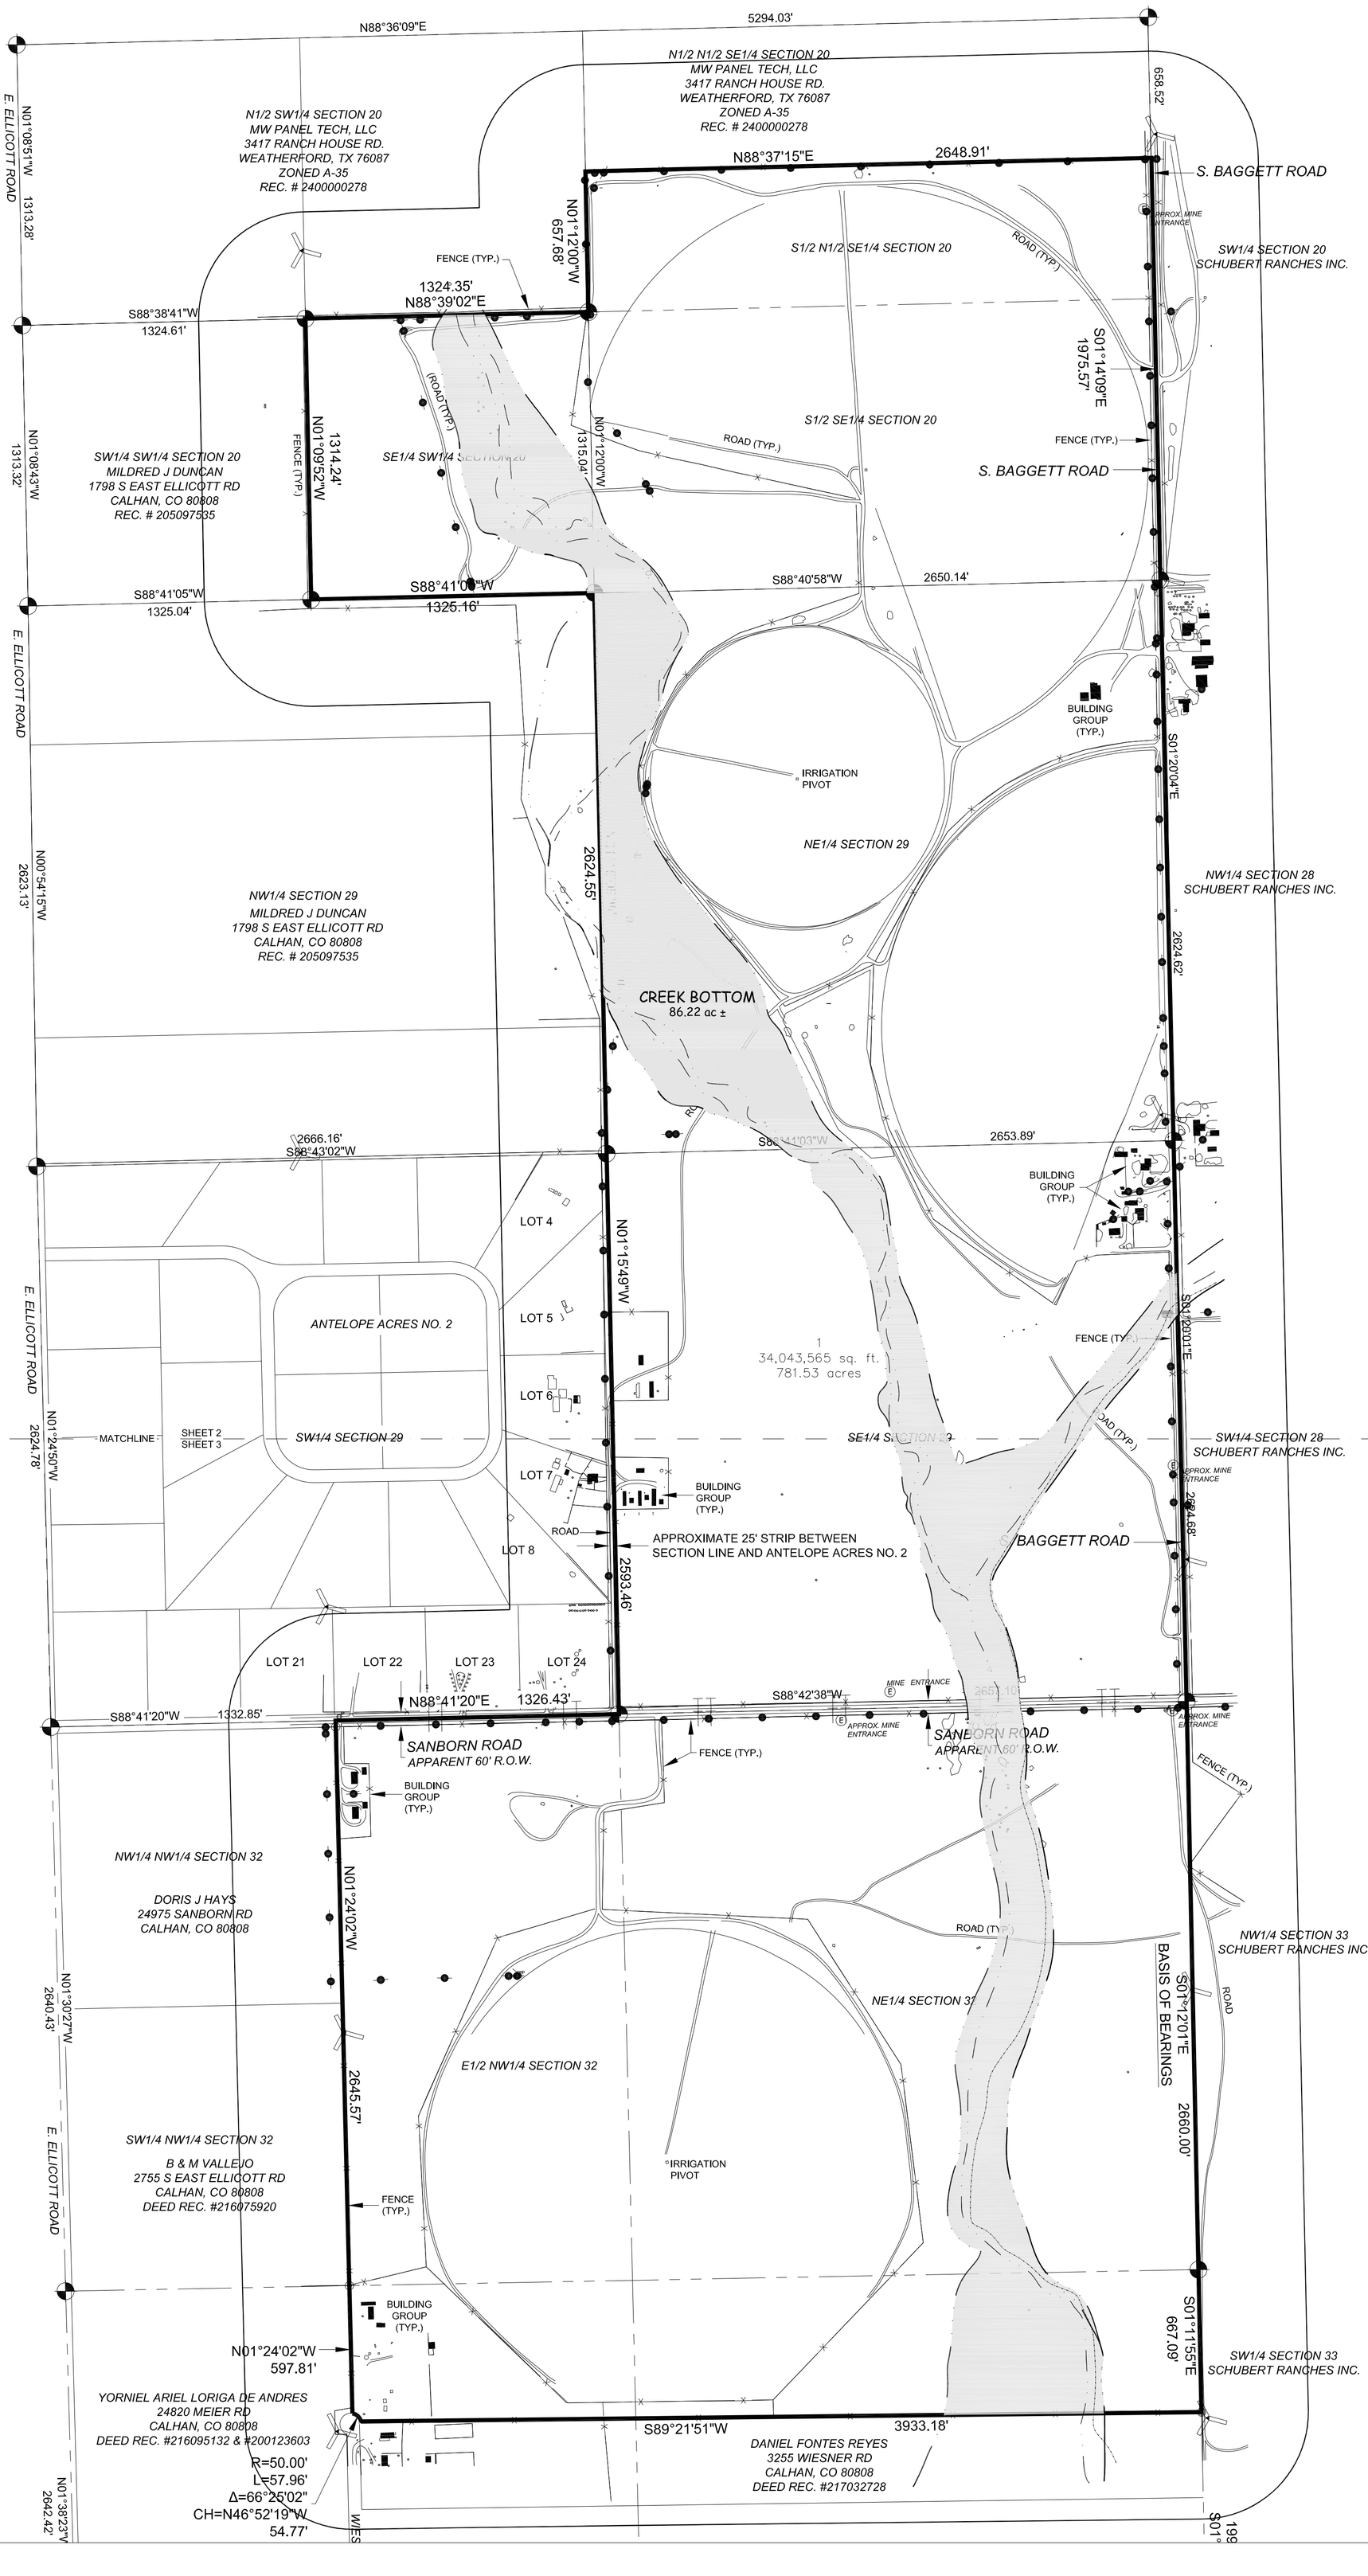

Parts of the S½N½SE¼, S½SE¼ & SE¼SW¼, Section 20. The E½E½, & NW¼NE¼ and Parts of the SW¼NE¼ , SW¼SE¼ & NW¼SE¼, Section 29 and The E½NE¼, SW¼NE¼, SE¼NW¼ and parts of the NW¼NE¼ & NE¼NW¼, Section 32, T-14-S, R-62-W, 6th P.M., El Paso County, Colorado.
Containing 733.7 acres more or less.

1 SHEET 1 OF 2	PROJECT #: ESG-COUNTY	APPLICAITON FOR A USE BY SPECIAL REVIEW FOR SCHUBERT RANCH SAND RESOURCE SANBORN ROAD ELLICOTT, COLORADO	REVISIONS: / DATE: ORIGINAL PERMIT APPROVAL	ELLICOTT SAND AND GRAVEL LLC 235 Francevill Coal Mine Road | Colorado Springs Co 80929 phone: (602) 558-0846	CHECKED BY: PH	DRAWN BY: ENV/slo	SCALE: 1"=200'	FILE NAME: ESG-1OF2	DATE: 11/18/2019