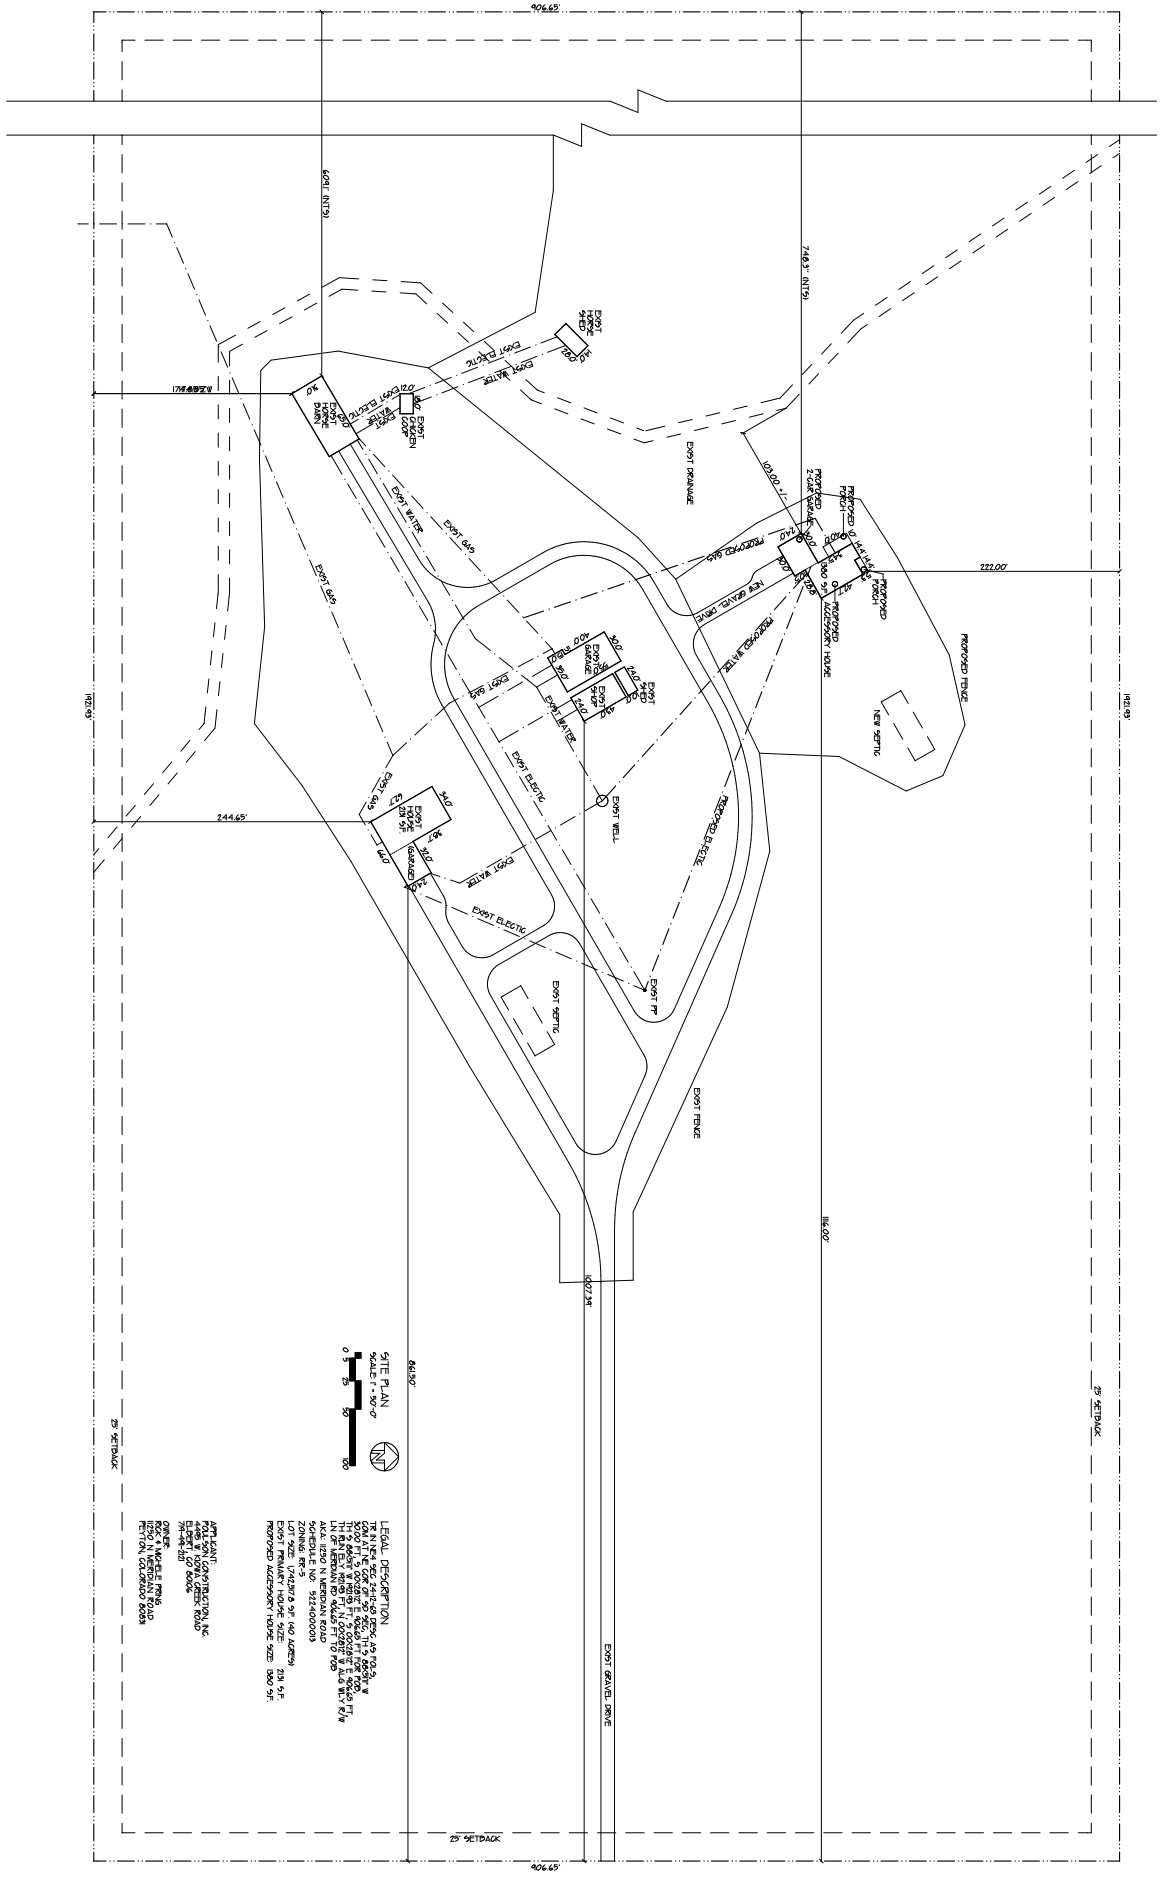

N MERIDIAN ROAD

21033 REVISED:
06/09/21 - ZONING COMMENTS
05/09/21

SP1
OF 1 MDL

LORING'S GADD HOUSE
11 N 15TH ST
COLORADO SPRINGS, CO 80904
632-4419

GARAGE & PORCH DESIGN FOR FRING RESIDENCE
11230 N MERIDIAN ROAD
PEYTON, COLORADO 80831

POULSON CONSTRUCTION, INC.
4445 W. KIOWA CREEK RD.
ELBERT, CO 80106
719-44-2111