

SIGN PLAN | SIZING

=

SQ. FT.:

27

SIGN #:

2 OF 4


MATERIAL(S)

- 1: corten steel elements
R-CORTEN-.25
- 2: aluminum container skin
R-ACM-6mm-M-PRINTED
- 3: LEDs
SPEC-HELBNDR-5000K
- 4: Hidden mesh paneling
Metal Mesh*
- 5: Box tube post elements
R-ALUM-BOX-6x6
- 6: post elements skin
R-ACM-3mm-M-PRINTED
- 7:
- 8:
- 9:
- 10:
- 11:
- 12:
- 13:
- 14:


INSTALLATION & ADDITIONAL NOTE(S)

installed to concrete pads done by others.


Concrete pads subject to engineering submittal

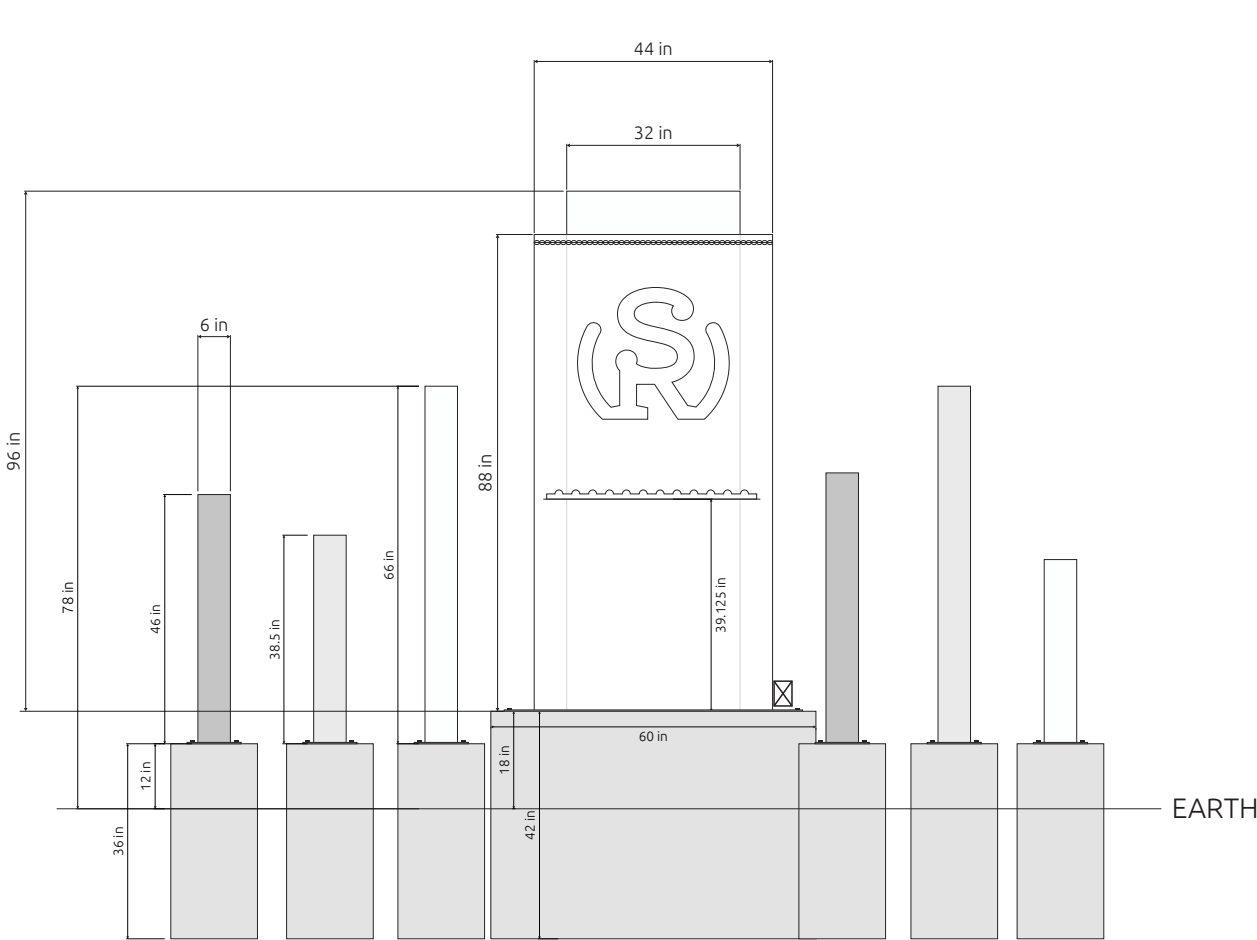

ISOMETRIC VIEW OF CENTER PIECE

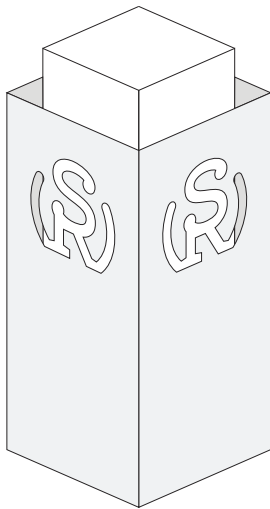

Est. Sign Weight (excluding concrete pad & surrounding post elements : 1875 lbs.

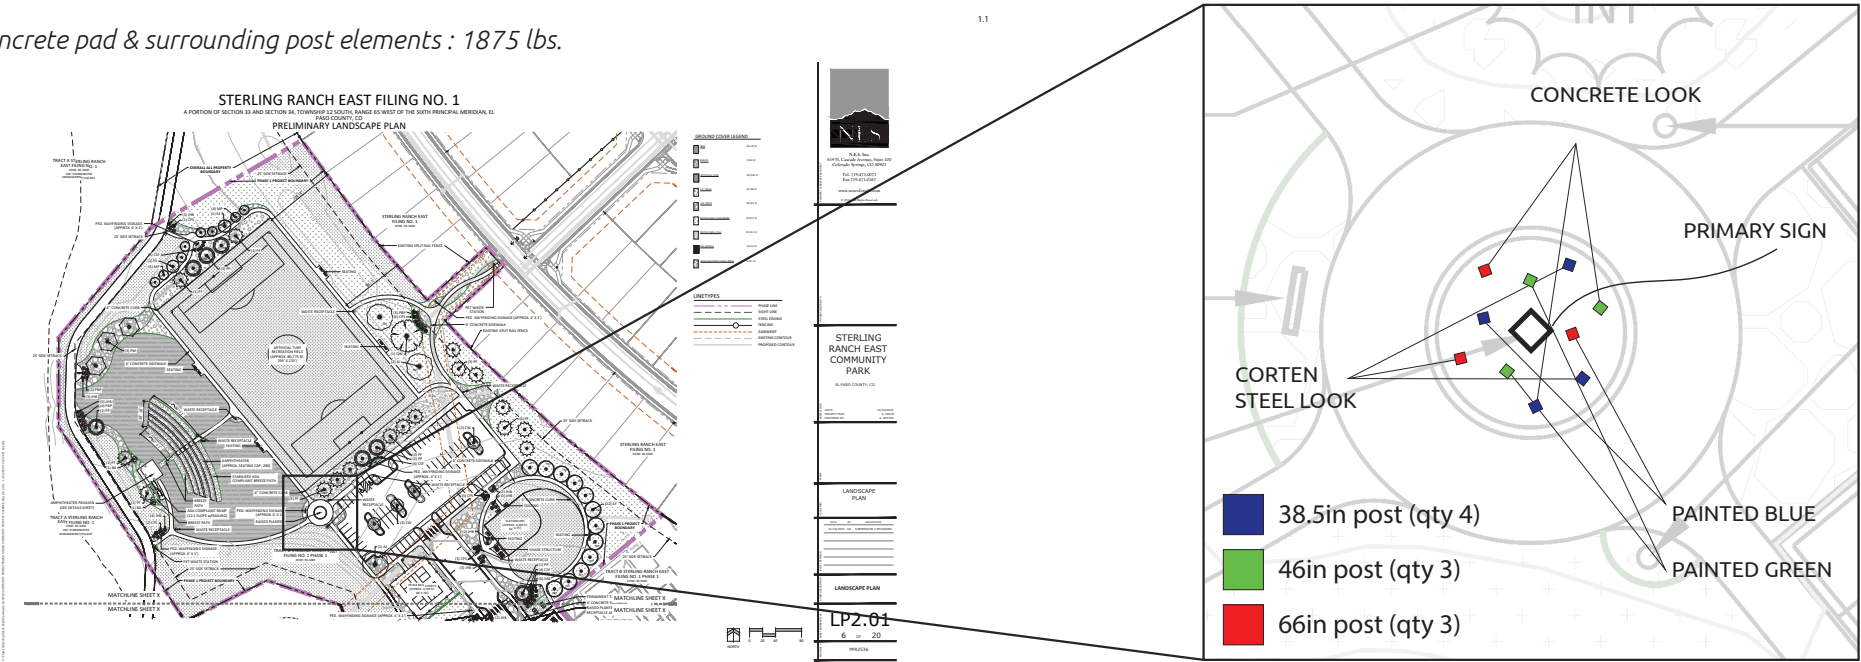

SIGN PLAN | CALL-OUTS




MATERIAL(S)

- 1: corten steel elements
R-CORTEN-.25
- 2: aluminum container skin
R-ACM-6mm-M-PRINTED
- 3: LEDs
SPEC-HELBNDR-5000K
- 4: Hidden mesh paneling
Metal Mesh*
- 5: Box tube post elements
R-ALUM-BOX-6x6
- 6: post elements skin
R-ACM-3mm-M-PRINTED
- 7:
- 8:
- 9:
- 10:
- 11:
- 12:
- 13:
- 14:



INSTALLATION & ADDITIONAL NOTE(S)

installed to concrete pads done by others.

Concrete pads subject to engineering submittal

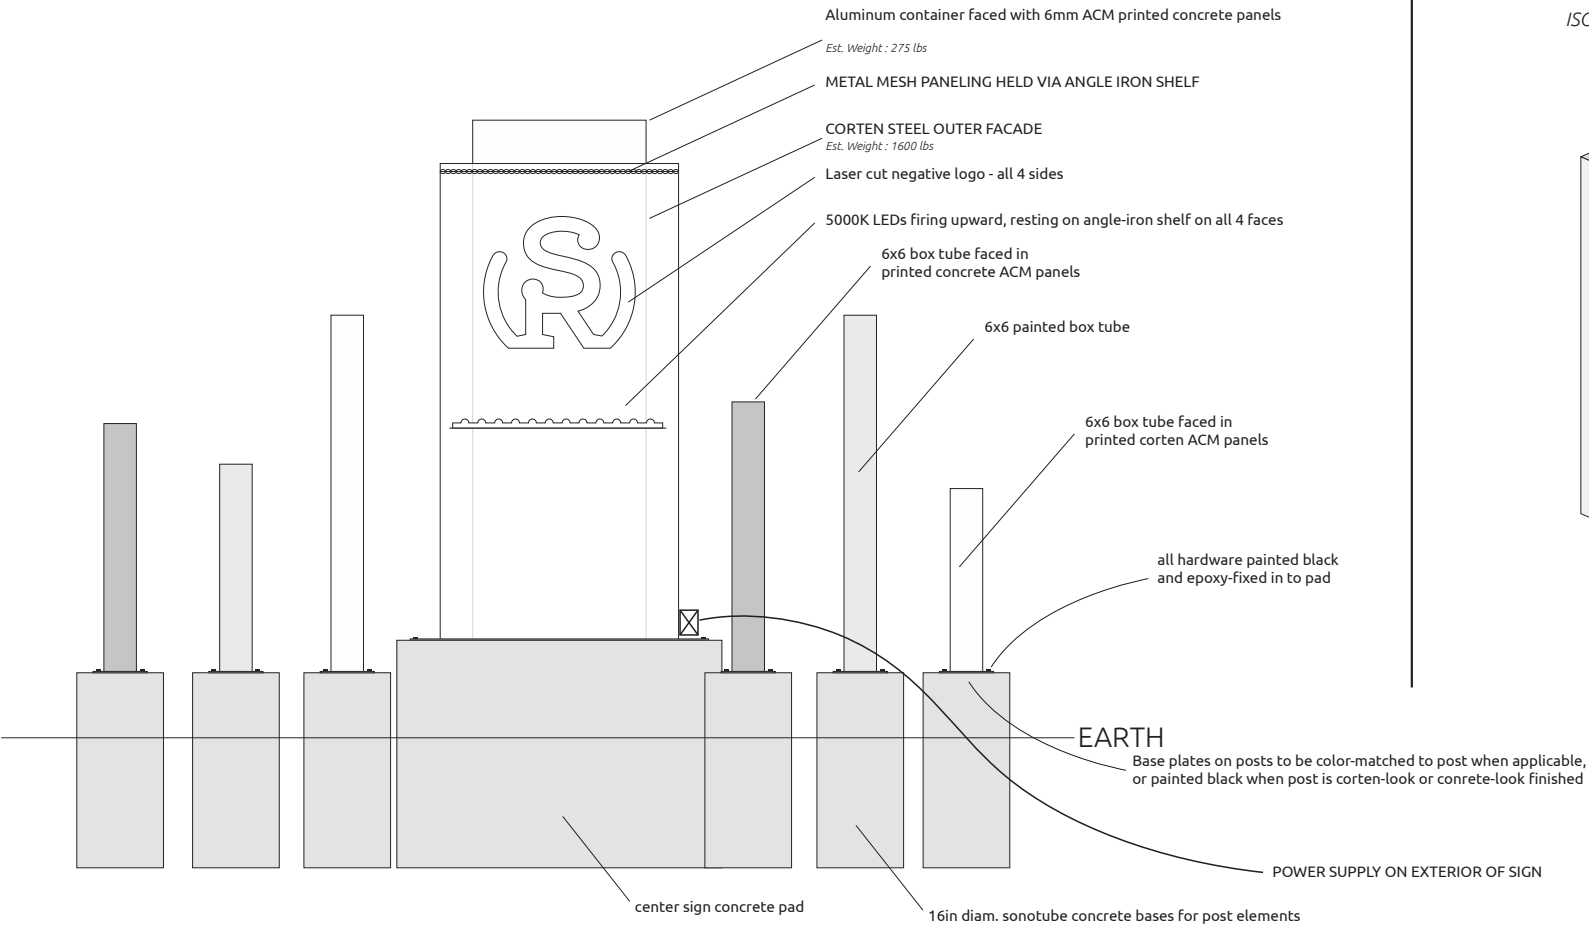

ISOMETRIC VIEW OF CENTER PIECE

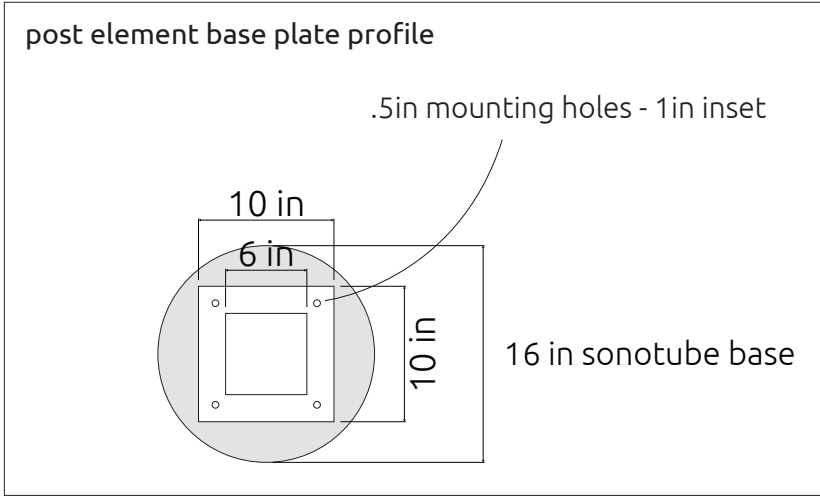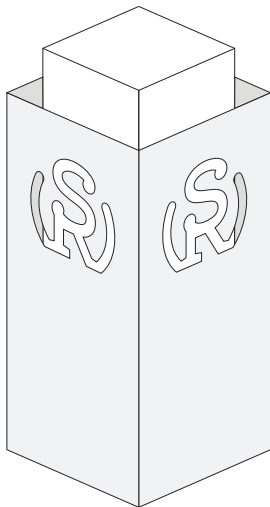

Est. Sign Weight (excluding concrete pad & surrounding post elements : 1875 lbs.

MATERIAL(S)


- 1: corten steel elements
R-CORTEN-.25
- 2: aluminum container skin
R-ACM-6mm-M-PRINTED
- 3: LEDs
SPEC-HELBNDR-5000K
- 4: Hidden mesh paneling
Metal Mesh*
- 5: Box tube post elements
R-ALUM-BOX-6x6
- 6: post elements skin
R-ACM-3mm-M-PRINTED
- 7:
- 8:
- 9:
- 10:
- 11:
- 12:
- 13:
- 14:

INSTALLATION & ADDITIONAL NOTE(S)

installed to concrete pads done by others.

Concrete pads subject to engineering submittal

Center element mounting baseplate profile

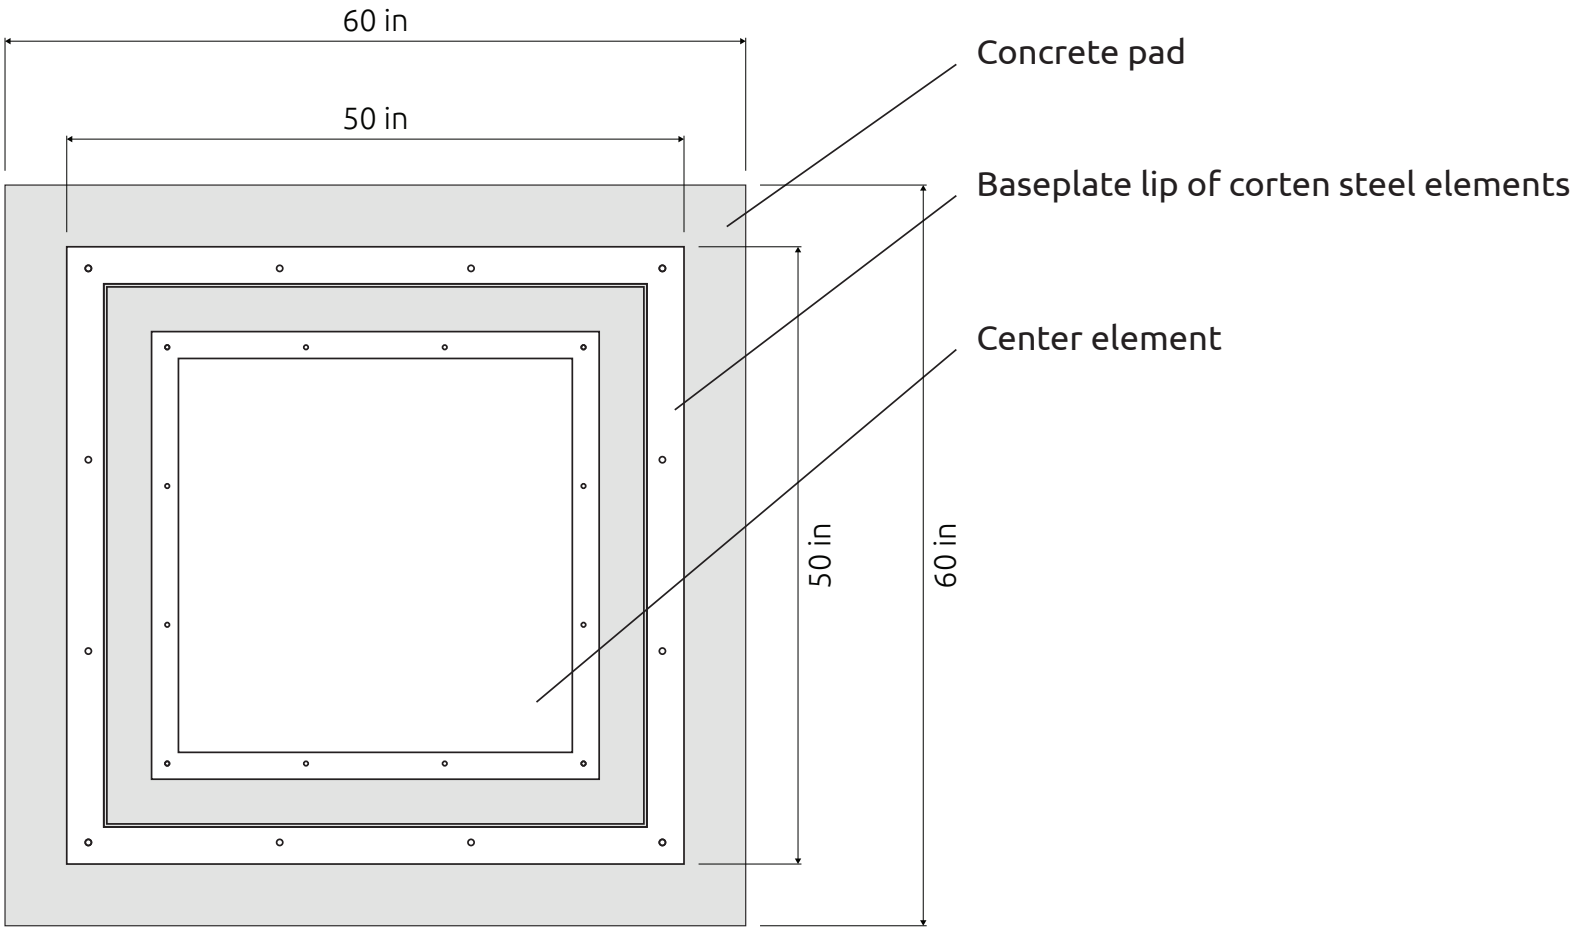

SIGN PLAN | PLANTER WALL METHOD

=

SIGN #:
2 OF 4

MATERIAL(S)

- 1: corten steel elements
R-CORTEN-.25
- 2: aluminum container skin
R-ACM-6mm-M-PRINTED
- 3: LEDs
SPEC-HELBNDR-5000K
- 4: Hidden mesh paneling
Metal Mesh*
- 5: Box tube post elements
R-ALUM-BOX-6x6
- 6: post elements skin
R-ACM-3mm-M-PRINTED
- 7:
- 8:
- 9:
- 10:
- 11:
- 12:
- 13:
- 14:

INSTALLATION & ADDITIONAL NOTE(S)

installed to concrete pads done by others.

Concrete pads subject to engineering submittal

