

SIGN PLAN | SIZING

SQ. FT.: **63.8** SIGN #: **1 OF 4**


MATERIAL(S)

- 1: corten steel container
R-CORTEN-.125
- 2: corten steel raised copy
R-CORTEN-.25
- 3: aluminum container skin
R-ALUM-.125
- 4: aluminum raised logo
R-ALUM-.25
- 5: LEDs
SPEC-HELBNDR-5000K


- 6:
- 7:
- 8:
- 9:
- 10:
- 11:
- 12:
- 13:
- 14:

INSTALLATION & ADDITIONAL NOTE(S)

installed to concrete pads done by others.
Concrete pads subject to engineering submittal

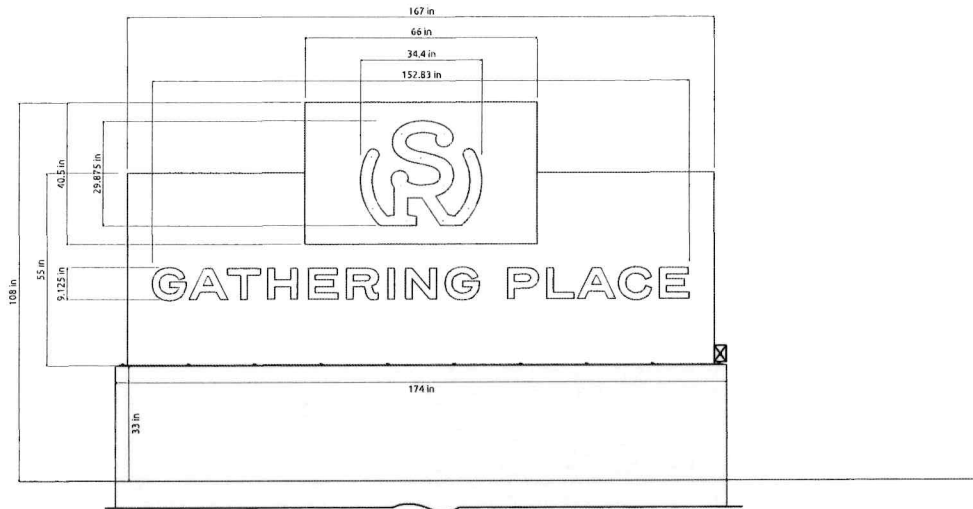

Est. Sign Weight (excluding concrete pad) : 1200 lbs.

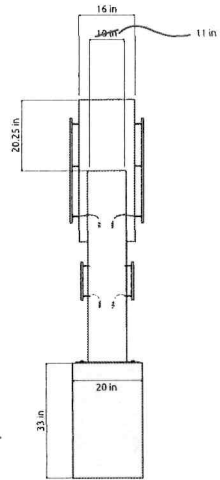

TOP PROFILE

SIGN PLAN | CALL-OUTS


SIGN #:
1 OF 4

MATERIAL(S)

- 1: corten steel container
R-CORTEN-.125
- 2: corten steel raised copy
R-CORTEN-.25
- 3: aluminum container skin
R-ALUM-.125
- 4: aluminum raised logo
R-ALUM-.25
- 5: LEDs
SPEC-HELBNDR-5000K

- 6:
- 7:
- 8:
- 9:
- 10:
- 11:
- 12:
- 13:
- 14:

INSTALLATION & ADDITIONAL NOTE(S)
installed to concrete pads done by others.
Concrete pads subject to engineering submittal

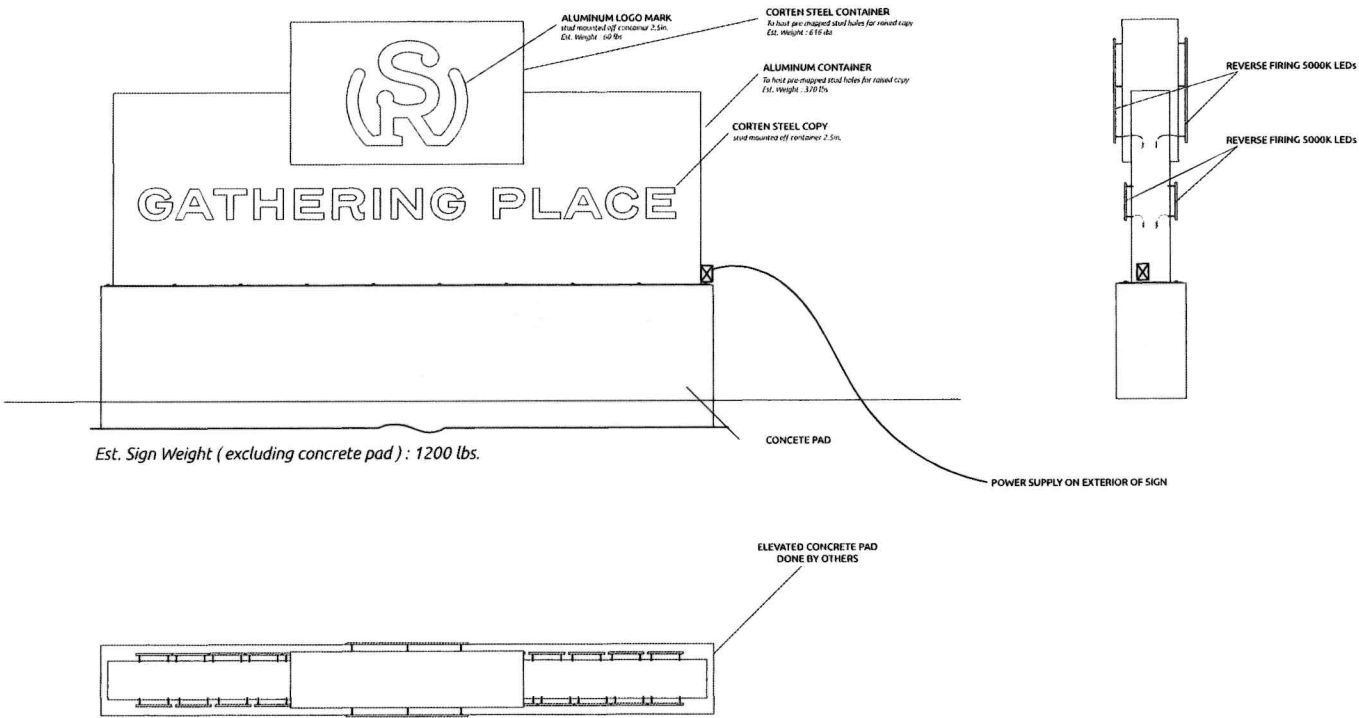

TOP PROFILE

SIGN PLAN | PLANTER METHOD

MATERIAL(S)

1: All aspects by others

2:

3:

4:

5:

6:

7:

8:

9:

10:

11:

12:

13:

14:

INSTALLATION & ADDITIONAL NOTE(S)

installed to concrete pads done by others.

Concrete pads subject to engineering submittal

