



Classic Homes

QT#:260572

JB# & Project Description:22548 - Sterling Park

Account Manager:Ryan

Designer On Duty:Brycen


Creation Date:7/9/26

Hey!
Ready to Make It Together?

SIGN VISUAL



MONUMENT SIGN

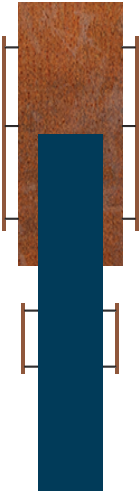

SIGN PLAN | SIZING

=

SQ. FT.:

63.8



MONUMENT SIGN

MATERIAL(S)

- 1: corten steel container
R-CORTEN-.125
- 2: corten steel raised copy
R-CORTEN-.25
- 3: aluminum container skin
R-ALUM-.125
- 4: aluminum raised logo
R-ALUM-.25
- 5: LEDs
SPEC-HELBNDR-5000K
- 6:
- 7:
- 8:
- 9:
- 10:
- 11:
- 12:
- 13:
- 14:

INSTALLATION & ADDITIONAL NOTE(S)

X

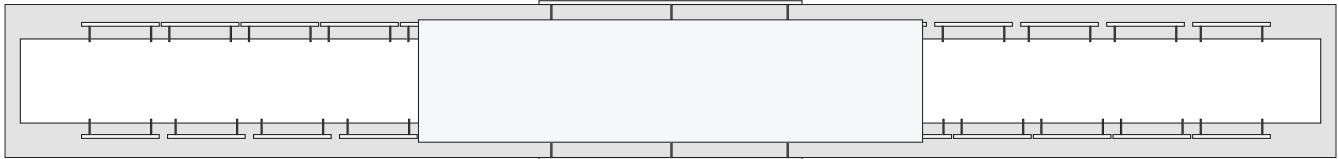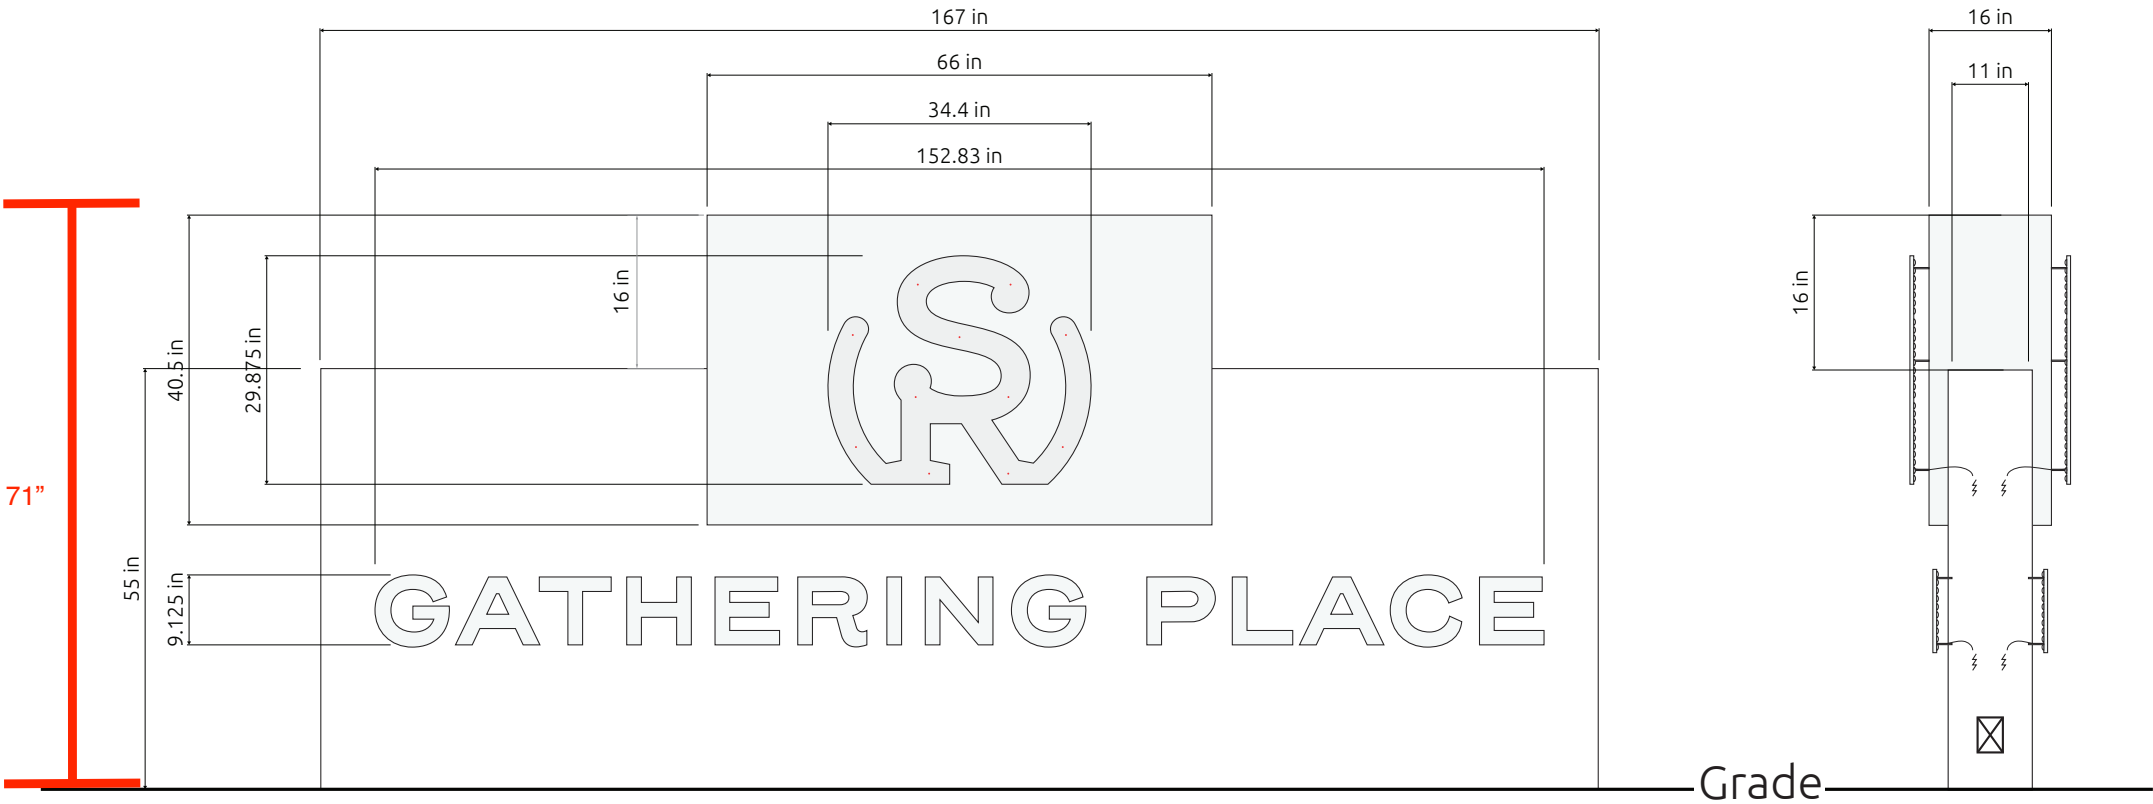

SITE PLAN



MONUMENT SIGN

LOCATION OF SIGN ADDRESS

8440 Sterling Rnch Rd
Colorado Springs, CO 80908

SOURCE OF POWER ADDRESS


NA

ADDITIONAL NOTE(S)

NA

KEY

-  SIGN RELEVANCE
-  FRONTAGE RELEVANCE

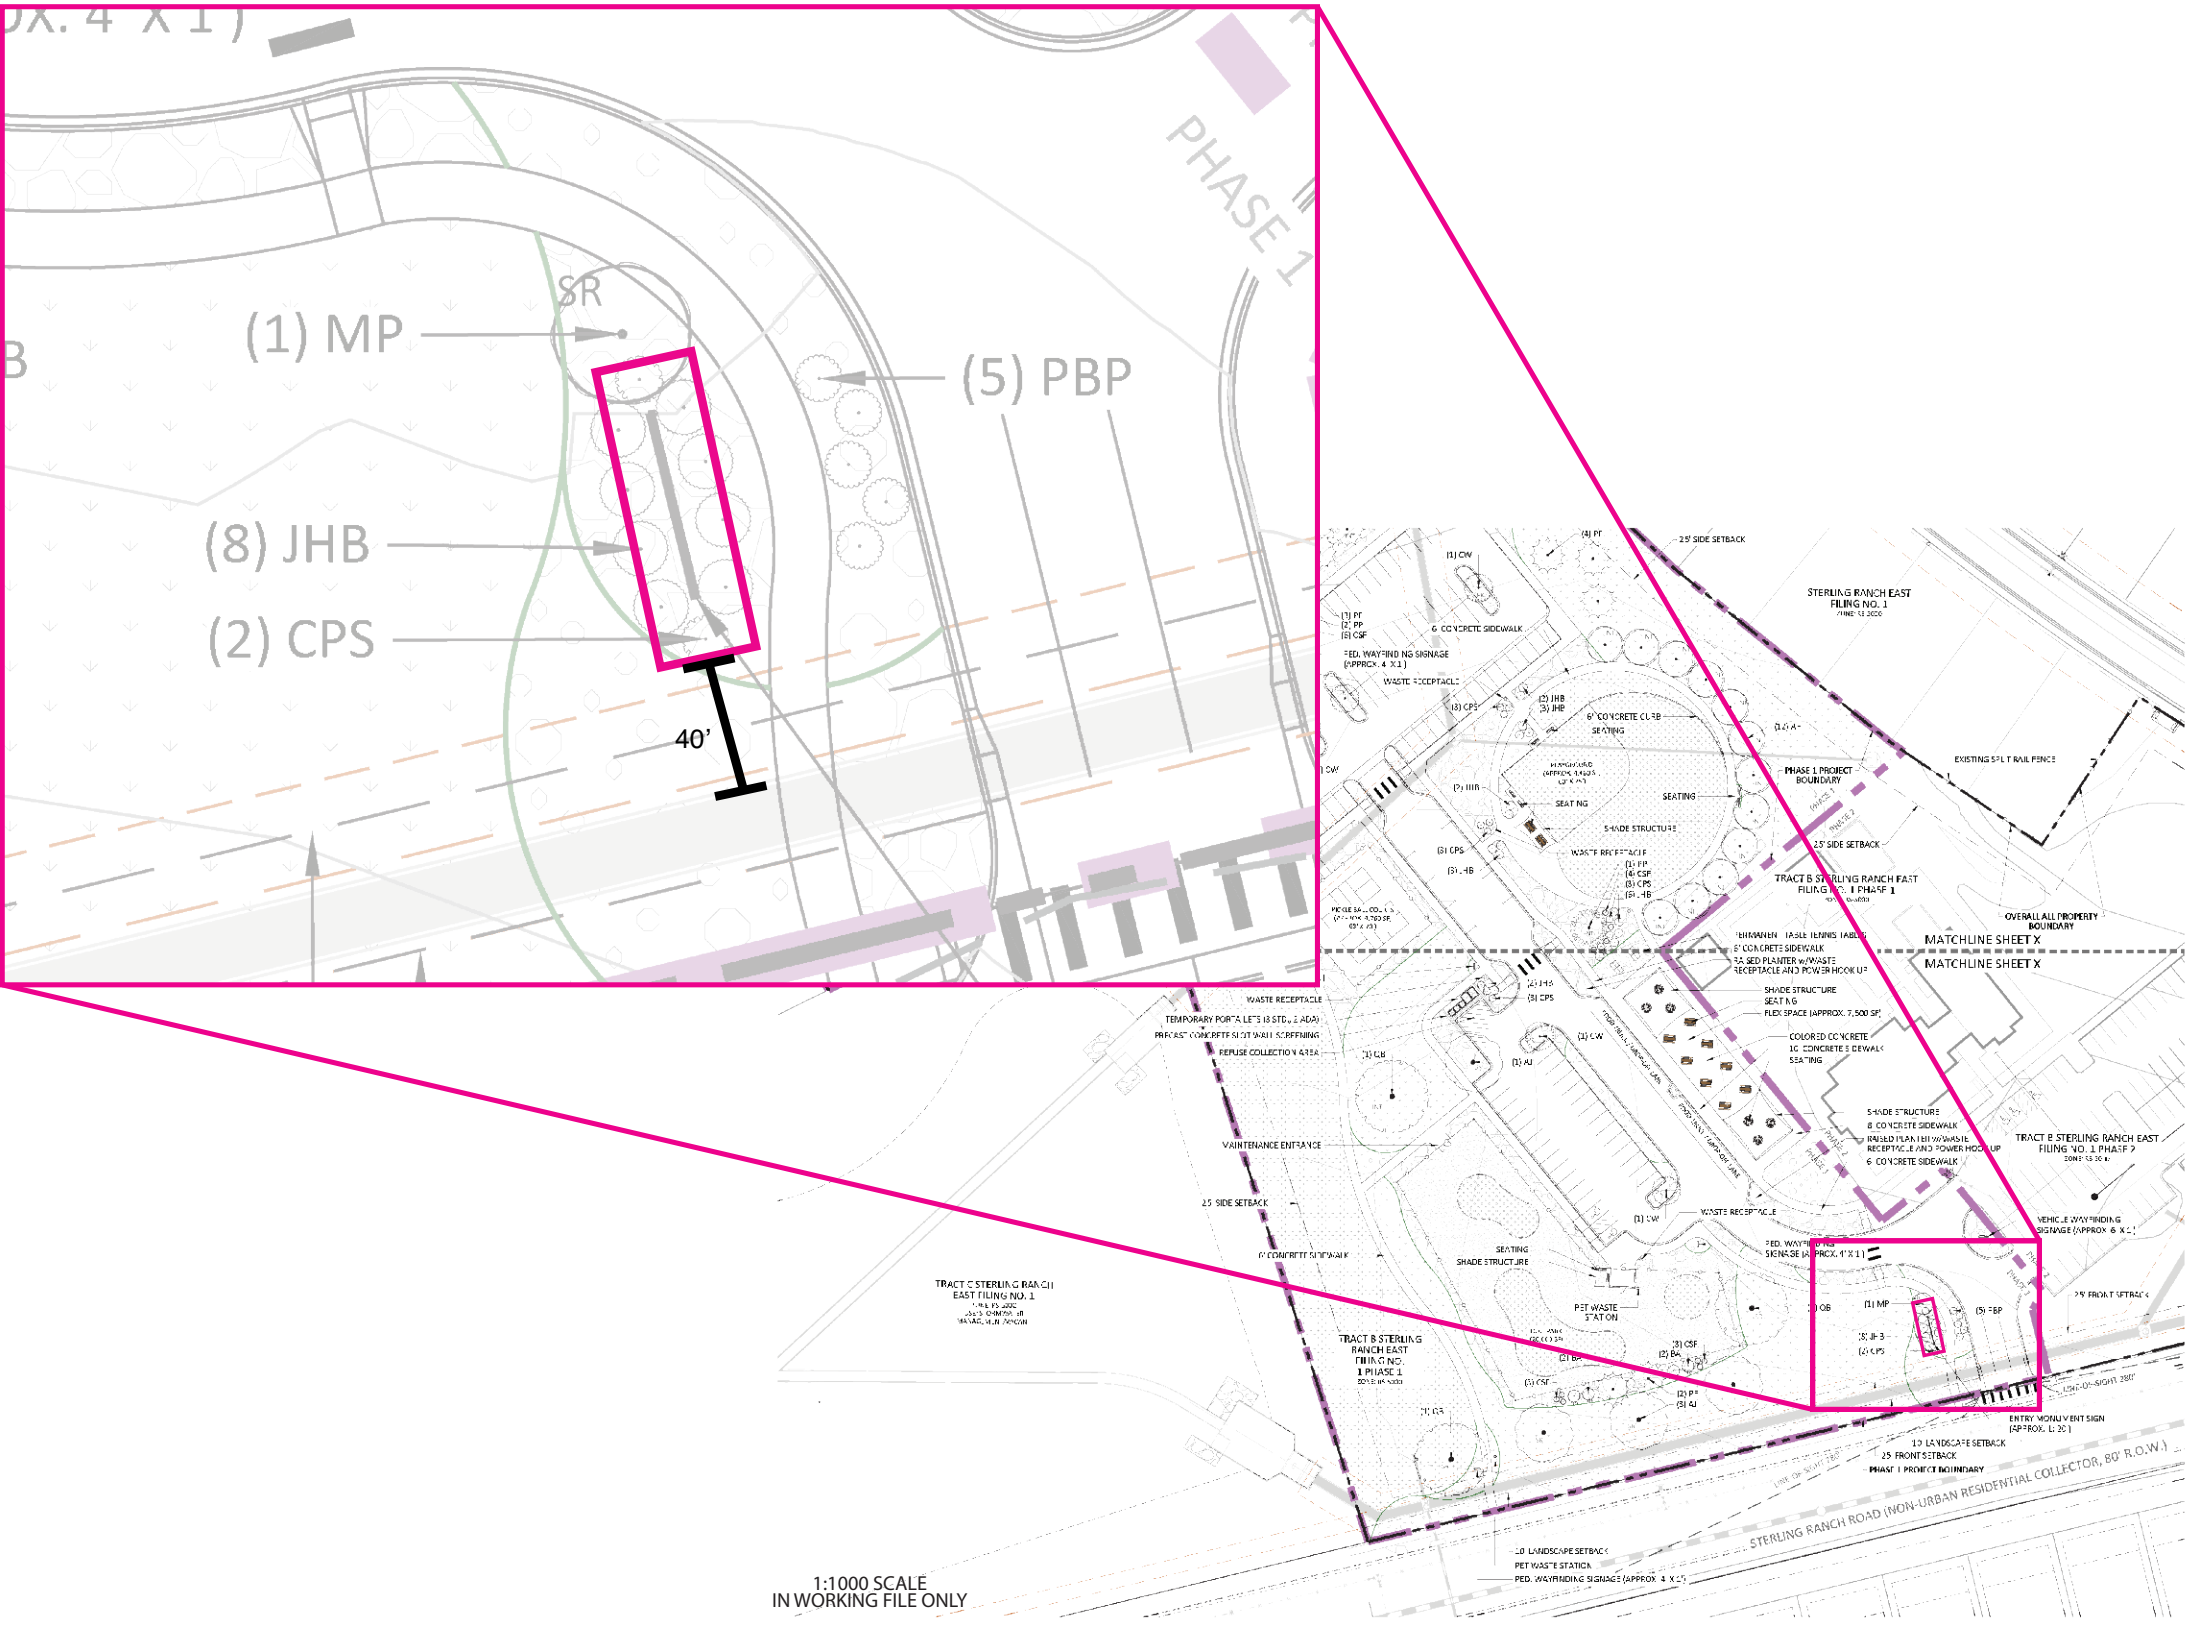

SIGN PLAN | CALL-OUTS




MONUMENT SIGN

MATERIAL(S)

- 1: corten steel container
R-CORTEN-.125
- 2: corten steel raised copy
R-CORTEN-.25
- 3: aluminum container skin
R-ALUM-.125
- 4: aluminum raised logo
R-ALUM-.25
- 5: LEDs
SPEC-HELBNDR-5000K
- 6:
- 7:
- 8:
- 9:
- 10:
- 11:
- 12:
- 13:
- 14:

INSTALLATION & ADDITIONAL NOTE(S)

X

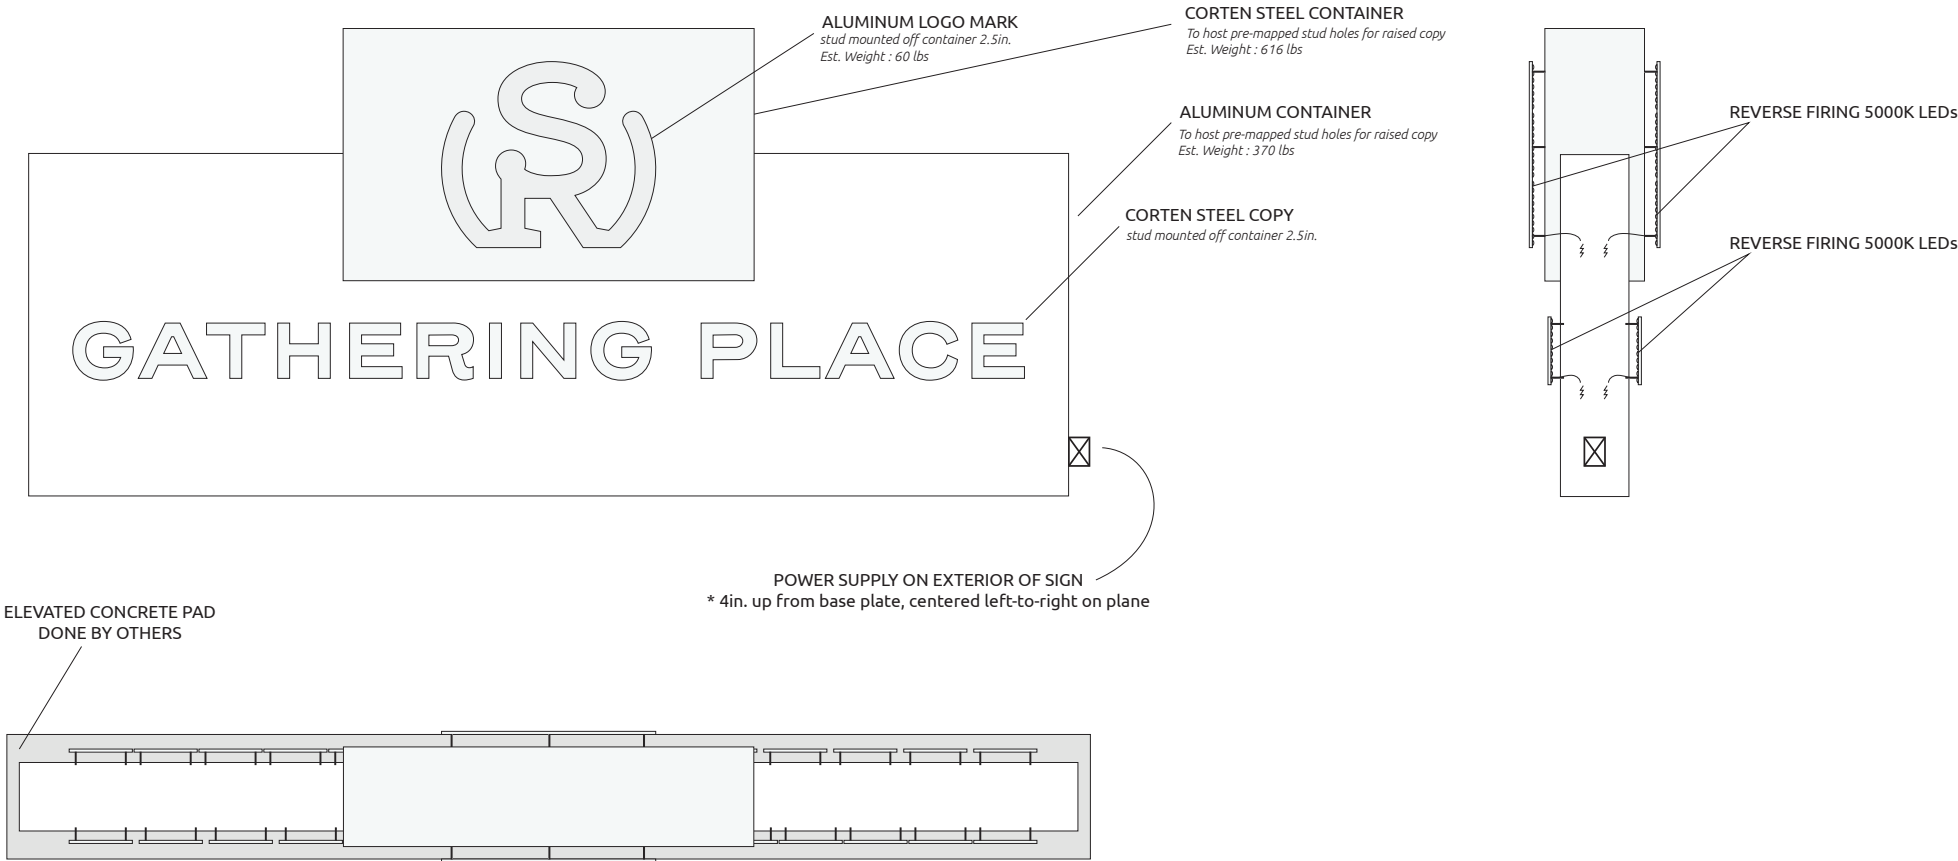

TOP PROFILE

ARTWORK VISUAL



- 5757C
- 302C

ARTWORK | SIZING

=

SQ. FT.:
27


ARTWORK

MATERIAL(S)



- 1: corten steel elements
R-CORTEN-.25
- 2: aluminum container skin
R-ACM-6mm-M-PRINTED
- 3: LEDs
SPEC-HELBNDR-5000K
- 4: Hidden mesh paneling
Metal Mesh*
- 5: Box tube post elements
R-ALUM-BOX-6x6
- 6: post elements skin
R-ACM-3mm-M-PRINTED
- 7:
- 8:
- 9:
- 10:
- 11:
- 12:
- 13:
- 14:

INSTALLATION & ADDITIONAL NOTE(S)

X

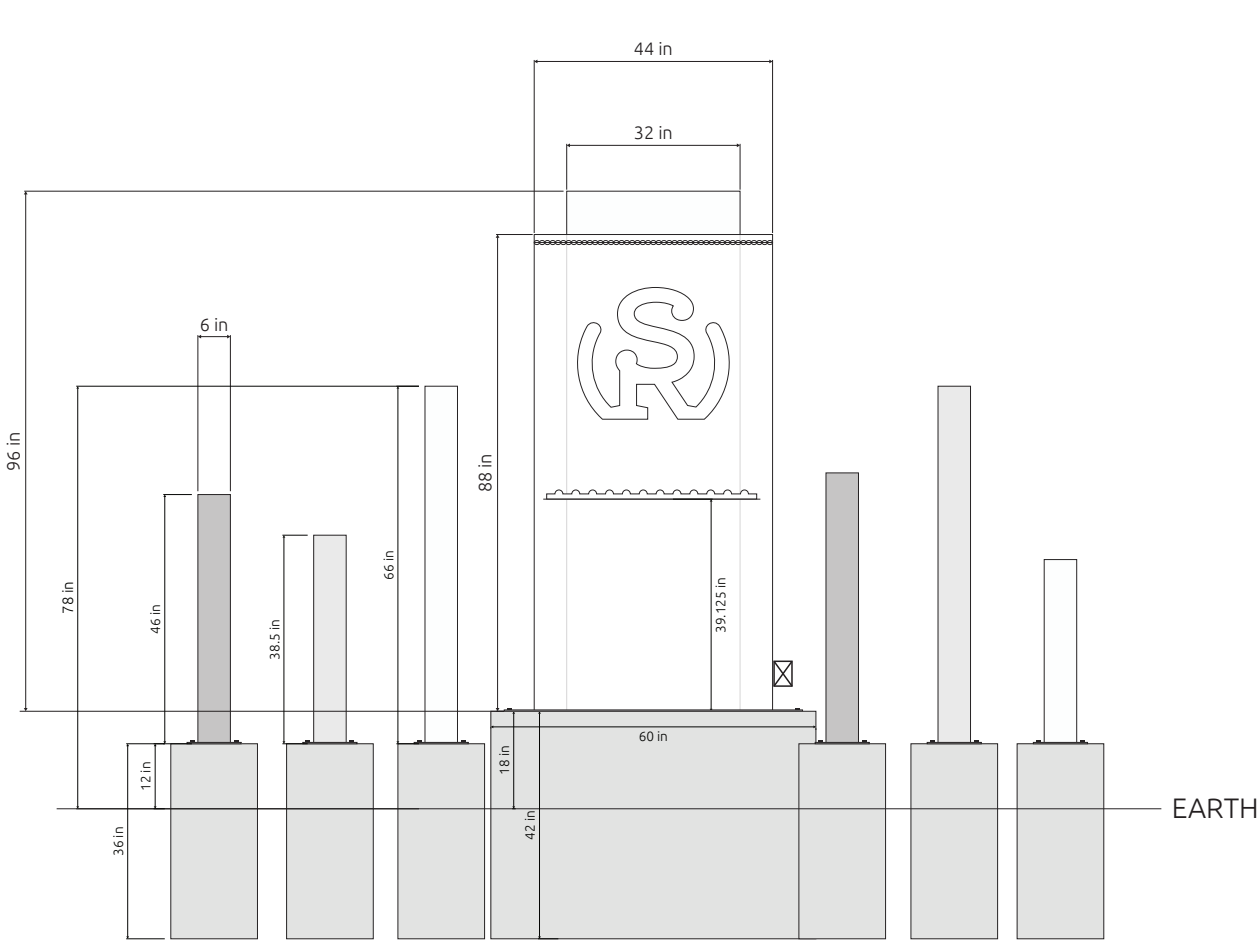

ISOMETRIC VIEW OF CENTER PIECE

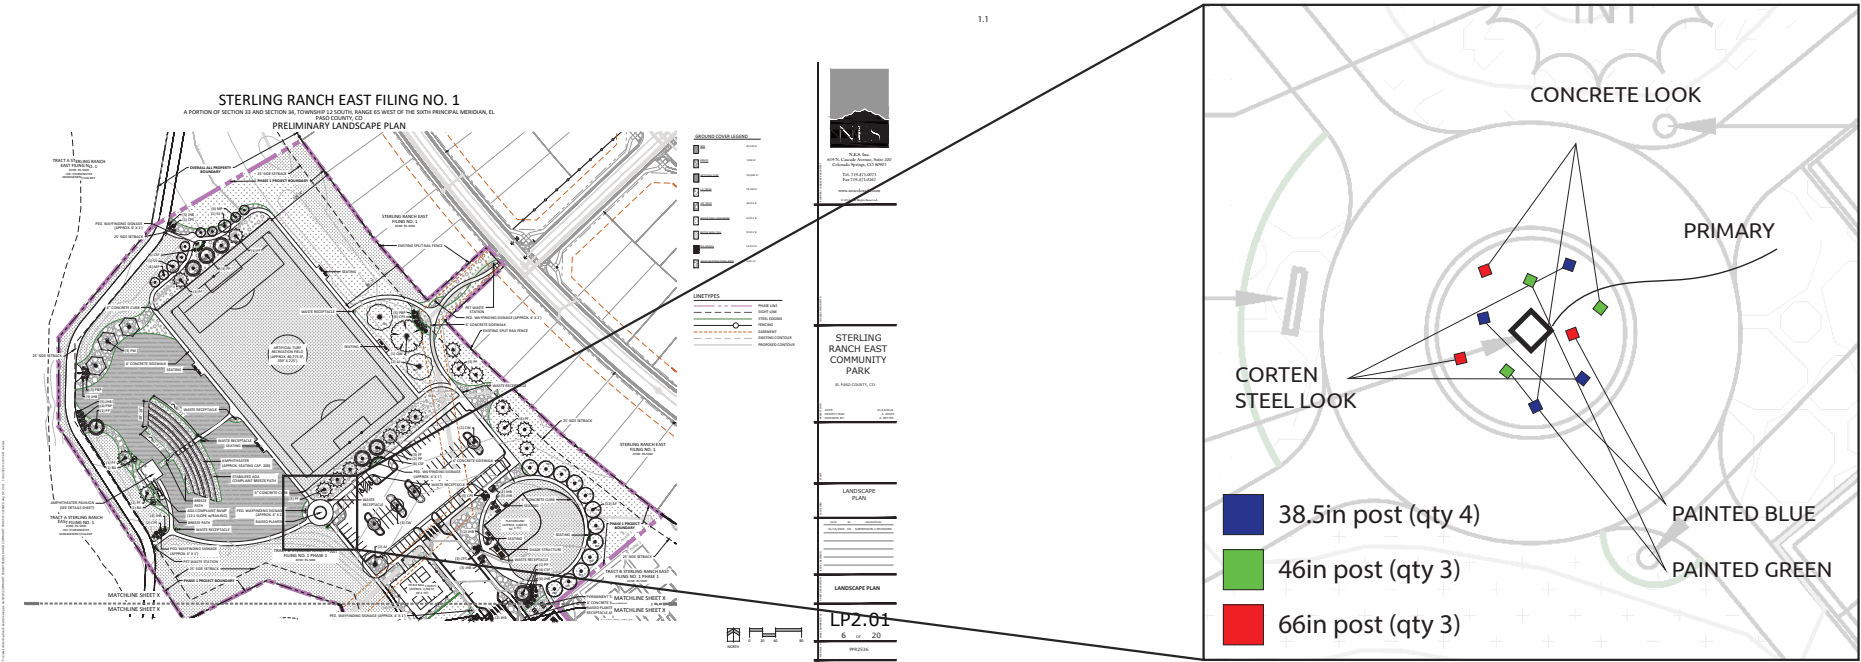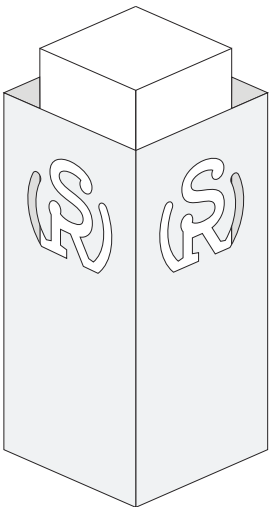

ARTWORK | CALL-OUTS




ARTWORK

MATERIAL(S)



- 1: corten steel elements
R-CORTEN-.25
- 2: aluminum container skin
R-ACM-6mm-M-PRINTED
- 3: LEDs
SPEC-HELBNDR-5000K
- 4: Hidden mesh paneling
Metal Mesh*
- 5: Box tube post elements
R-ALUM-BOX-6x6
- 6: post elements skin
R-ACM-3mm-M-PRINTED
- 7:
- 8:
- 9:
- 10:
- 11:
- 12:
- 13:
- 14:

INSTALLATION & ADDITIONAL NOTE(S)

X

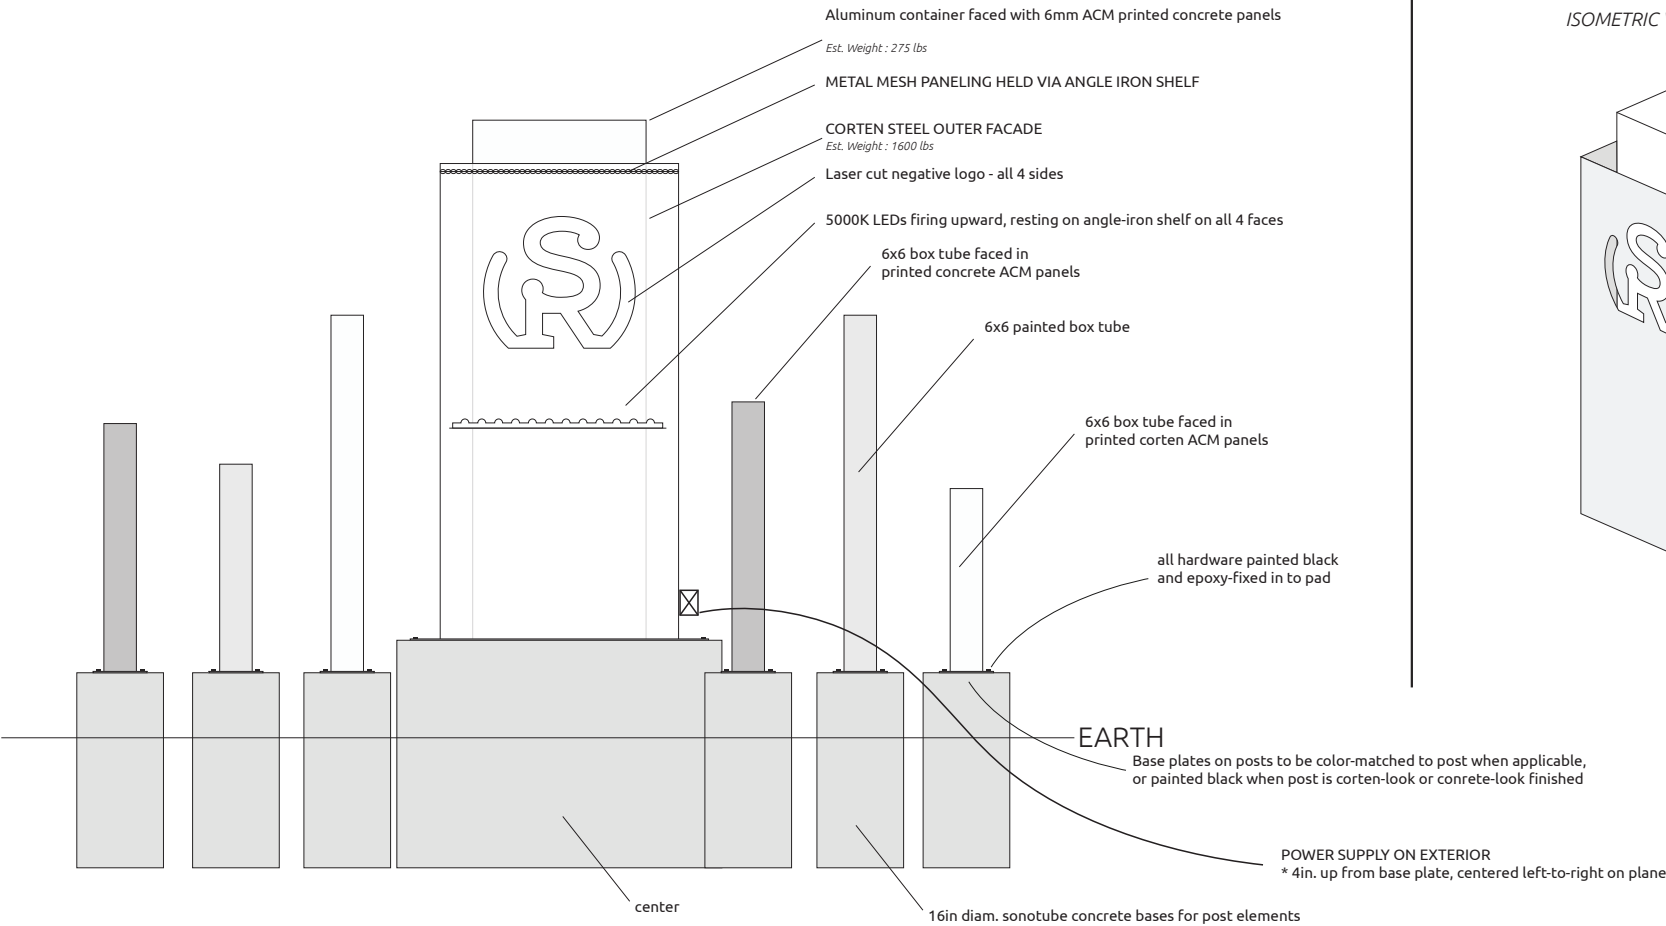

ISOMETRIC VIEW OF CENTER PIECE

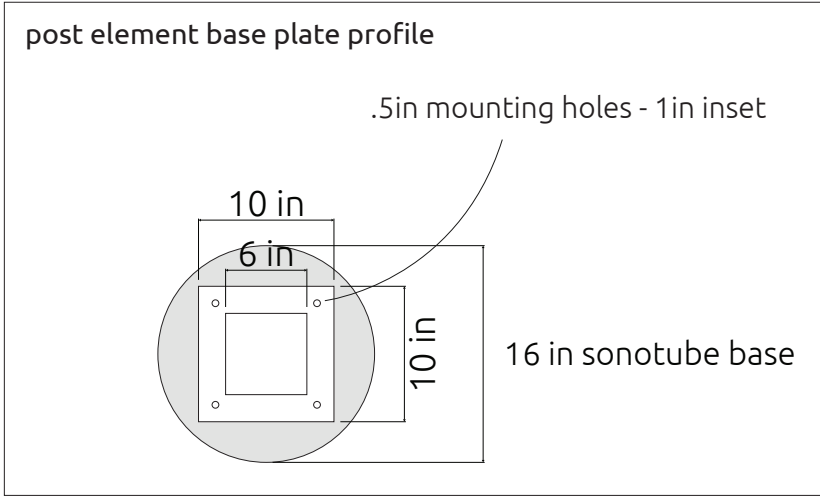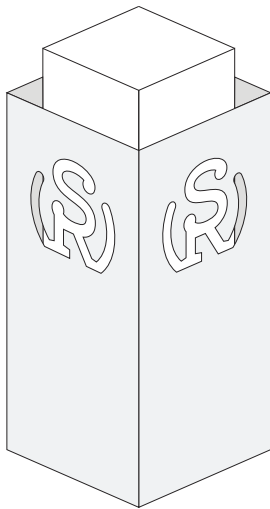

Est. Artwork Weight (excluding concrete pad & surrounding post elements : 1875 lbs.




MATERIAL(S)

- 1: corten steel elements
R-CORTEN-.25
- 2: aluminum container skin
R-ACM-6mm-M-PRINTED
- 3: LEDs
SPEC-HELBNDR-5000K
- 4: Hidden mesh paneling
Metal Mesh*
- 5: Box tube post elements
R-ALUM-BOX-6x6
- 6: post elements skin
R-ACM-3mm-M-PRINTED
- 7:
- 8:
- 9:
- 10:
- 11:
- 12:
- 13:
- 14:

INSTALLATION & ADDITIONAL NOTE(S)

X

Center element mounting baseplate profile

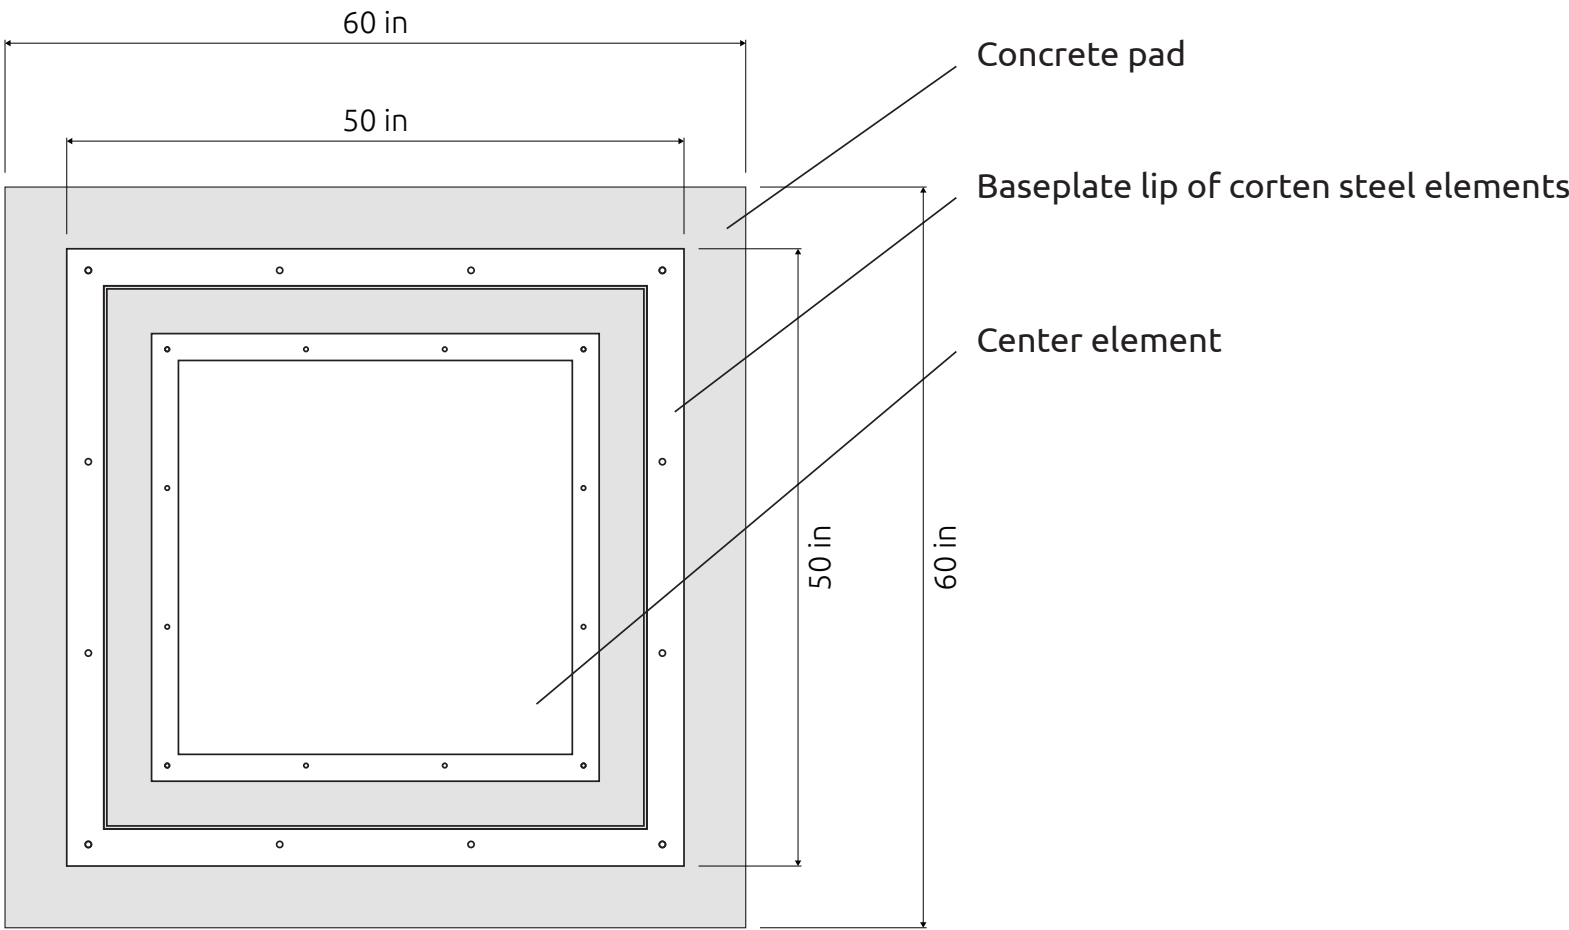

ARTWORK PLAN | PLANTER WALL METHOD





ARTWORK

MATERIAL(S)

- 1: corten steel elements
R-CORTEN-.25
- 2: aluminum container skin
R-ACM-6mm-M-PRINTED
- 3: LEDs
SPEC-HELBNDR-5000K
- 4: Hidden mesh paneling
Metal Mesh*
- 5: Box tube post elements
R-ALUM-BOX-6x6
- 6: post elements skin
R-ACM-3mm-M-PRINTED
- 7:
- 8:
- 9:
- 10:
- 11:
- 12:
- 13:
- 14:

INSTALLATION & ADDITIONAL NOTE(S)

X

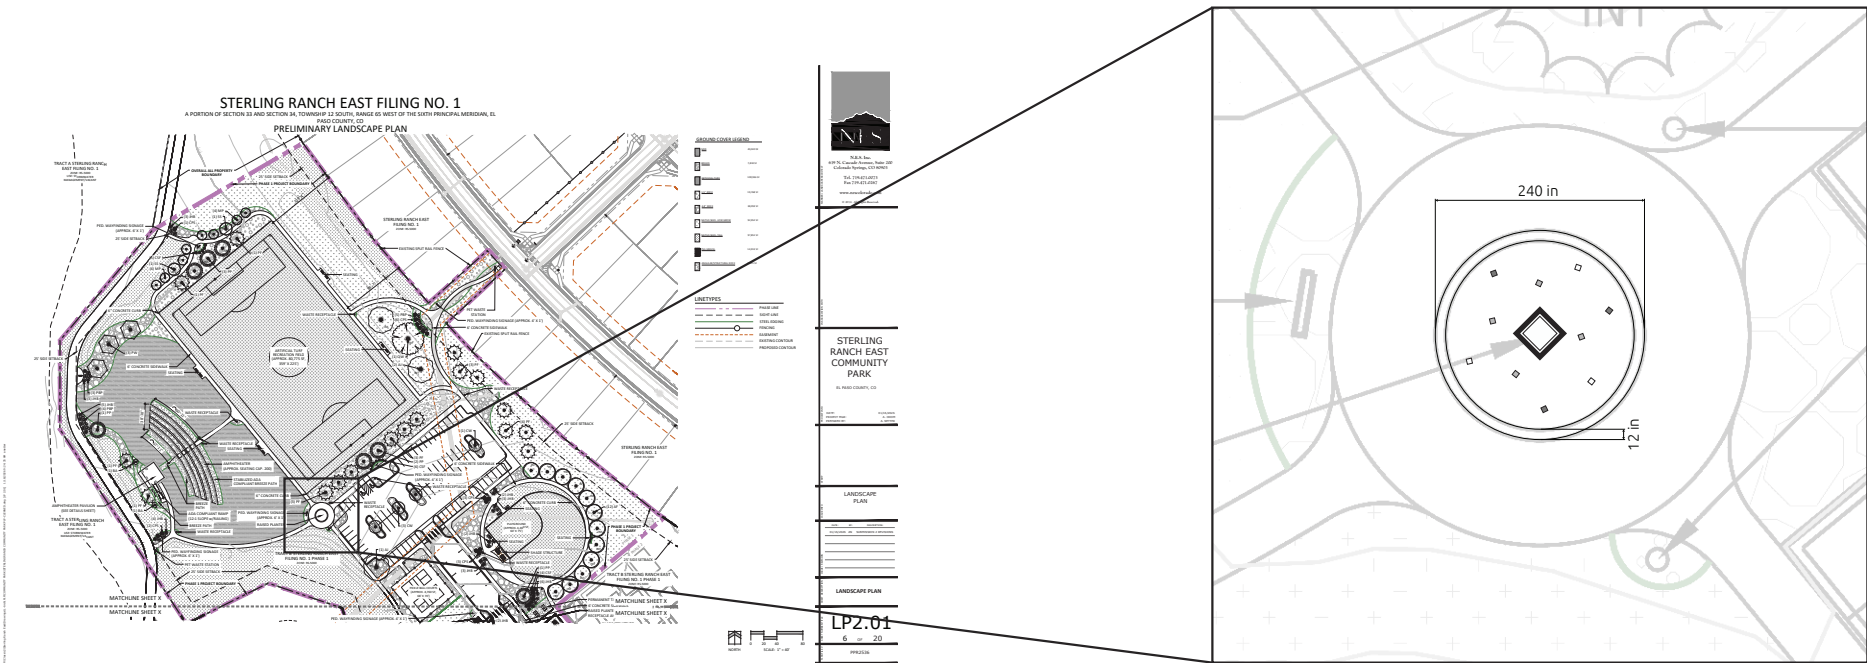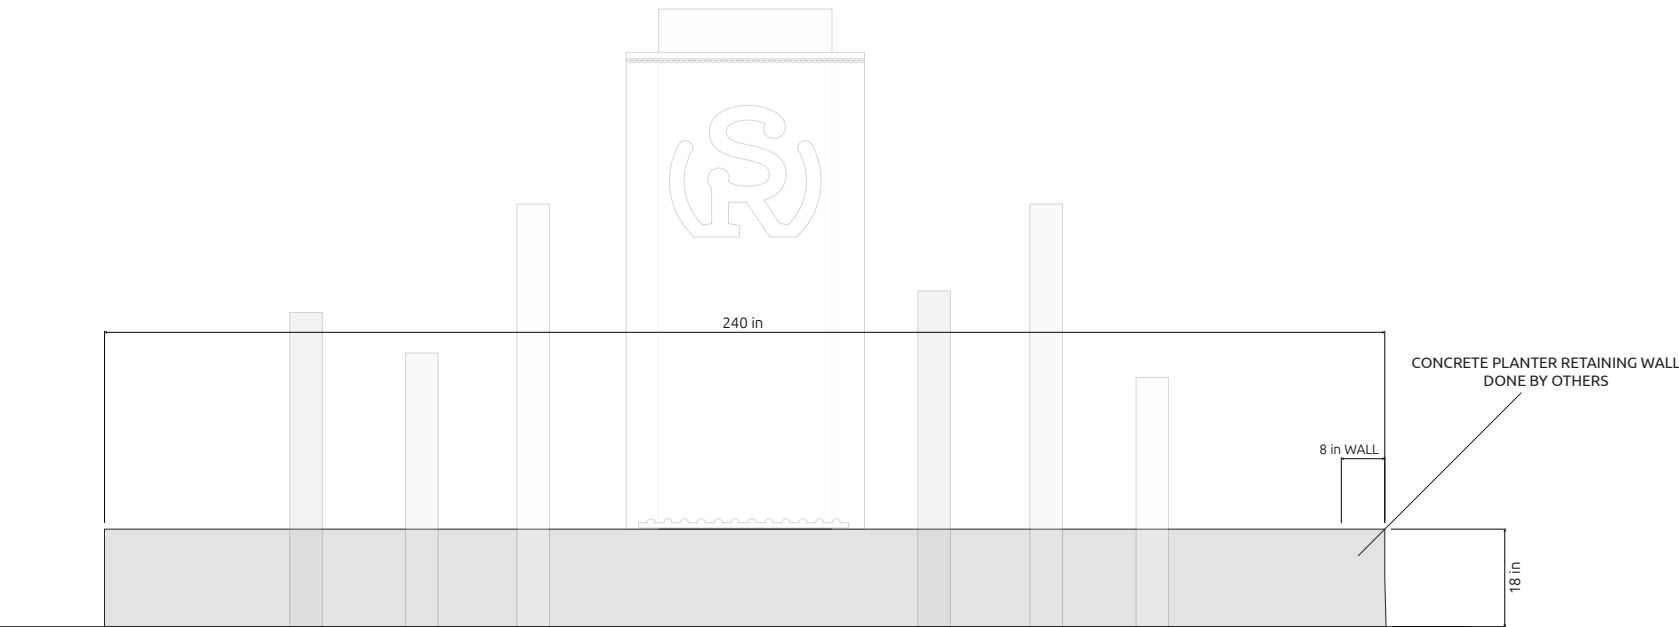

ARTWORK

LOCATION OF ARTWORK ADDRESS

8440 Sterling Rnch Rd
Colorado Springs, CO 80908

SOURCE OF POWER ADDRESS

NA

ADDITIONAL NOTE(S)


NA

KEY

ARTWORK RELEVANCE

FRONTAGE RELEVANCE

NORTH

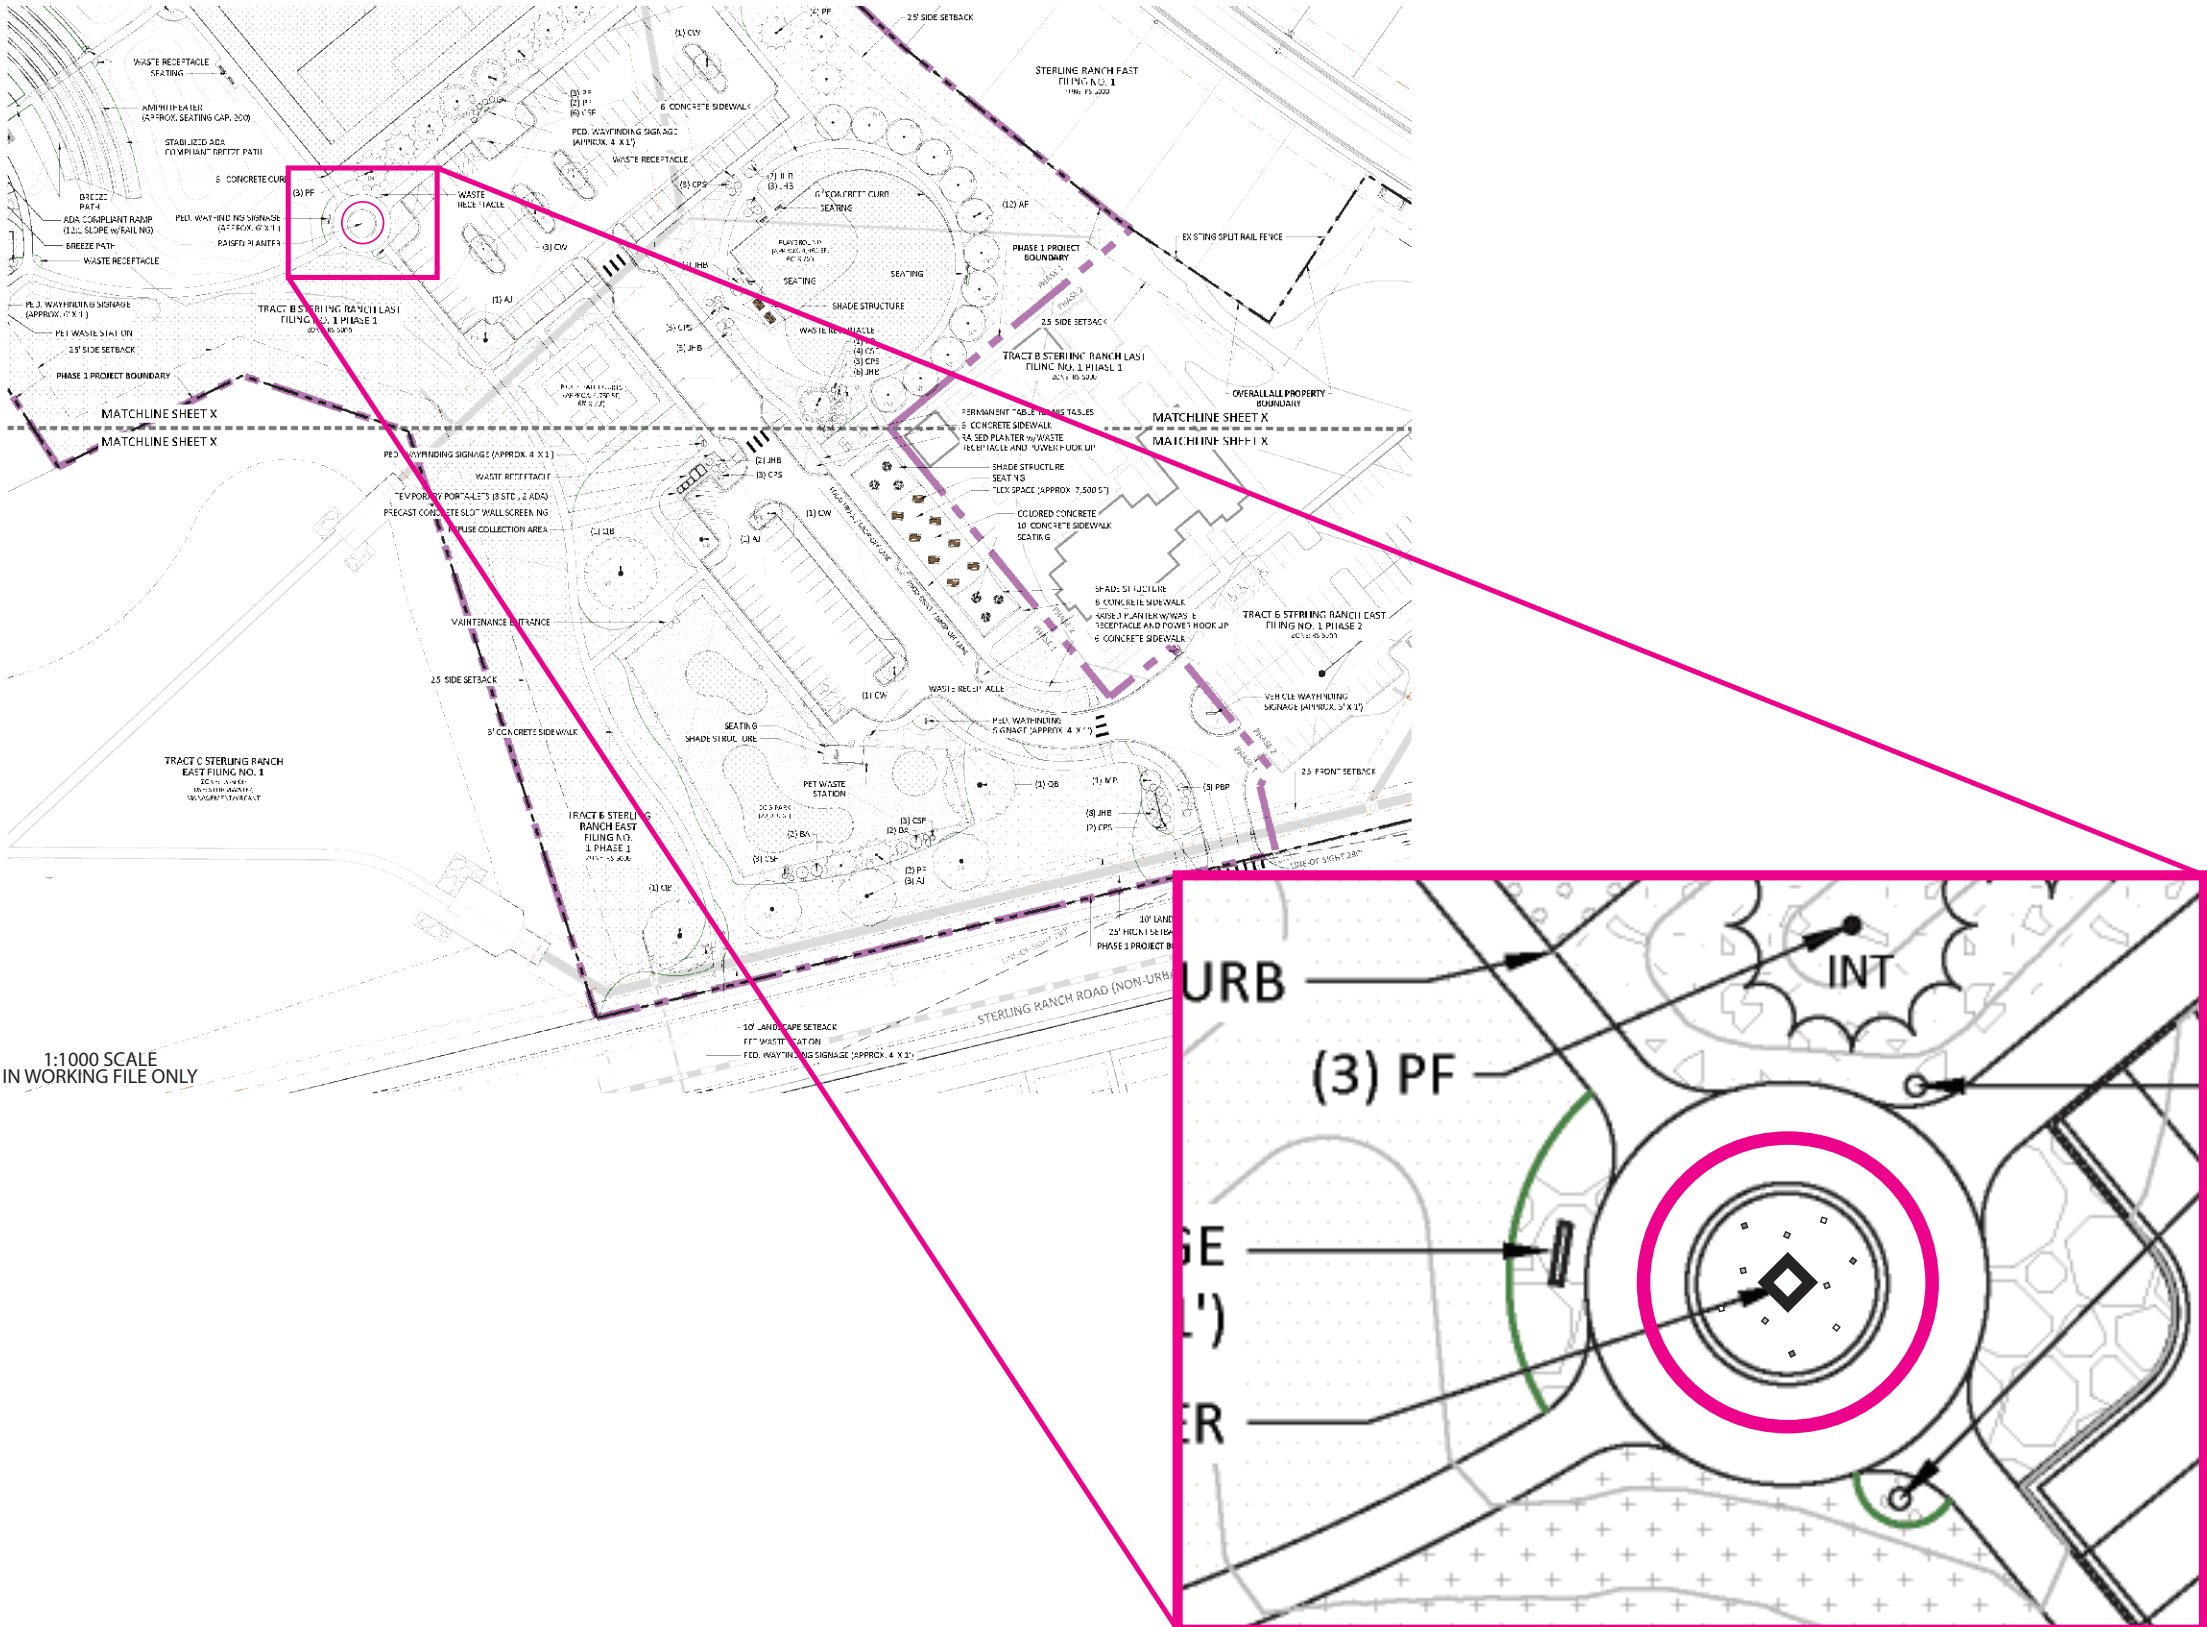

SITE PLAN

LOCATION OF ARTWORK ADDRESS

8440 Sterling Rnch Rd
Colorado Springs, CO 80908

SOURCE OF POWER ADDRESS

NA

ADDITIONAL NOTE(S)

NA

- KEY
- ARTWORK RELEVANCE
- FRONTAGE RELEVANCE

