


Hey!
Ready to Make It Together?

APPROVED
Plan Review
08/24/2026 10:40:58 AM

**EPC Planning & Community
Development Department**

Art Pieces and
sign approved.

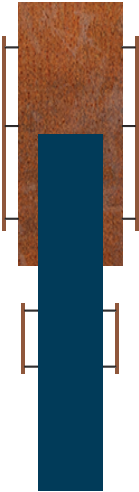

APPROVED
Plan Review
08/24/2026 10:40:50 AM
dsdparsons
EPC Planning & Community
Development Department

SIGN PLAN | SIZING



SQ. FT.:

63.8



MONUMENT SIGN

MATERIAL(S)

- 1: corten steel container
R-CORTEN-.125
- 2: corten steel raised copy
R-CORTEN-.25
- 3: aluminum container skin
R-ALUM-.125
- 4: aluminum raised logo
R-ALUM-.25
- 5: LEDs
SPEC-HELBNDR-5000K
- 6:
- 7:
- 8:
- 9:
- 10:
- 11:
- 12:
- 13:
- 14:

INSTALLATION & ADDITIONAL NOTE(S)

X

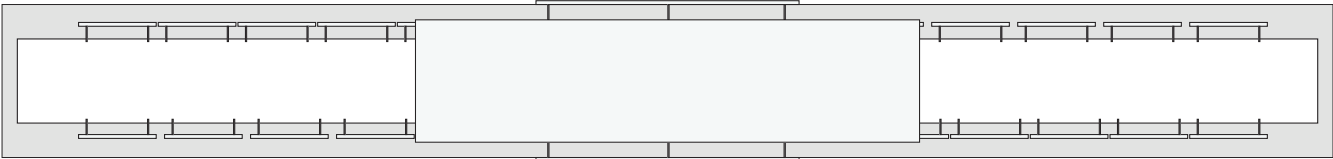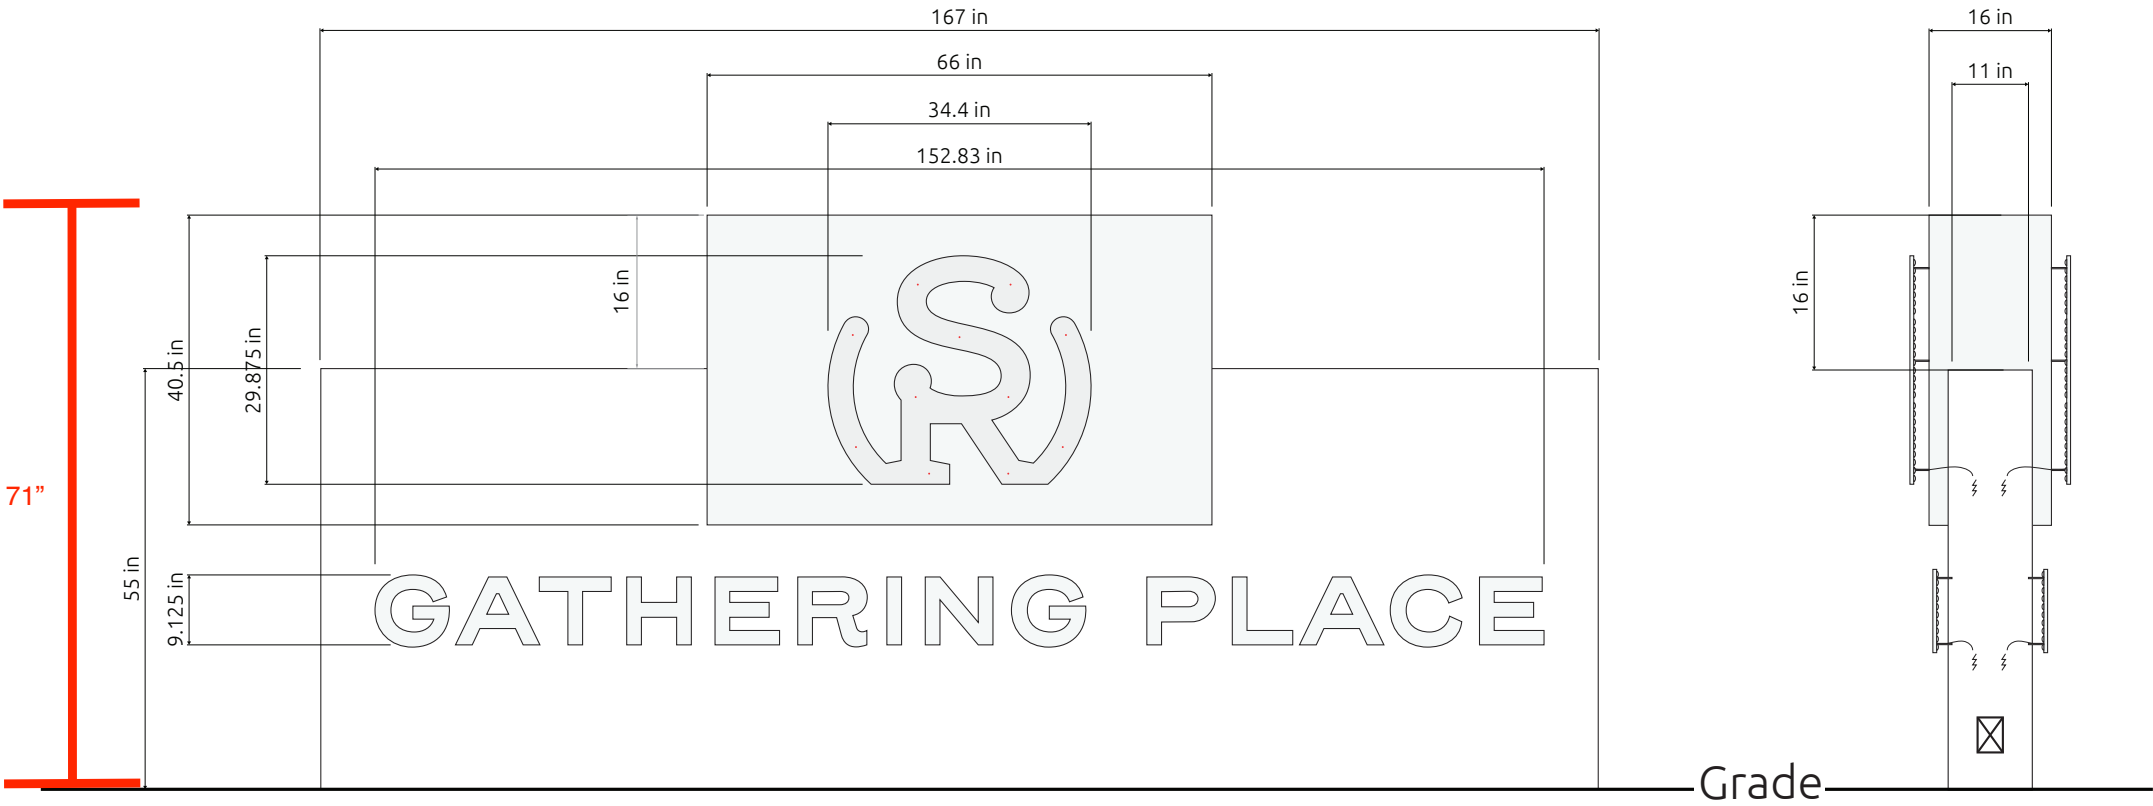

APPROVED
Plan Review
08/24/2026 10:40:37 AM
dsdparsons
EPC Planning & Community
Development Department

SITE PLAN

LOCATION OF SIGN ADDRESS

8440 Sterling Rnch Rd
Colorado Springs, CO 80908

SOURCE OF POWER ADDRESS

NA

ADDITIONAL NOTE(S)

NA

KEY

SIGN RELEVANCE


FRONTAGE RELEVANCE



NORTH



MONUMENT SIGN

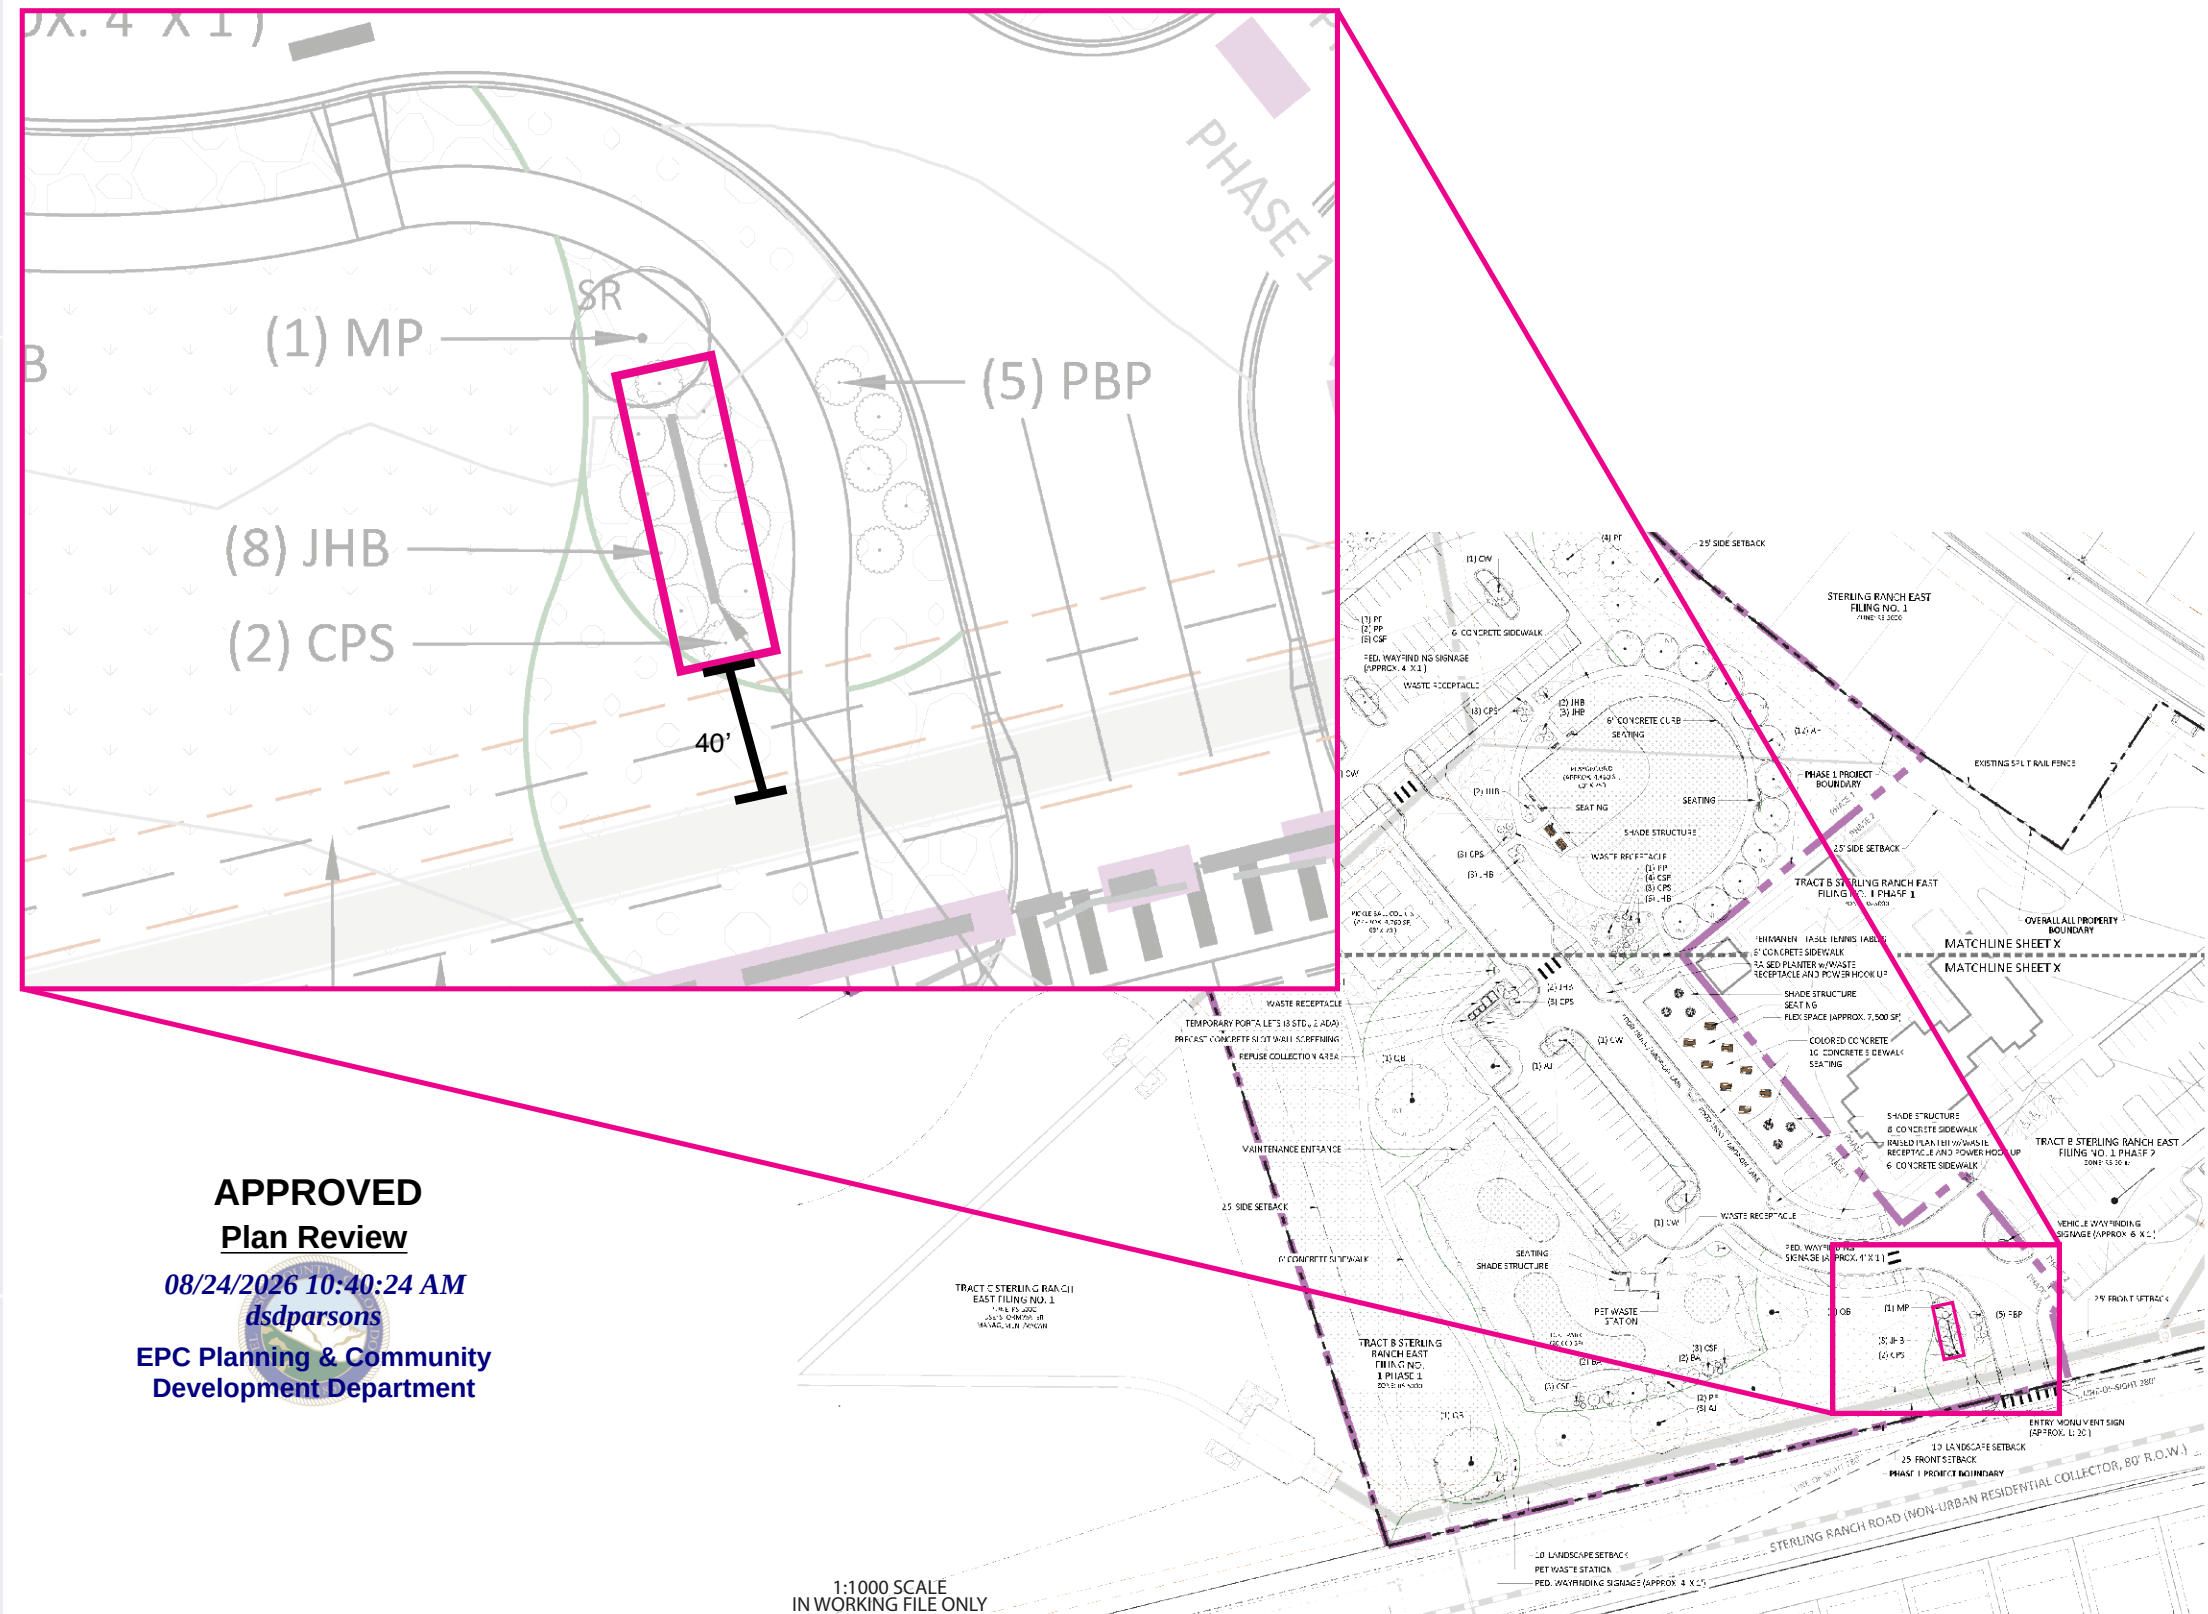

719.362.4560 • CREATIVECONSORTIUM.COM

100 COMMERCE ST. COLORADO SPRINGS, CO 80907

CREATIVE CONSORTIUM

SIGN PLAN | CALL-OUTS




MONUMENT SIGN

MATERIAL(S)

- 1: corten steel container
R-CORTEN-.125
- 2: corten steel raised copy
R-CORTEN-.25
- 3: aluminum container skin
R-ALUM-.125
- 4: aluminum raised logo
R-ALUM-.25
- 5: LEDs
SPEC-HELBNDR-5000K
- 6:
- 7:
- 8:
- 9:
- 10:
- 11:
- 12:
- 13:
- 14:

INSTALLATION & ADDITIONAL NOTE(S)

X

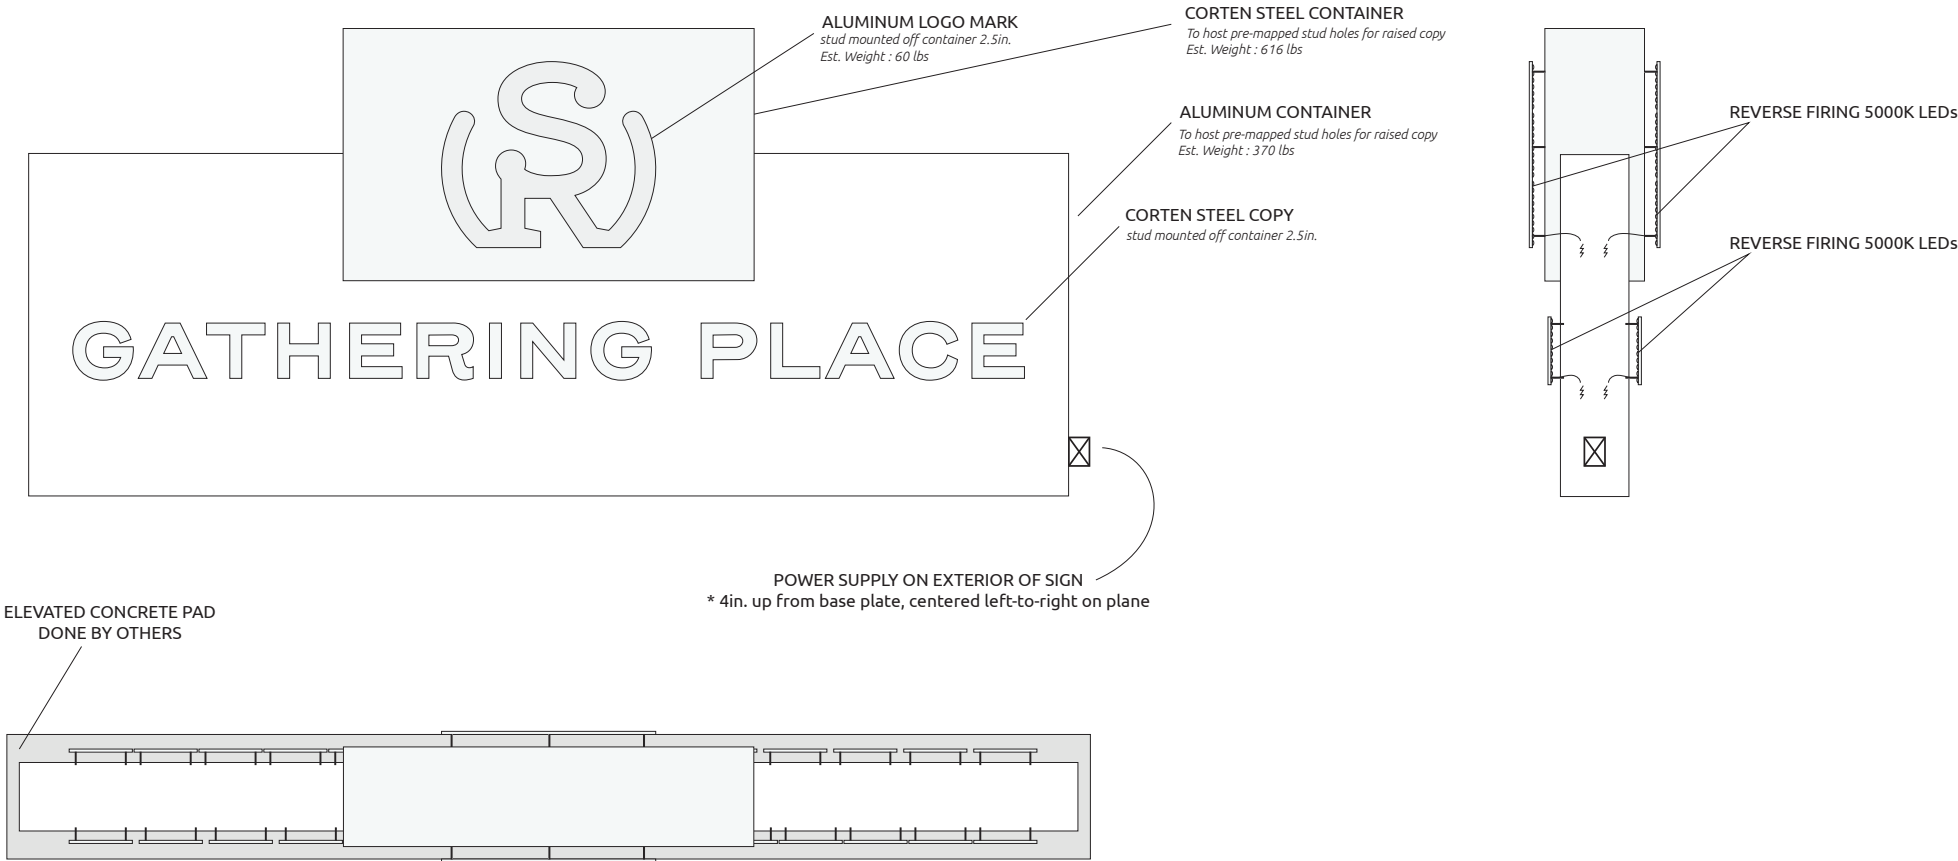

TOP PROFILE

ARTWORK VISUAL



APPROVED
Plan Review
08/24/2026 10:40:13 AM
dsdparsons
EPC Planning & Community
Development Department



- 5757C
- 302C

ARTWORK | SIZING

=

SQ. FT.:
27


ARTWORK

MATERIAL(S)



- 1: corten steel elements
R-CORTEN-.25
- 2: aluminum container skin
R-ACM-6mm-M-PRINTED
- 3: LEDs
SPEC-HELBNDR-5000K
- 4: Hidden mesh paneling
Metal Mesh*
- 5: Box tube post elements
R-ALUM-BOX-6x6
- 6: post elements skin
R-ACM-3mm-M-PRINTED
- 7:
- 8:
- 9:
- 10:
- 11:
- 12:
- 13:
- 14:

INSTALLATION & ADDITIONAL NOTE(S)

X

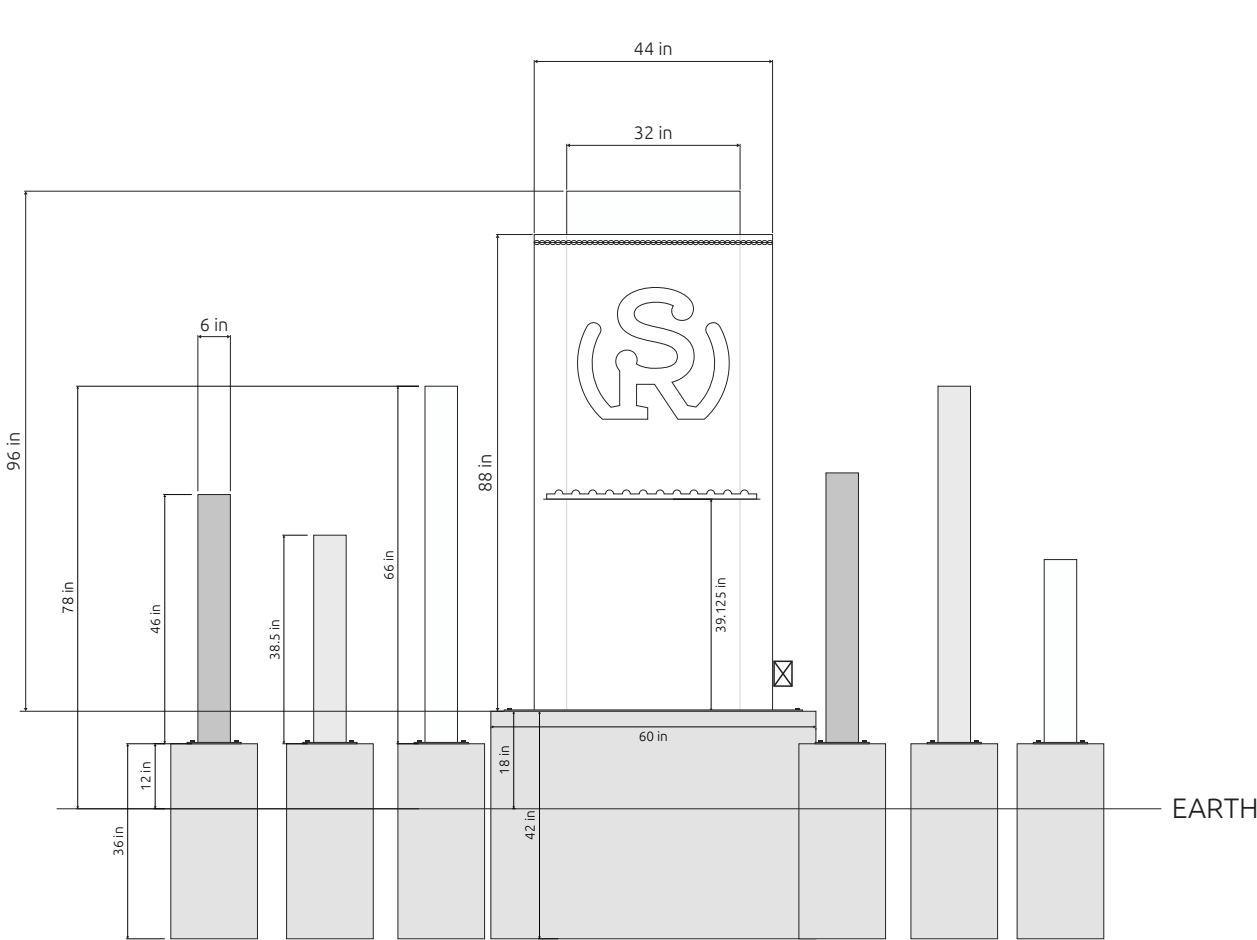

ISOMETRIC VIEW OF CENTER PIECE

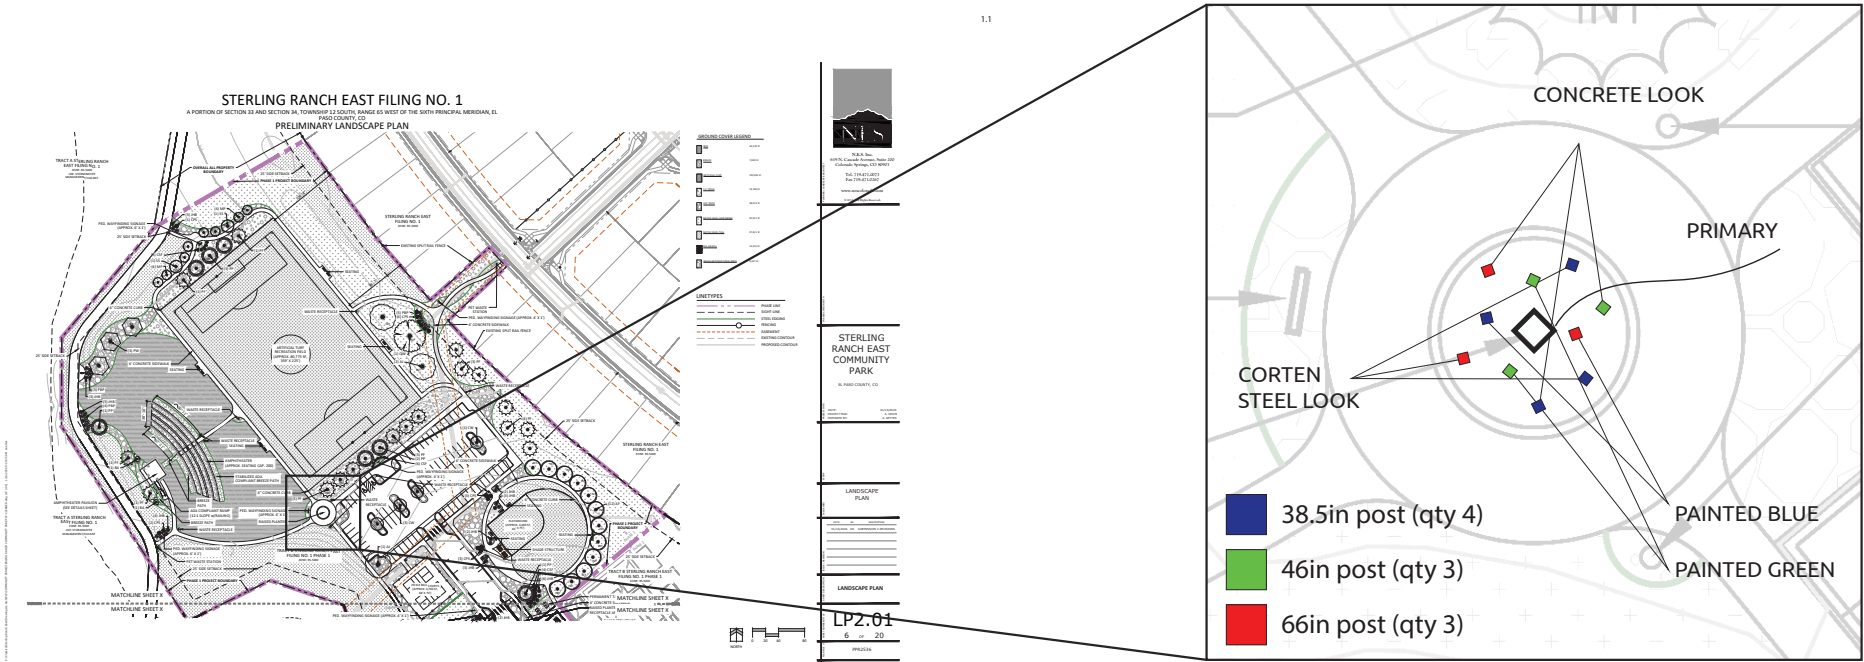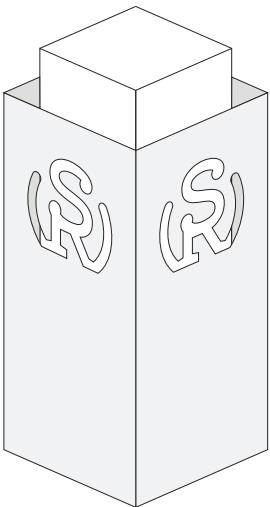

ARTWORK | CALL-OUTS




ARTWORK

MATERIAL(S)



- 1: corten steel elements
R-CORTEN-.25
- 2: aluminum container skin
R-ACM-6mm-M-PRINTED
- 3: LEDs
SPEC-HELBNDR-5000K
- 4: Hidden mesh paneling
Metal Mesh*
- 5: Box tube post elements
R-ALUM-BOX-6x6
- 6: post elements skin
R-ACM-3mm-M-PRINTED
- 7:
- 8:
- 9:
- 10:
- 11:
- 12:
- 13:
- 14:

INSTALLATION & ADDITIONAL NOTE(S)

X

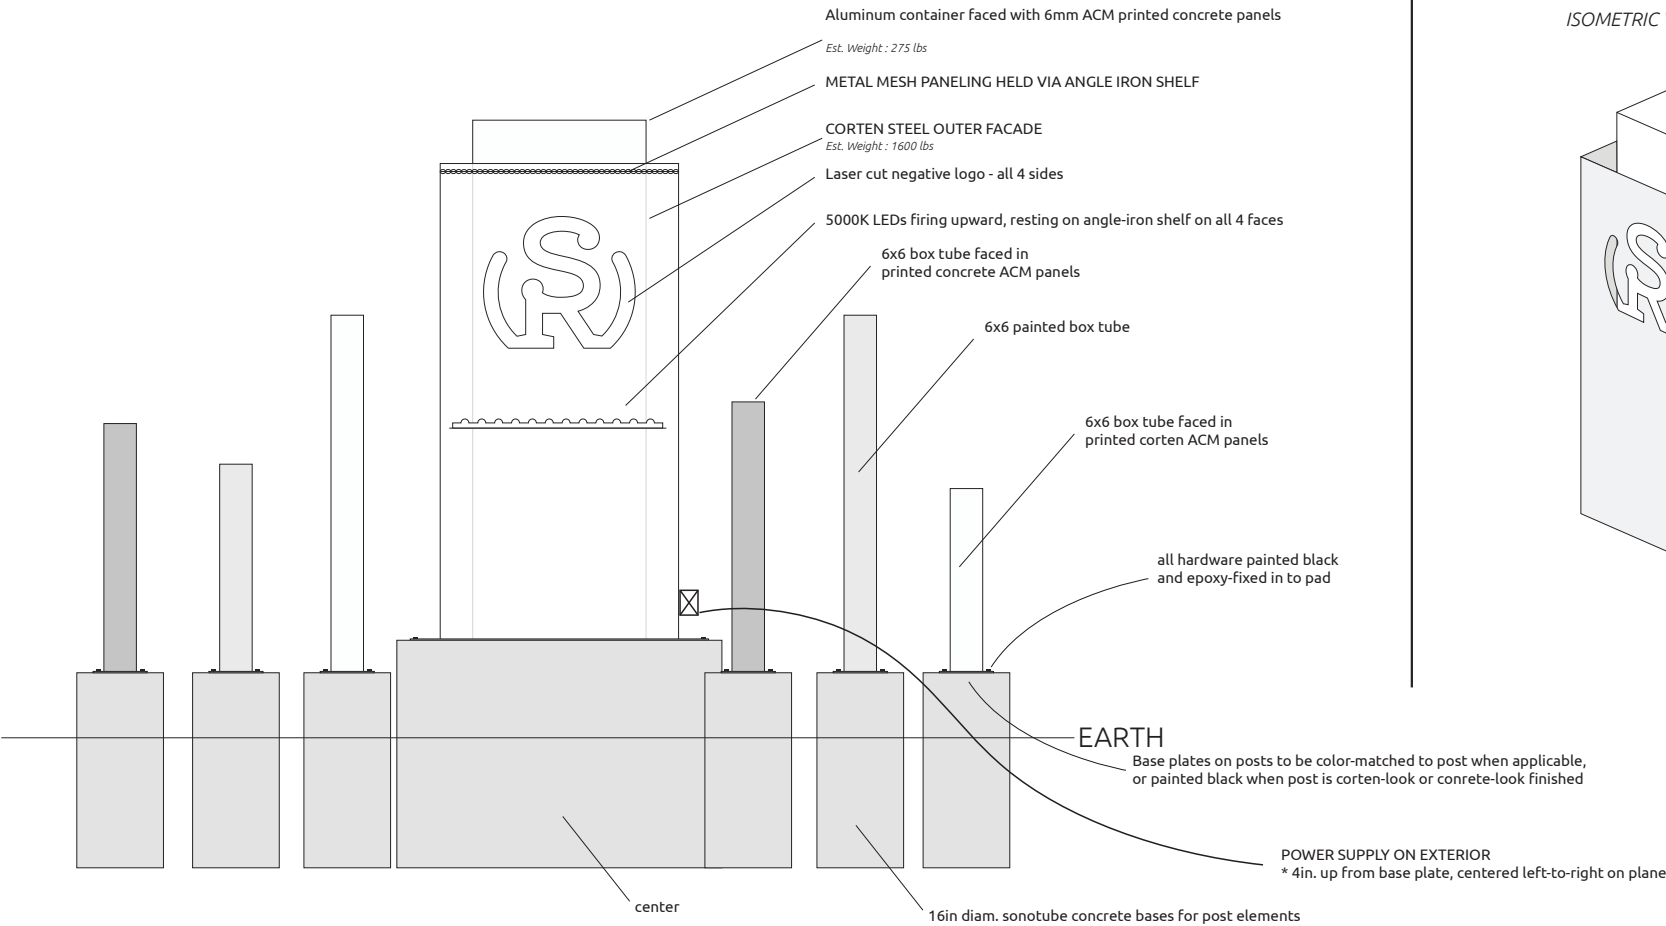

ISOMETRIC VIEW OF CENTER PIECE

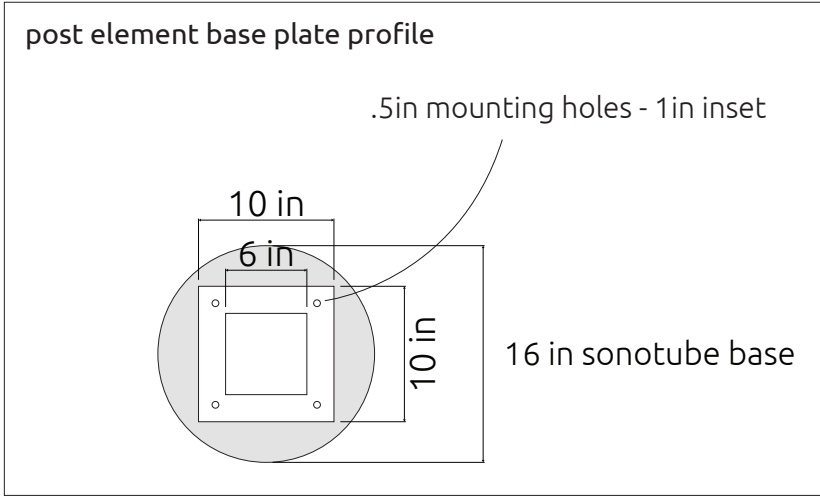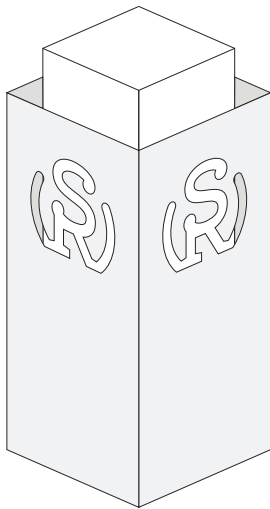

Est. Artwork Weight (excluding concrete pad & surrounding post elements : 1875 lbs.




MATERIAL(S)

- 1: corten steel elements
R-CORTEN-.25
- 2: aluminum container skin
R-ACM-6mm-M-PRINTED
- 3: LEDs
SPEC-HELBNDR-5000K
- 4: Hidden mesh paneling
Metal Mesh*
- 5: Box tube post elements
R-ALUM-BOX-6x6
- 6: post elements skin
R-ACM-3mm-M-PRINTED
- 7:
- 8:
- 9:
- 10:
- 11:
- 12:
- 13:
- 14:

INSTALLATION & ADDITIONAL NOTE(S)

X

Center element mounting baseplate profile

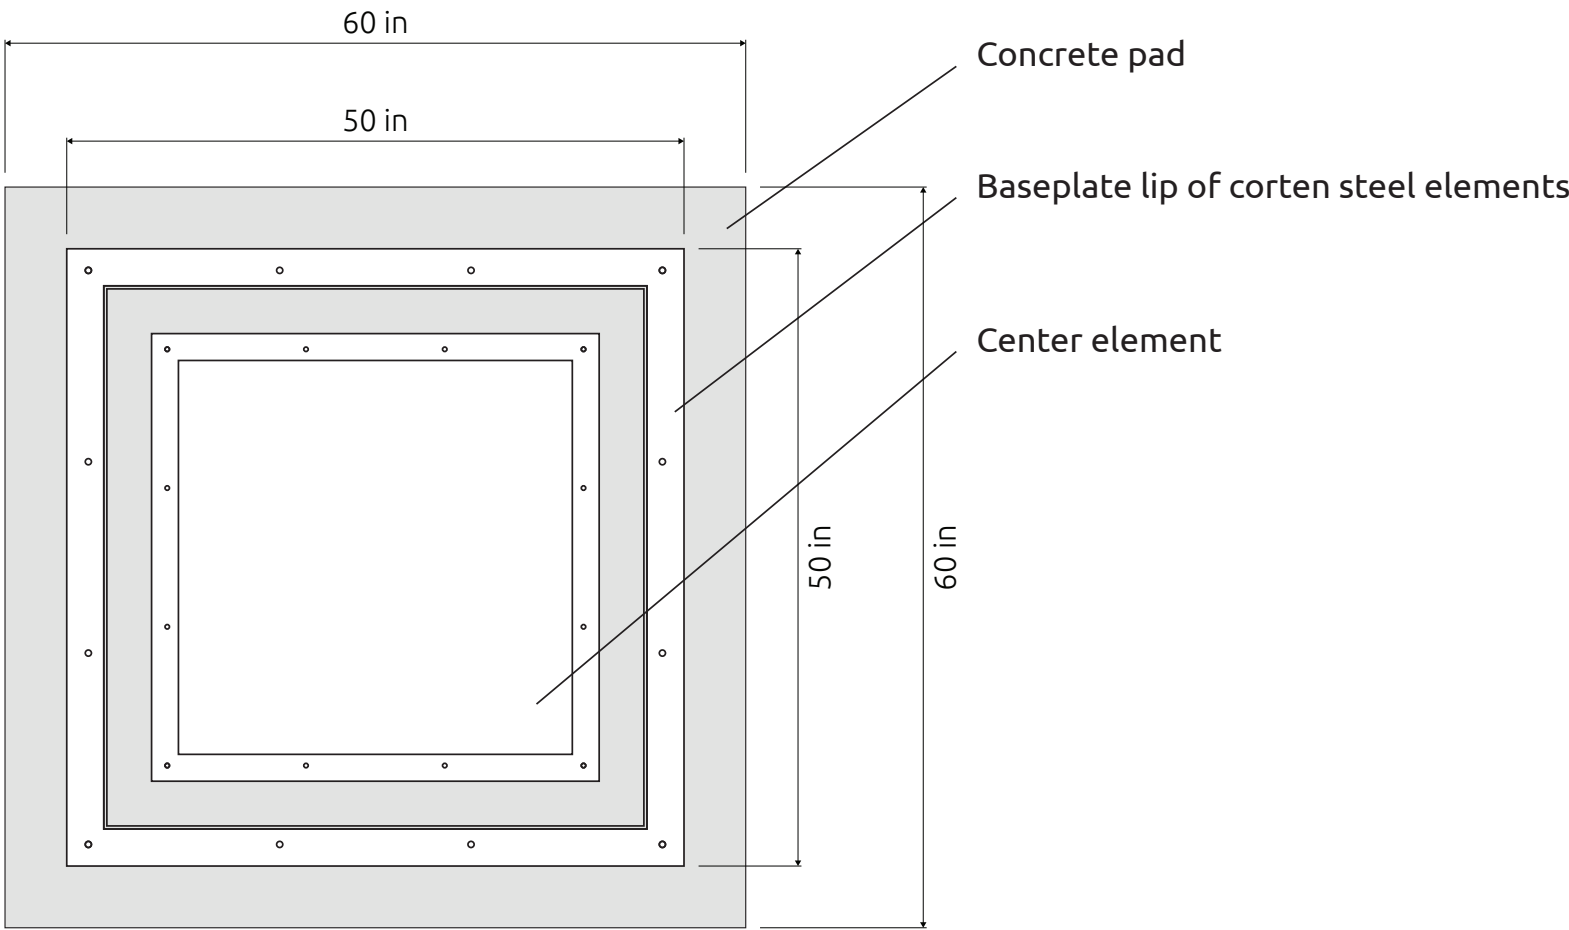

ARTWORK PLAN | PLANTER WALL METHOD





ARTWORK

MATERIAL(S)

- 1: corten steel elements
R-CORTEN-.25
- 2: aluminum container skin
R-ACM-6mm-M-PRINTED
- 3: LEDs
SPEC-HELBNDR-5000K
- 4: Hidden mesh paneling
Metal Mesh*
- 5: Box tube post elements
R-ALUM-BOX-6x6
- 6: post elements skin
R-ACM-3mm-M-PRINTED
- 7:
- 8:
- 9:
- 10:
- 11:
- 12:
- 13:
- 14:

INSTALLATION & ADDITIONAL NOTE(S)

X

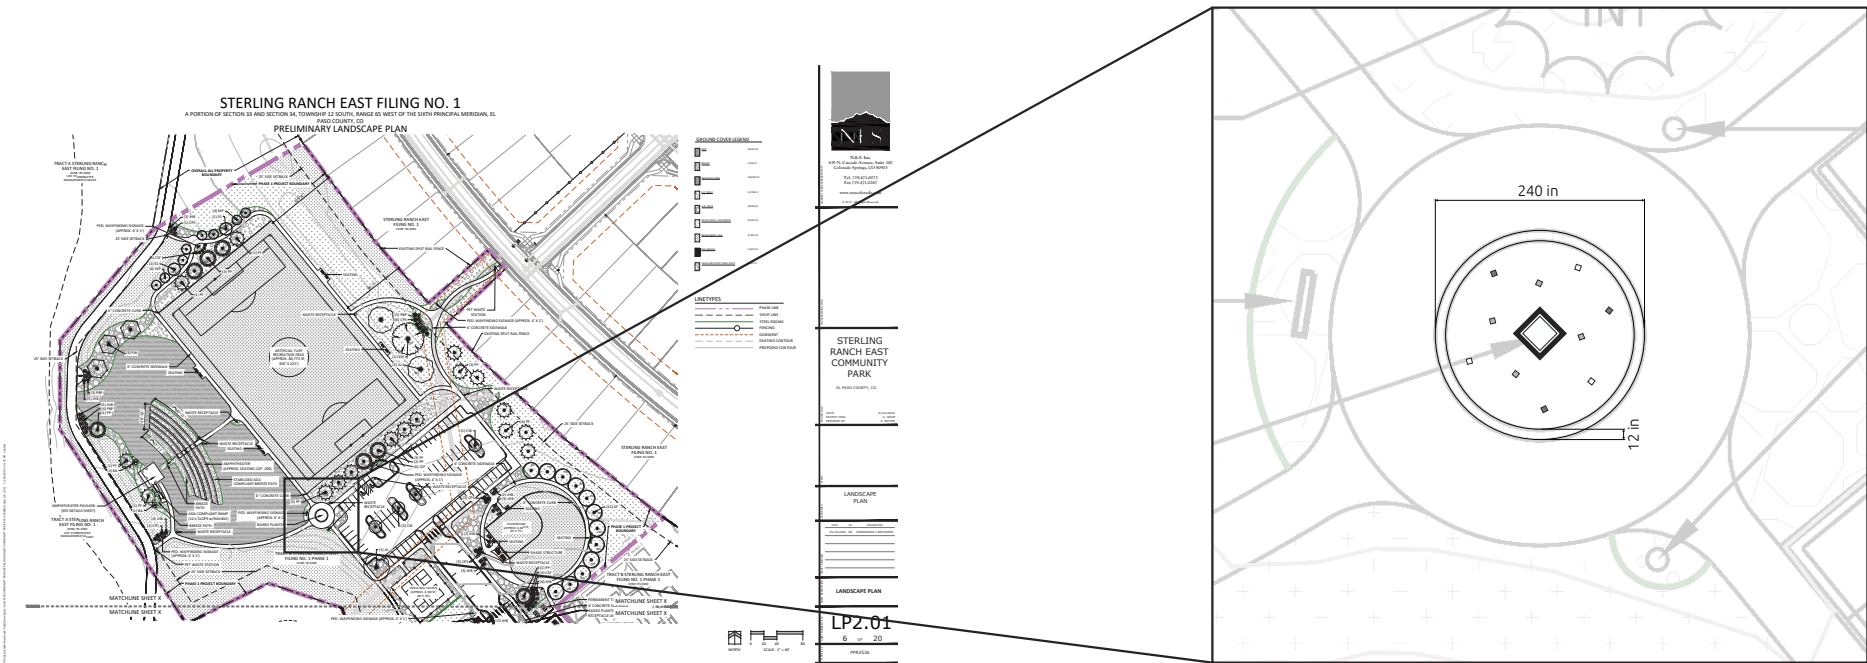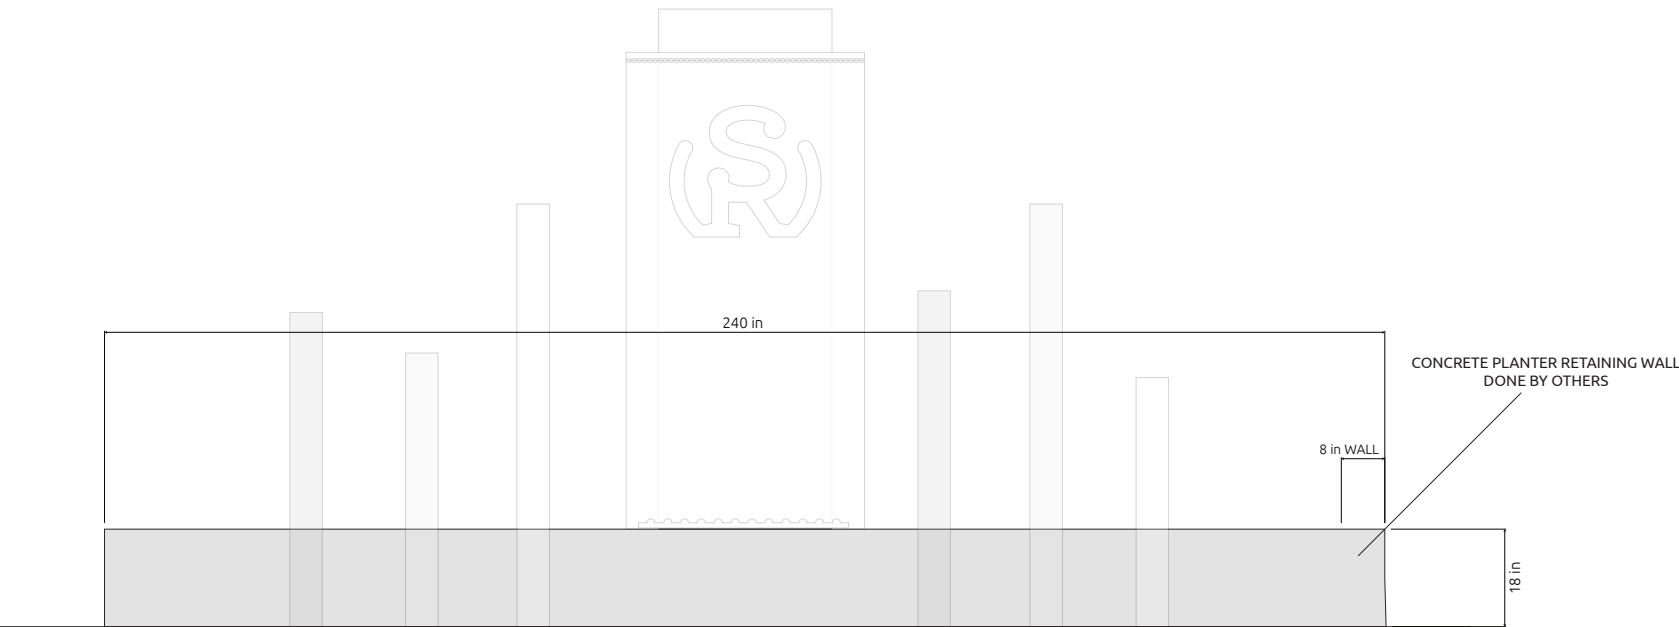

ARTWORK

LOCATION OF ARTWORK ADDRESS

8440 Sterling Rnch Rd
Colorado Springs, CO 80908

SOURCE OF POWER ADDRESS


NA

ADDITIONAL NOTE(S)


NA

KEY

- ARTWORK RELEVANCE
- FRONTAGE RELEVANCE

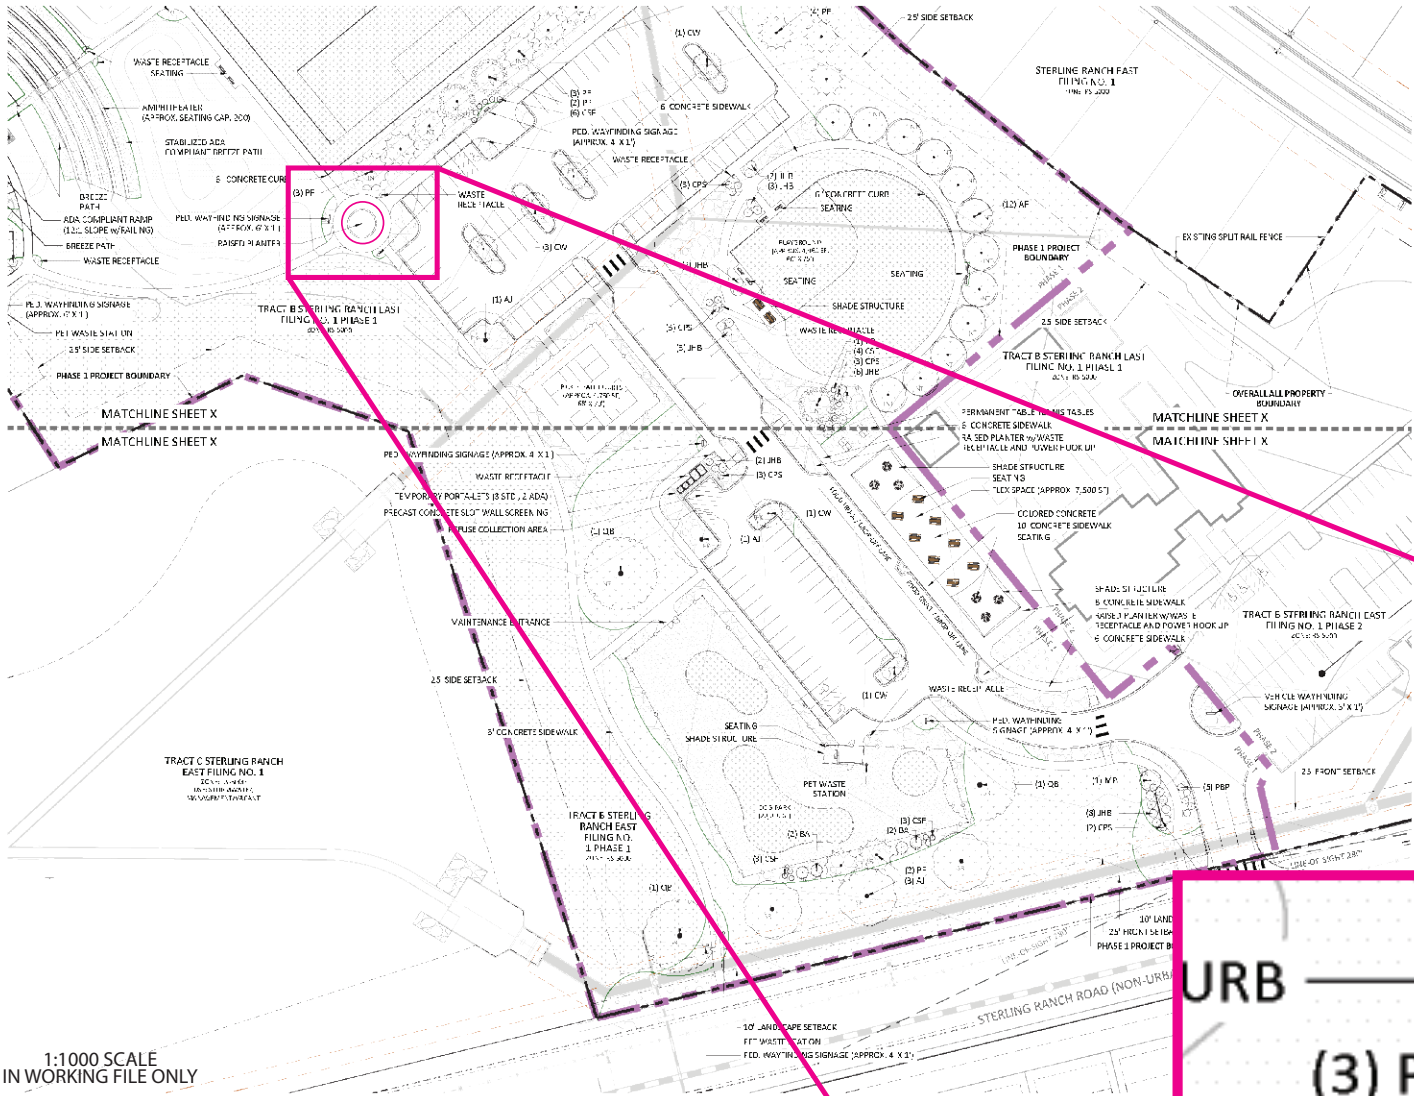

APPROVED
Plan Review
08/24/2026 10:39:33 AM
dsdparsons
**EPC Planning & Community
Development Department**

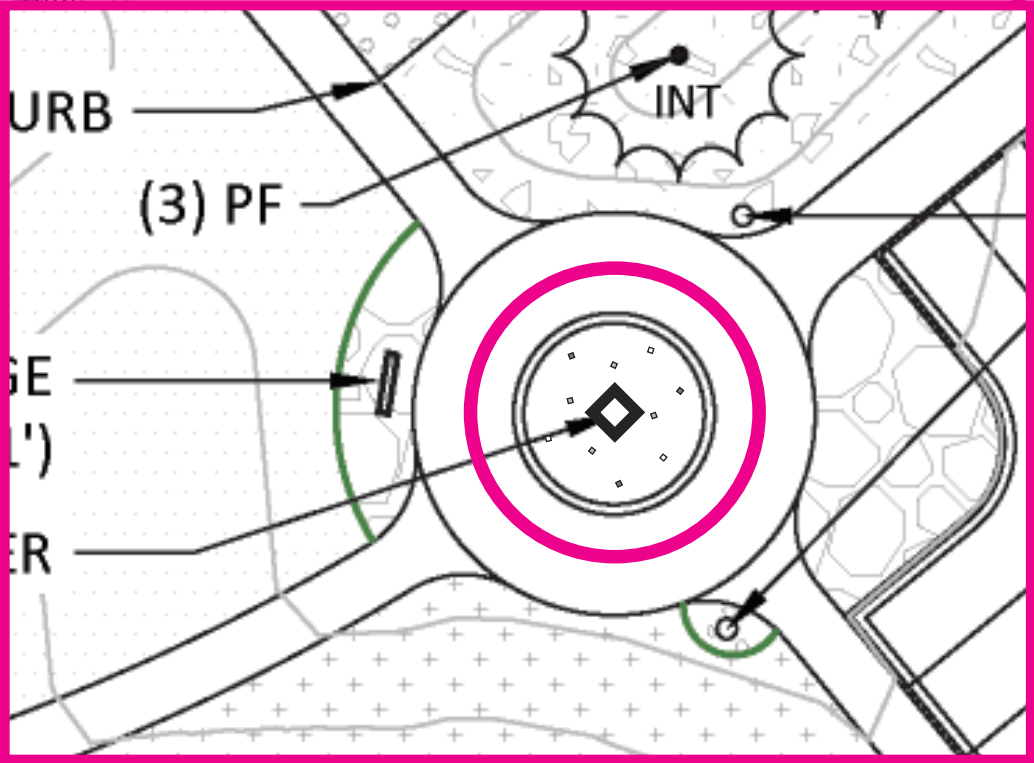

SITE PLAN

LOCATION OF ARTWORK ADDRESS

8440 Sterling Rnch Rd
Colorado Springs, CO 80908


SOURCE OF POWER ADDRESS

NA

ADDITIONAL NOTE(S)

NA

- KEY
- ARTWORK RELEVANCE
- FRONTAGE RELEVANCE

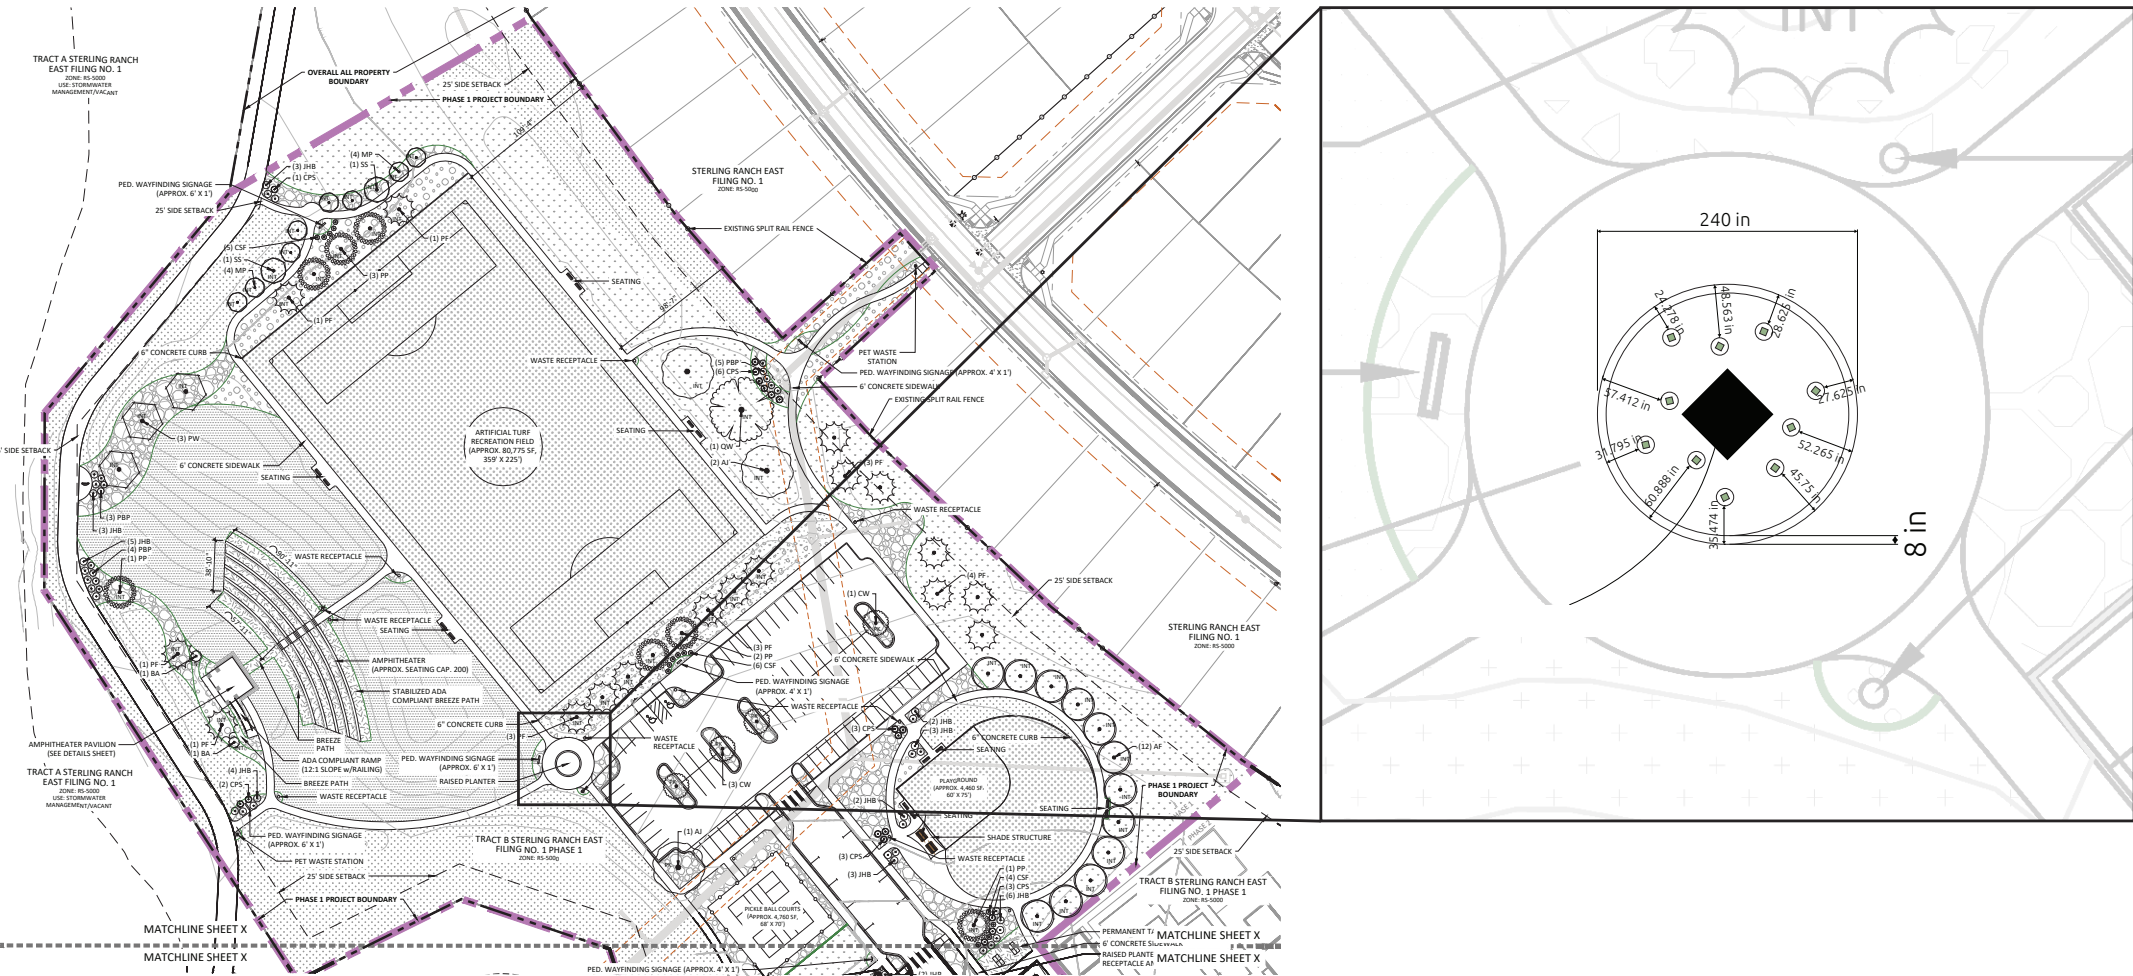

APPROVED

Plan Review

08/24/2026 10:39:52 AM

dsdparsons

EPC Planning & Community
Development Department