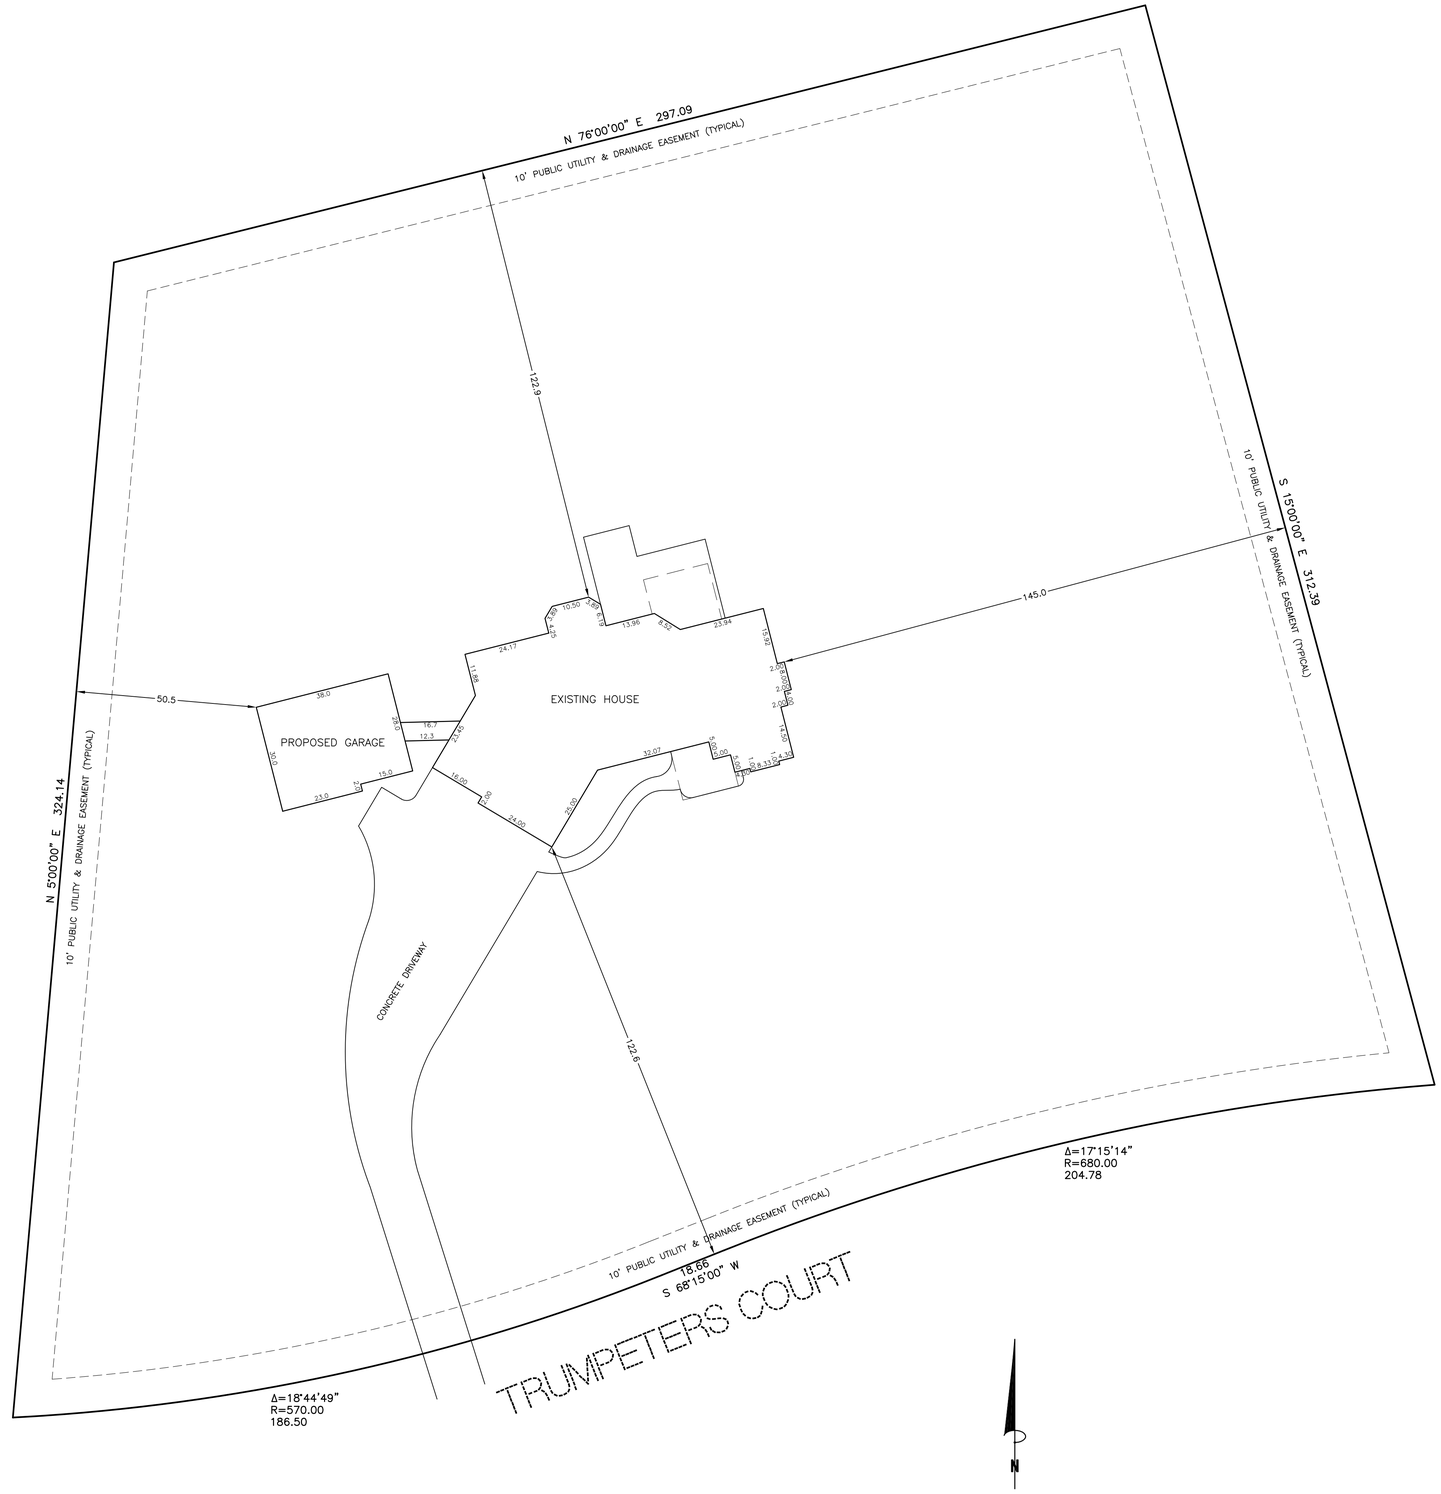

LEGAL DESCRIPTION:

Lot 27, Hilltop Pines Filing No. 1, El Paso County, Colorado

NOTES:

1) No research was performed for easements or rights of way.

2) El Paso County Schedule No.: 6109006008

3) Address: 1510 Trumpeters Ct., Monument, CO

4) This is not a Land Survey Plat or Improvement Survey Plat.

COMPASS SURVEYING & MAPPING, LLC
721 SOUTH 23RD STREET, SUITE B
COLORADO SPRINGS, CO 80904
719-354-4120
WWW.CSAMLLC.COM

SITE PLAN

1510 TRUMPETERS COURT
TOWN OF MONUMENT,
EL PASO COUNTY, COLORADO

GRAPHIC SCALE
20 0 10 20
(IN FEET)
1 inch = 20 ft.

REVISIONS:

PROJECT NO. 17-279
FEBRUARY 5, 2019
SHEET 1 OF 1