KINCH MINOR SUBDIVISION

A Four Lot Minor Subdivision Located in Section 24, Township 12 South, Range 66 West of the 6th Principal Meridian, El Paso County, Colorado.

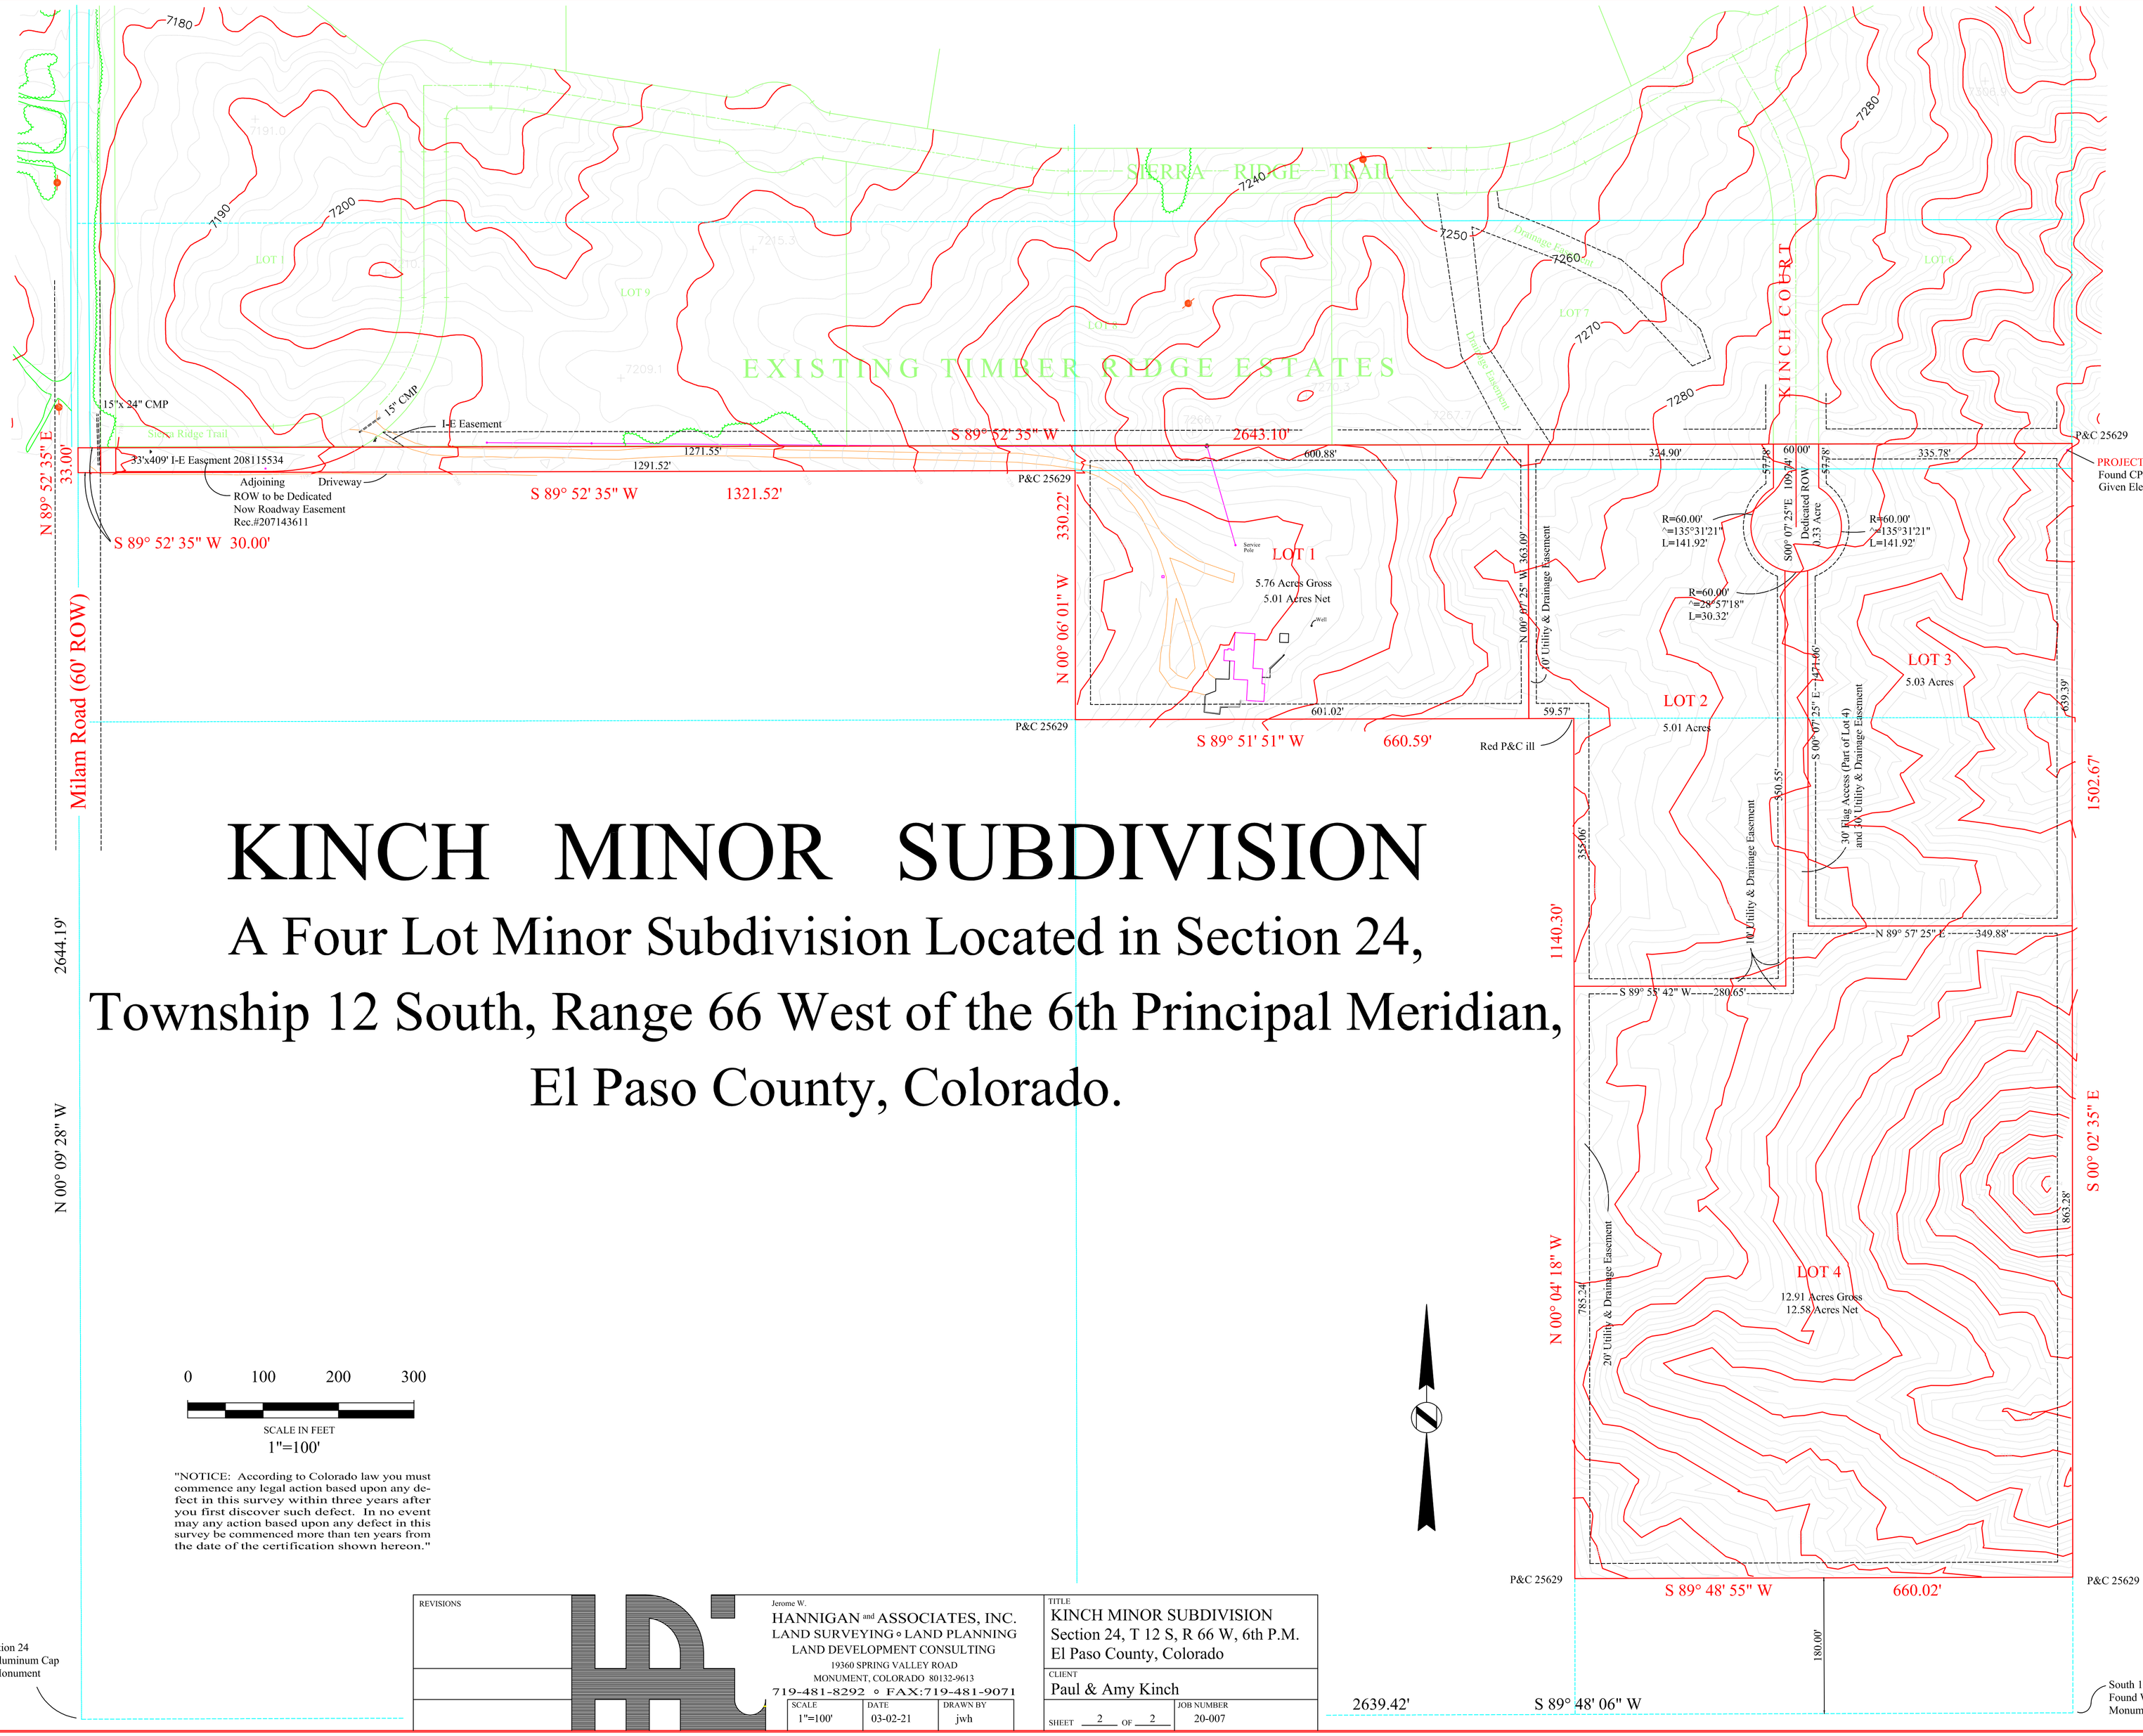

0 100 200 300

SCALE IN FEET

1"=100'

"NOTICE: According to Colorado law you must commence any legal action based upon any defect in this survey within three years after you first discover such defect. In no event may any action based upon any defect in this survey be commenced more than ten years from the date of the certification shown hereon."

SW Corner Section 24
Found 3-1/4" Aluminum Cap
LS 10377 per Monument
Record on file.

South 1/4 Corner Section 24
Found Witness Corners per
Monument Records on file.

REVISIONS

Jerome W.
HANNIGAN and ASSOCIATES, INC.
LAND SURVEYING ◦ LAND PLANNING
LAND DEVELOPMENT CONSULTING
19360 SPRING VALLEY ROAD
MONUMENT, COLORADO 80132-9613
719-481-8292 ◦ FAX:719-481-9071

SCALE	DATE	DRAWN BY
1"=100'	03-02-21	jwh

TITLE
KINCH MINOR SUBDIVISION
Section 24, T 12 S, R 66 W, 6th P.M.
El Paso County, Colorado

CLIENT
Paul & Amy Kinch

SHEET 2 OF 2 | JOB NUMBER 20-007