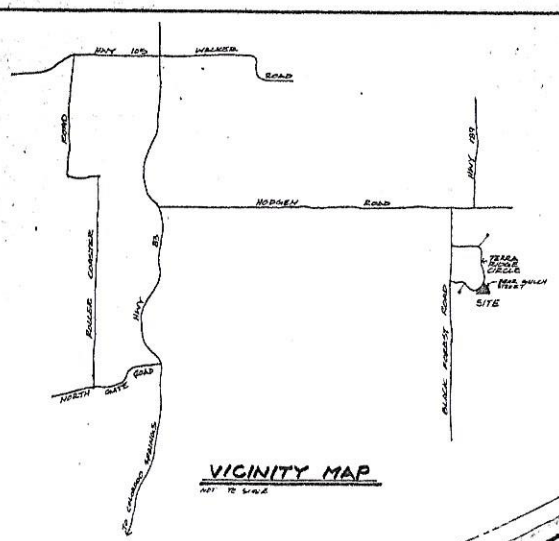

VICINITY MAP
NOT TO SCALE

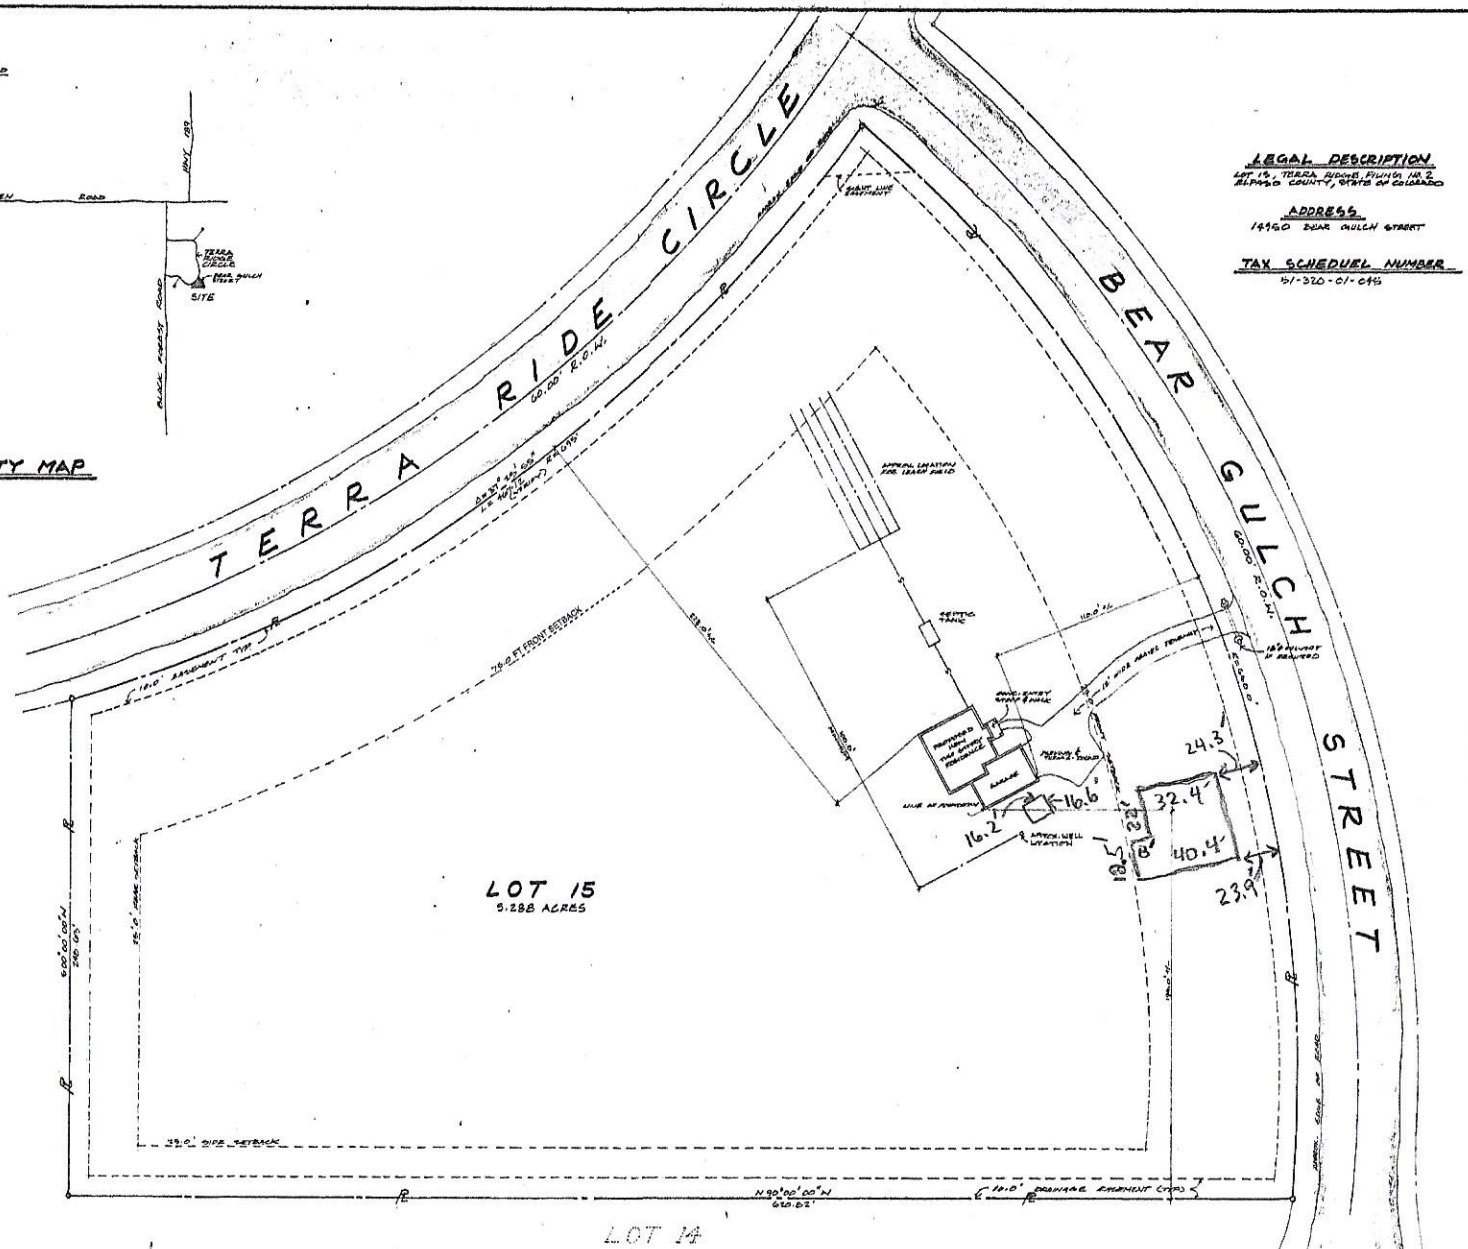

SITE DEVELOPMENT PLAN
SCALE: 1"=30.00'

LEGAL DESCRIPTION
LOT 15, TERRA RIDGE, FILING NO. 2
ALPAO COUNTY, STATE OF COLORADO

ADDRESS
14960 BEAR GULCH STREET

TAX SCHEDULE NUMBER
51-320-01-045

A PROPOSED NEW RESIDENCE FOR:
THE GALVEZ's

SITE DEVELOPMENT PLAN

DRAWING BY:
R. ROBERTSON

REVISIONS | DATE