Circle A Subdivision
17110 E Goshawk Rd.

EXISTING SITE MAP

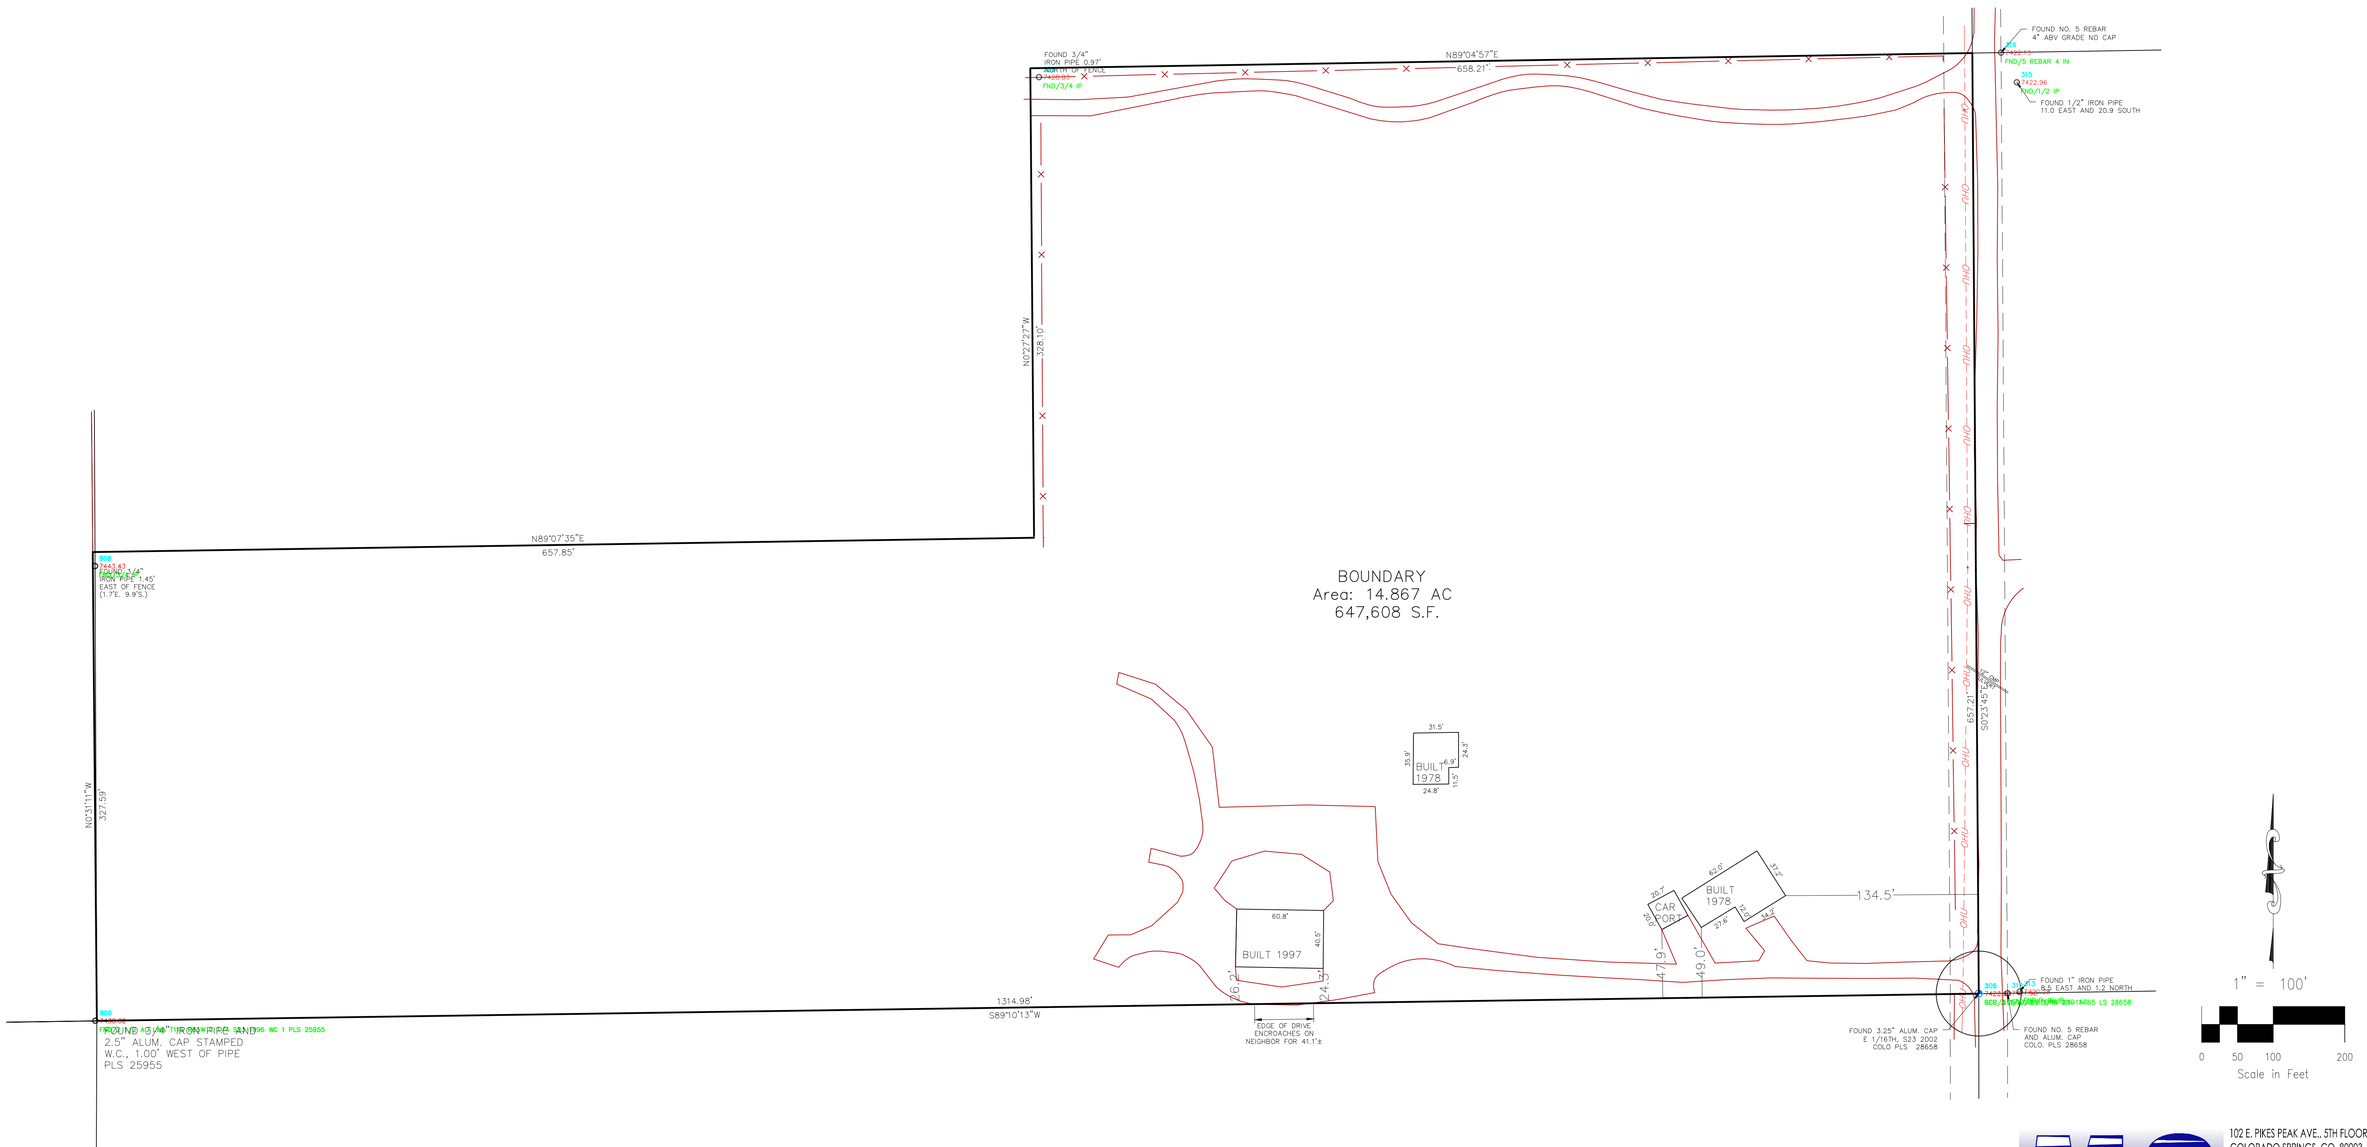

102 E. PIKES PEAK AVE., 5TH FLOOR
COLORADO SPRINGS, CO 80903
PHONE: 719.955.5485

M&S CIVIL CONSULTANTS, INC.