



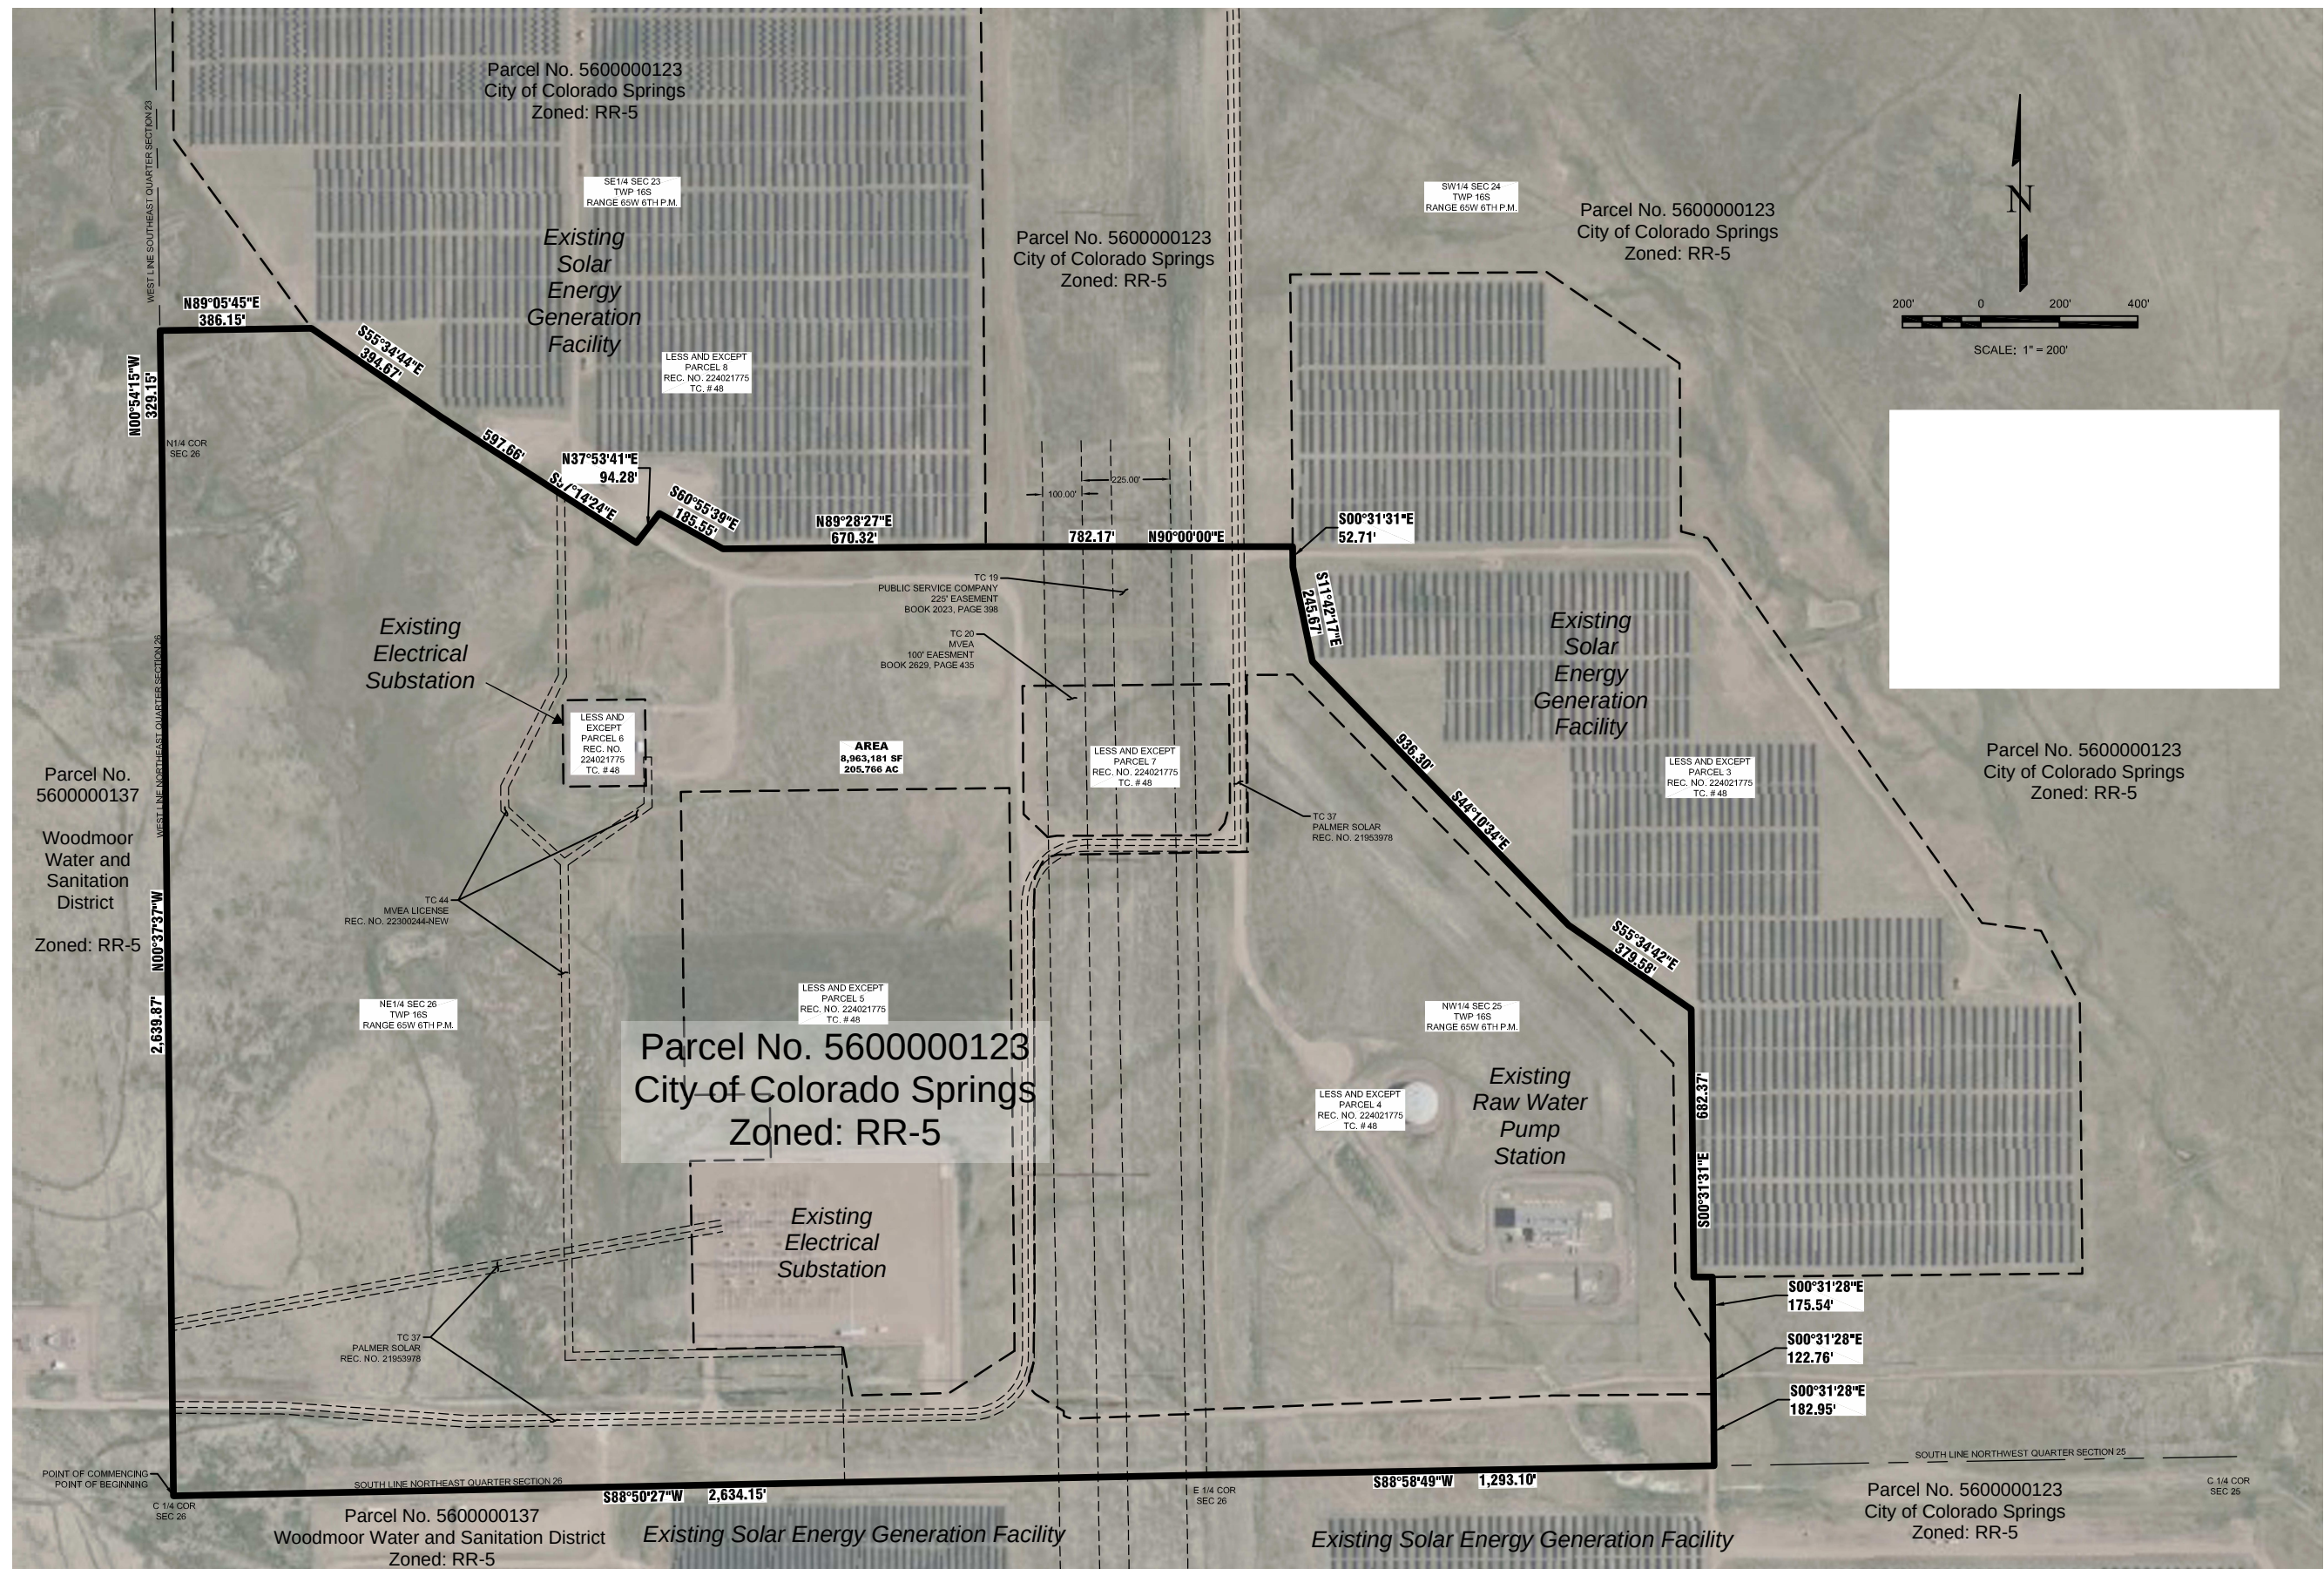
Site Map (Existing Use)

For

Williams Creek Generating Station

Williams Creek Generating Station

Zoning and Existing Conditions Map

[illegible]Williams Creek Generating Station
Zoning and Existing Conditions Map

SHEET NO 1 OF 1