




EE. Transmission Pole Typical Detail

For

Williams Creek Generating Station

Attachment EE Transmission Pole Typical Detail

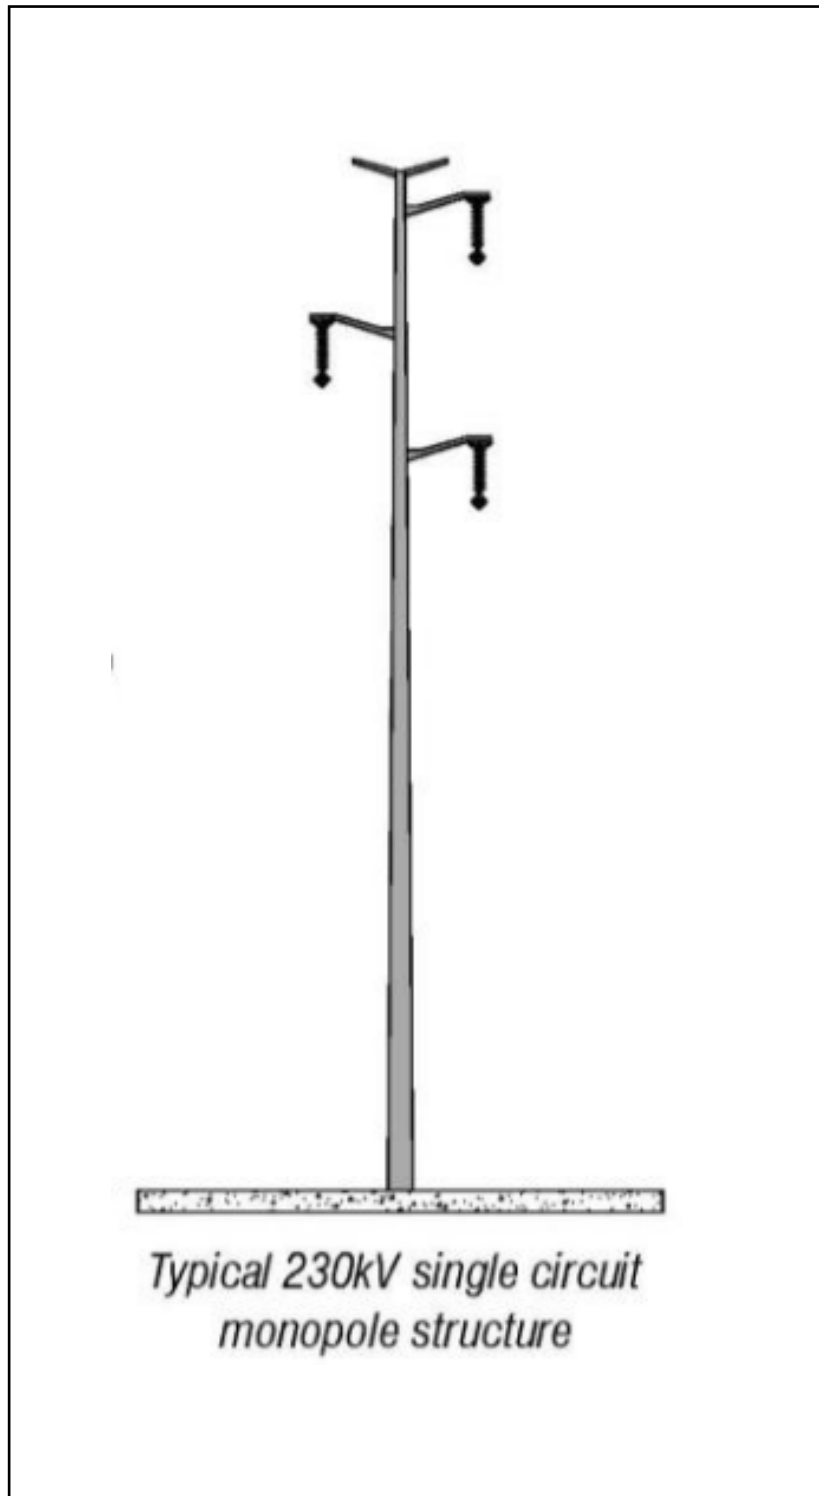

**Illustrative example for preliminary review
(NOTE: Not necessarily the project-specific design)**