




U. Photo Simulations

For

Williams Creek Generating Station

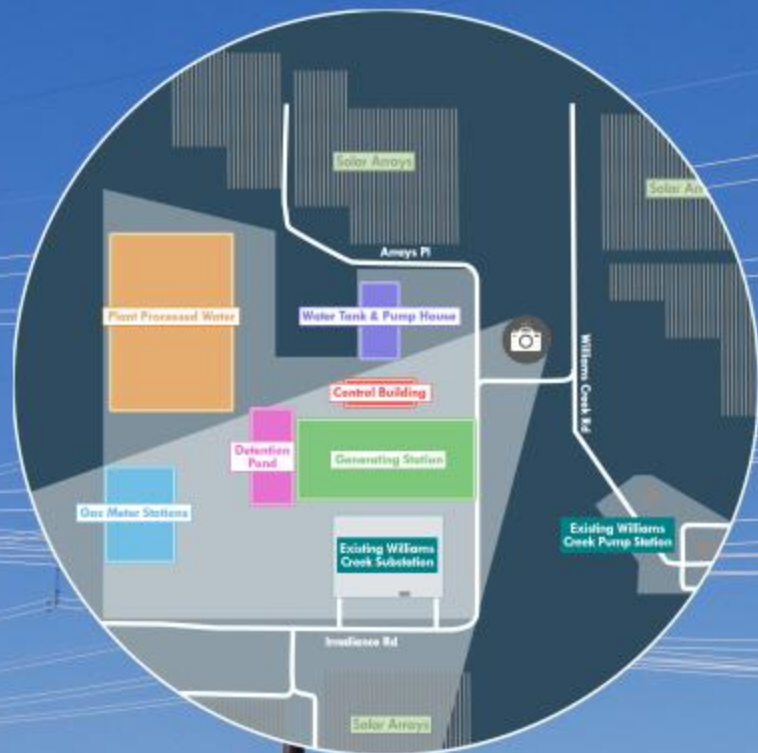


Existing Williams
Creek Substation

Solar Array




*** Artistic rendering of an approximate location. Final design not represented.**

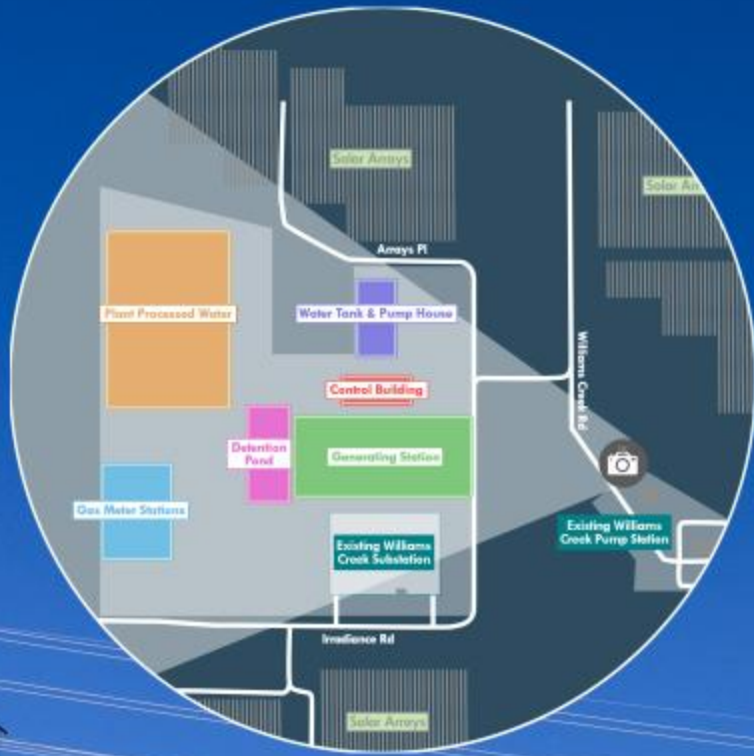

**Existing Williams
Creek Substation**


Solar Array

*** Artistic rendering of an approximate
location. Final design not represented.**

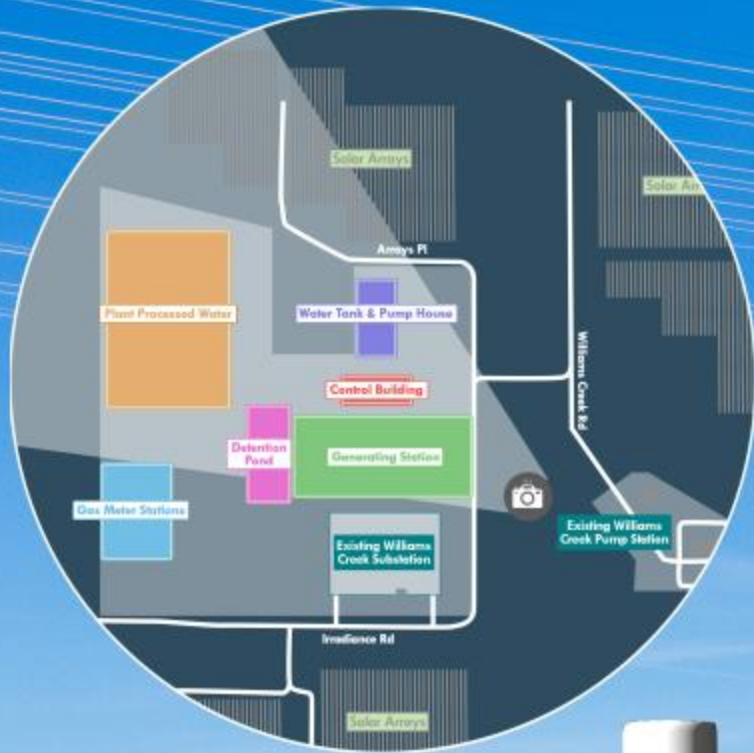

Solar Array

*** Artistic rendering of an approximate location. Final design not represented.**

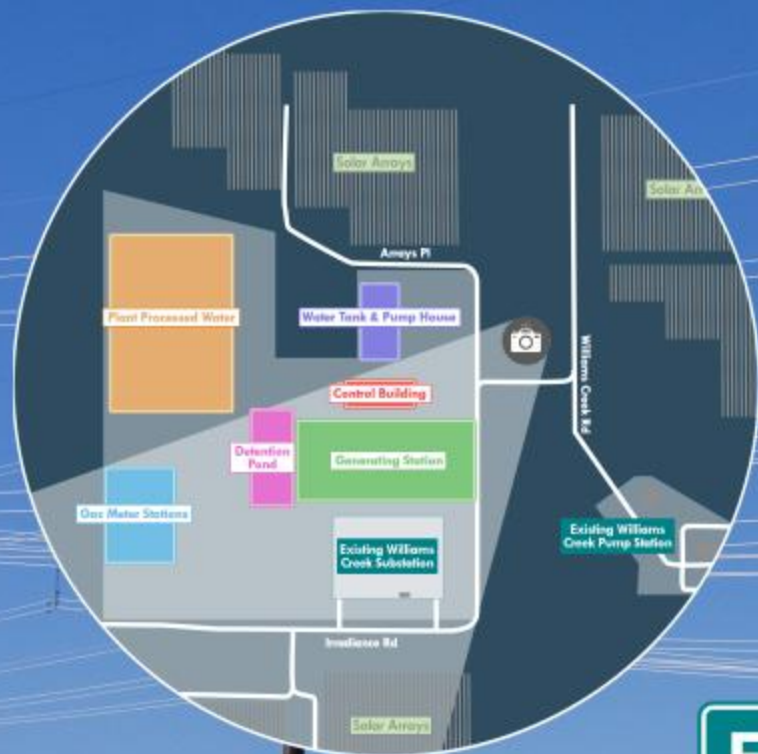


Solar Array

**Existing Williams
Creek Substation**

**Natural Gas
Generators
~65'**

Control Building

*** Artistic rendering of an approximate
location. Final design not represented.**

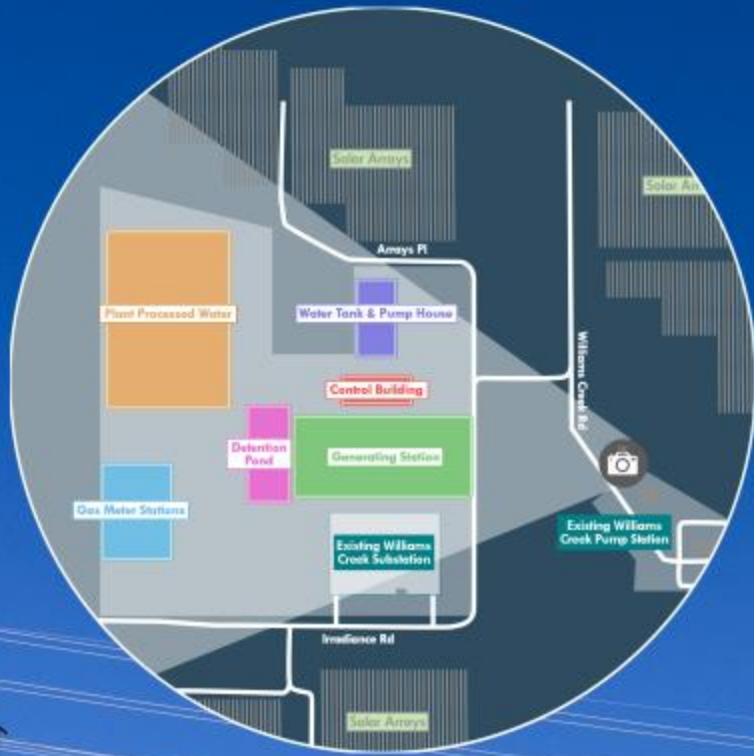

**Existing Williams
Creek Substation**

Natural Gas
Generators
~65'


Control Building

Zero Liquid
Discharge Ponds
~80'

Solar Array

Raw Water Storage Tank

*** Artistic rendering of an approximate
location. Final design not represented.**

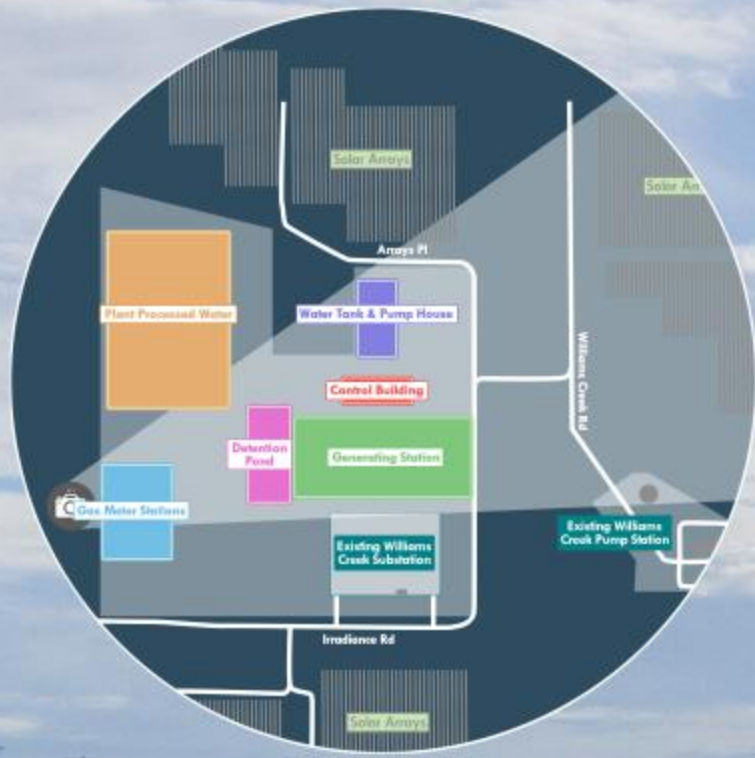

Raw Water Storage Tank

Control Building

Natural Gas
Generators
~65'

*** Artistic rendering of an approximate location. Final design not represented.**