




D. 1041 Map

For


Williams Creek Generating Station

DRAWING NAME: Y:\WWE\Projects\20070510-Williams_Creek_Generating_Station\Civil\Exhibits\20070510-Civil_Site_Exhibit.dwg

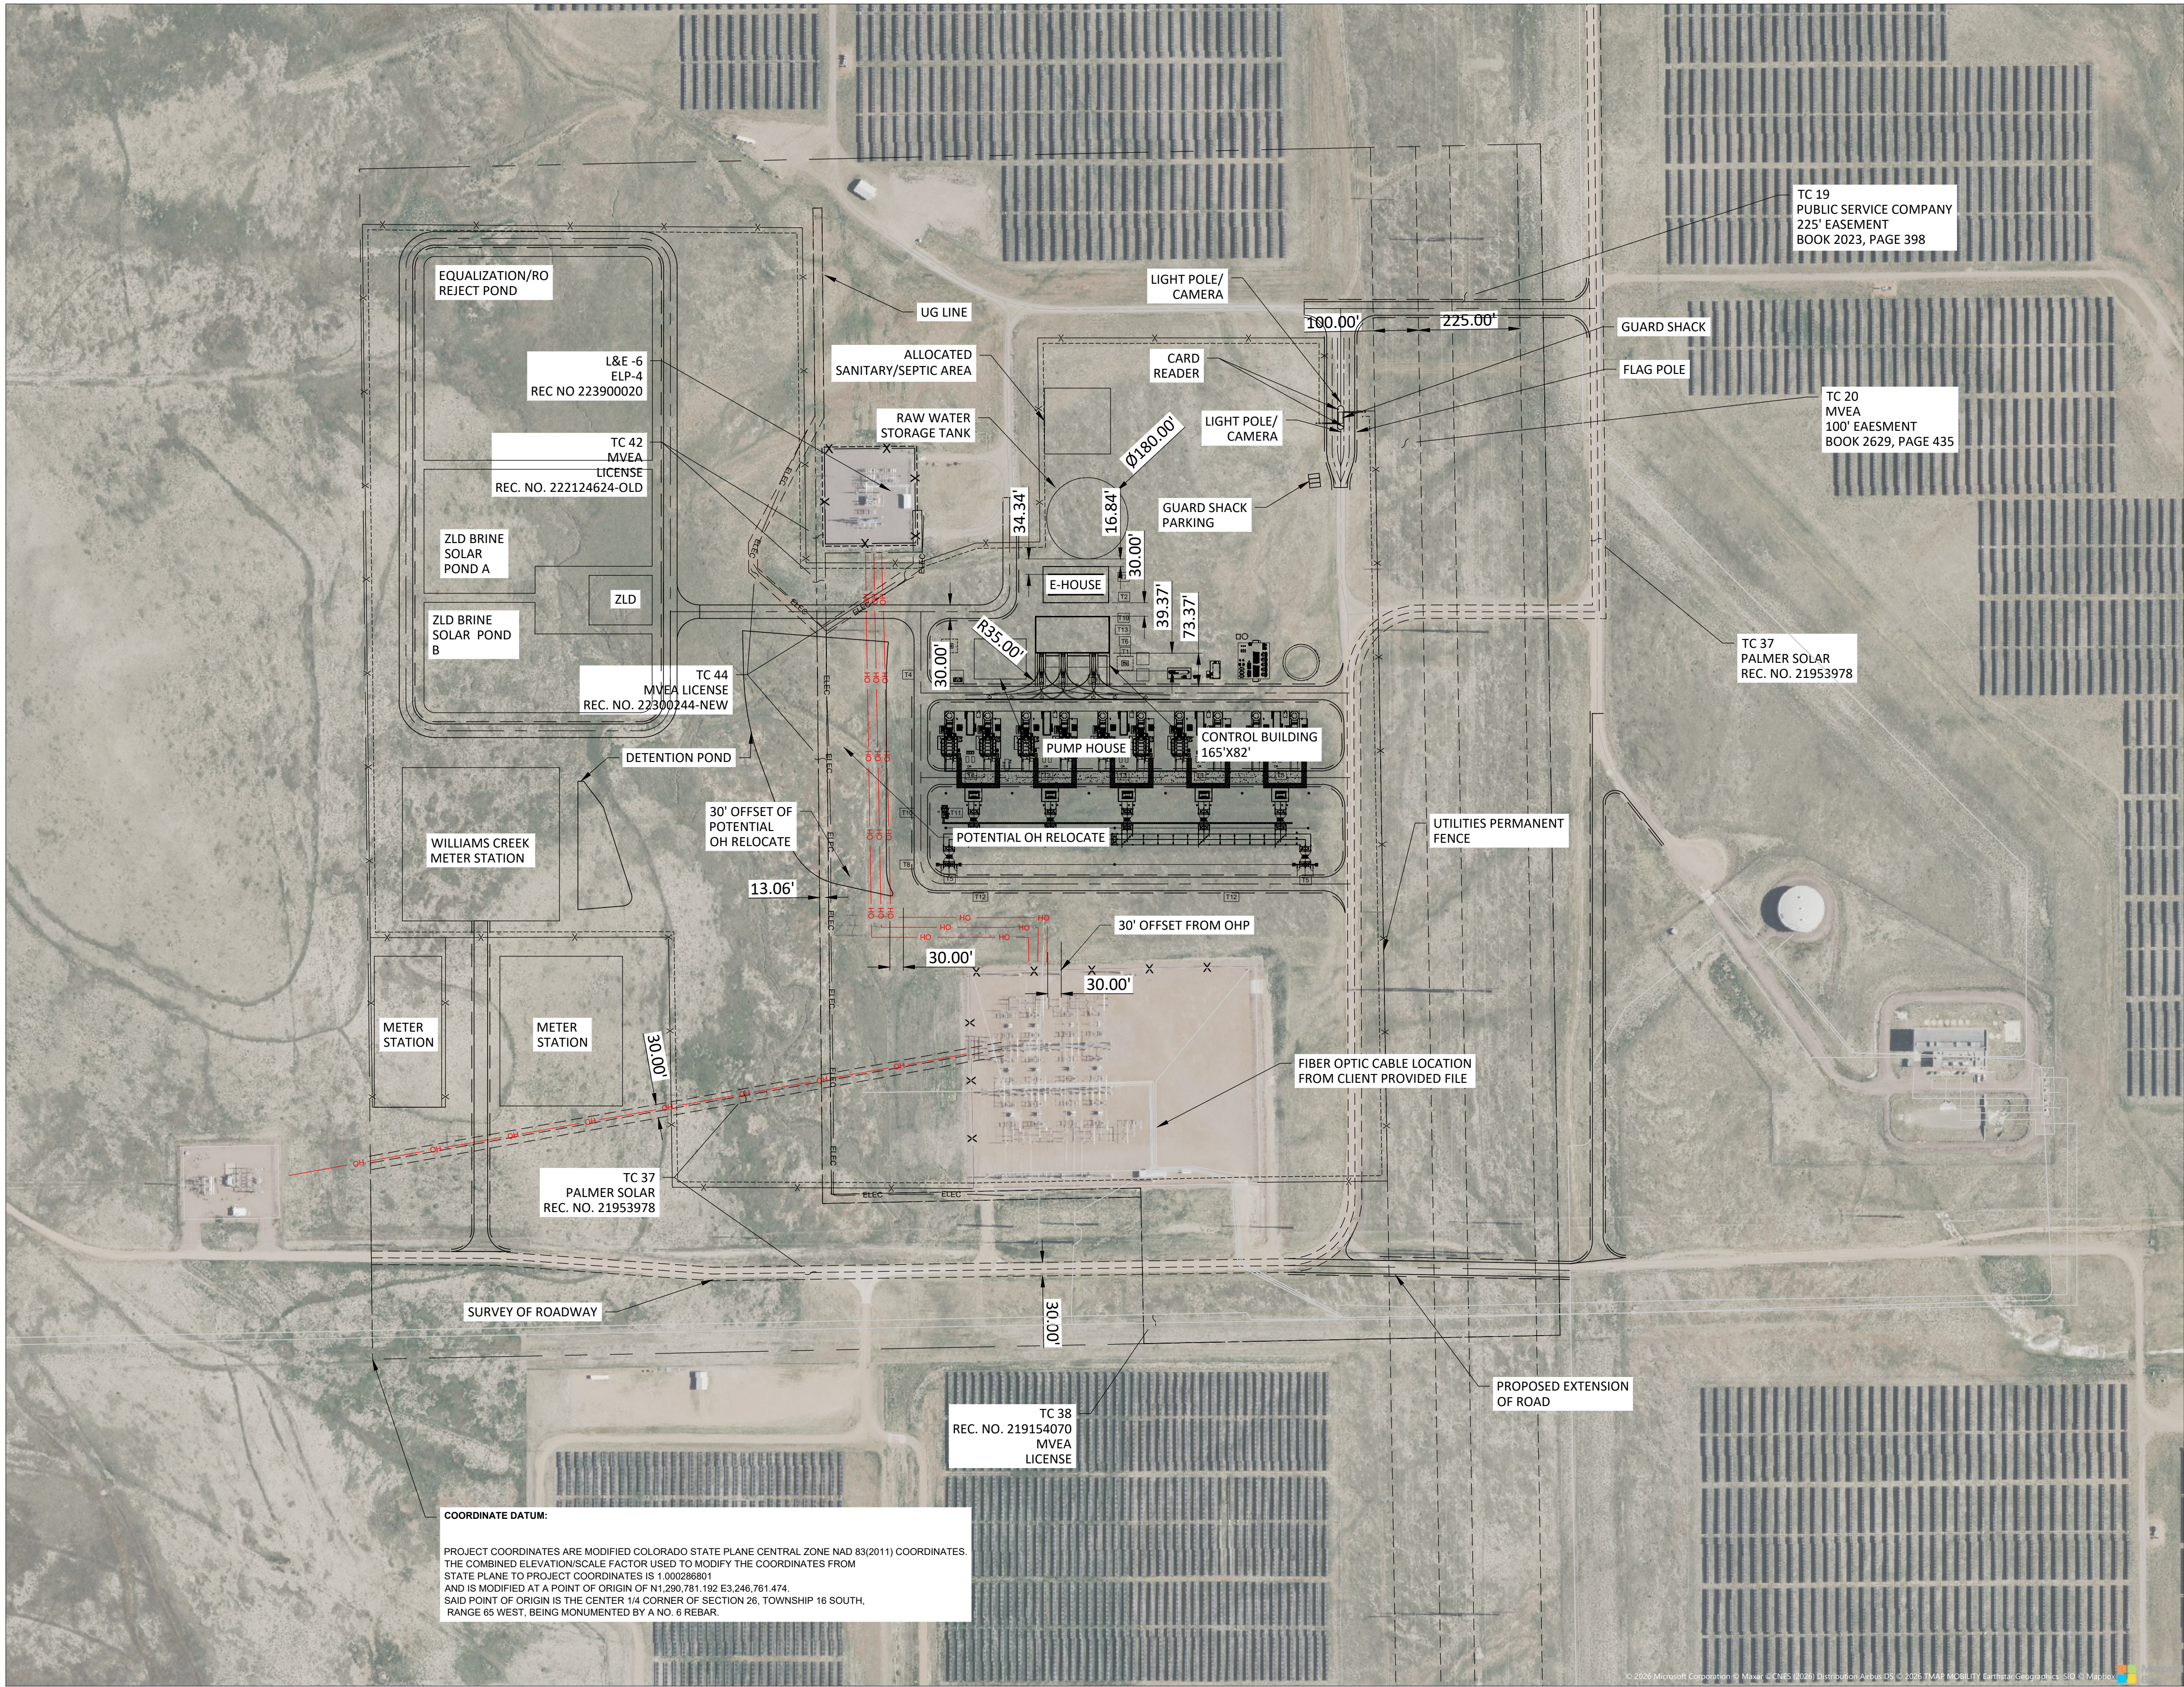

- NOTES:
- THE LOCATIONS OF UTILITIES DEPICTED ARE APPROXIMATE AND HAVE BEEN COMPILED FROM EXISTING RECORDS. NO GUARANTEE IS MADE AS TO THEIR ACCURACY OR COMPLETENESS. FIELD VERIFICATION IS REQUIRED.

TIE POINT LOCATIONS:		UTILITY:
T1		PORTABLE WATER SUPPLY
T2		PLANT WASTEWATER
T3		WATER WASH / PACKAGE DRAIN WASTE
T4		NATURAL GAS
T5		HV ELECTRICAL CONNECTION
T6		CONSTRUCTION WATER
T7		CONSTRUCTION POWER
T8		STORMWATER
T9		ADMIN BUILDING CONTROL ROOM
T10		SWITCHYARD FIBER CONNECTION
		CONTRACTOR SWITCHYARD I/O
T11		MARSHALLING CABINET IN COLLECTOR BUS ENCLOSURE
T12		GROUNDING CONNECTIONS TO UTILITY SUBSTATION
T13		CAMERA AND CARD READER CONDUIT

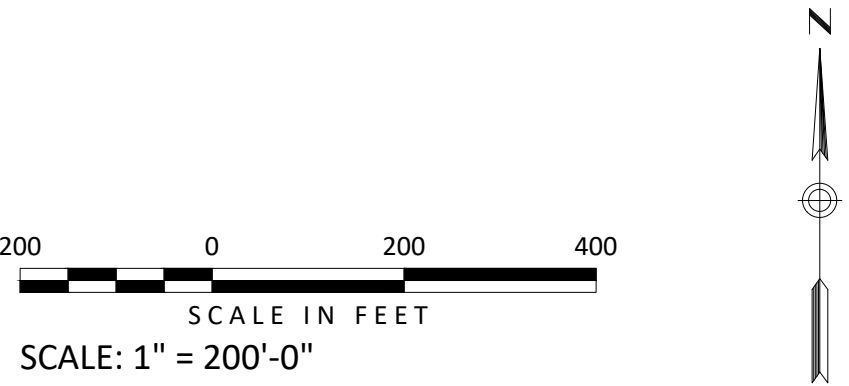

- PRELIMINARY -
NOT FOR CONSTRUCTION

A	ISSUED FOR PERMIT		
	R. GROTANS	J. ROWLAND	10-02-26
REV	DESIGN BY	CHECKED BY	DATE
COLORADO SPRINGS UTILITIES WILLIAMS CREEK GENERATING STATION			
 Colorado Springs Utilities <i>It's how we're all connected</i>			
 Kiewit			
Kiewit Confidential & Proprietary Information. All Rights Reserved.			
CIVIL SITE EXHIBIT			
ENGINEER/DESIGN ORIGINATOR		DRAWING NUMBER	
LEAD ENG		EXH-CIV-SITE-001	
ENG MGR			
PROJ MGR			
R. GROTANS			
J. ROWLAND			
D. DUBOSE			
T. ROARK			