THE SHOP'S AT MERIDIAN RANCH

FILING NO. 1, LOT 4
PHOTOMETRIC PLAN

EL PASO COUNTY, COLORADO.
FALCON, COLORADO

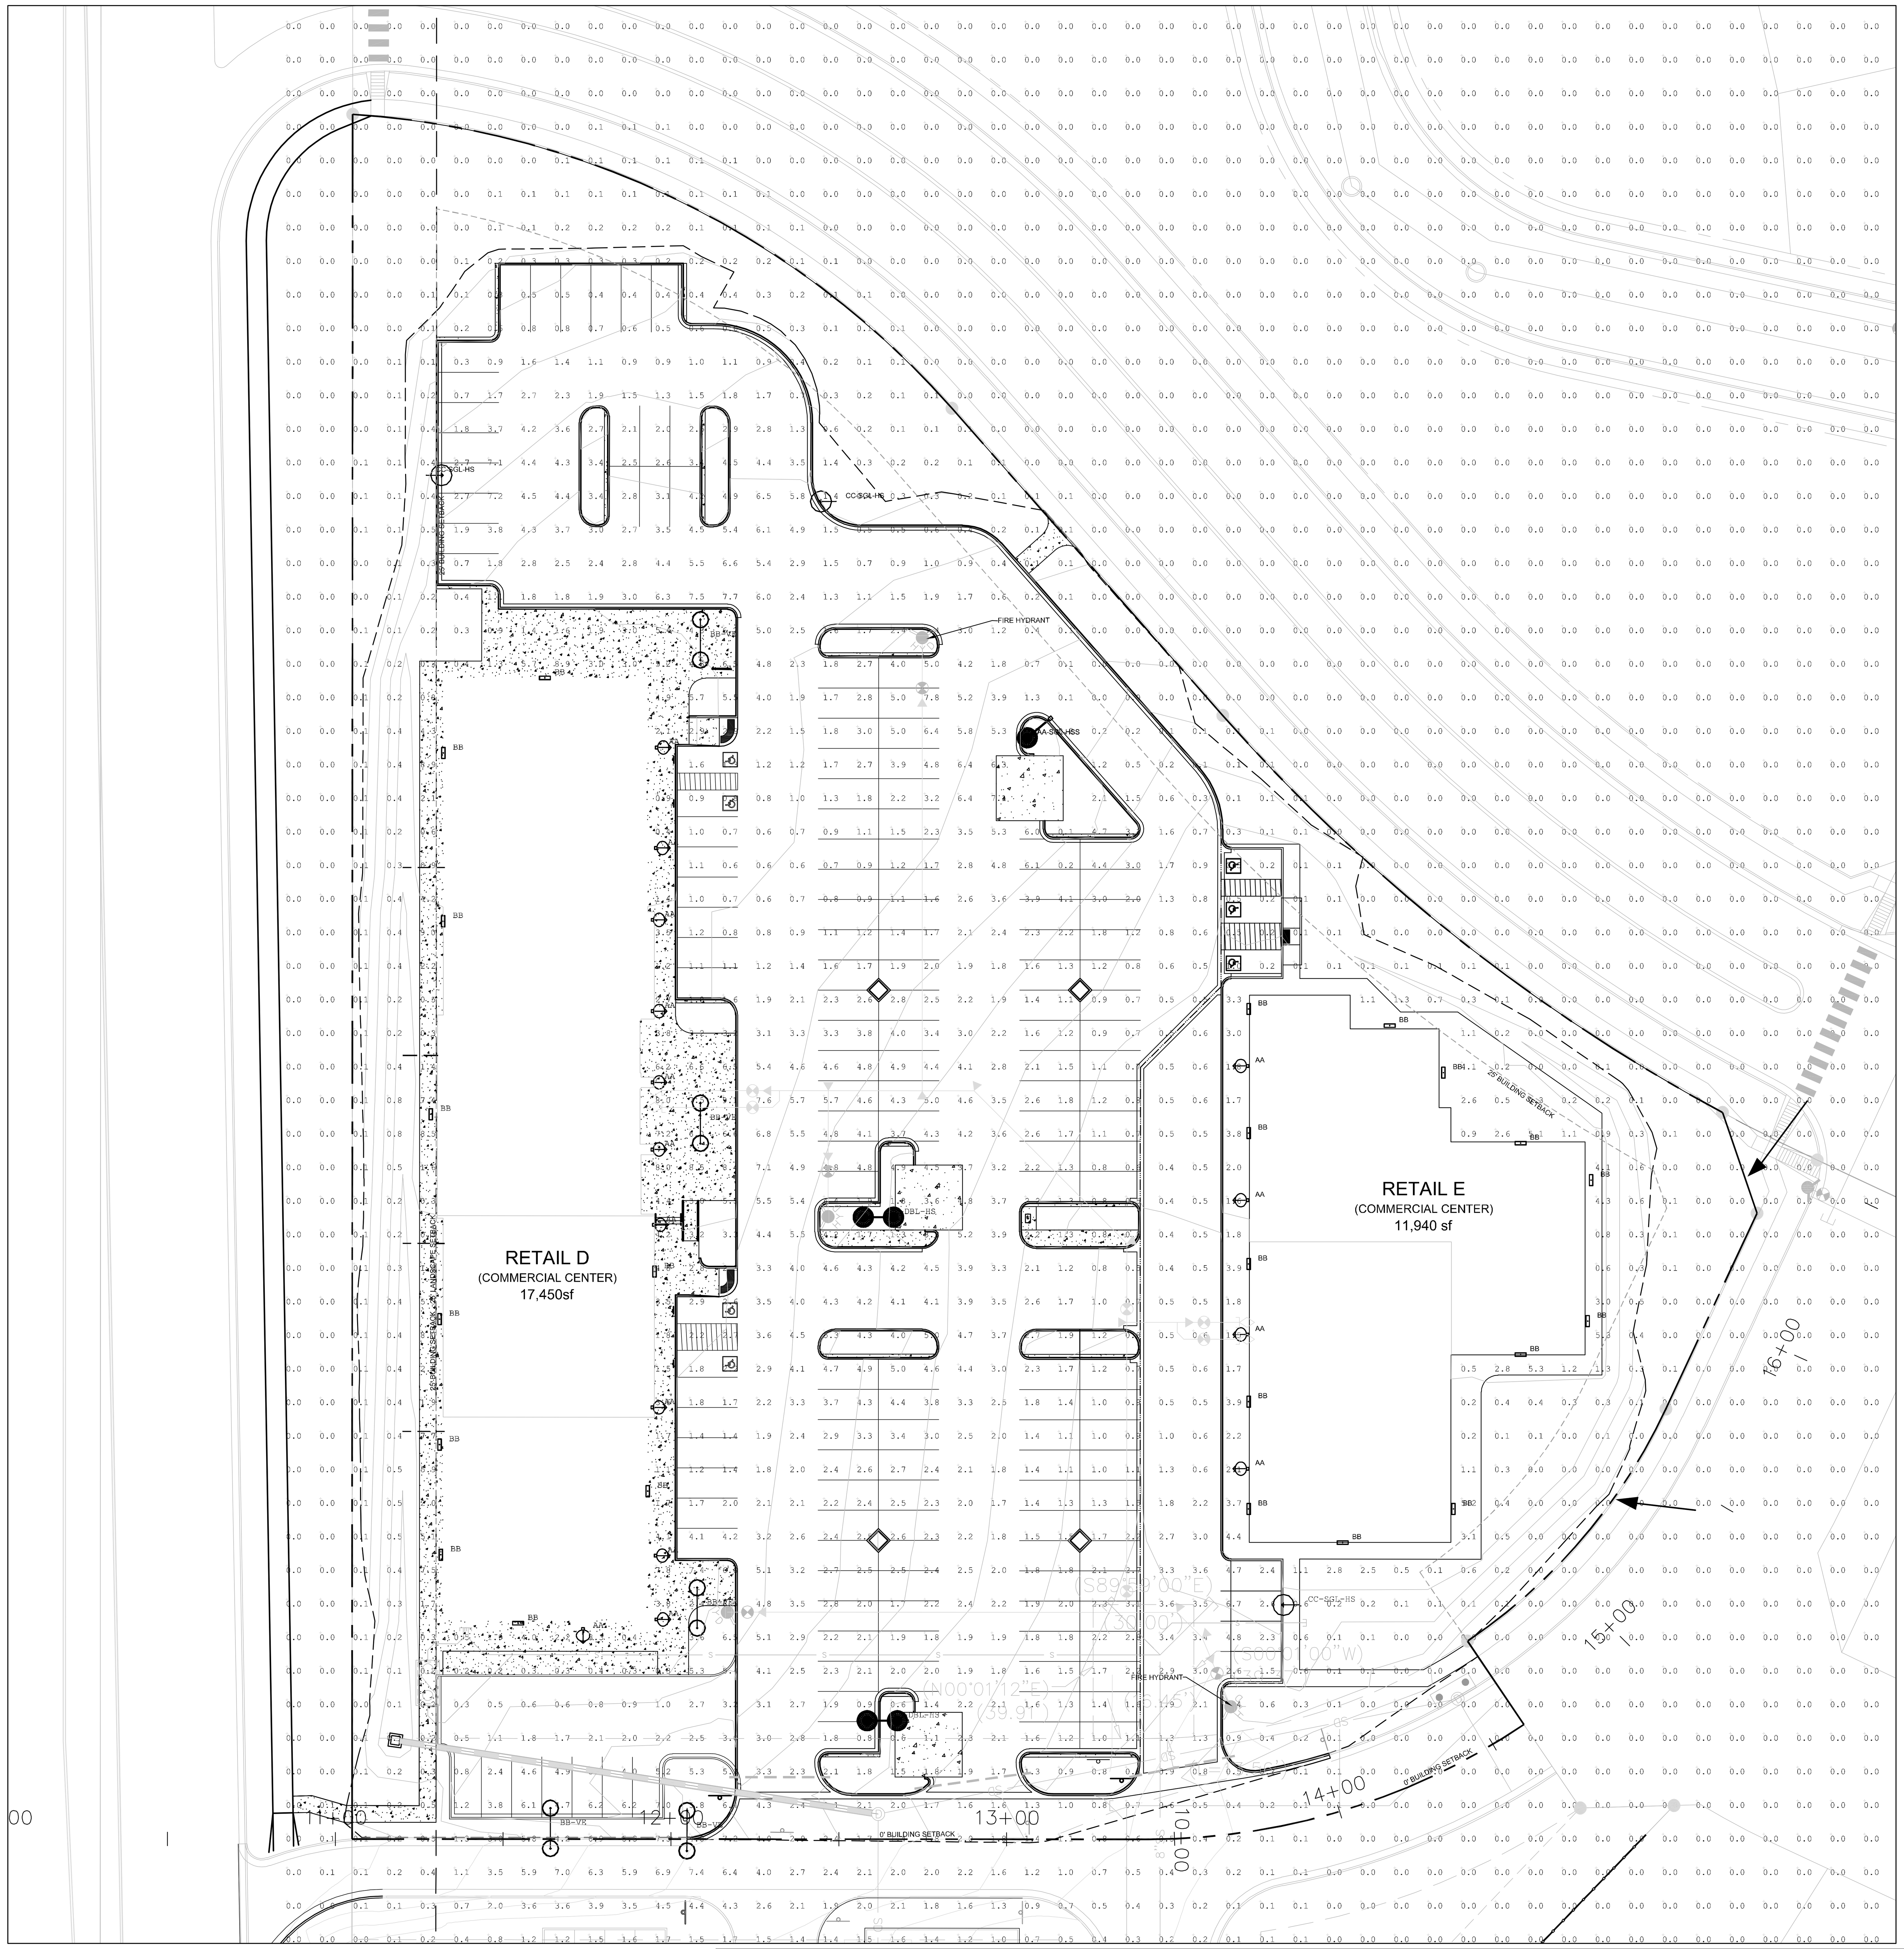

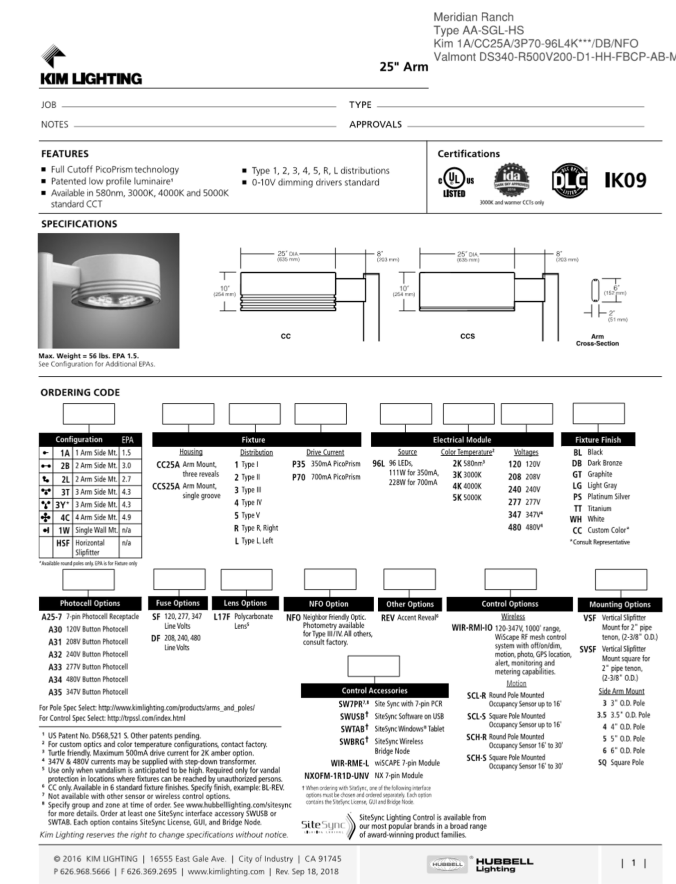

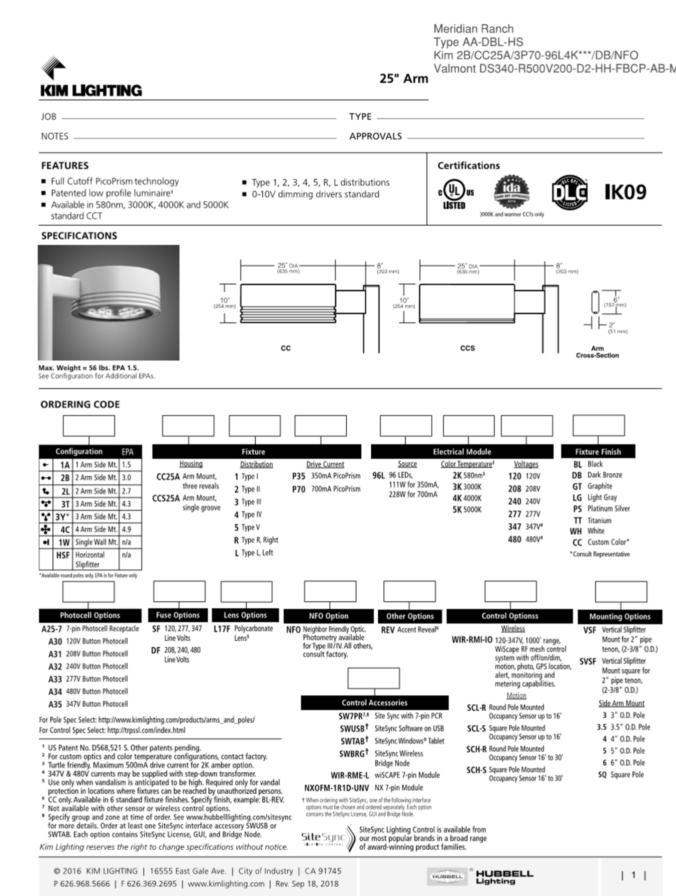

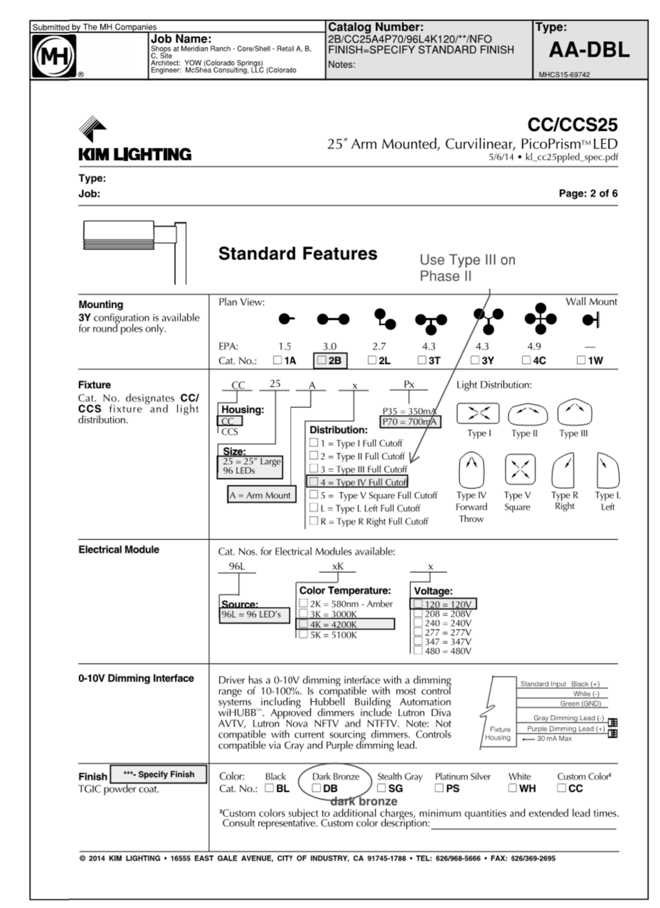

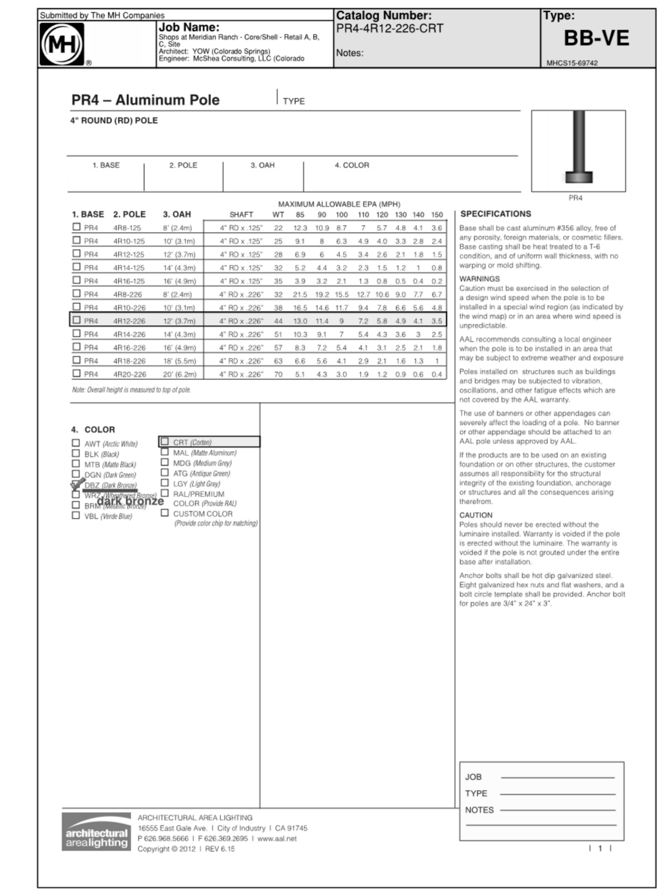

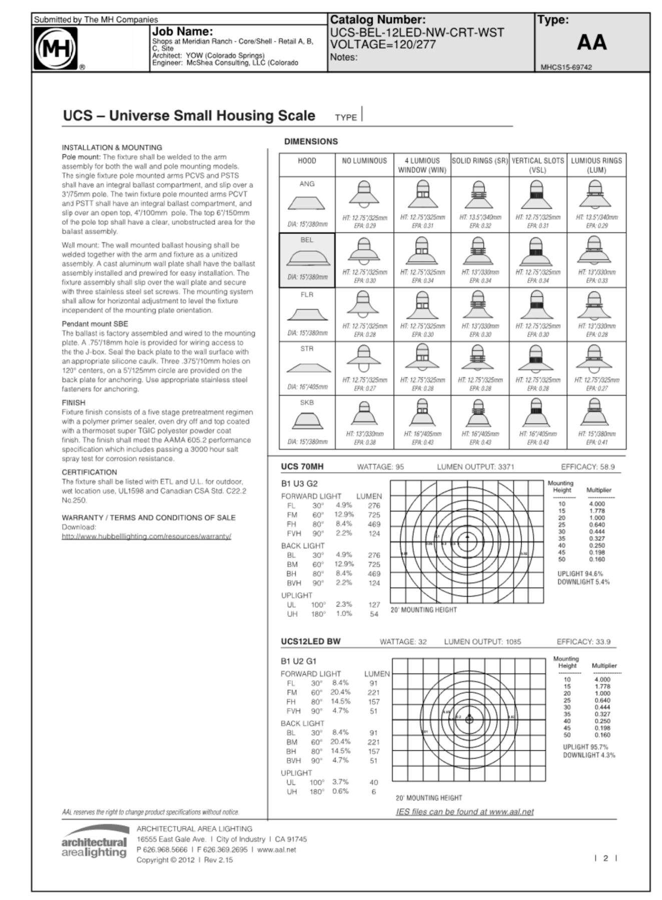

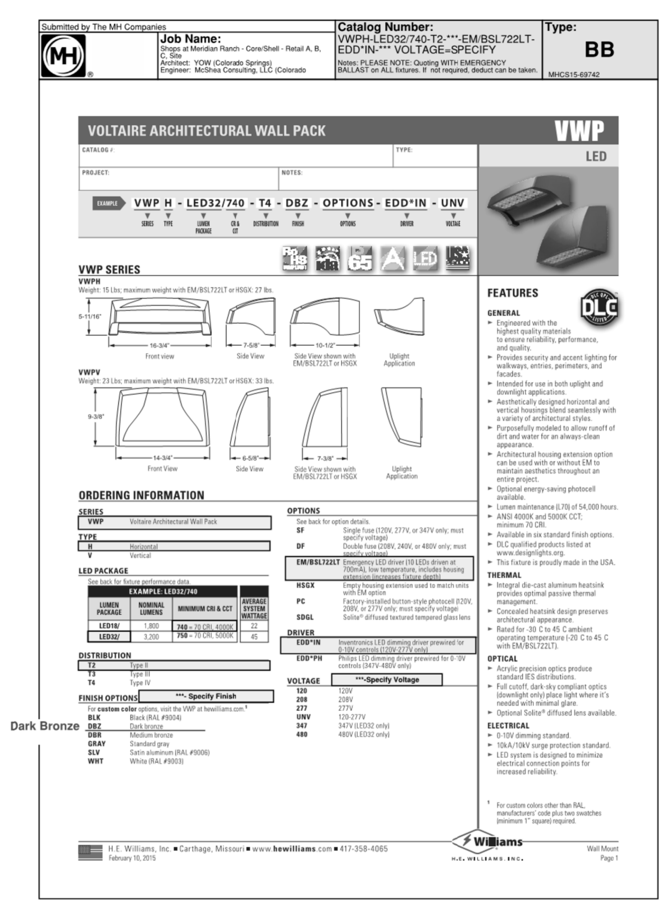

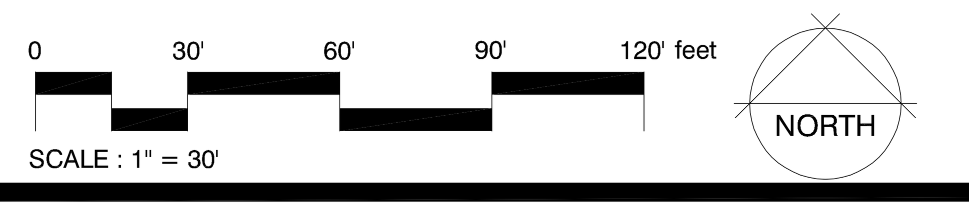

Luminaire Schedule

Symbol	Qty	Label	Arrangement	Total Lamp Lumens	LLF	Description	Lum. Watts	Total Watts
	15	AA	SINGLE	N.A.	0.900	UCS-STR-12LED-NW	26.9	295.9
	23	BB	SINGLE	N.A.	0.900	VWPH-L30-730-T3-SDGL-OPT-EDD-UNV	35.7	357
	2	AA-DBL	BACK-BACK	N.A.	0.900	2B/CC253P70-96L4K	216.9	1735.2
	1	AA-SGL	SINGLE	N.A.	0.900	1A/CC253P70-96L4K	216.9	650.7
	7	BB-VE	BACK-BACK	N.A.	0.900	2-UCM-ANG-T3-32LED-4K-700-AWT	71.3	998.2001

OWNER INFO

company name	SHOPS AT MERIDIAN RANCH LLC
address city/state	P.O. BOX 80036 SAN DIEGO CA 91238
phone no	

FILE NUMBER: PPR18033

YOW ARCHITECTS PC
ARCHITECTURE & PLANNING
115 S. Weber Colorado Springs, Colorado 475-8133

Structural: ---
Electrical: ---
Mechanical: ---
Plumbing: ---

Shop's @ Meridian Ranch
Site Development Plan
Meridian Road
Falcon, CO

Job No.	18.115
Directory	Planning
File	Site development plan 4-8-19
Drawn By	DBN
Date	6/22/2018
Revised	10/4/2018
	11/28/2018
	4/8/2019

DRAWING NO.
4
PHOTOMETRIC PLAN